


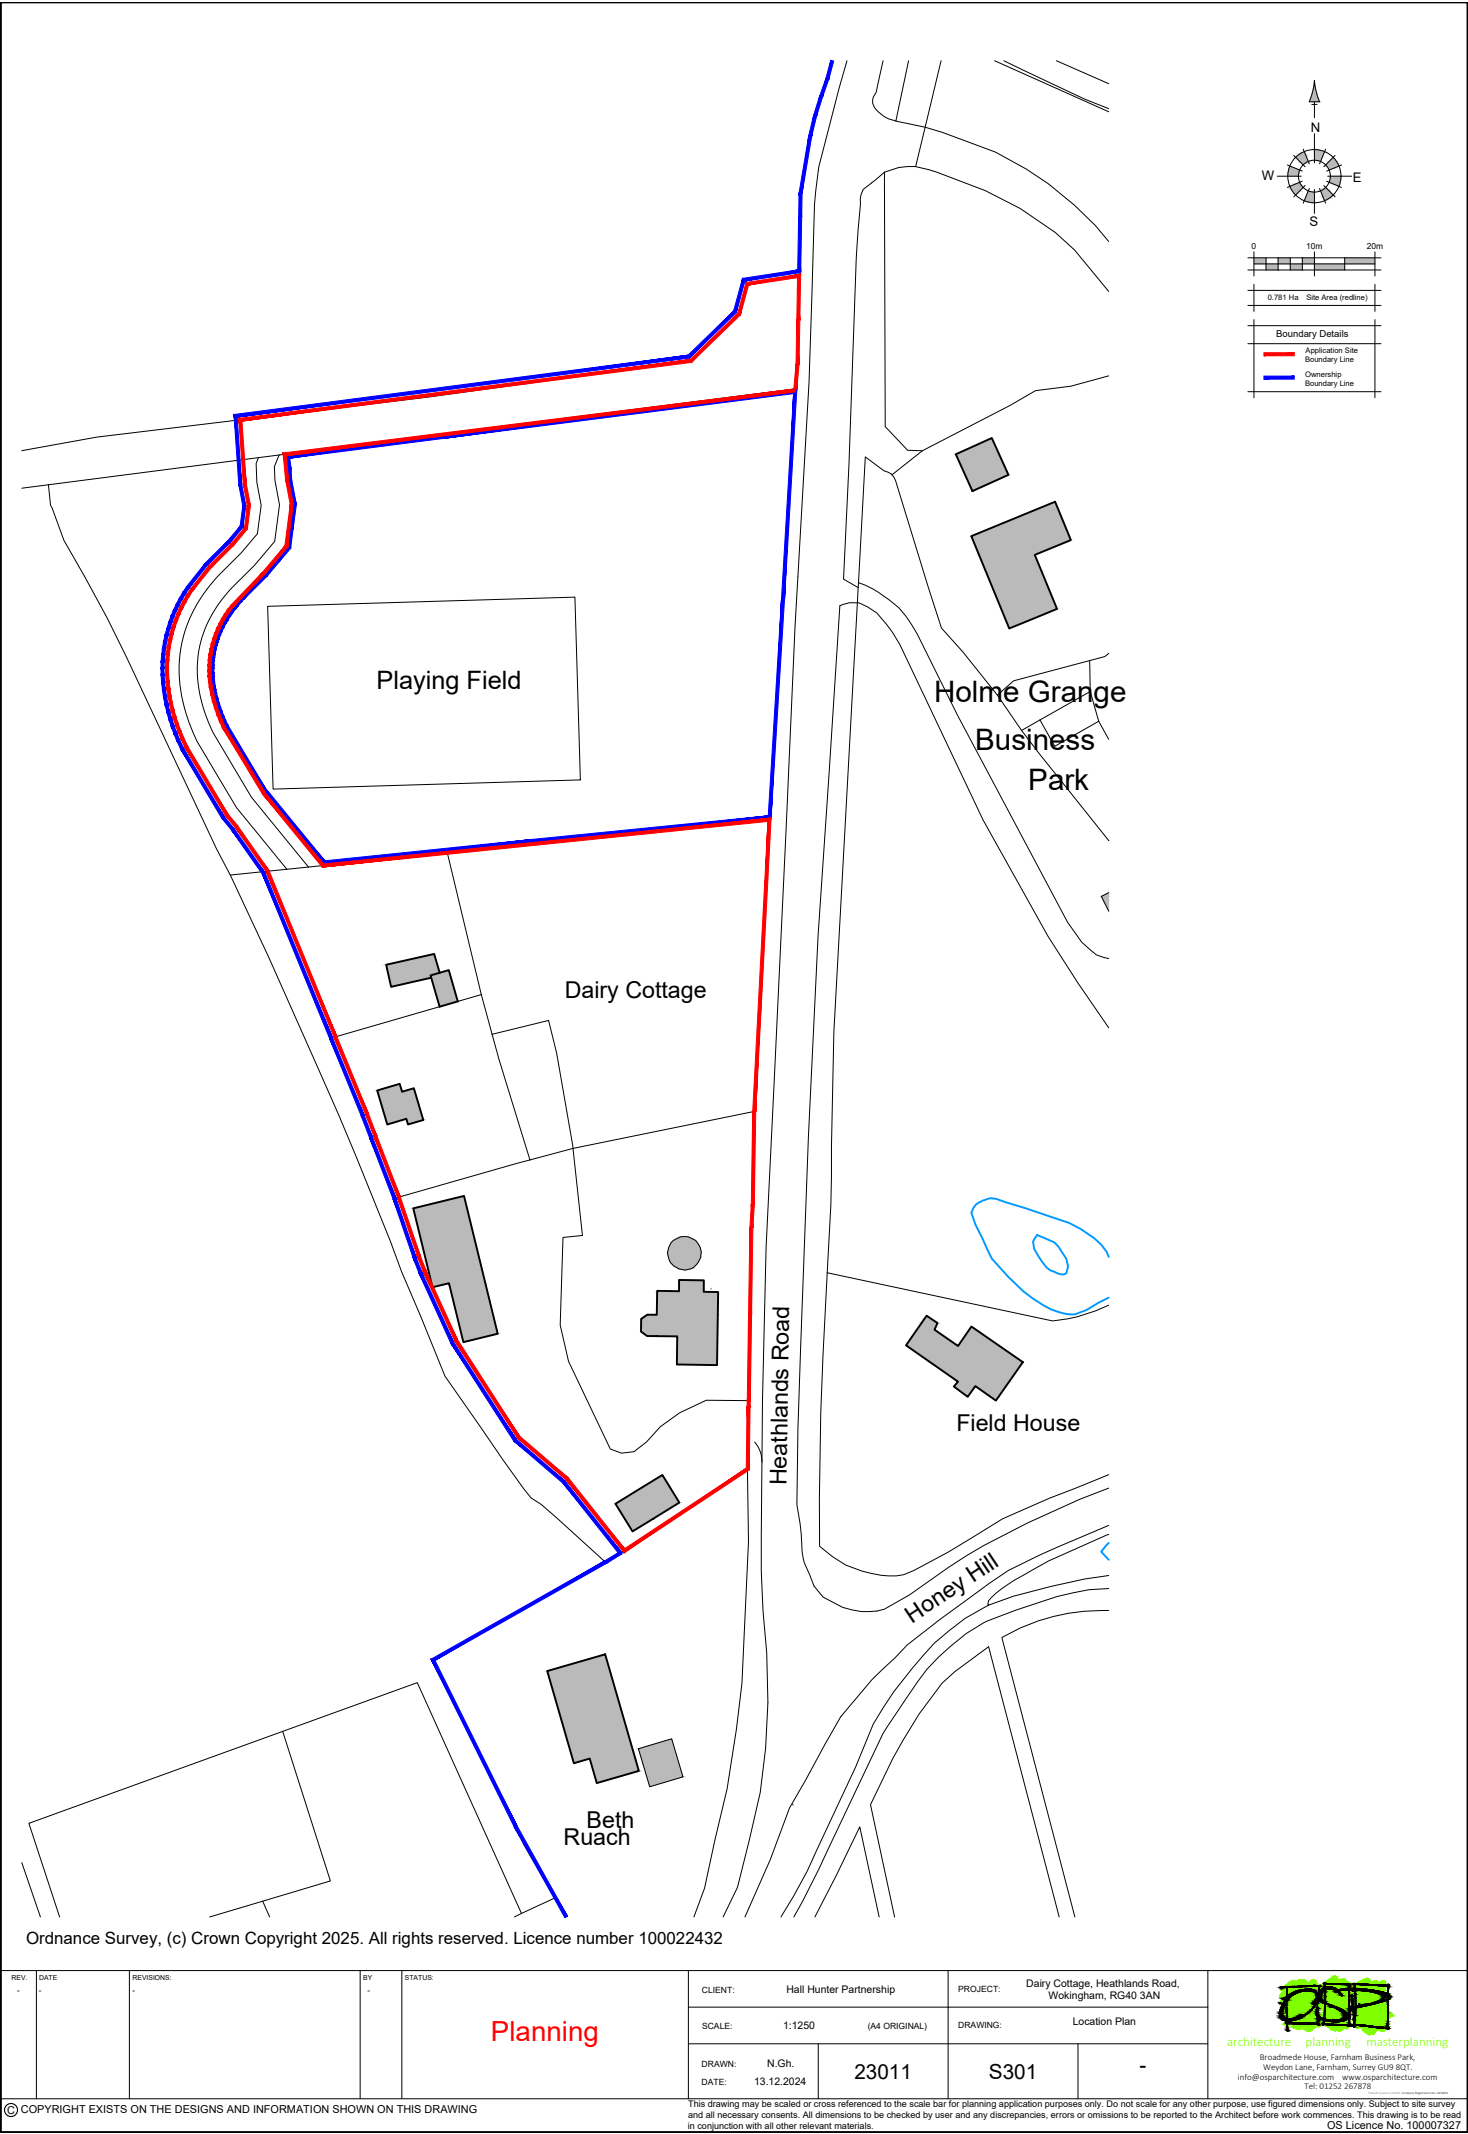

REV.	DATE	REVISIONS	BY	STATUS	CLIENT: Hall Hunter Partnership		PROJECT: Dairy Cottage, Heathlands Road, Wokingham, RG40 3AN		 architecture planning masterplanning Broadmeade House, Farnham Business Park, Weydon Lane, Farnham, Surrey GU9 8QT. info@osparchitecture.com www.osparchitecture.com Tel: 01252 267878
					SCALE: 1:1250 (A4 ORIGINAL)		DRAWING: Location Plan		
					DRAWN: N.Gh.	23011	S301	-	
					DATE: 13.12.2024				
© COPYRIGHT EXISTS ON THE DESIGNS AND INFORMATION SHOWN ON THIS DRAWING					This drawing may be scaled or cross referenced to the scale bar for planning application purposes only. Do not scale for any other purpose, use figured dimensions only. Subject to site survey and all necessary consents. All dimensions to be checked by user and any discrepancies, errors or omissions to be reported to the Architect before work commences. This drawing is to be read in conjunction with all other relevant materials.				
					OS Licence No. 100007327				