


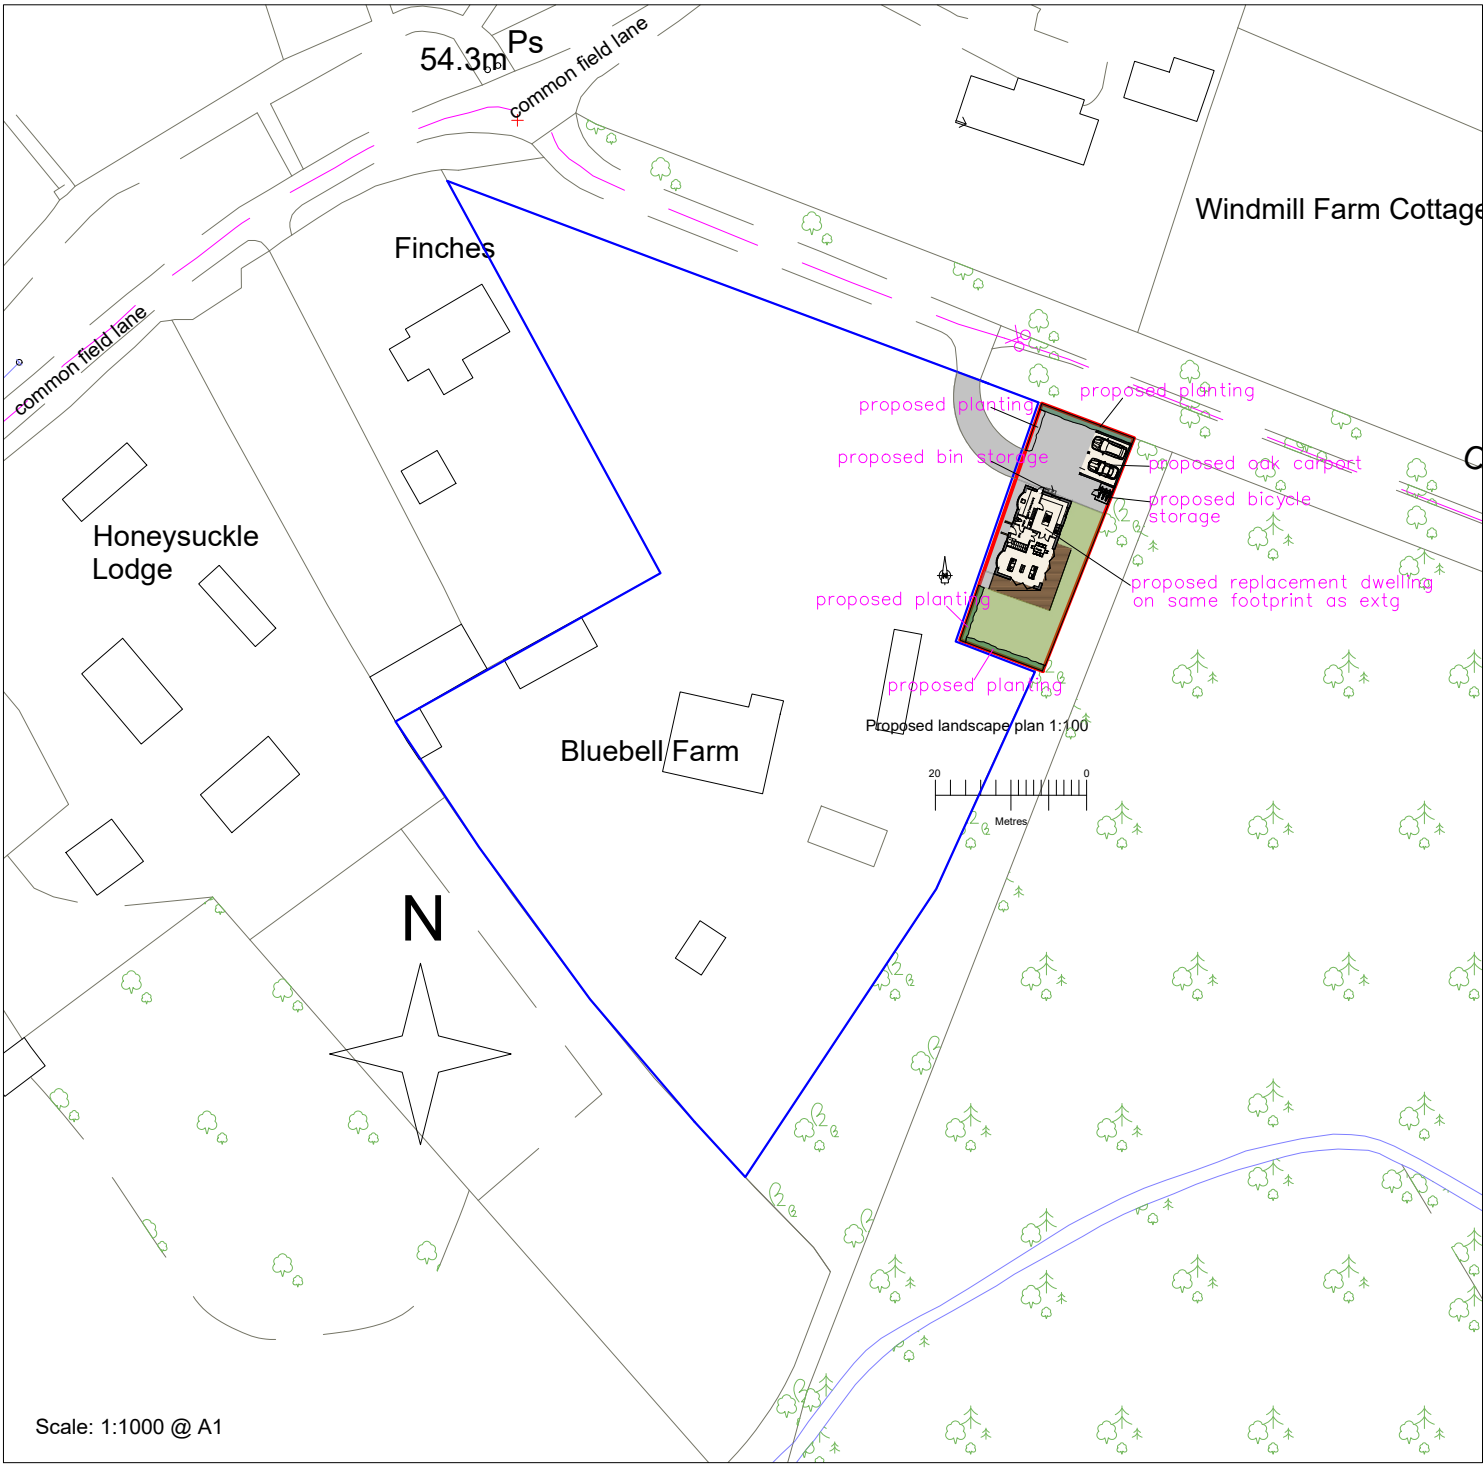



Native Hedge Schedule

Hedge	1	%	Species	Common Name	Height	Age	Root	Nr Linear M
34	30		Viburnum opulus	Gelder Rose	60-80	1+1	BR	5 per m
23	20		Cornus sanguinea	Dogwood	60-80	1+1	BR	5 per m
14	12.5		Prunus spinosa	Blackthorn	40-60	1+1	BR	5 per m
14	12.5		Crataegus monogyna	Hawthorn	40-60	1+1	BR	5 per m
14	12.5		Euonymus europaea	Spindle	20-40	1+0	BR	5 per m
14	12.5		Betula pubescens	Birch	20-40	1+0	BR	5 per m




Ornamental Hedging Schedule

Nr	Abbr	Species	Height	Root	Breaks	Nr m²
26	COR	Cornus stolonifera flaviramea	30-40	CG	3+	5
45	PRU	Prunus laurocerasus	60-80	CG	3+	5





Existing Landscape

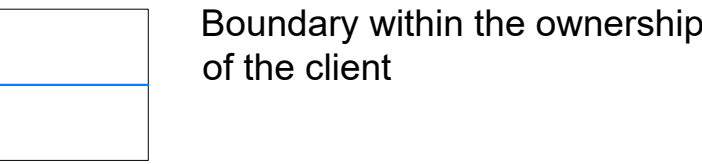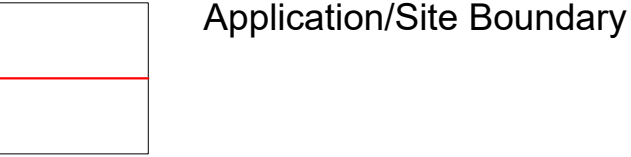



Planting & Soft Landscaping

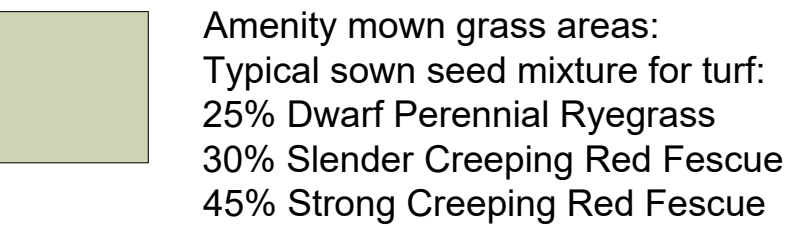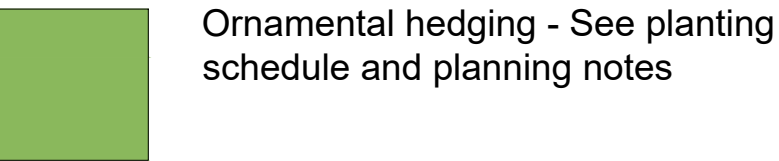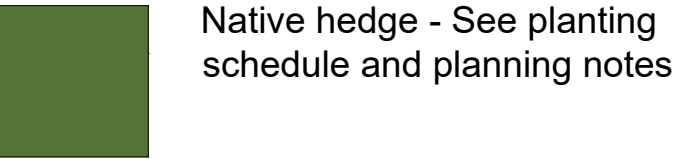

Hard Landscaping & Surfaces

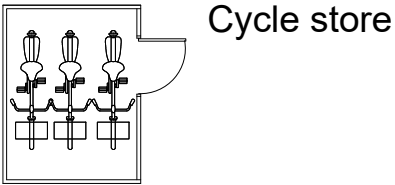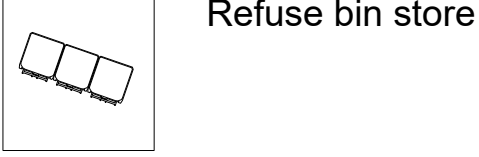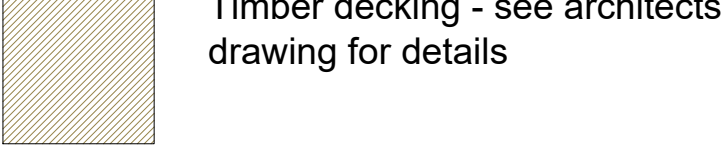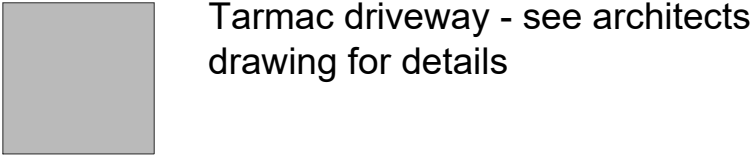

Boundary Treatments

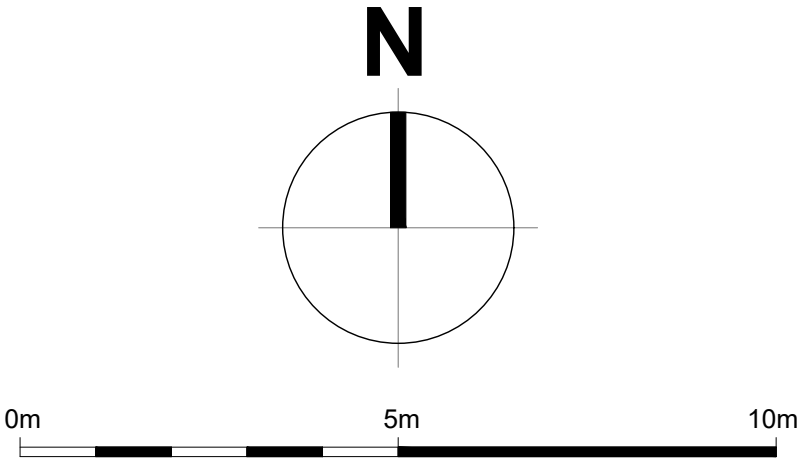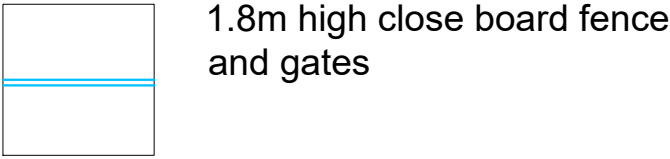

Notes:
See planning notes on separate page

©CWLd permission of use granted to the client, their agents and LPA only

Rev	Date	Note
Status: FOR PLANNING SUBMISSION NOT FOR CONSTRUCTION Do not dimension from this drawing		

Client: White Planning
Project: Bluebell Farm, Commonfield Lane,
Barkham, Wokingham,
Berks RG40 4PR

Title: Proposed Landscaping Arrangements
Dwg Nr: CWLD-WP-2595-01
Scale (@A1):1:100
Date: 09.02.26

Clive Warwick Landscape Design
www.clivewarwicklandscapedesign.co.uk