


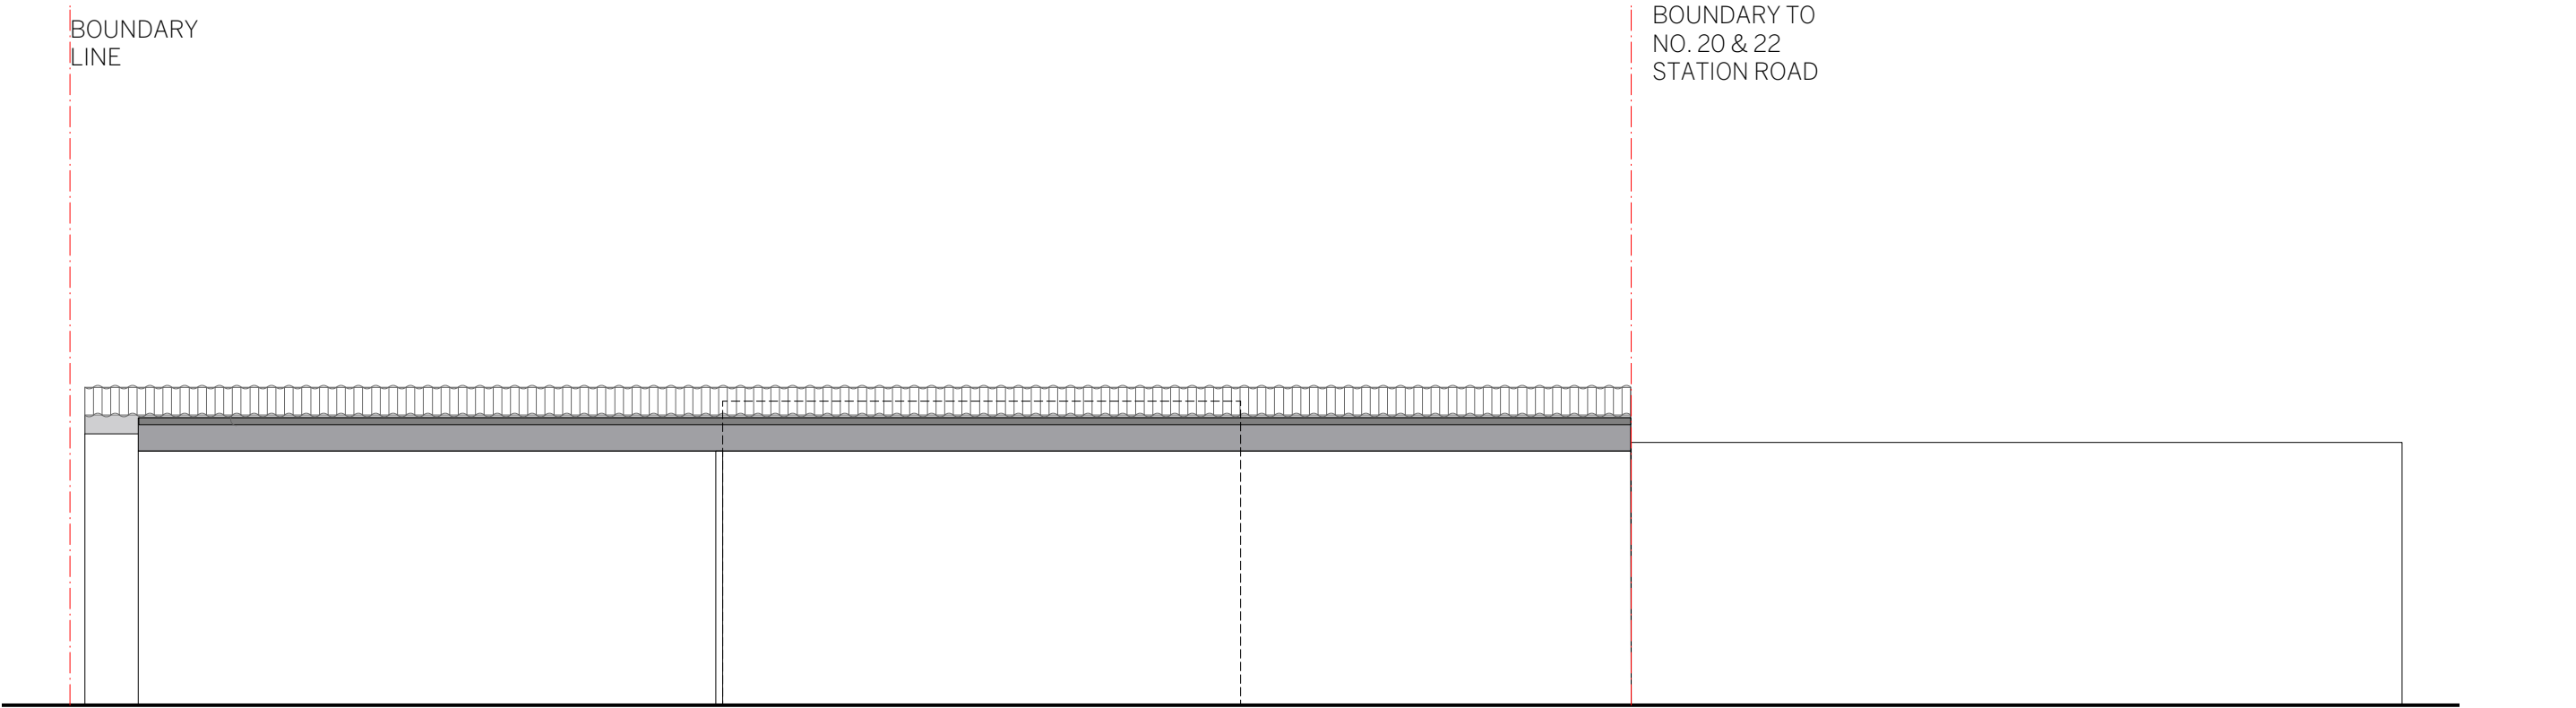

1 EXISTING ELEVATION
PL 205 1:50

