


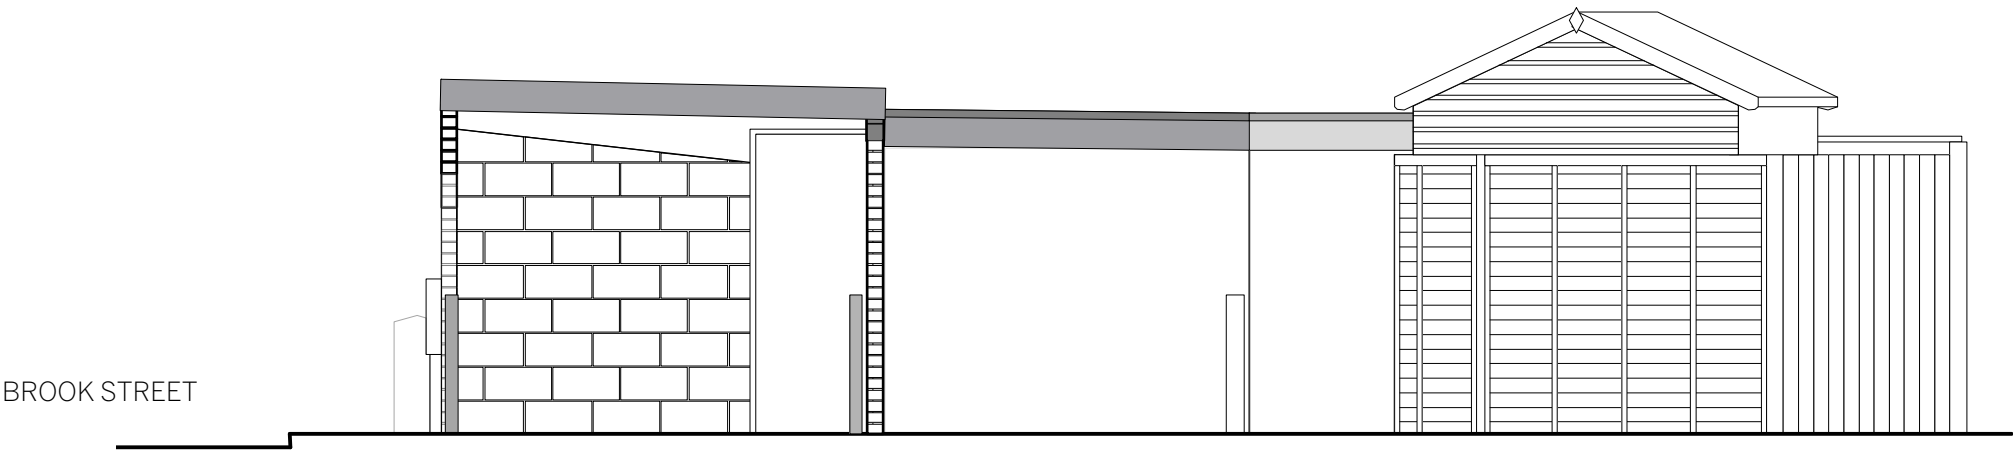

1
PL 206

EXISTING SIDE ELEVATION
1:50

