

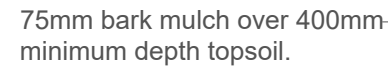


*5mm bark mulch layer—

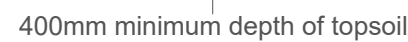


400mm minimum depth of topsoil

400 mm centres

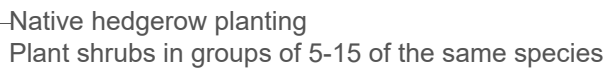

- Staggered rows

1111

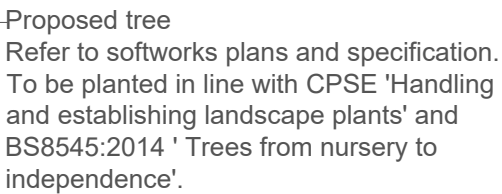

Tree stakes:
2 no. 2100 mm high, 1500mm above ground level
75 mm dia. preservative treated timber stakes
to be driven into ground until firm.
Tie to tree with 2 no. rubber tree ties & spacers.

- Tree pit package -
- Root watering system
- Aeration pipe (ensure inlet is flush with surround level).

Bark mulch
500mm radius from tree stem at 75mm depth

- Tree pit
- Dimensions vary to suit location
- Backfilled with topsoil

-Tree pit drainage
Clean stone 20-40mm at 200mm
minimum depth wrapped in geotextile
filter.

- Tree pit base
Break up base of pit to a minimum depth of 200mm and check pit is free draining prior to planting.

[illegible]

THE Landmark PRACTICE

1 Theynes Court
Long Ashton Business Park
Yanley Lane
Bristol BS41 9LB
United Kingdom

Tel: +44 (0)117 923 0455

enquiries@thelandmarkpractice.com
www.thelandmarkpractice.com

Client:
KENDALL KINGSCOTT LTD

Project:
WELLINGTON ROAD

Title:
LANDSCAPE DETAILS

Status: PLANNING	Drawn: BW	Checked: LF
Scale: 1:20@A1	Date: 19.05.25	Approved: AS
Drawing Number: 3786-TLP-XX-XX-DR-L-50001		Rev: P01