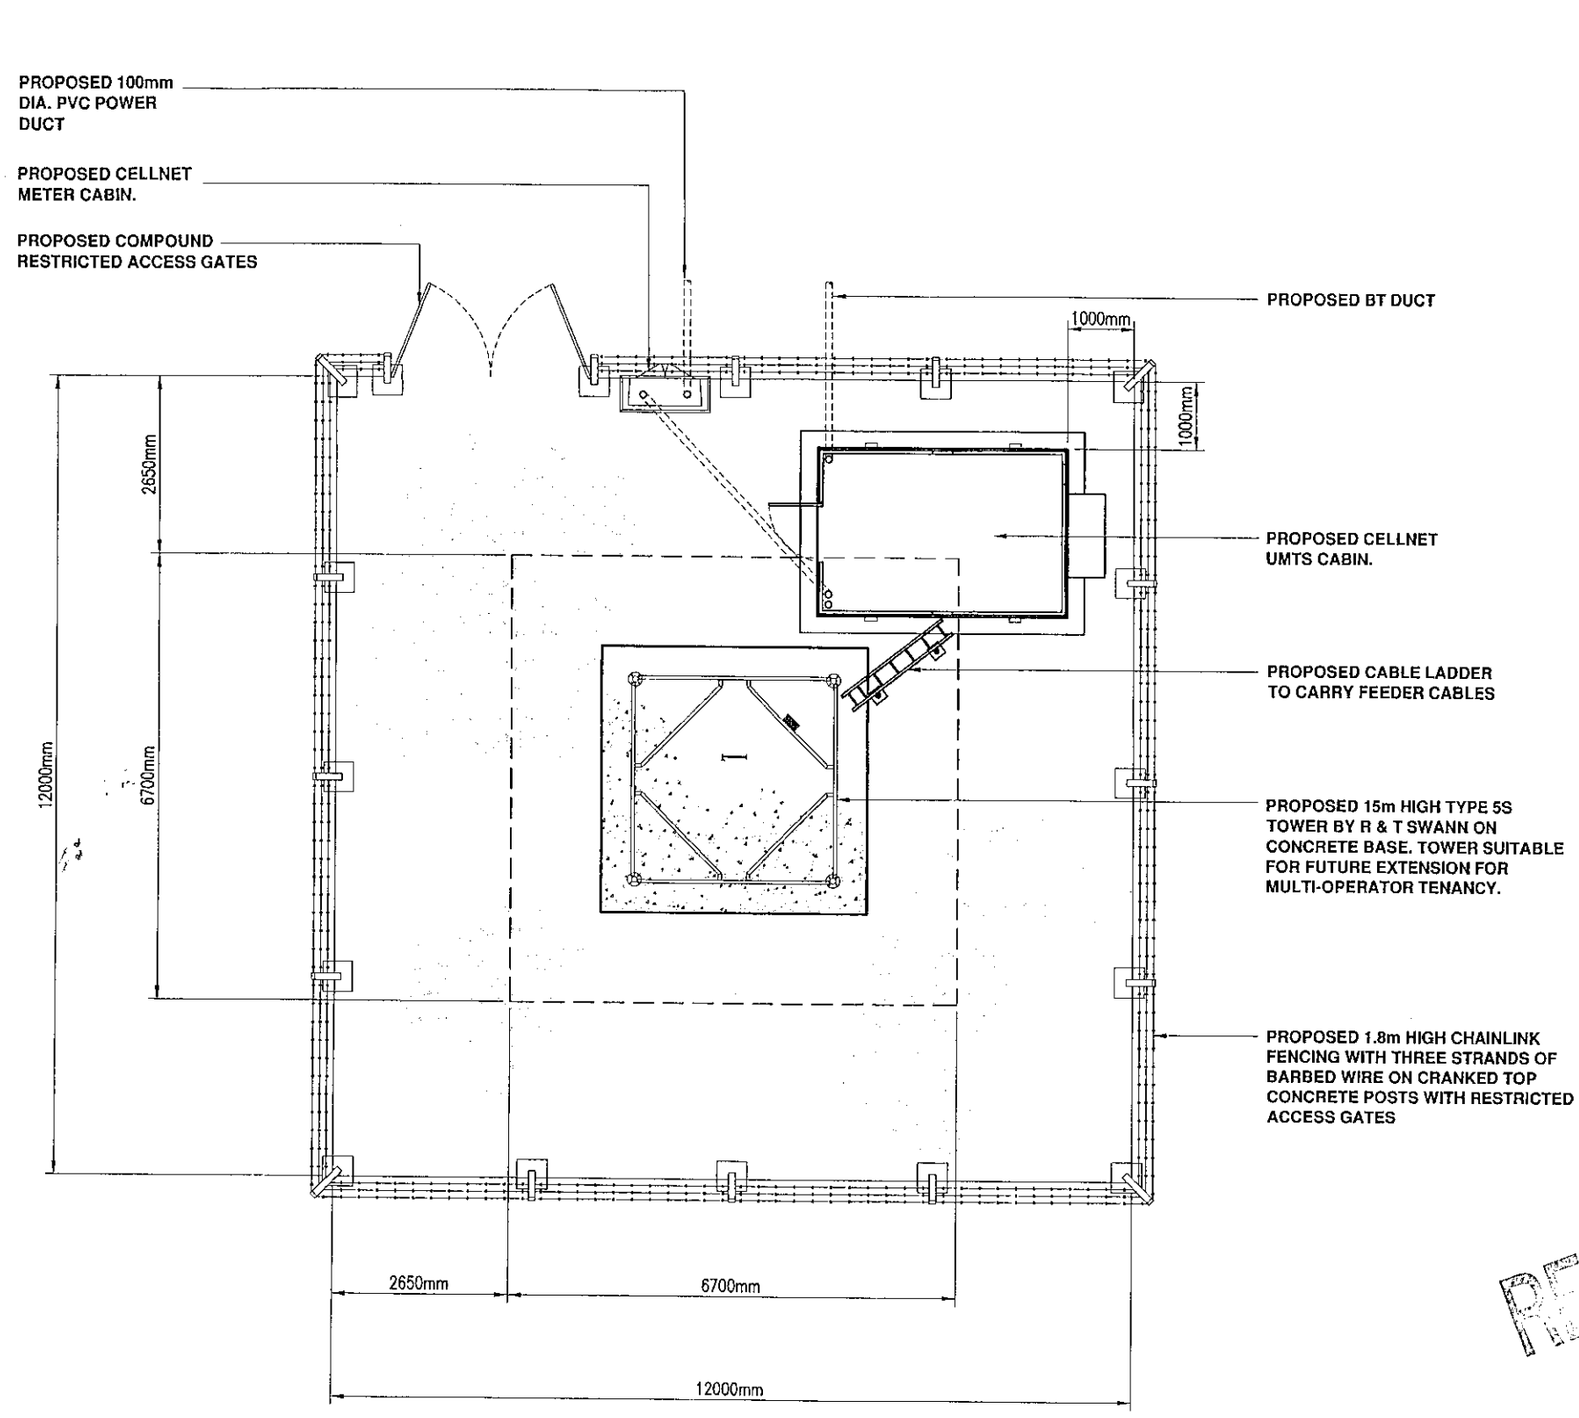

N

REVISED

COMPOUND PLAN

SCALE 1:100

0 10 20 30 40 50 60 70 80 90 100

0 2 3

CONSULTANT

A3 ORIGINAL
INCHES
0 5 10 15 20 25 30 35
MILLIMETRES
ALL DIMENSIONS IN MILLIMETRES UNLESS OTHERWISE STATED

REV.	DESCRIPTION	Revised	Date	Approv.	Date
DRAWN	CHECKED	APPROVED			
DATE	DATE	DATE			

SCALE: As Shown

BGP540 - FINCHAMPSTEAD ROAD
TRANSCO COMPOUND
FINCHAMPSTEAD ROAD
WOKINGHAM
BERKS.

POST CODE

DRAWING No. -002

REVISION B

SpectraSite
Transco
Harrier House St. Albans Road East Hatfield Herts. AL10 0HE
Tel +44(0)1707 266144
Fax +44(0)1707 266677

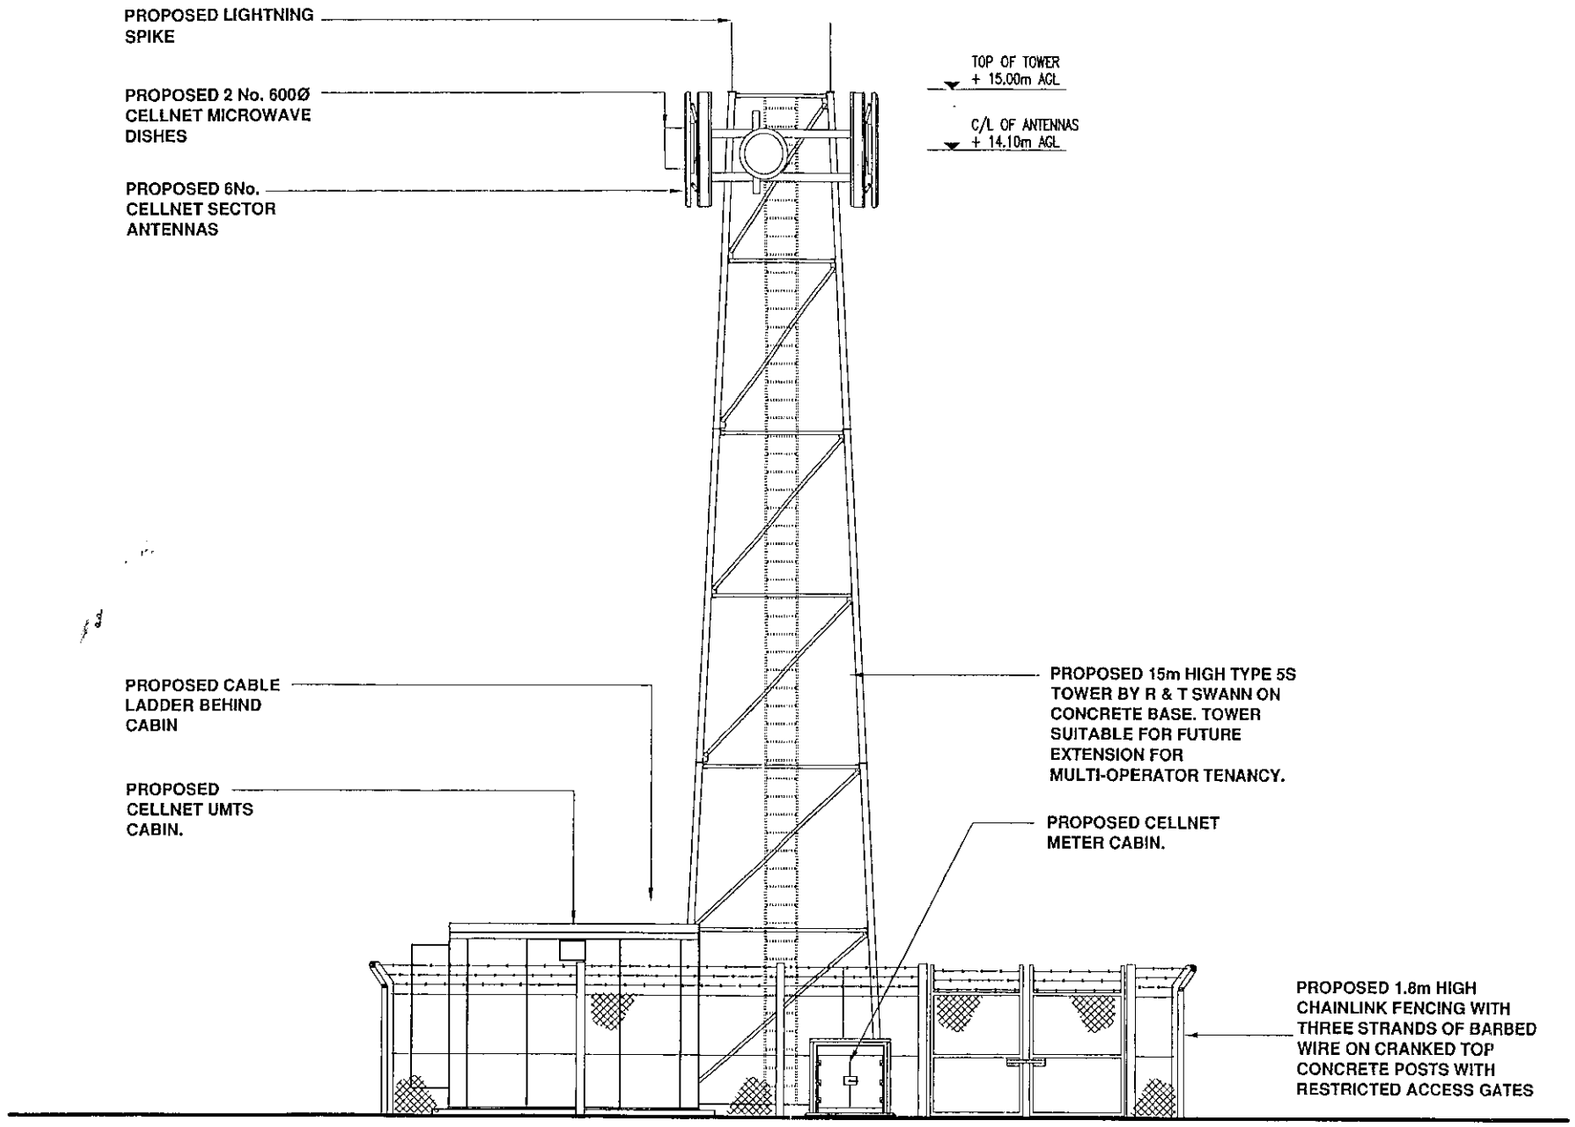

ELEVATION
SCALE 1:100

CONSULTANT

A3 ORIGINAL
INCHES
0 5 10 15 20 25 30 35
MILLIMETRES
ALL DIMENSIONS IN MILLIMETRES UNLESS OTHERWISE STATED

REV.	DESCRIPTION	Revised	Date	Approv.	Date

DRAWN		CHECKED		APPROVED	
DATE		DATE		DATE	

SCALE: As Shown

BGP540 - FINCHAMPSTEAD ROAD
TRANSCO COMPOUND
FINCHAMPSTEAD ROAD
WOKINGHAM
BERKS.

POST CODE

DRAWING No. -003

REVISION B

SpectraSite™
Transco

Harrier House St. Albans
Road East Hatfield Herts.
AL10 0HE
Tel +44(0)1707 266144
Fax +44(0)1707 266677