18 JAN 1995

APPROVED

31 JAN 1995

DELEGATED

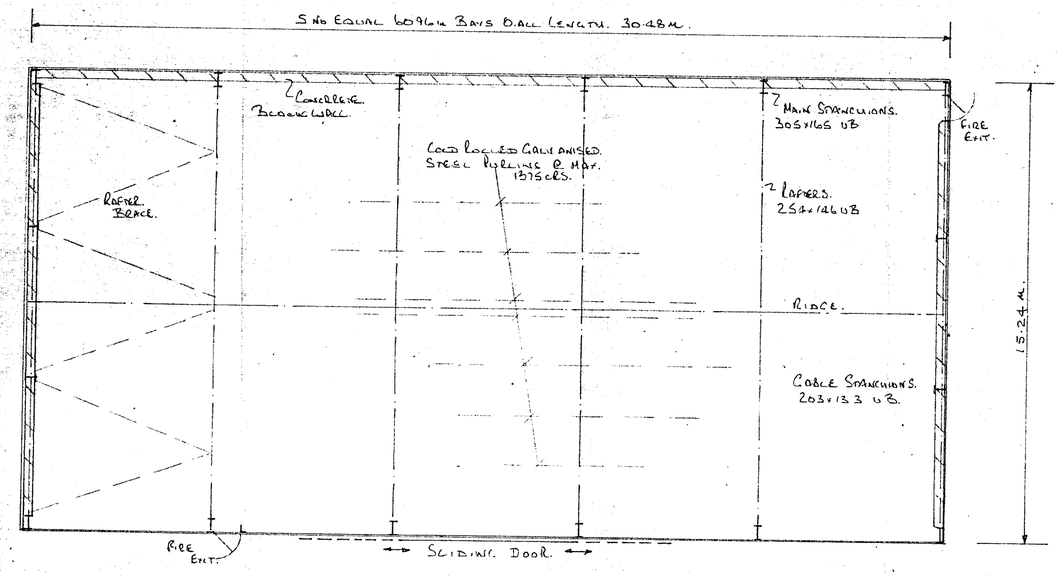

Plan.

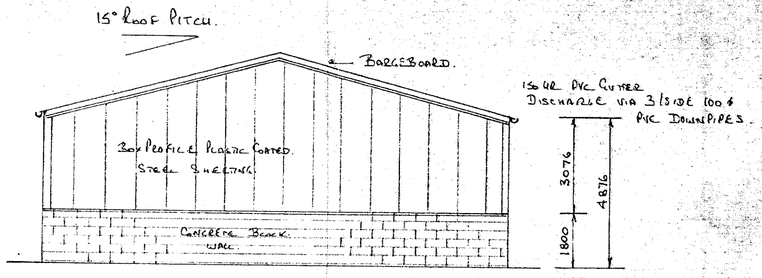

South Elevation.

North Similar.

Roof + Vertical Cladding. Colour to L.A. Aproval. From Std Range of BSC. Profiles.

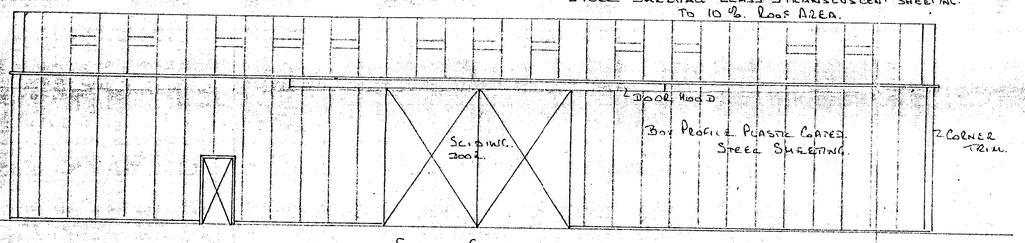

East Elevation.

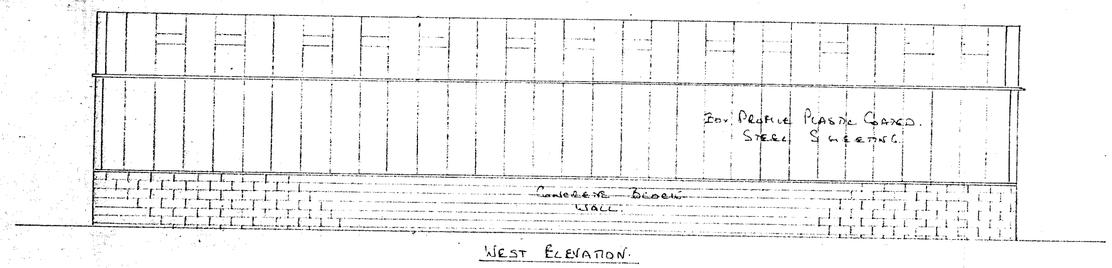

West Elevation.

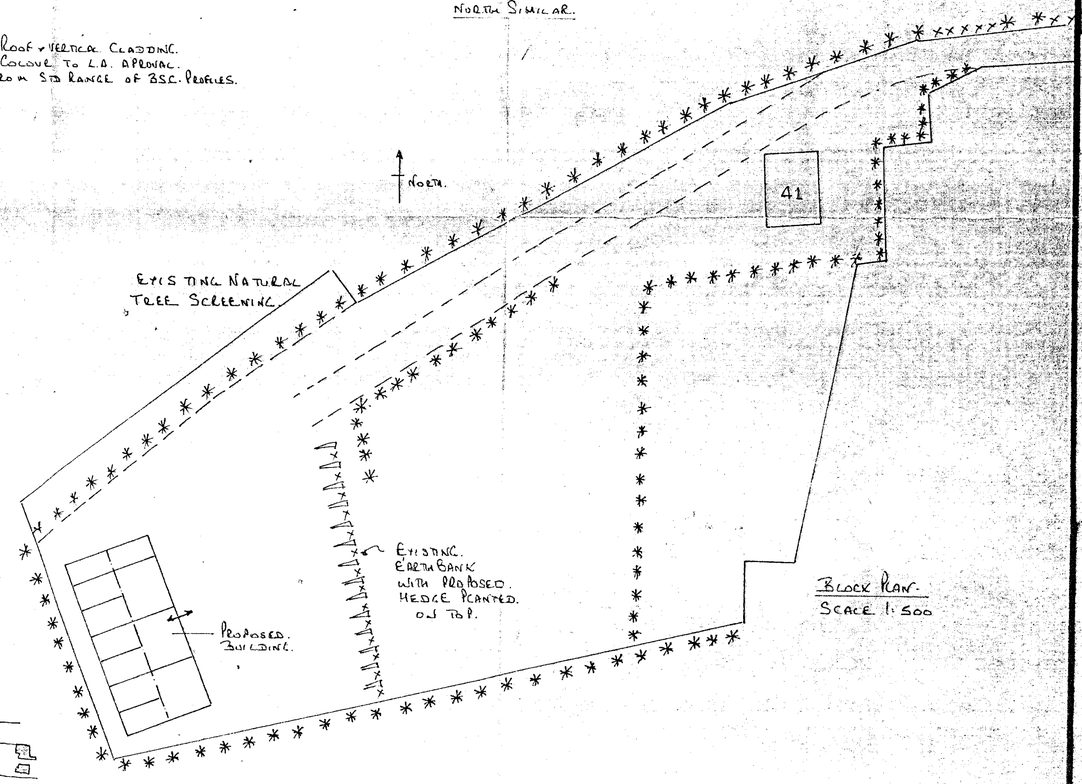

Block Plan.
Scale 1:500

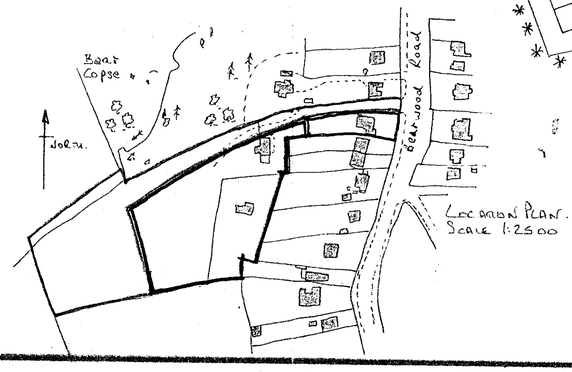

Location Plan.
Scale 1:2500

Proposed Light Industrial Building.
Mr. F. C. Bond.
41 Bearwood Road.
Barkham.
Berkshire.

McVeigh Parker & Co Ltd.
Southend Bradfield.
Reading.
Berkshire.
Phone 0734 744777.

Drn By. I. Savagar B.A.
Date 9.1.95.
Scale 1:100. 1:500 1:2500

Drawing Number 5693