APPROVED

15 FEB 2000 * 0570

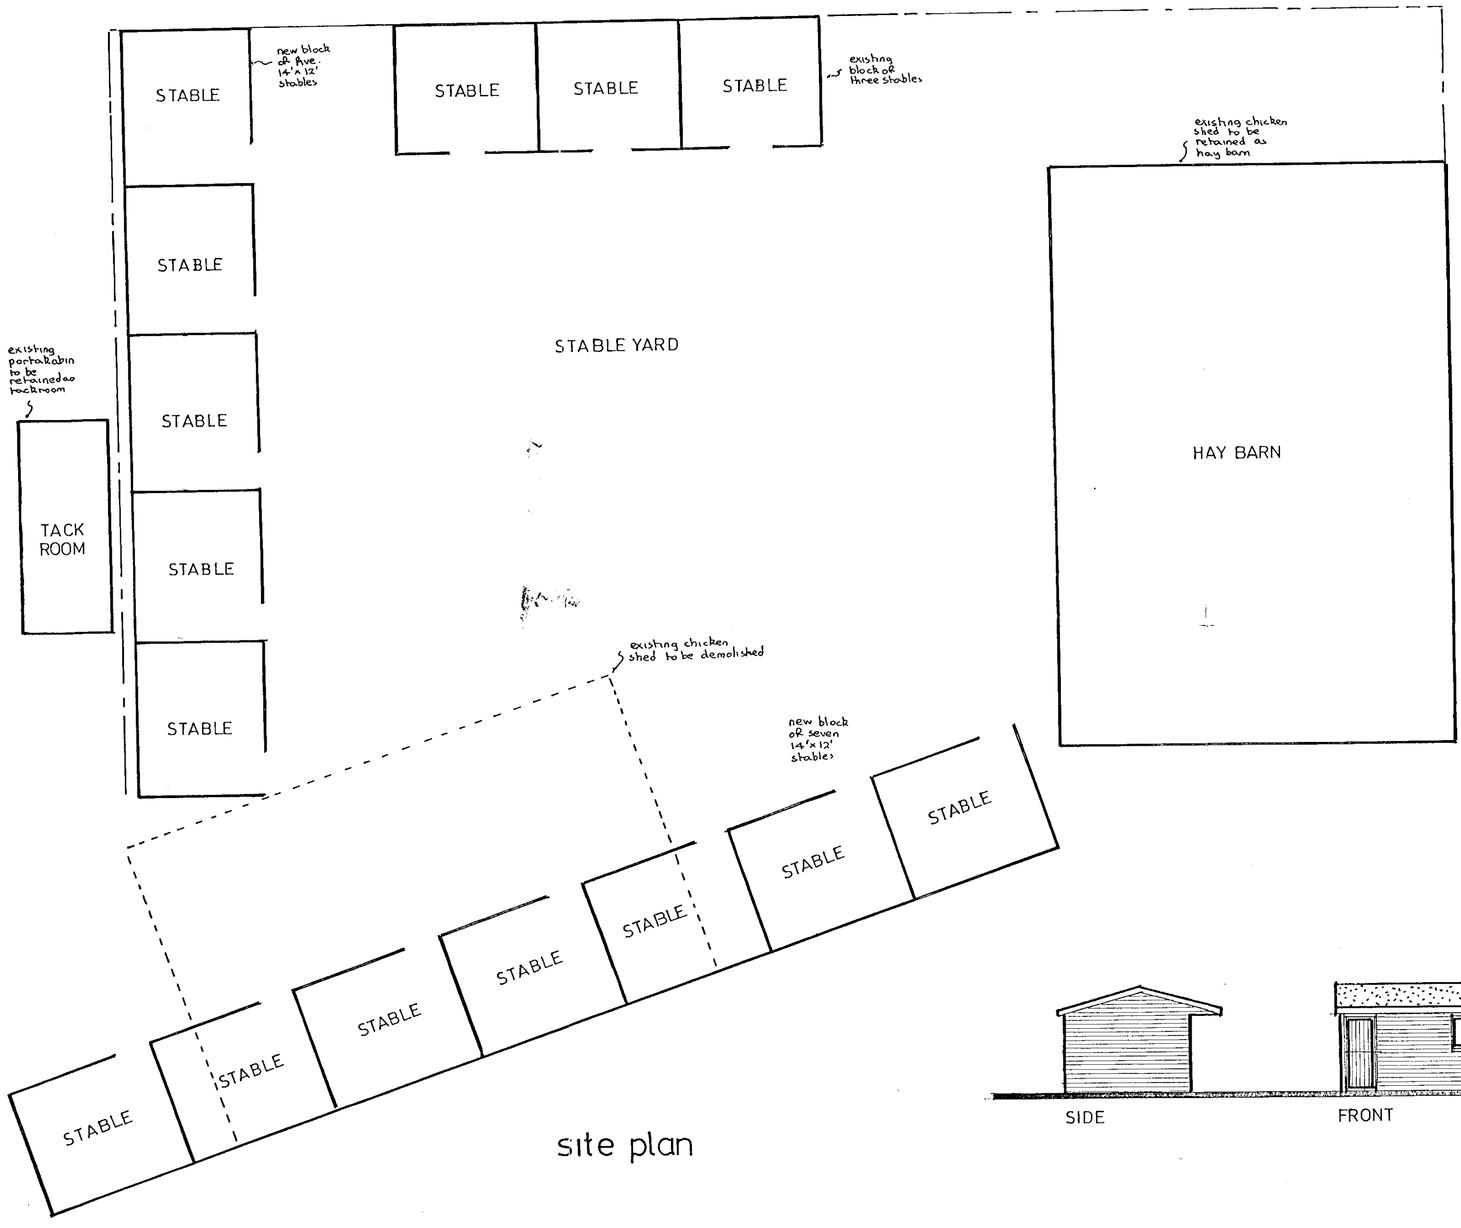

site plan

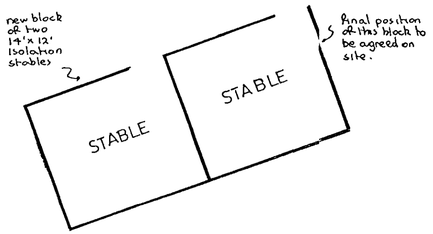

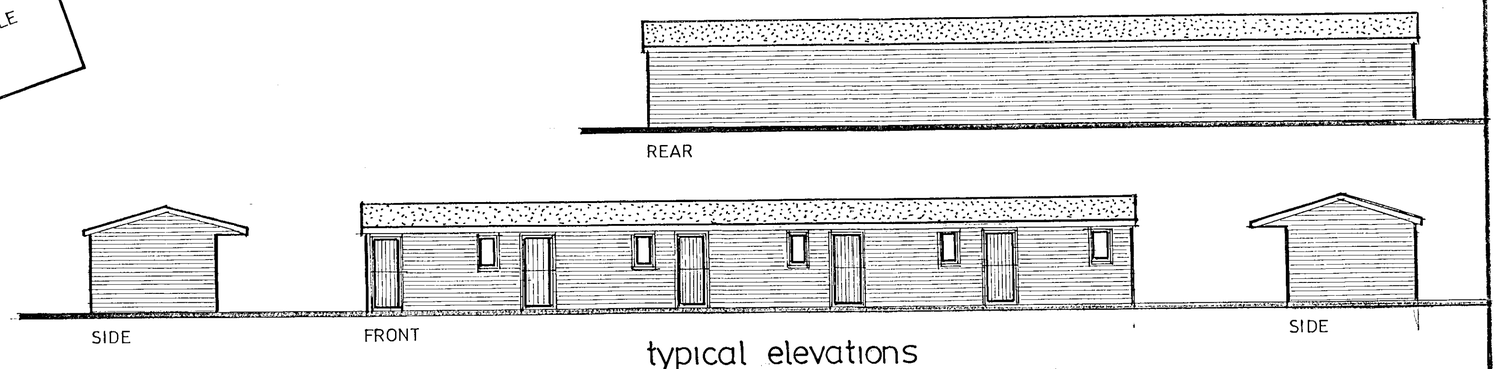

typical elevations

0 10 20 30 40 50 60 70 80 90 100

for location plan see ordnance survey sheet

PROPOSED STABLES at DUNNTREULY STUD, MAGPIES FARM, NELSONS LANE, HURST, BERKS for MRS. S. K. DUNN.

Revisions:-

Drawing N°	AH/G/234
Scales	1 : 100
Date	DEC 1998

ANDESIGN BUILDING PLANS