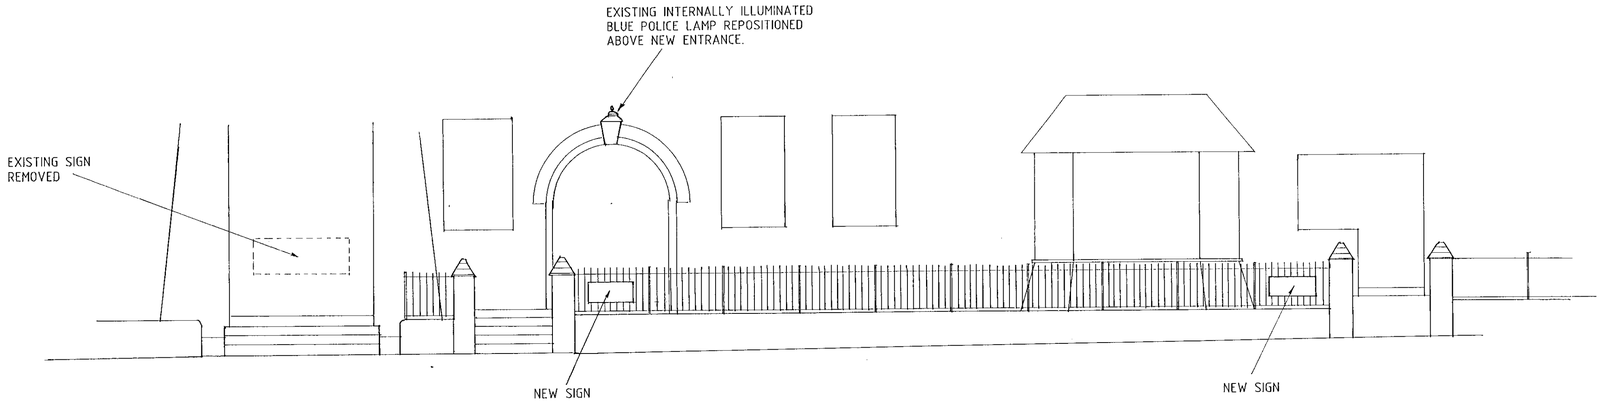

ELEVATION

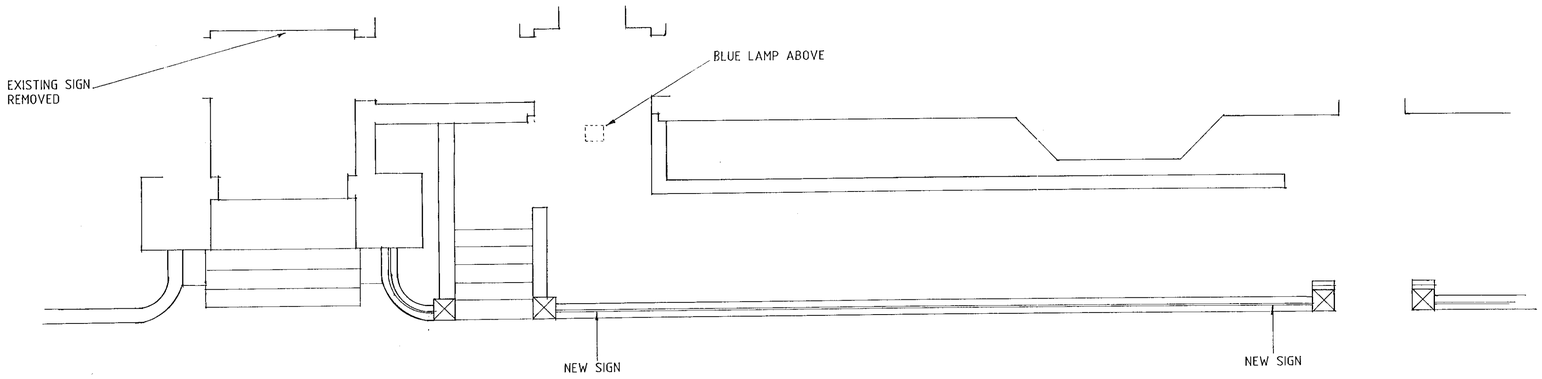

PLAN

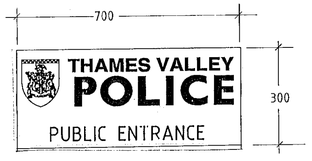

STOVE ENAMELLED STEEL SIGN.
BACKGROUND COLOUR WHITE.
CREST AND LETTERING BLUE
AND GREEN TO MATCH EXISTING
SIGNS.
NON ILLUMINATED.

NEW SIGNS

© THIS DRAWING IS THE COPYRIGHT PROPERTY OF MAURICE BAGULEY AND PARTNERS AND IS THEREFORE CONFIDENTIAL AND MUST NOT BE LENT, COPIED, REPRODUCED IN ANY WAY WHATSOEVER WITHOUT WRITTEN PERMISSION

NOTES:

REVISIONS	DATE

07.FEB.2000 0509

MBP

JOB TITLE
WOKINGHAM POLICE STATION
DISABLED ACCESS

MAURICE BAGULEY & PARTNERS
CONSULTING ENGINEERS AND BUILDING SURVEYORS

Garrard Hse, 2-6 Homesdale Rd, Bromley Kent BR2 9LZ Tel:0208 249 2626 Fax:0208 249 2525
Market Hse, Market Pl, Wokingham Berks.RG40 1AP Tel:0118 979 6060 Fax:0118 977 0545
68 Rosebank Holyport Road London SW6 6LJ Tel:0207 385 6221 Fax:0207 385 9972

DRAWING TITLE
SIGNS

SCALE	DATE	DRAWN
1:50	1.00	DF

JOB NO. 9388

DRAWING NO. 9388/007