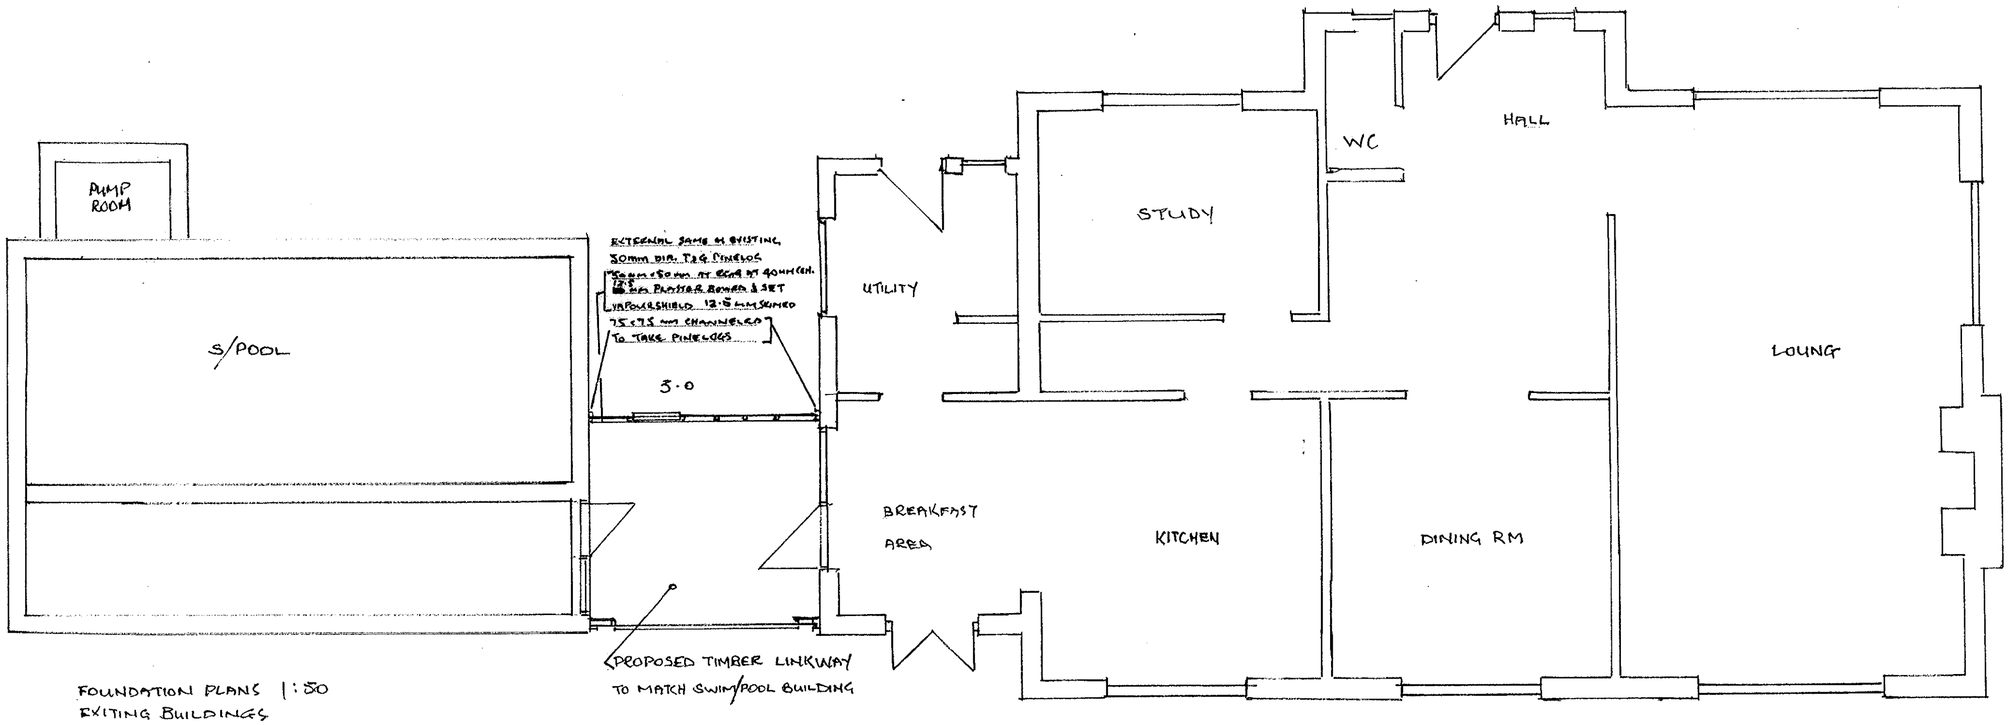

FOUNDATION PLANS 1:50
EXITING BUILDINGS

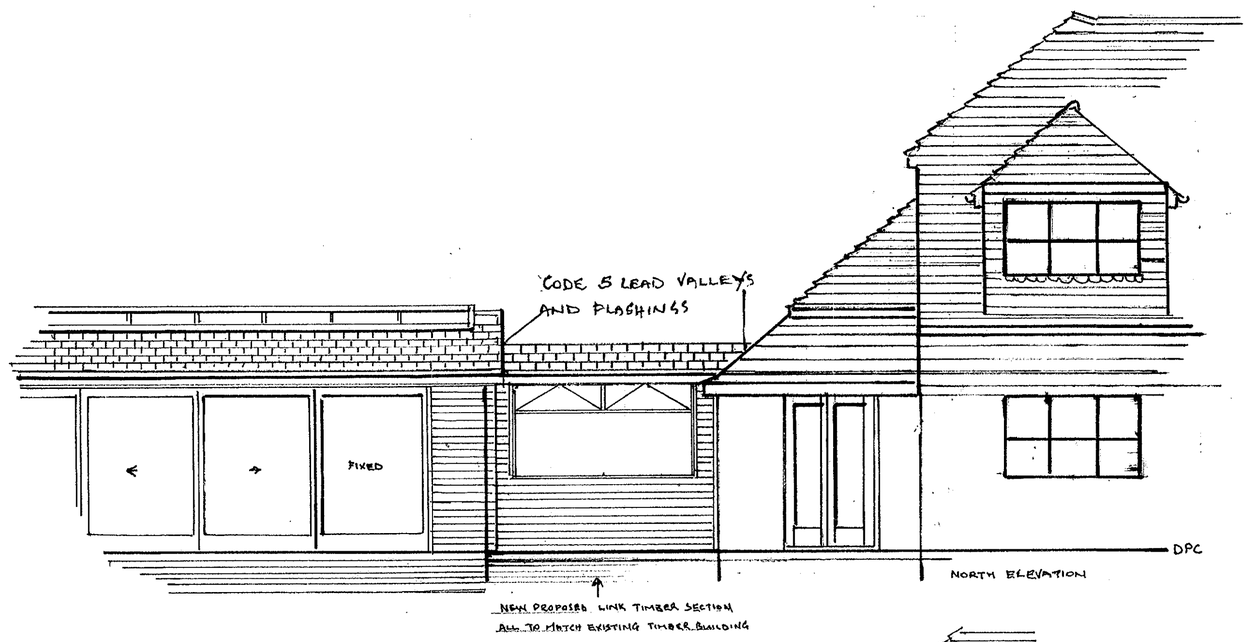

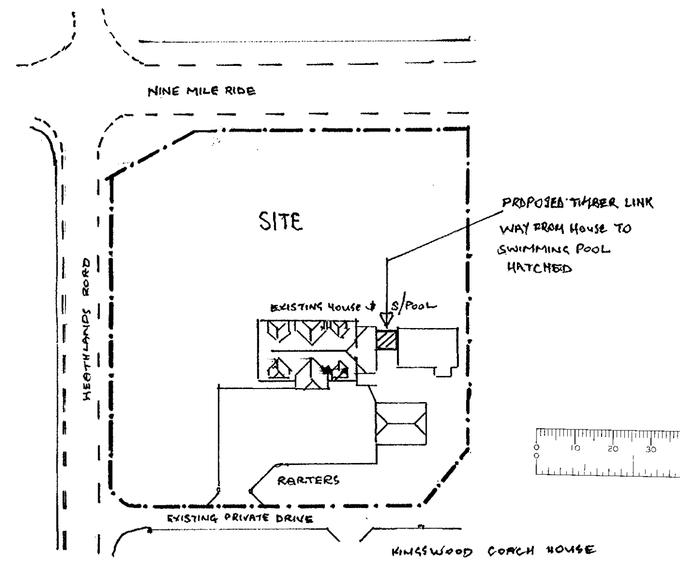

SITE PLAN 1:500

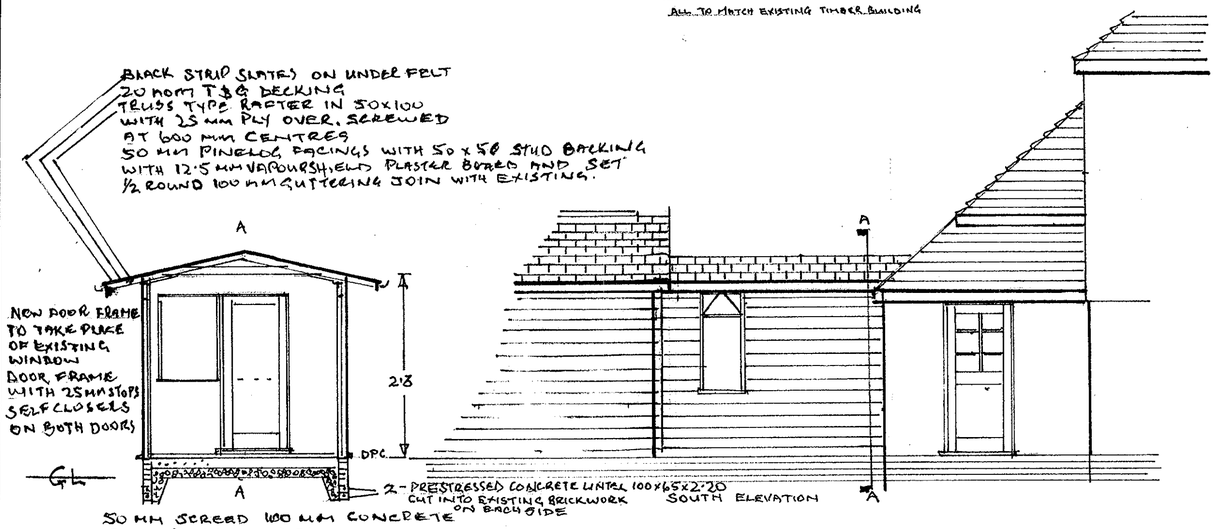

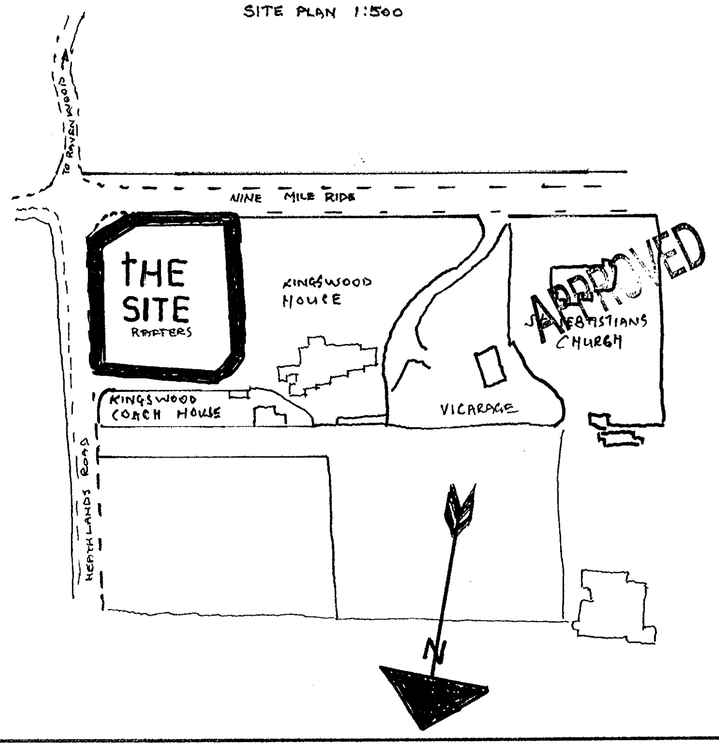

MR Bailey

PROPOSE TIMBER LINK WAY FROM HOUSE TO SWIMMING POOL AT; RAFTERS HEATHLANDS ROAD WOKINGHAM. BERKS. RG40 1WR

SIZE
3·0 x 2·8 - 2·3 C/H

SCALE 1:50

SITE PLAN 1:500

LOCATION PLAN 1:1250

AGENT
MR VANDENBERGHEN
25 BOULTERS GARDENS
MAIDENHEAD
SL6 8TR.
TEL. 01628 626211

FOR PLANNING PERMISSION

BUILDING BYELAWS.

02 MAR 2000 0849