

NORTH ELEVATION

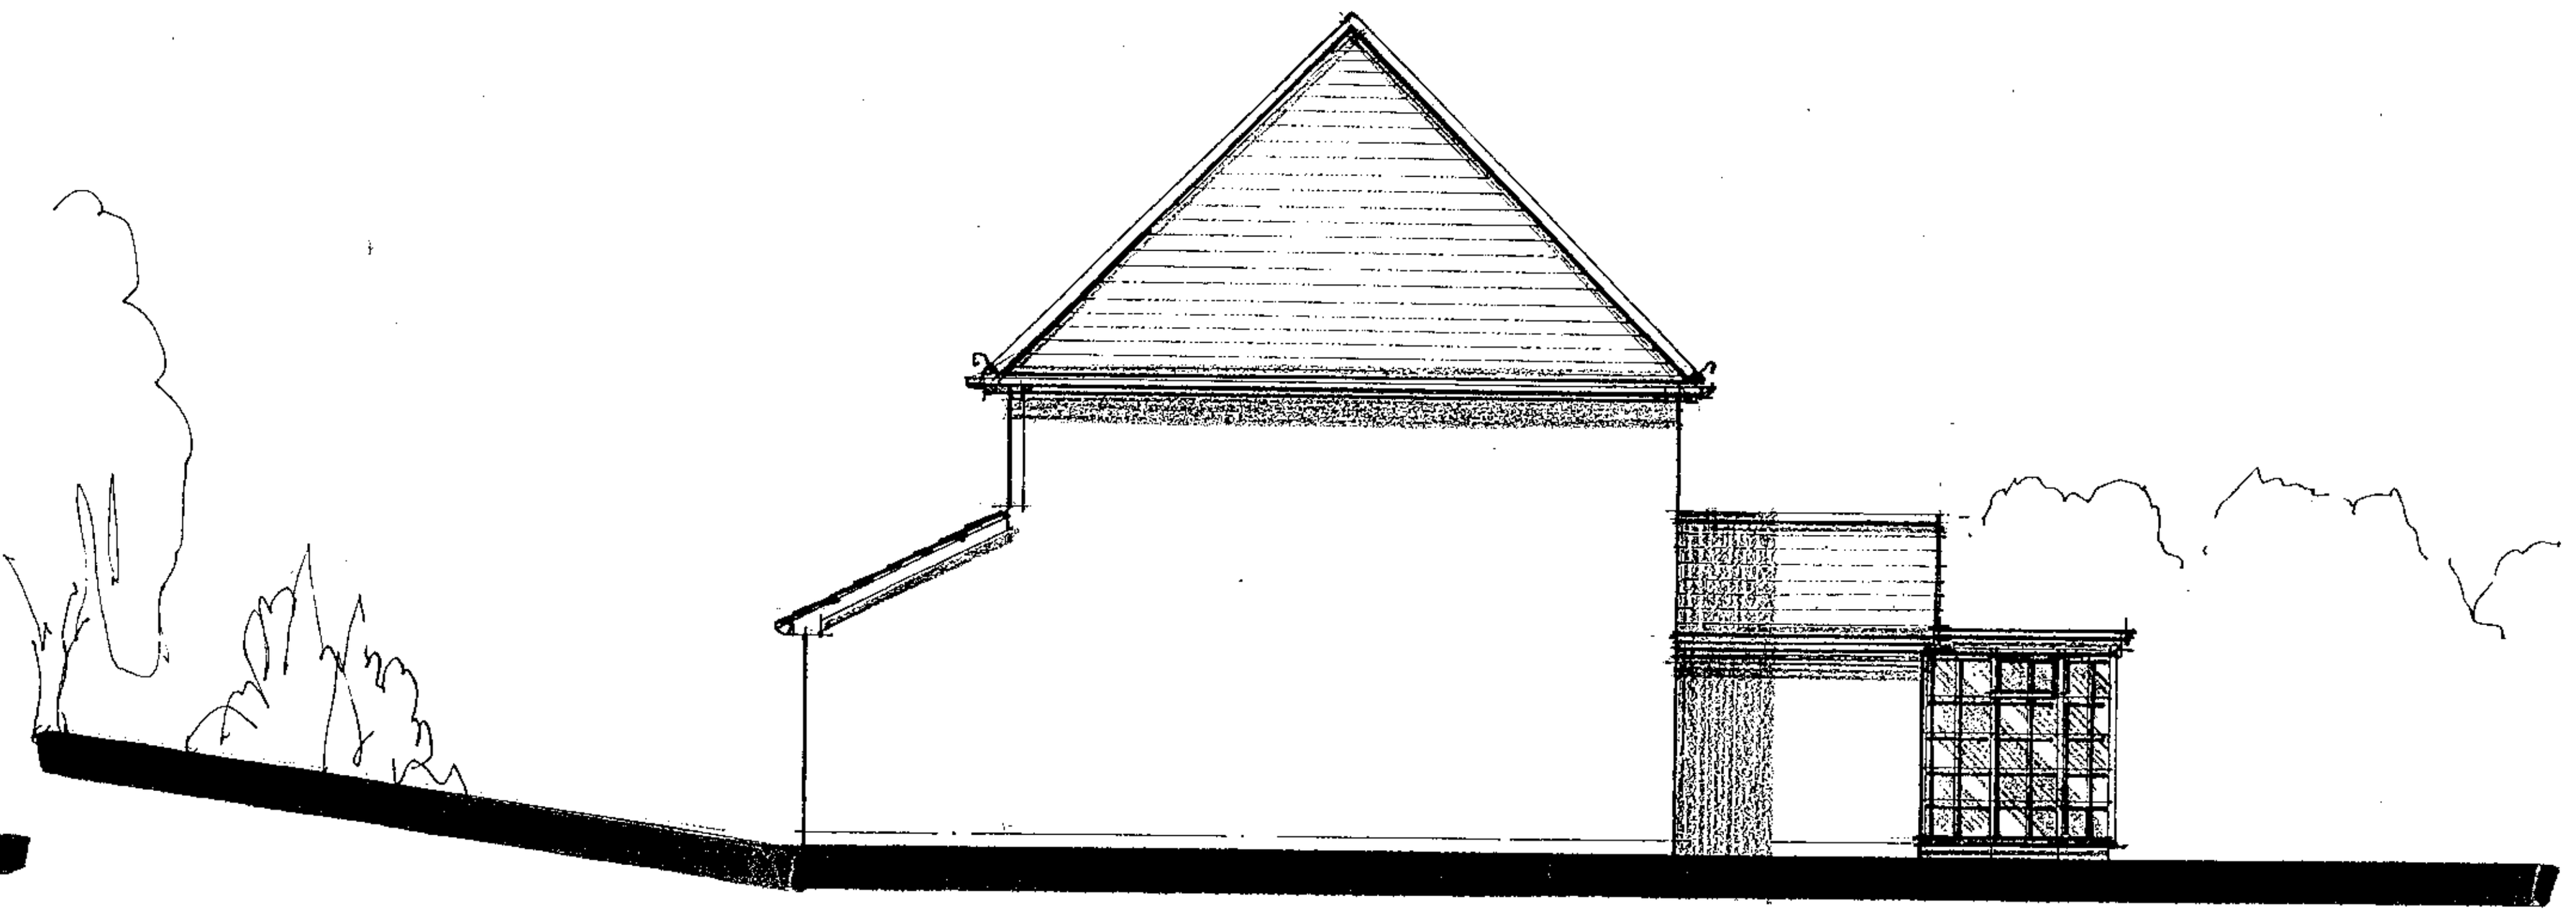

WEST ELEVATION

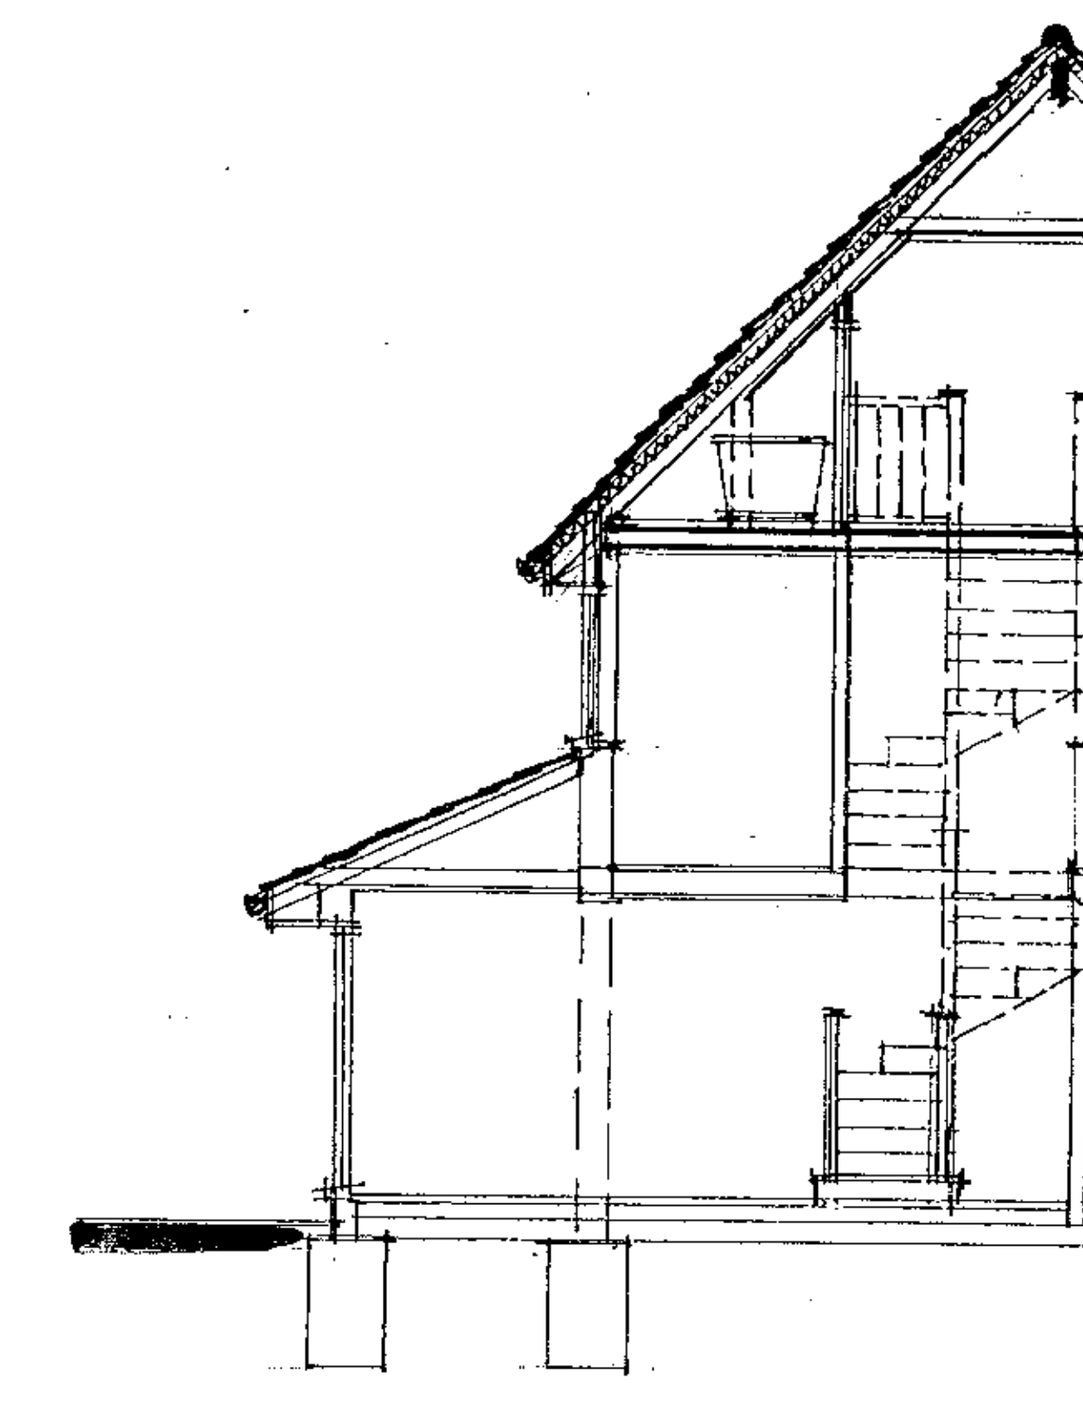

SECTION AA

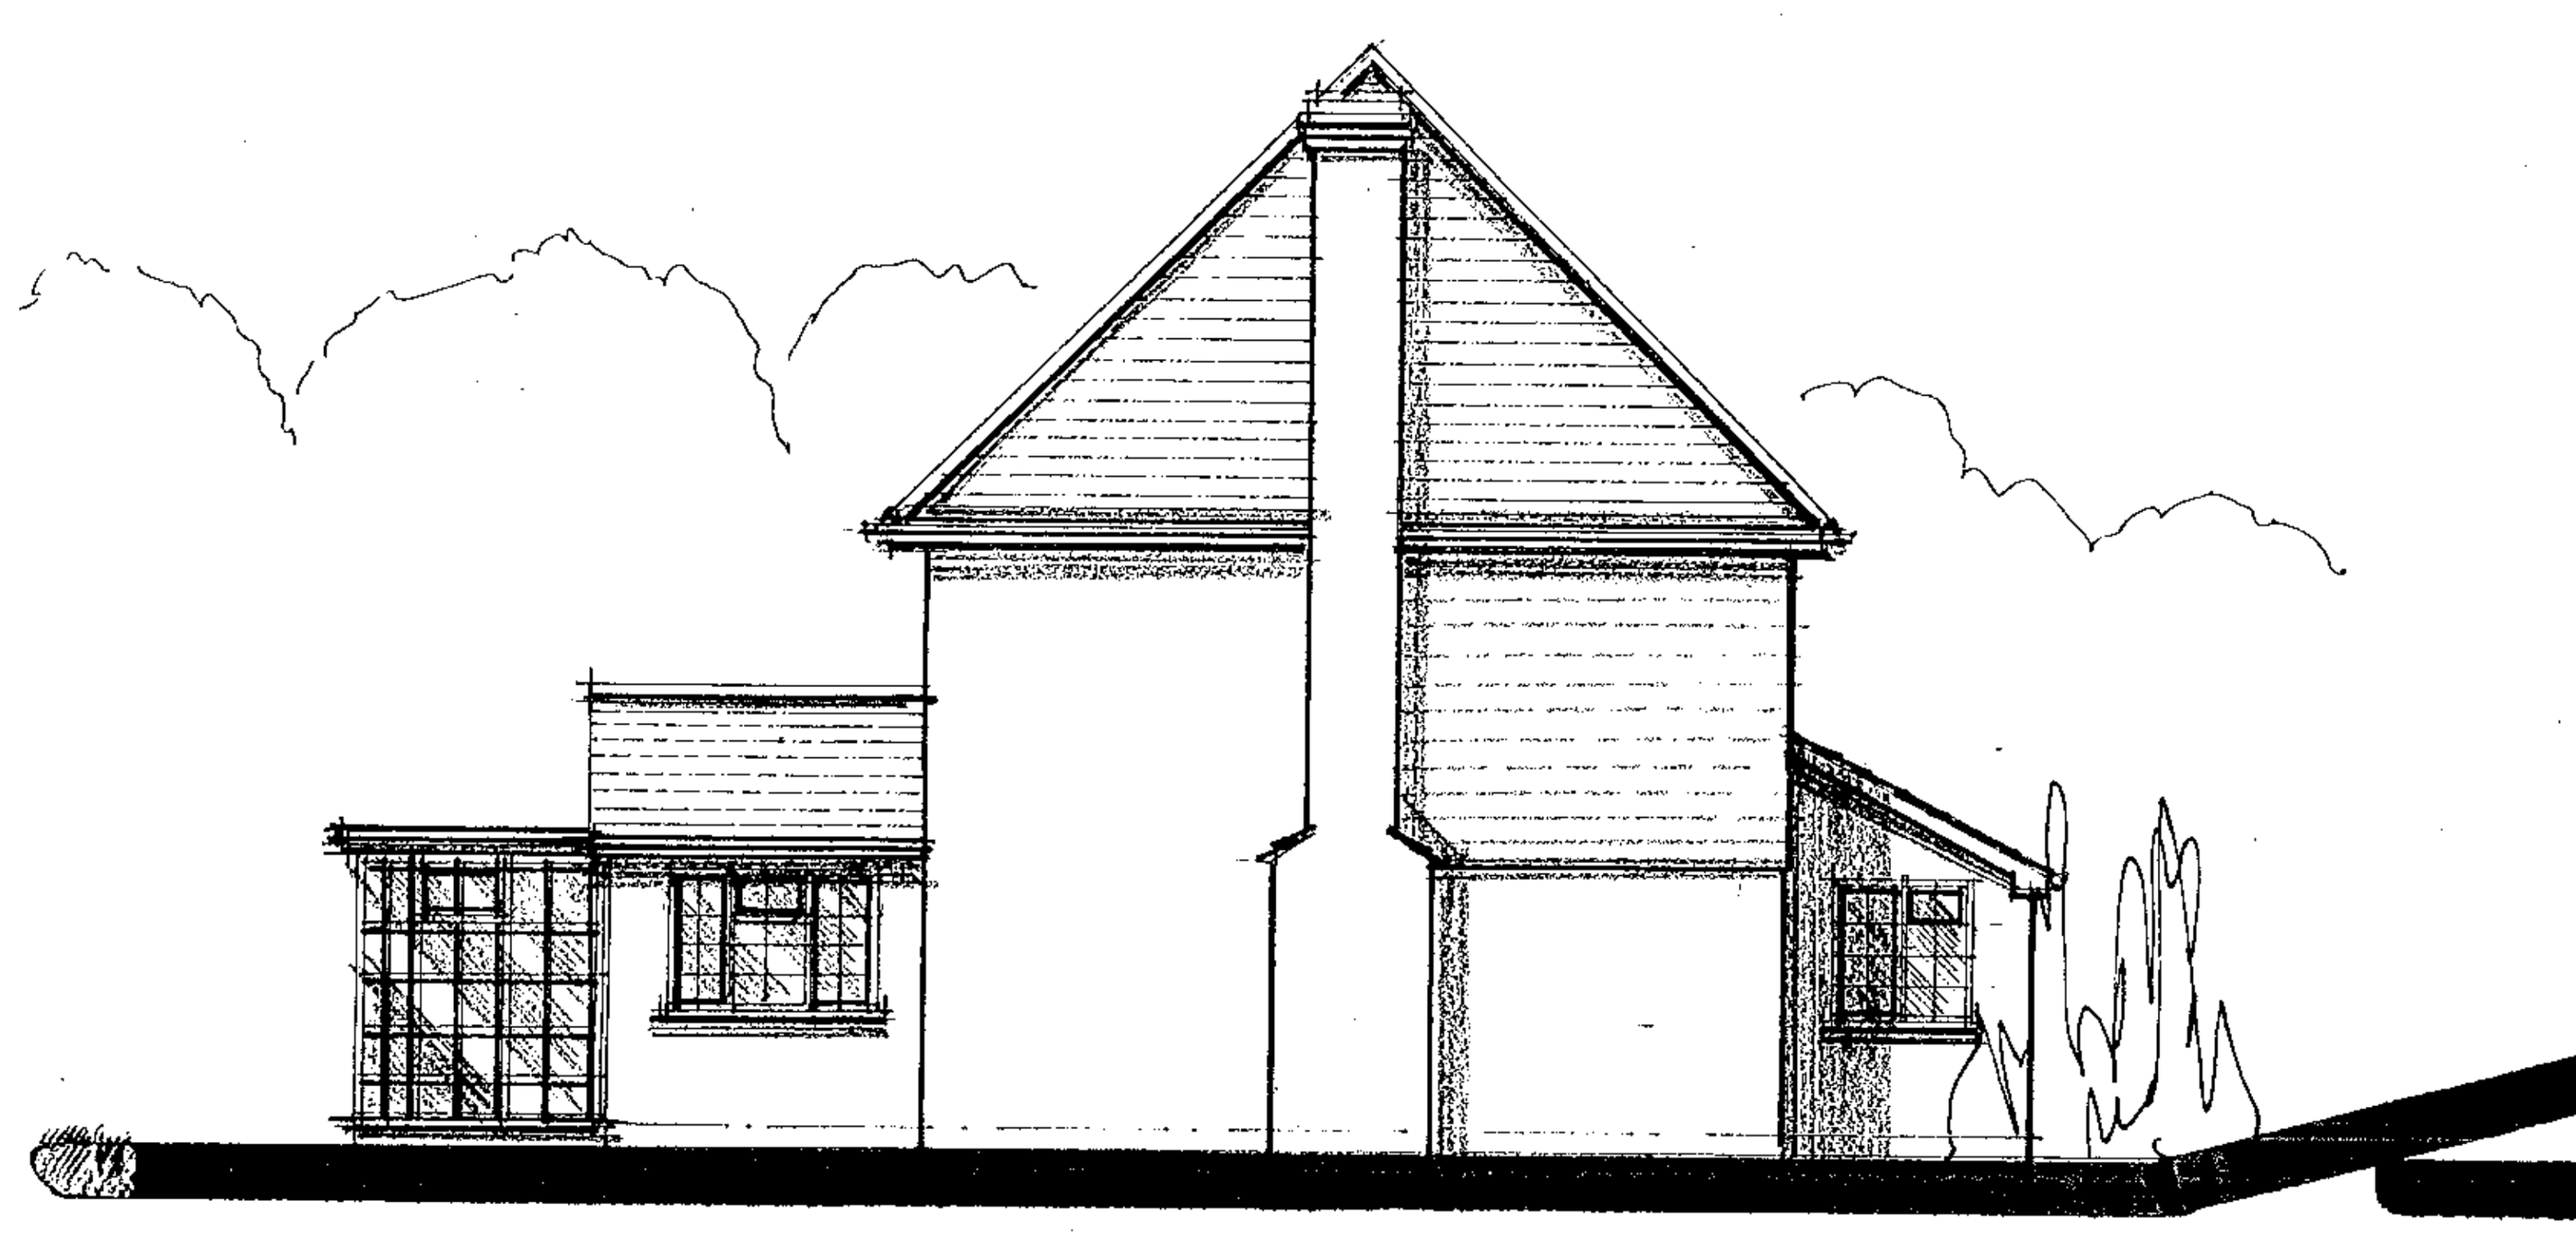

EAST ELEVATION



SOUTH ELEVATION

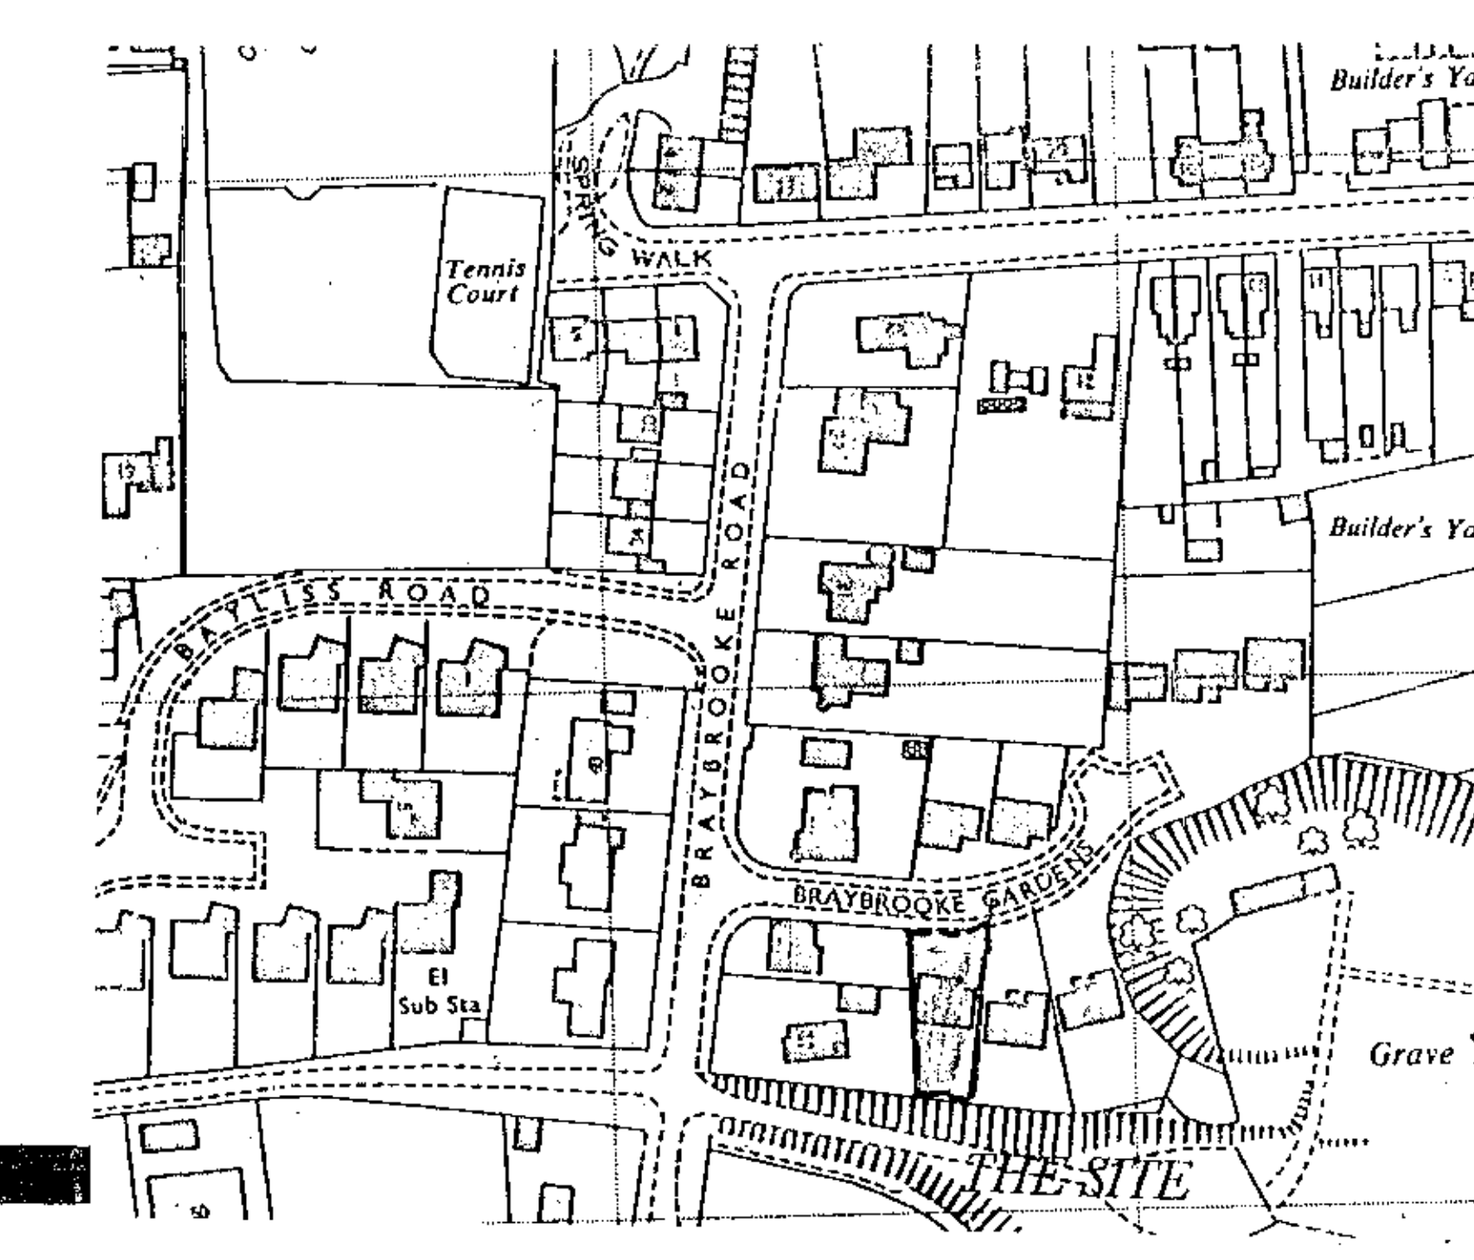

LOCATION PLAN scale 1:2500

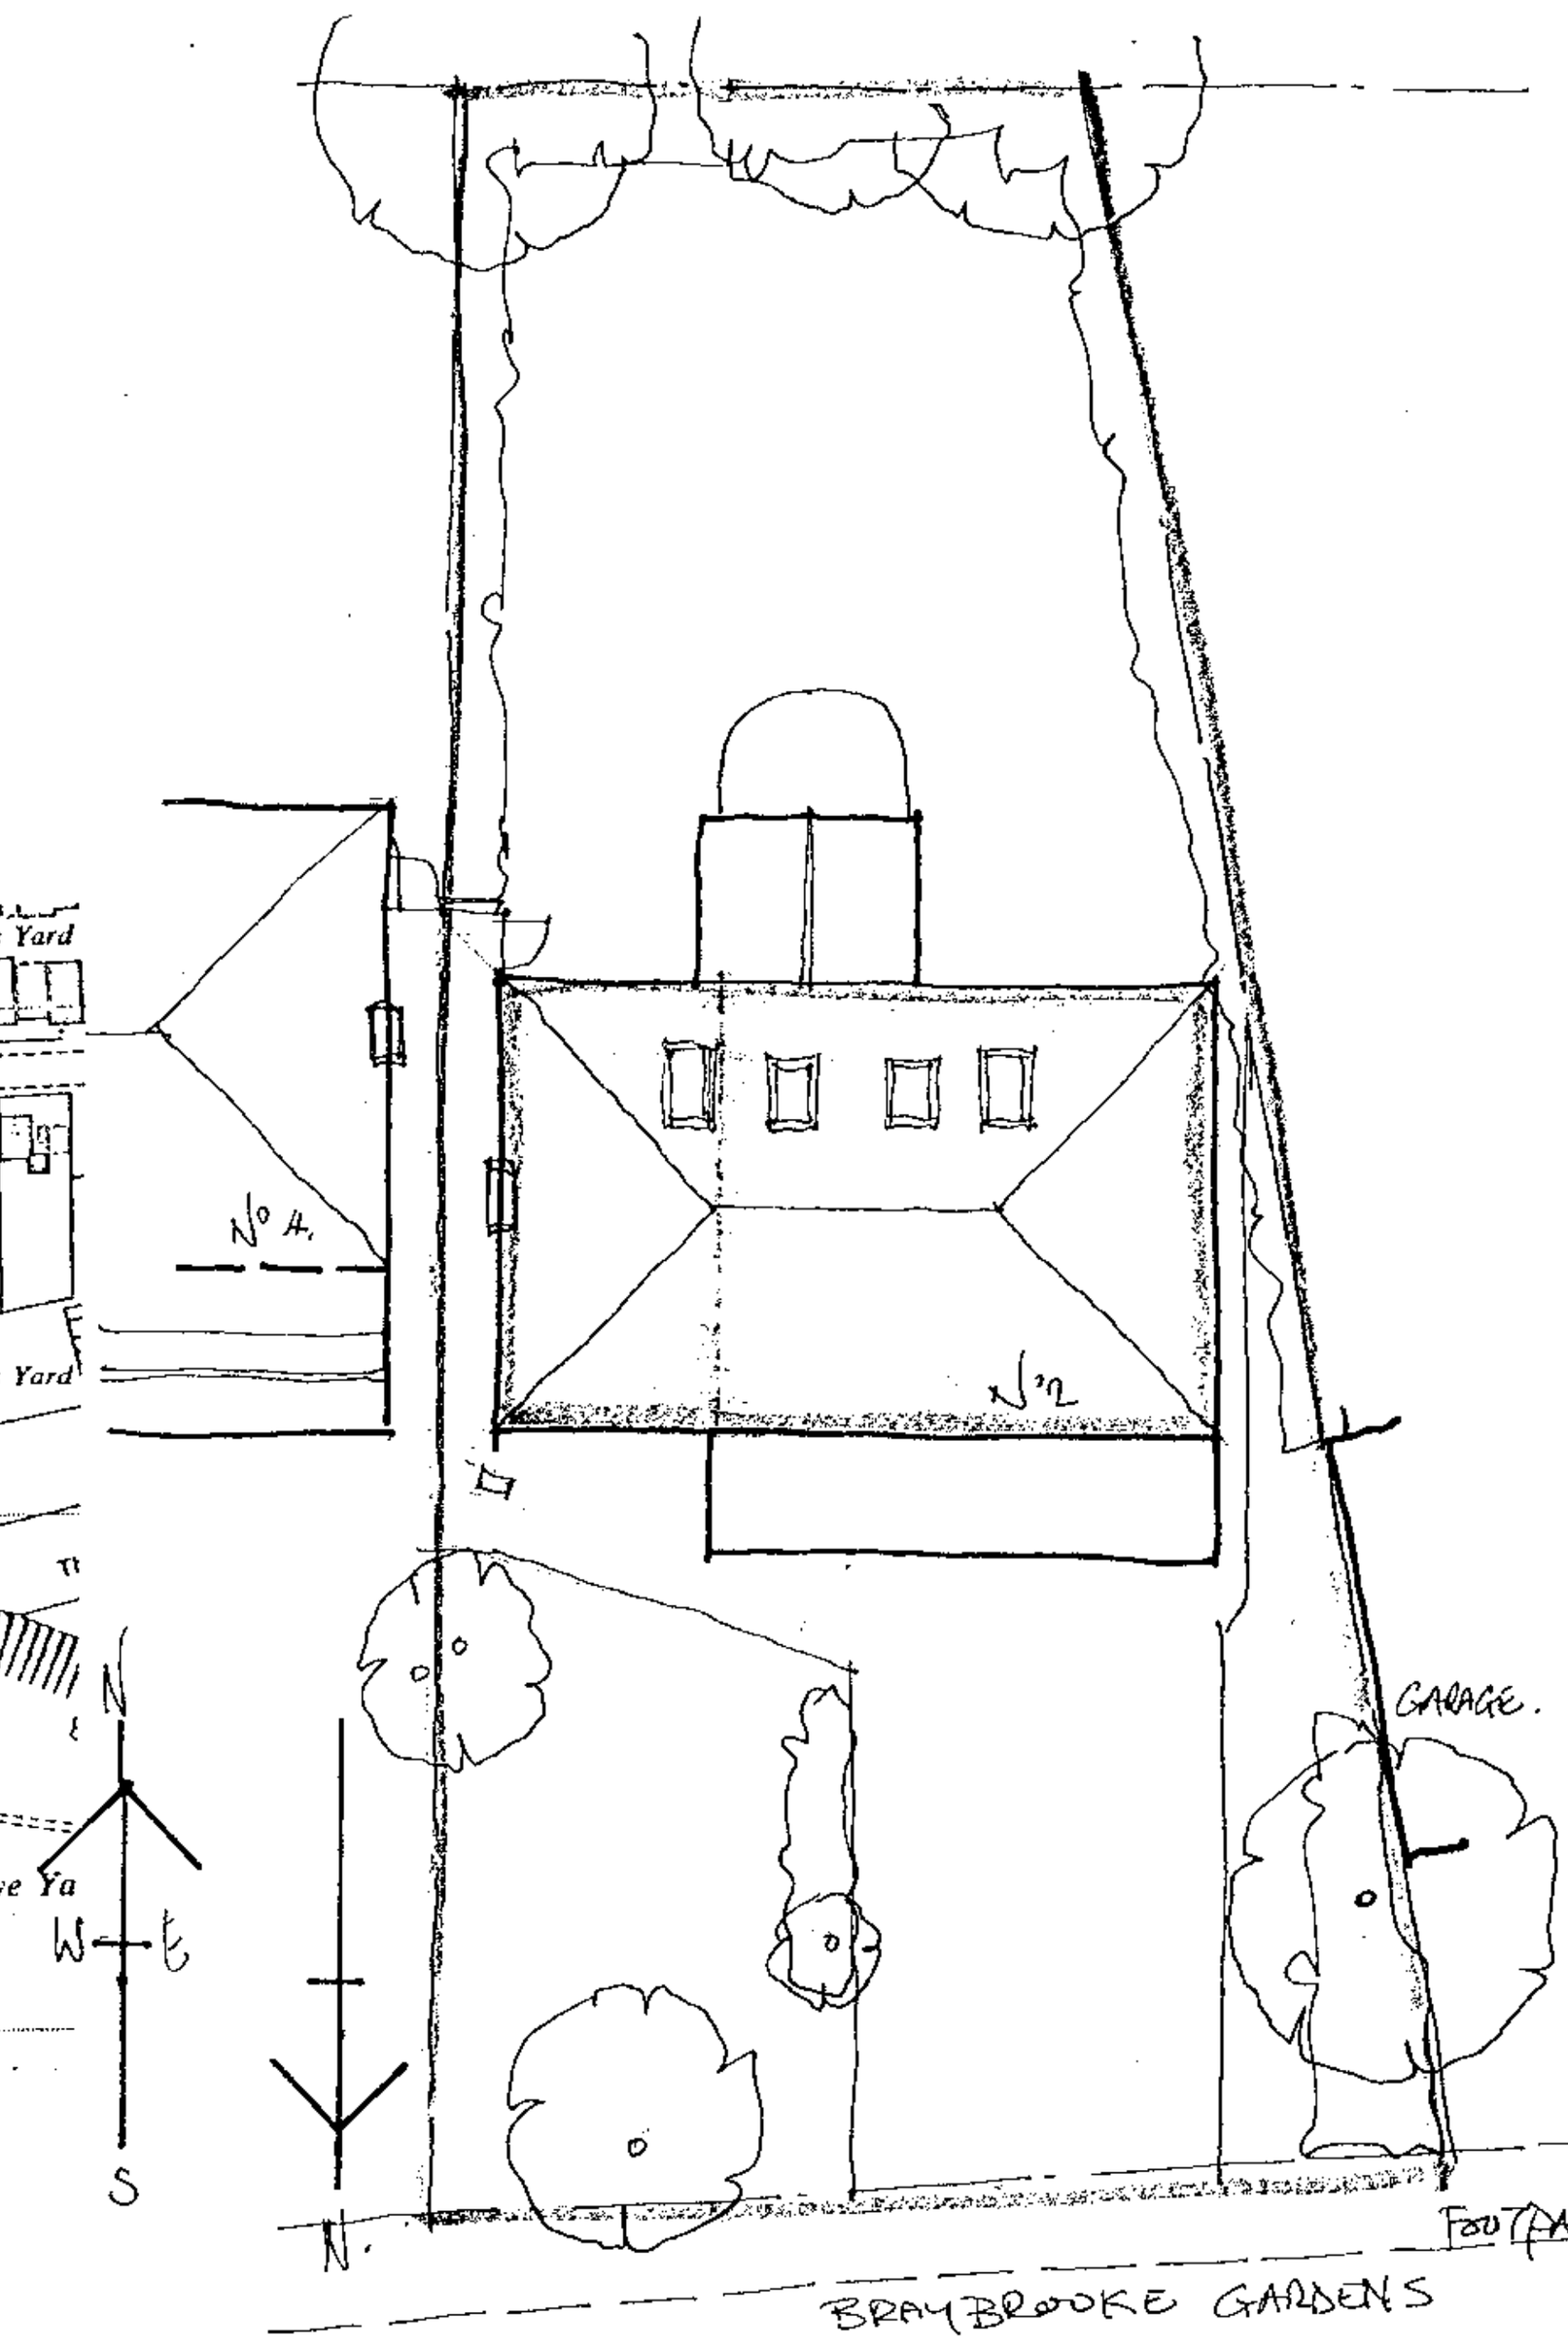

SITE PLAN scale 1:200

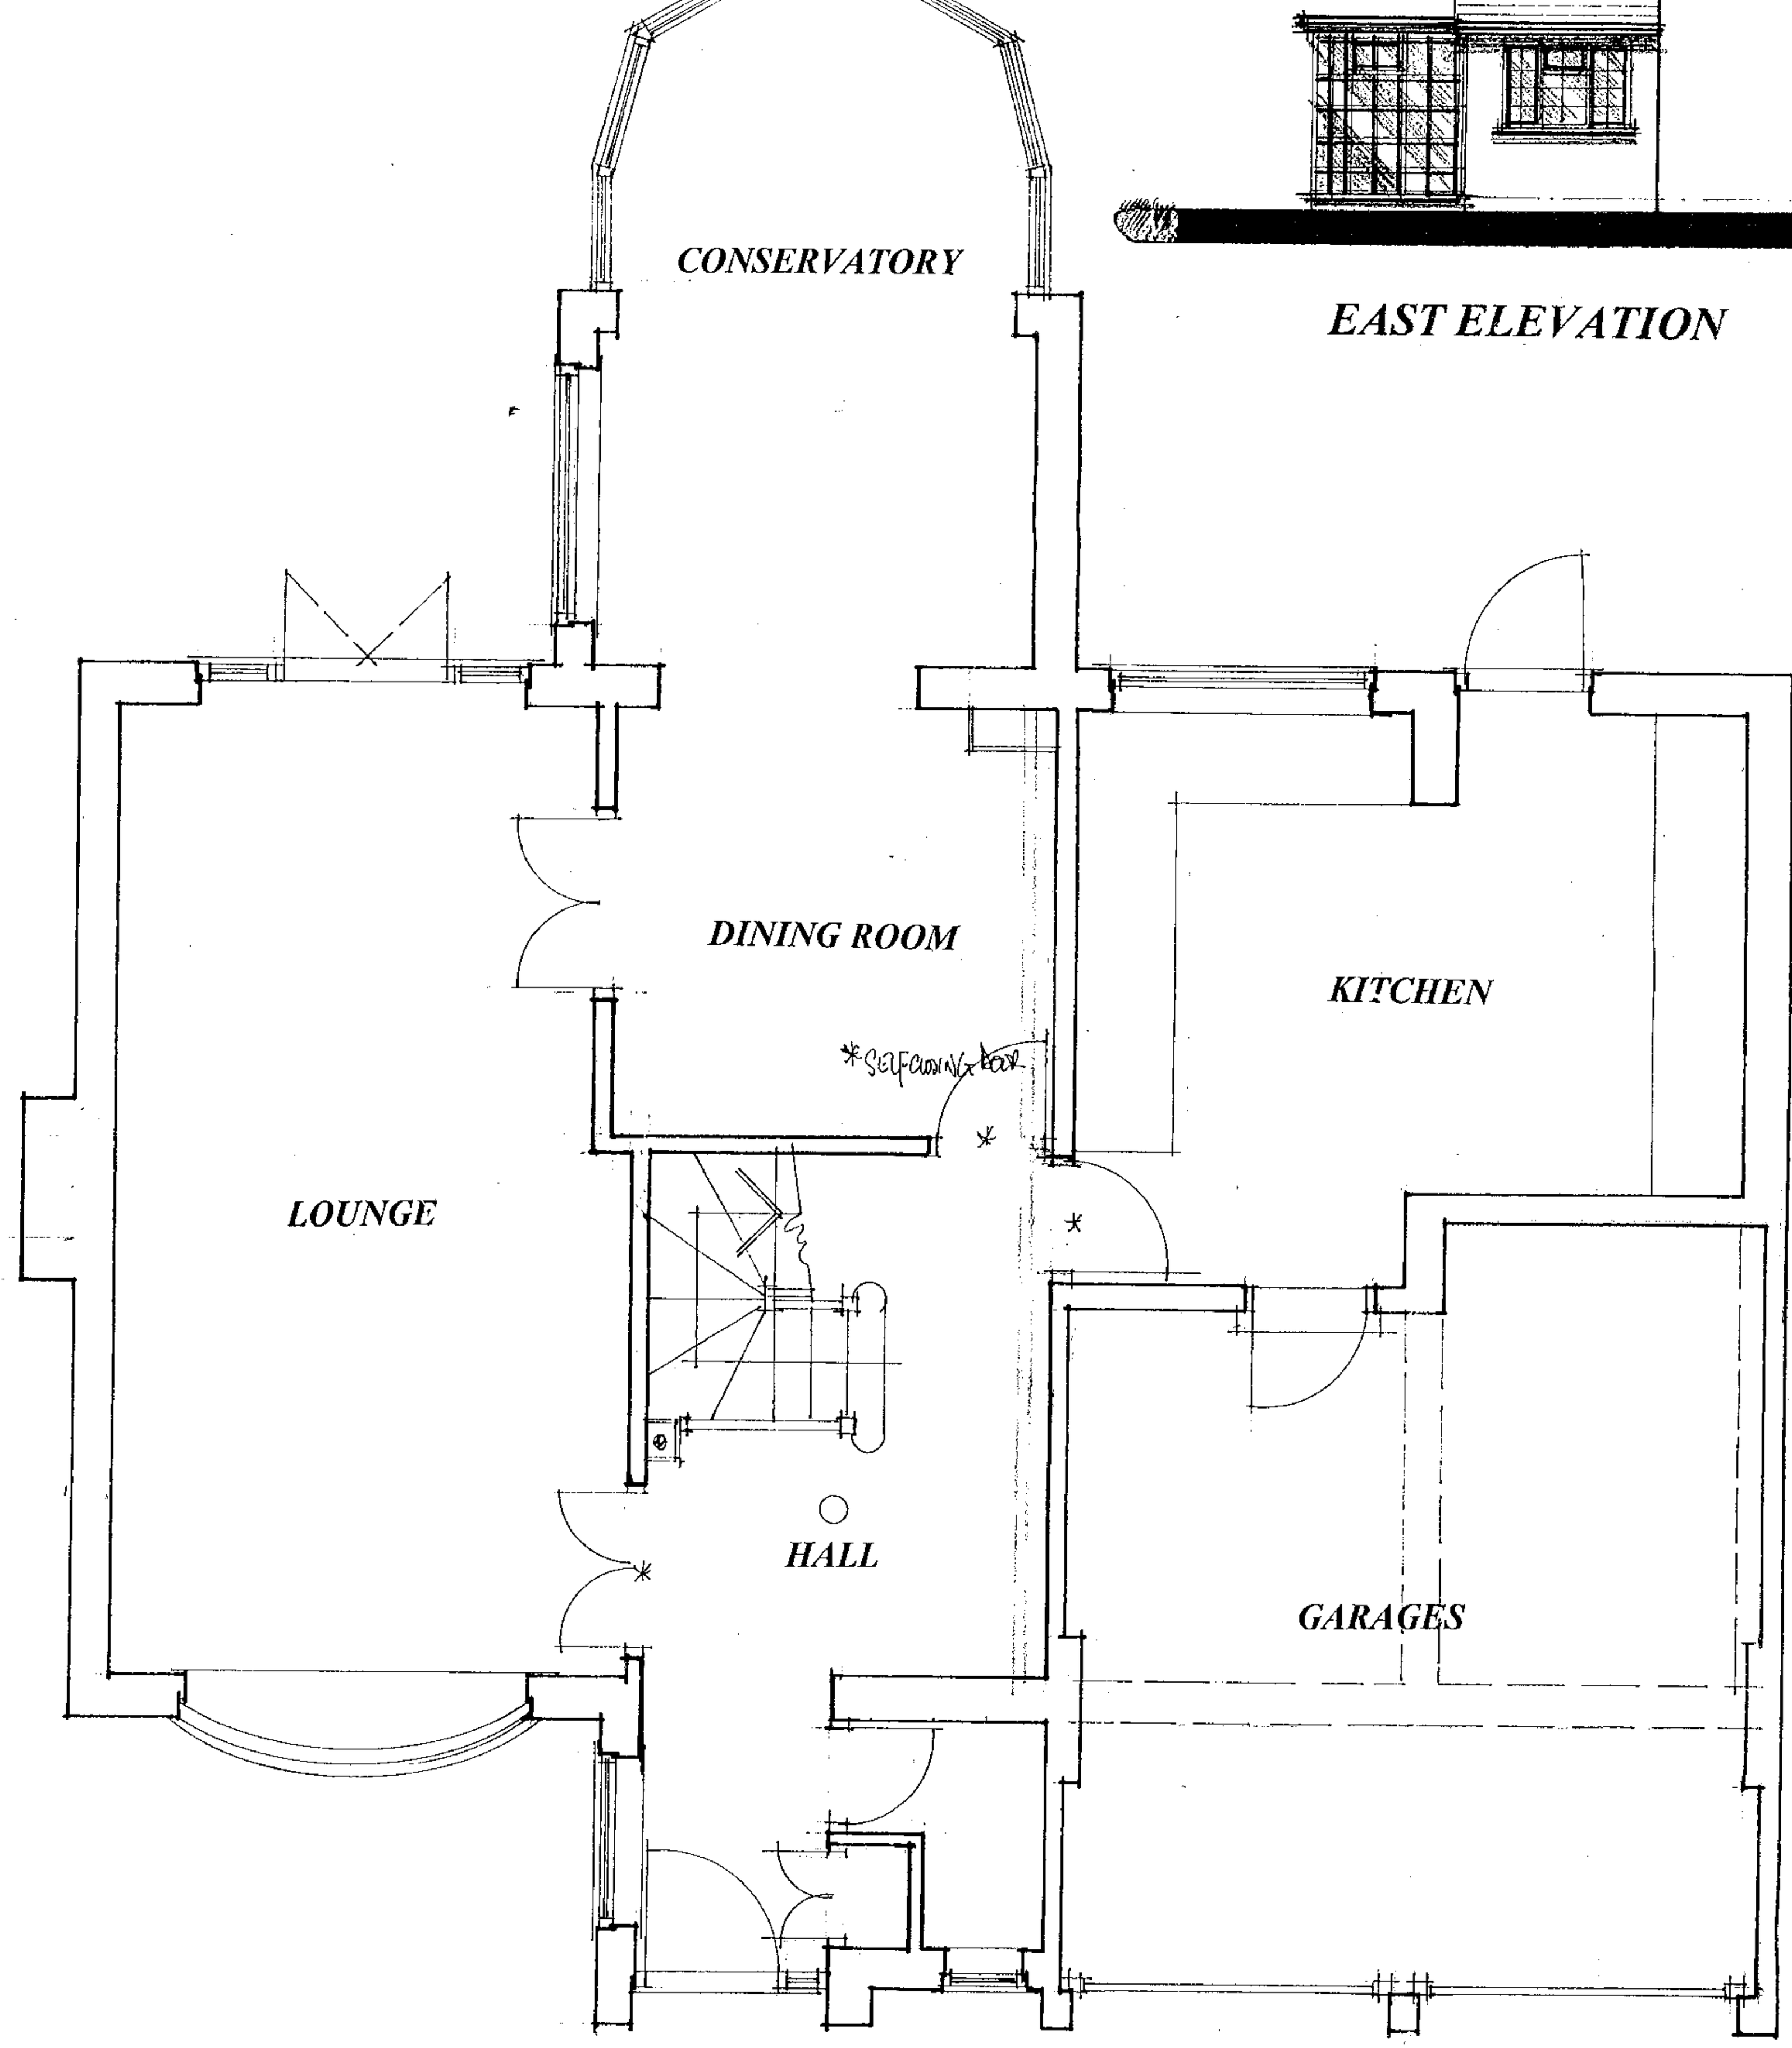

GROUND FLOOR PLAN

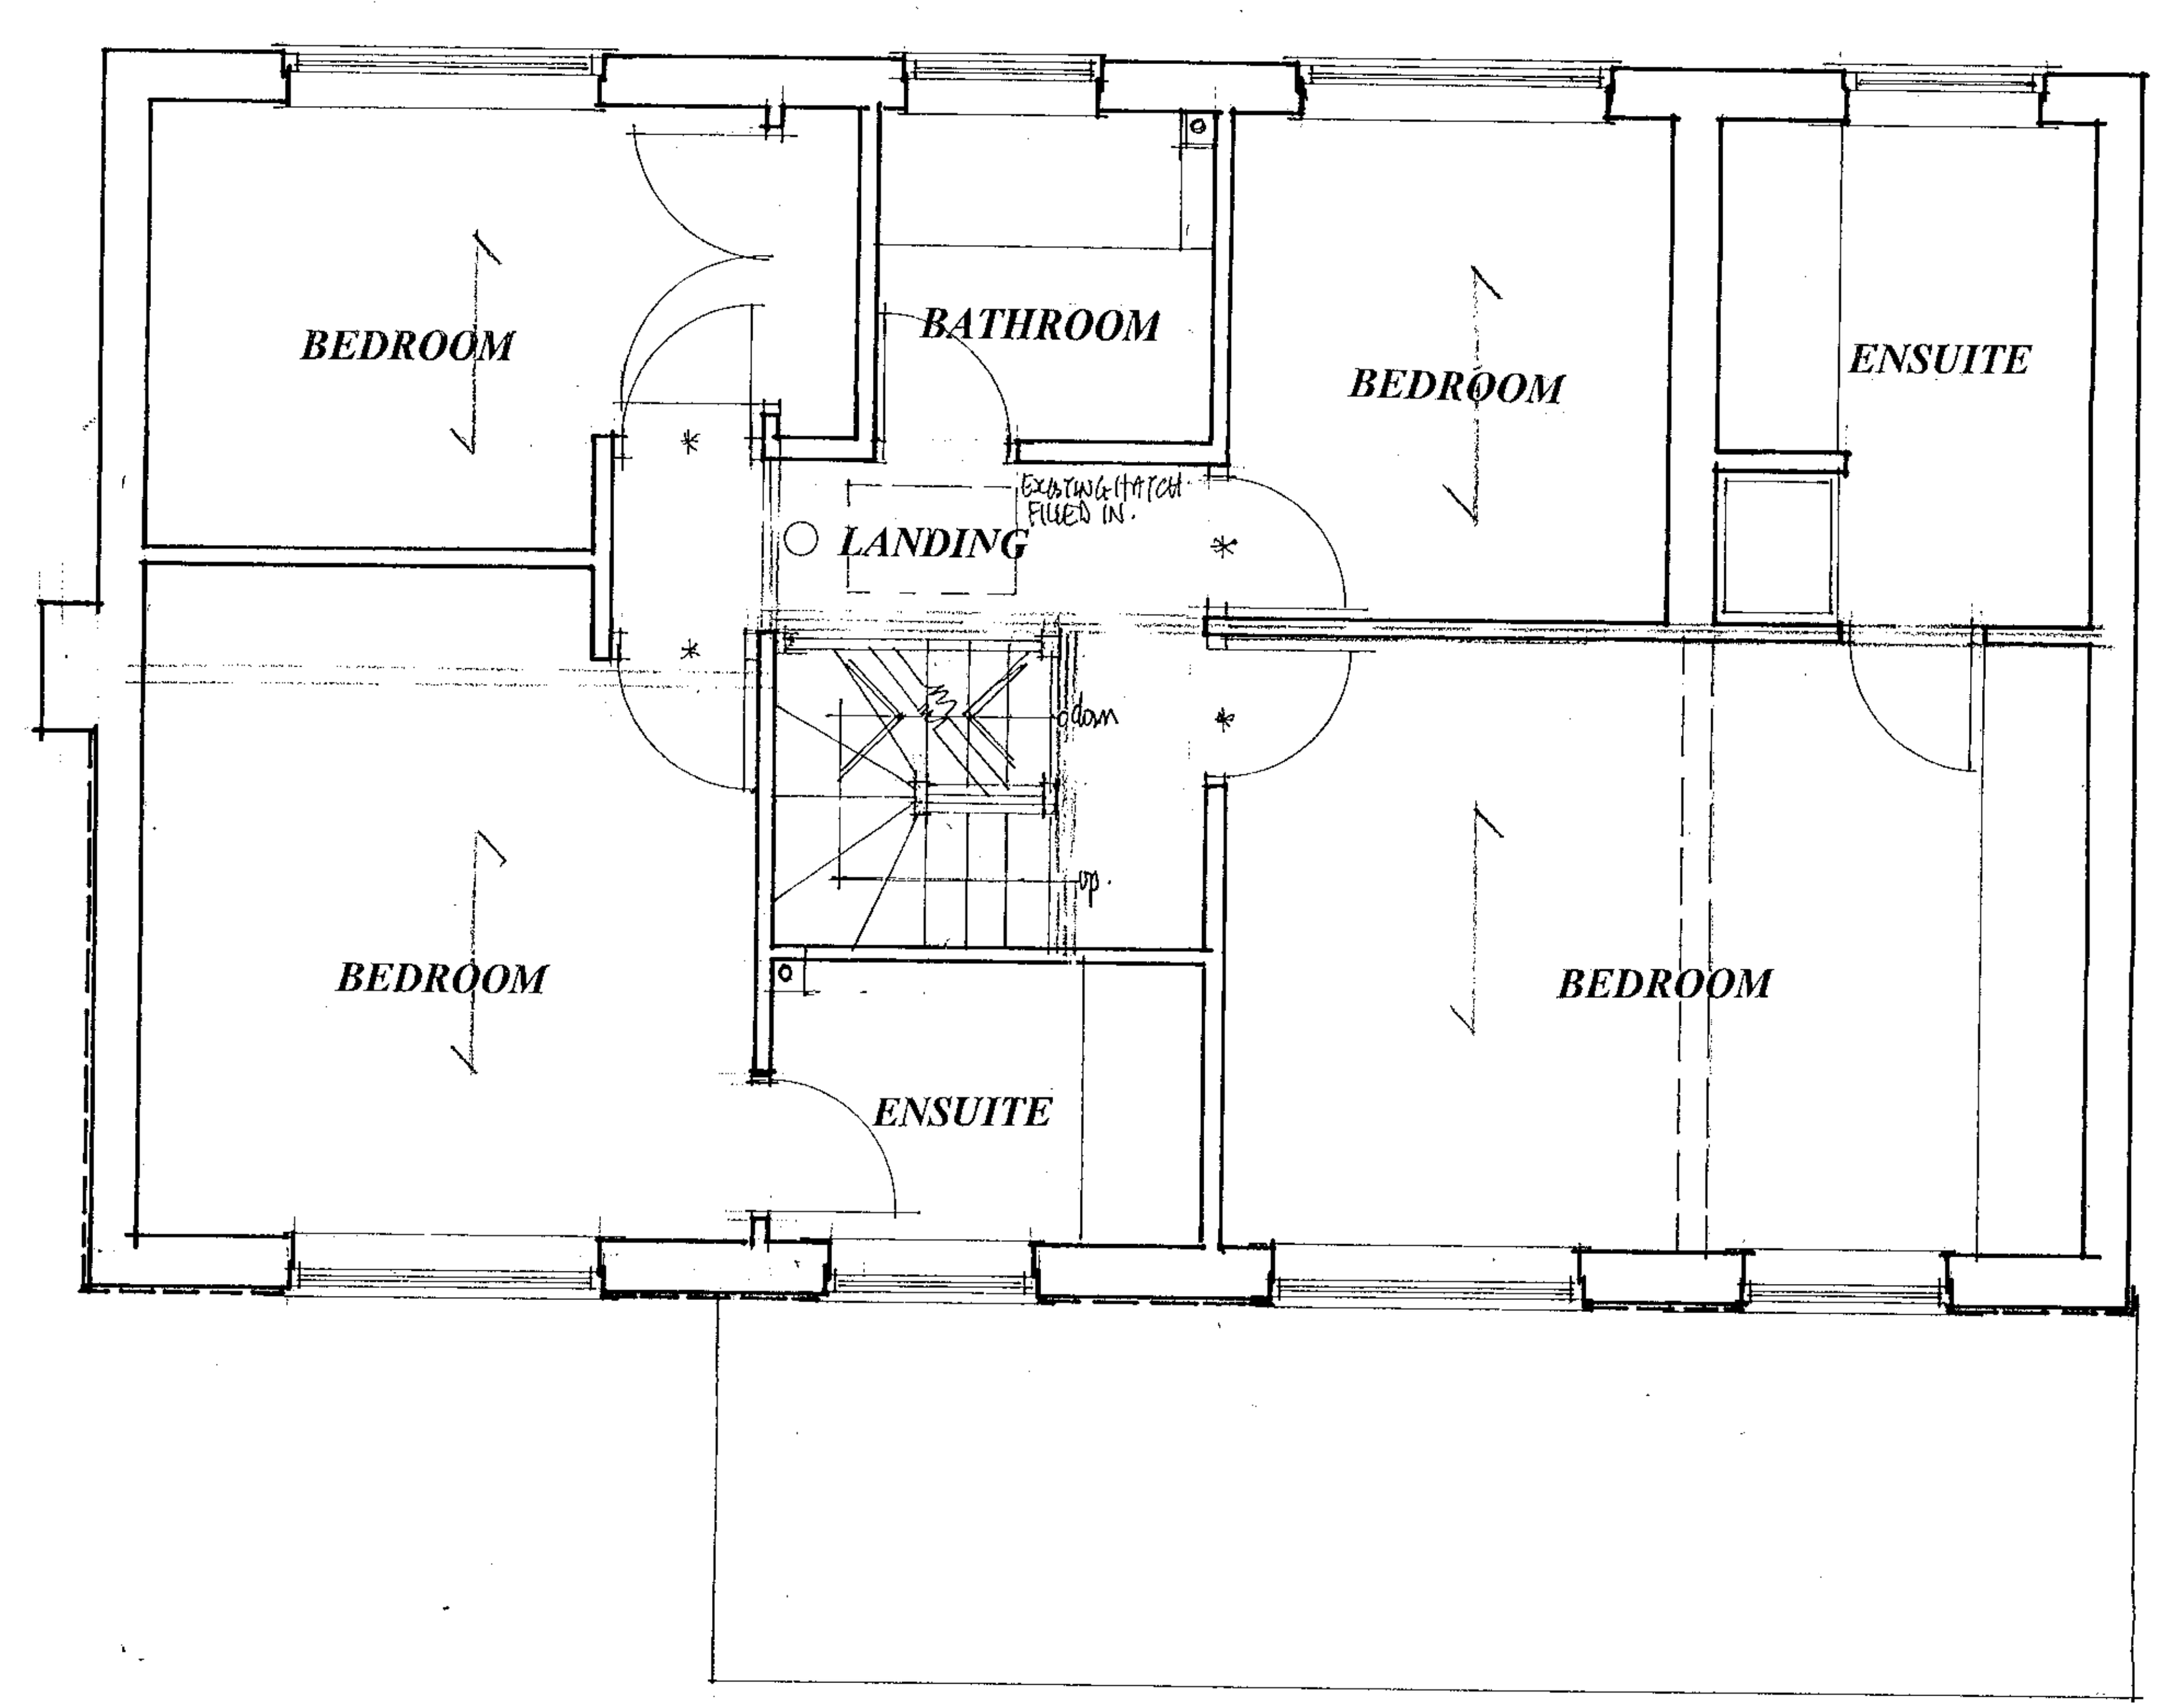

FIRST FLOOR PLAN

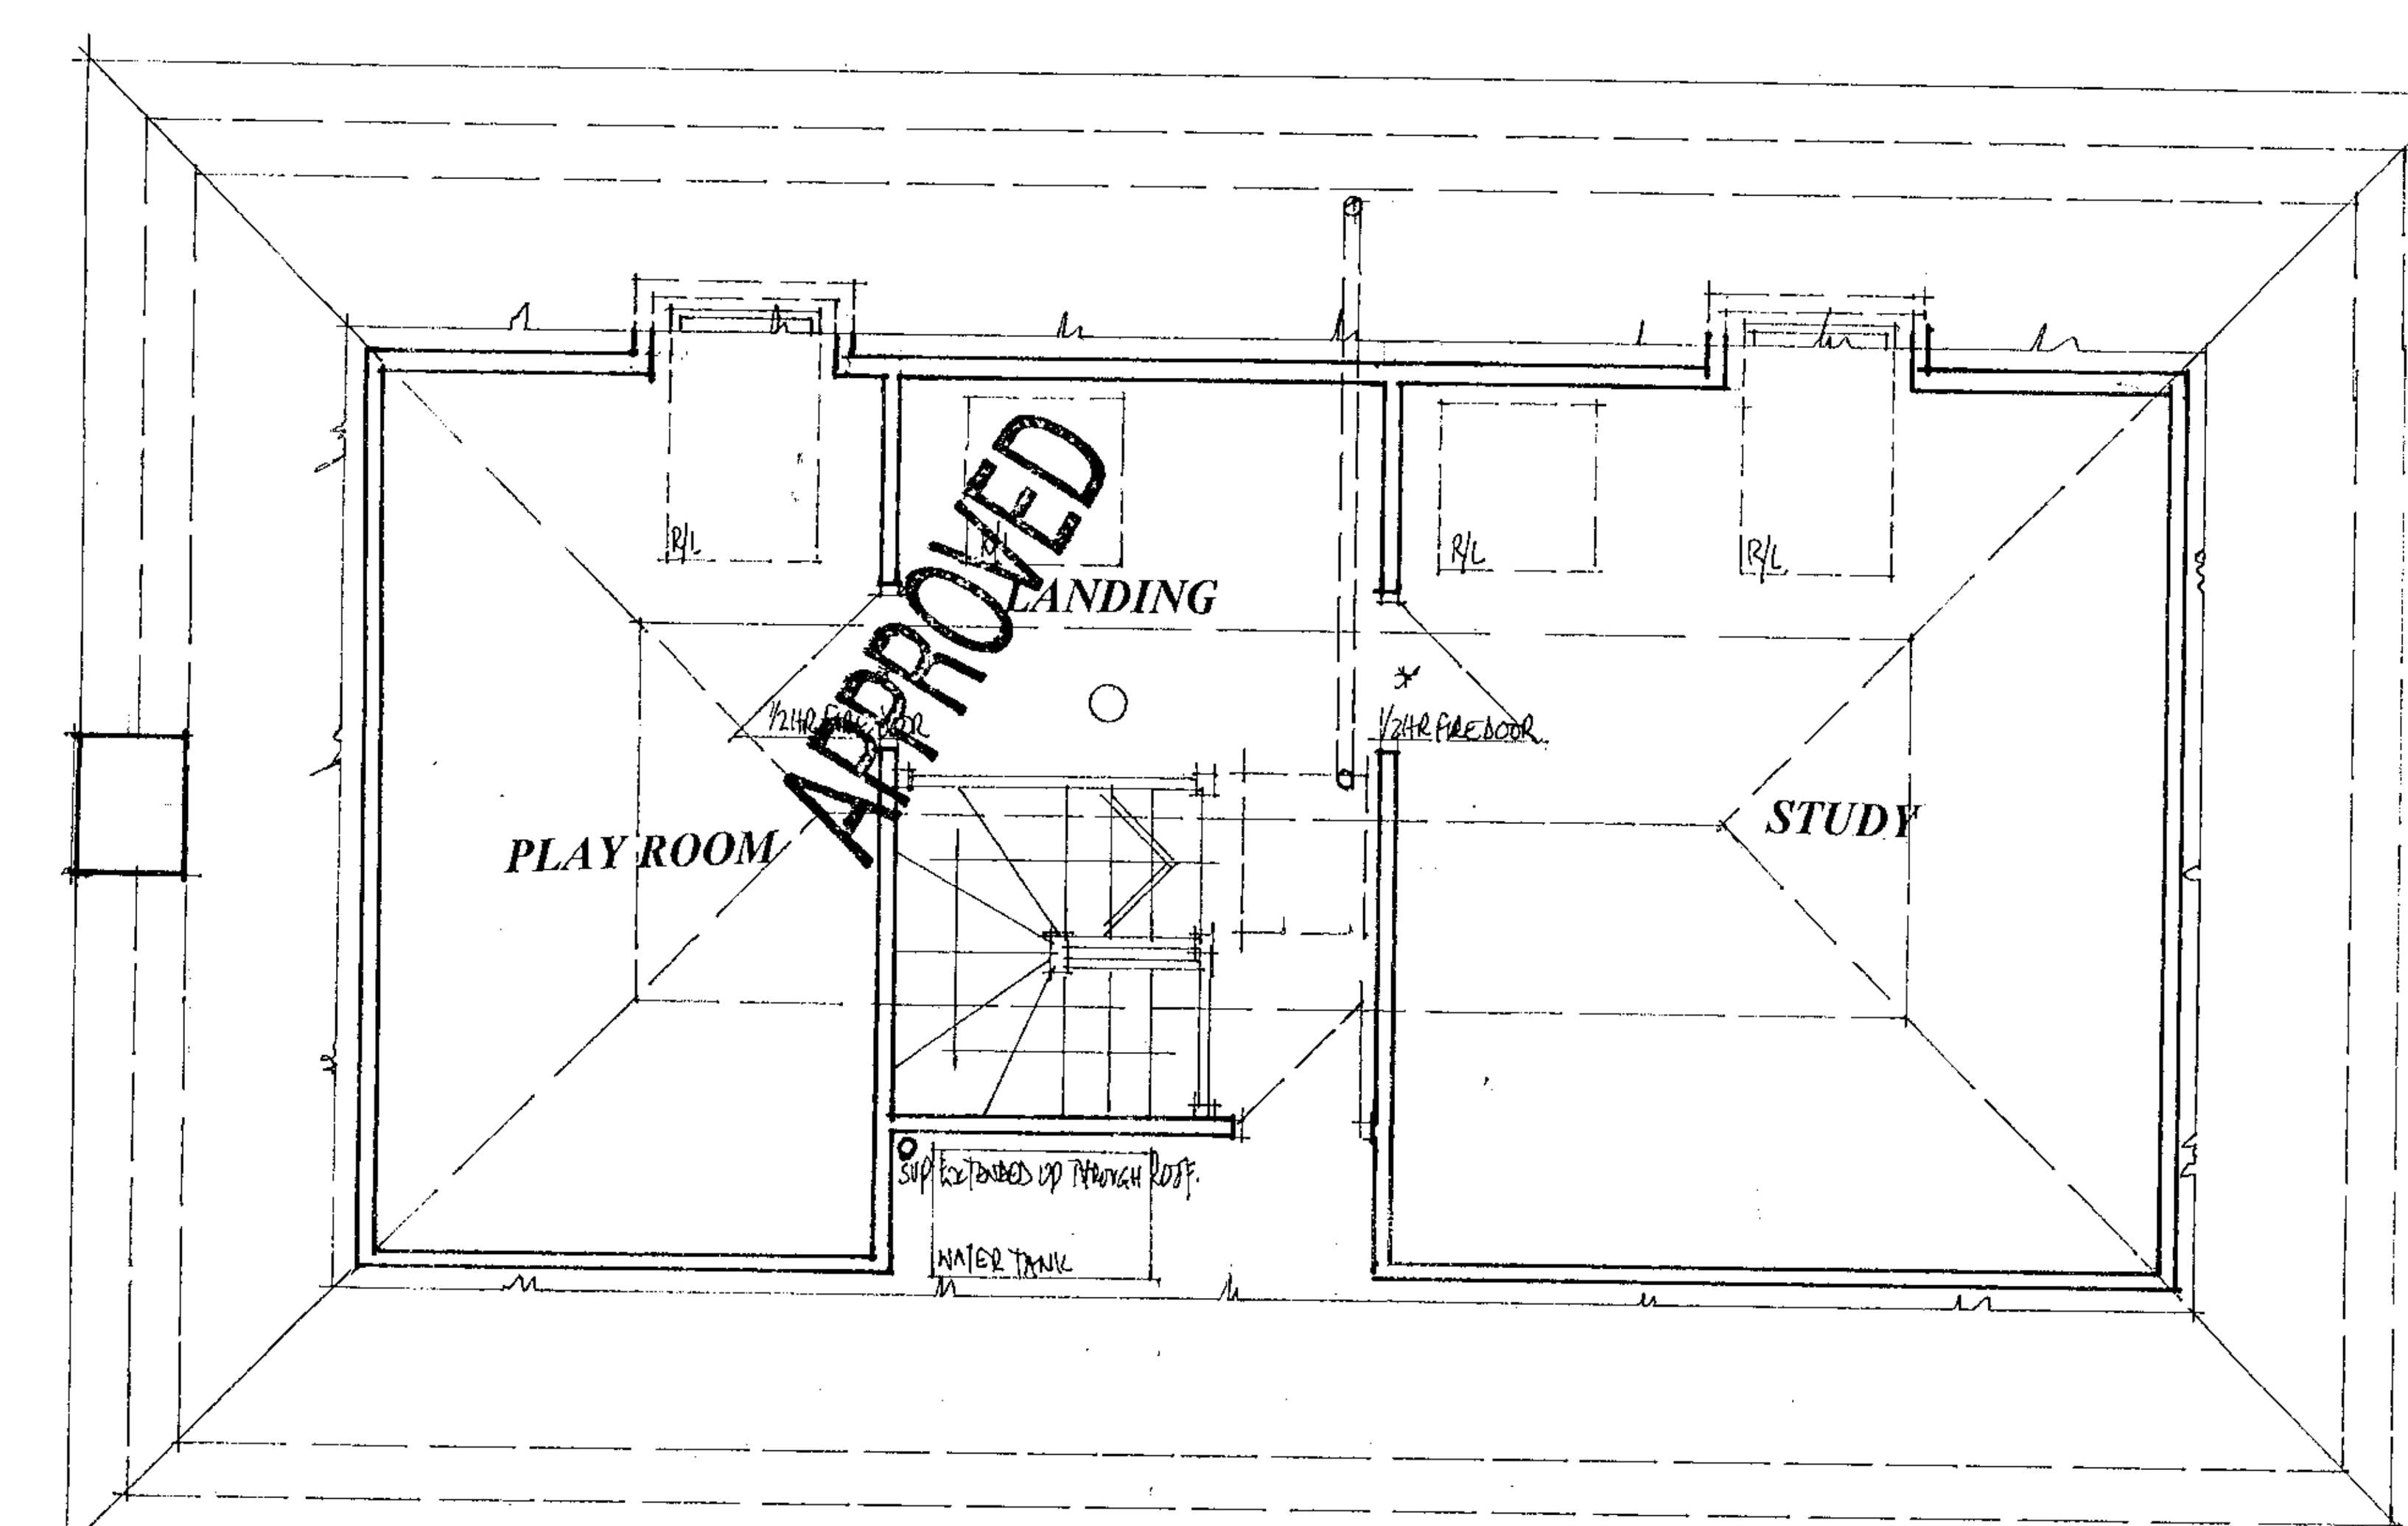

SECOND FLOOR PLAN

Proposal
PROPOSED ROOF CONVERSION

Drawing
PLANS AS PROPOSED

Site
2 BRAYBROOK GARDENS, WARGRAVE, READING, BERKSHIRE.

Date January 00 | Scale 1:50 & 1:100 | Drawing No D515-02

COLIN DAWSON & ASSOCIATES
Architectural Design & Building Surveying.
MALVERN HOUSE
1 MALVERN WAY
TWYFORD
READING. BERKSHIRE. RG10 9PY.
Tel: (0118) 9343322 Fax: (0118) 9343322.

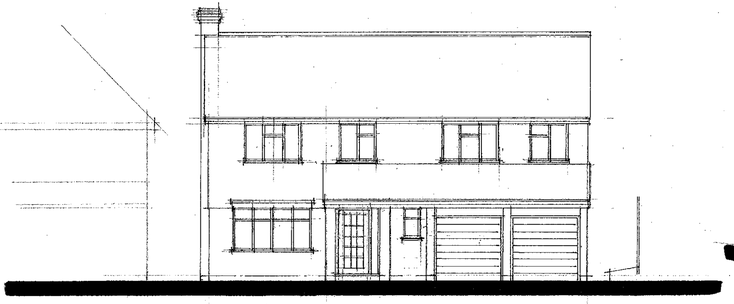

NORTH ELEVATION

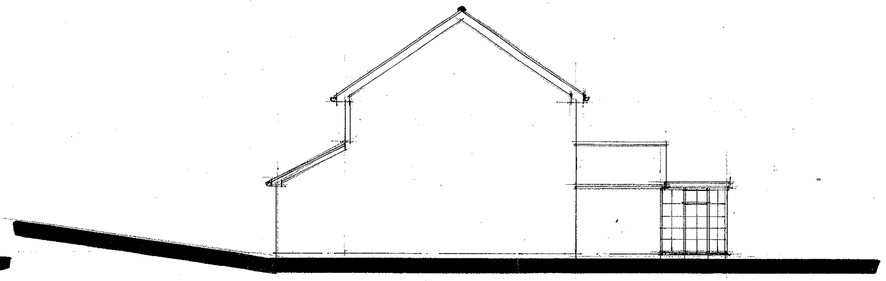

WEST ELEVATION

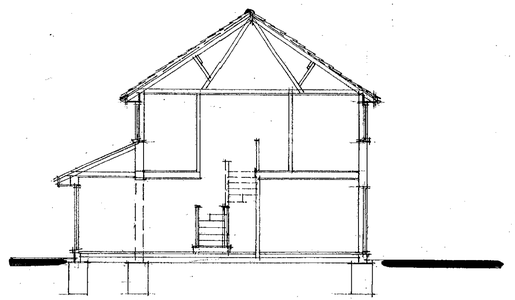

SECTION

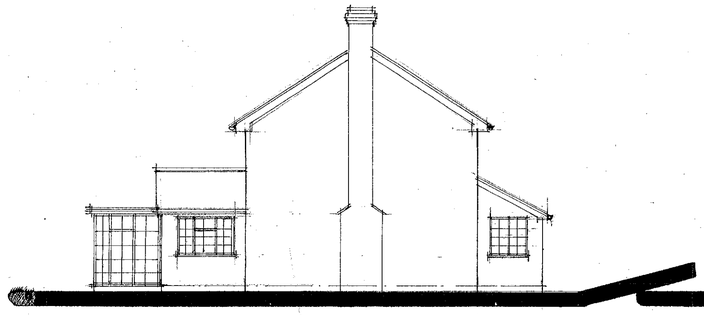

EAST ELEVATION

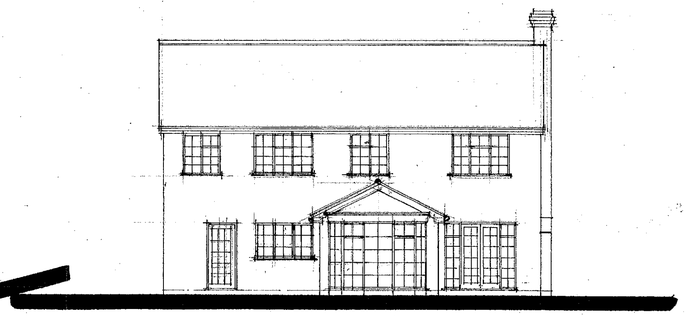

SOUTH ELEVATION

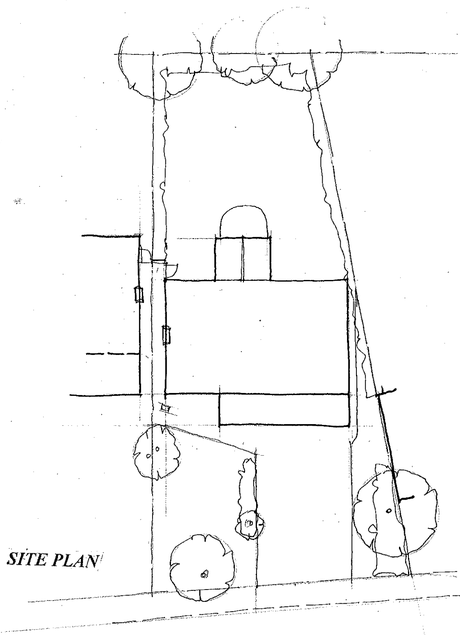

SITE PLAN

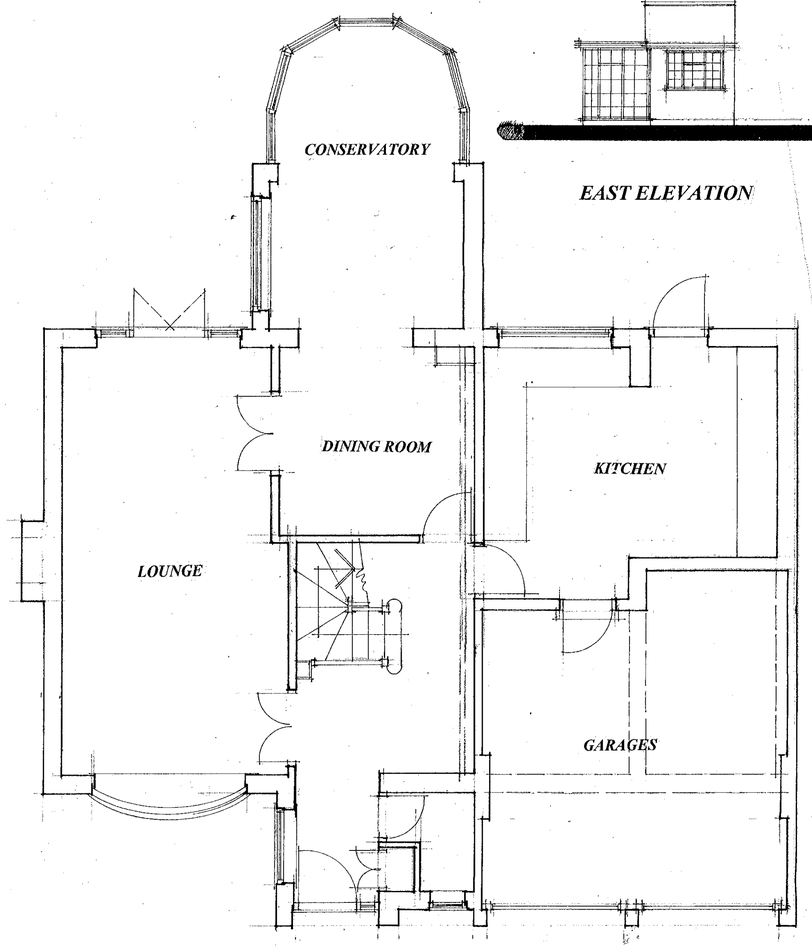

GROUND FLOOR LAYOUT

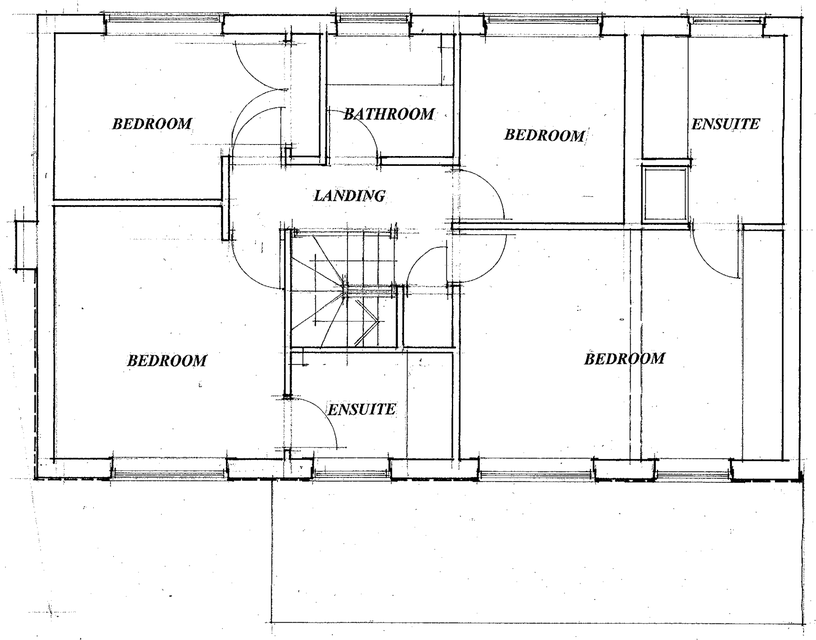

FIRST FLOOR LAYOUT

APPROVED

Proposal PROPOSED ROOF CONVERSION

Drawing PLANS AS EXISTING

Site **2 BRAYBROOK GARDENS, WARGRAVE, READING, BERKSHIRE.**

Date January 00 *Scale* 1:50 & 1:100 *Drawing No* **D 515-01**

COLIN DAWSON & ASSOCIATES
Architectural Design & Building Surveying.
MALVERN HOUSE
1 MALVERN WAY
TWYFORD
READING, BERKSHIRE. RG10 9PY.
Tel:. **(0118) 9343322** *Fax:* **(0118) 9343322.**