DO NOT SCALE FROM THIS DRAWING. ONLY FIGURED DIMENSIONS TO BE USED.
REPORT ANY DISCREPANCIES TO SURVEYOR IMMEDIATELY.
© Copyright

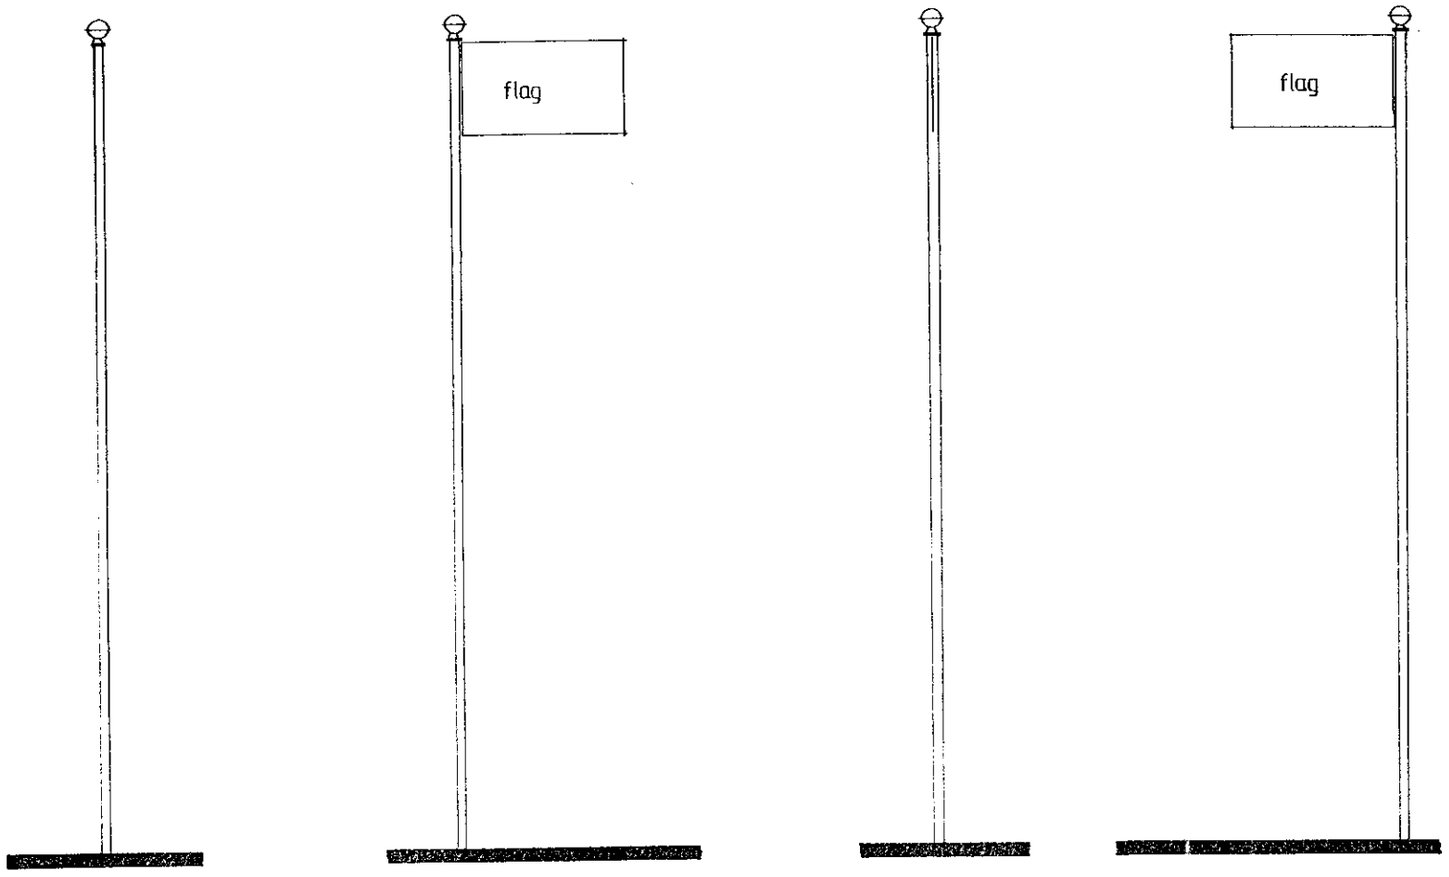

FRONT ELEVATION SIDE REAR SIDE



FLAG ELEVATION (reverse similar)
1:20

PLAN

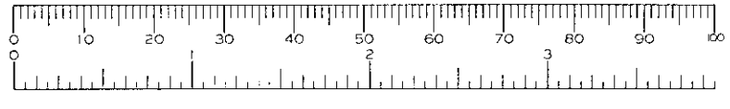

14.MAR.2000 0658

REFUSED

DAY · TANNER PARTNERSHIP
ARCHITECTURE & PLANNING

CLIENT Sonning Golf Club Limited

JOB Sonning Golf Club

DRG PROPOSED FLAGPOLE

SCALE 1:100 DRAWN DATE Feb 00

11-13 DUKES RIDE CROWTHORNE BERKSHIRE RG11 6LZ 01344 . 777143

55 CHURCH ST CAVERSHAM READING RG4 8AX 0118 . 946 . 1362

1255 / FLG

N

SQUASH COURTS

PROPOSED FLAG POLE

CLUB HOUSE

DUFFIELD ROAD

SP. 7m

Tudor Lodge

Lindsiae

DUFFIELD

Sc

Sc

14.MAR2000* 0658

Sonning Golf Club Limited
WORKS AT SONNING GOLF CLUB

SITE PLAN 1:500

Mar 2000

0 10 20 30 40 50 60 70 80 90 100
0 2 3