27 JUN 2000* 1651

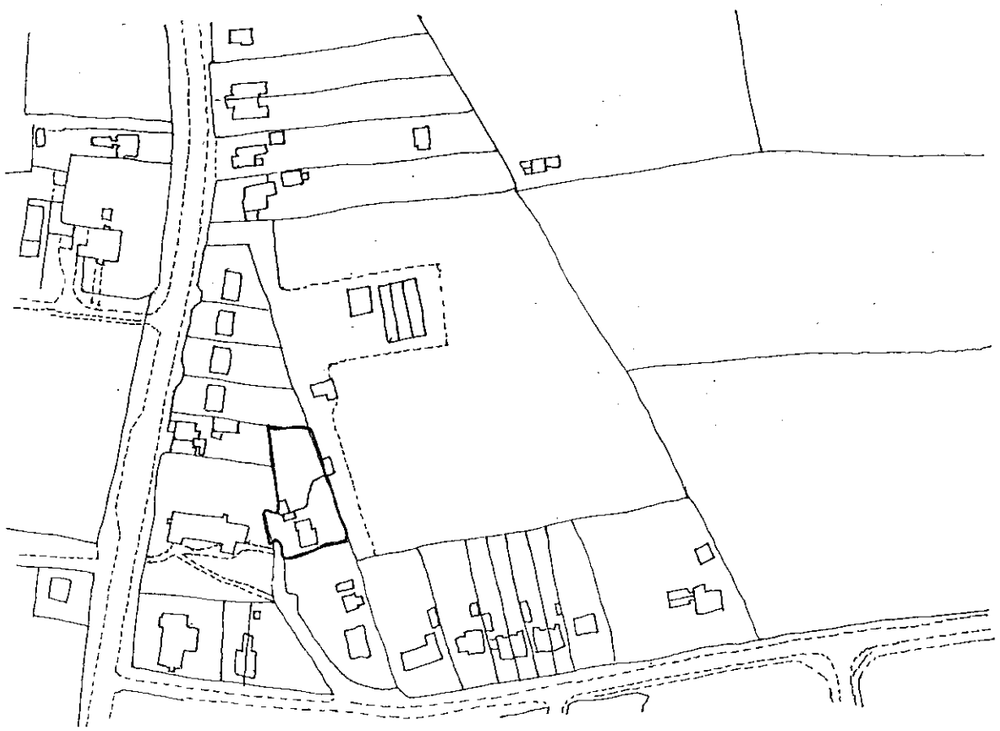

LOCATION PLAN : 1 2500

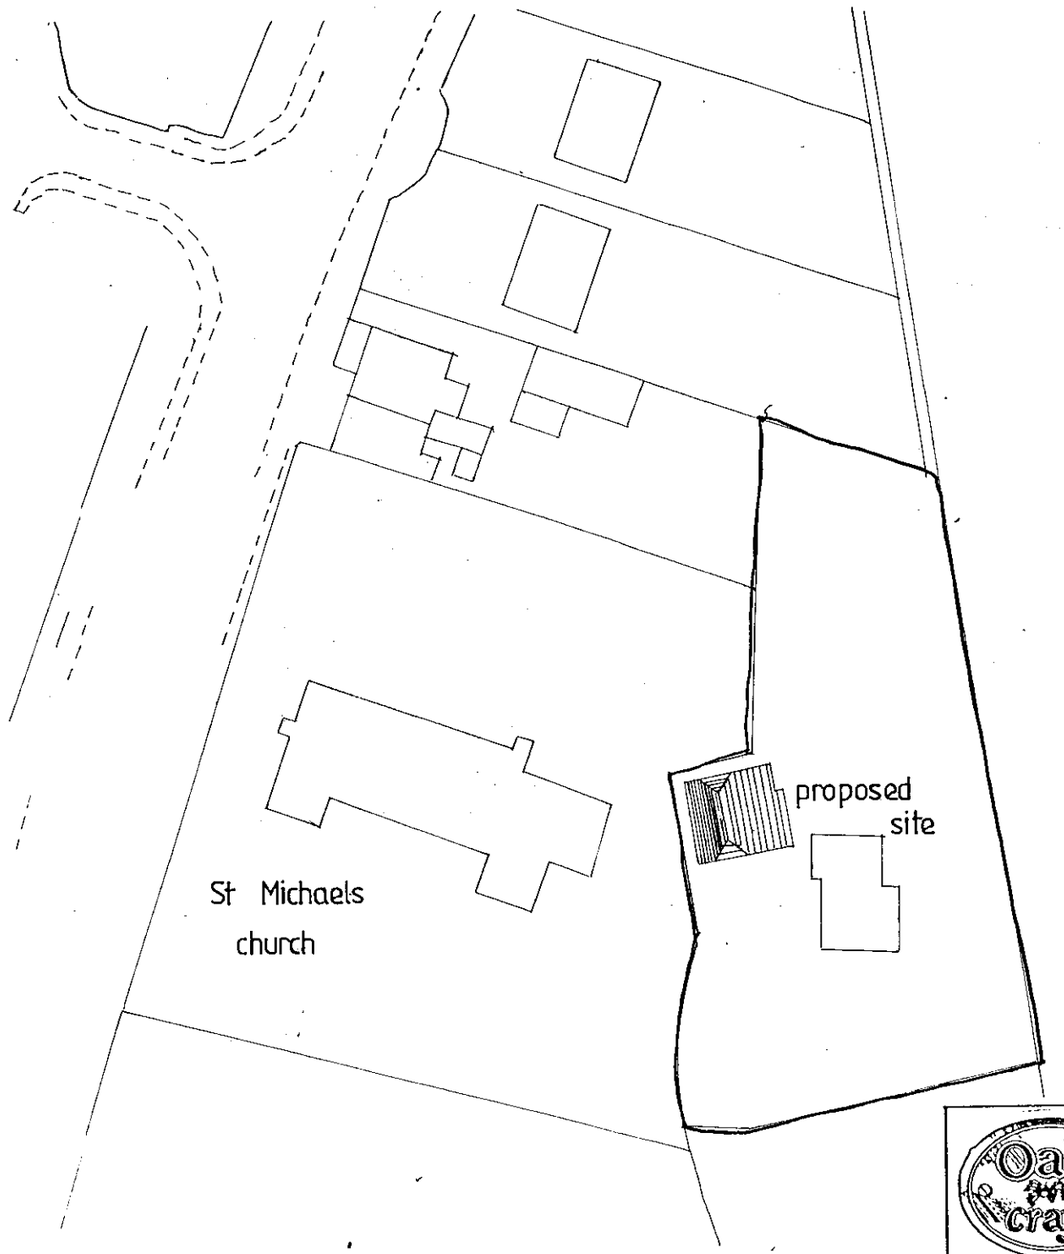

BLOCK PLAN 1:500

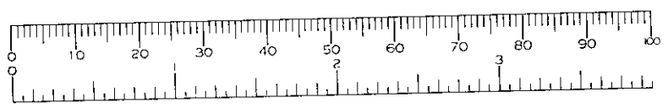

Oak craft
at Holmsley Mill
Tidmarsh, Pangbourne
Berkshire. RG8 8EB
Tel: 0118 984 2277
Fax: 0118 984 2270

Client	MR AND MRS WHITE
Title	2 BAY+ACCOM
Drawing	LOCATION/ BLOCK PLAN
Drwg No. 642 05	Rev.
Date 26/06/00	Scale 1:2500 / 1:500

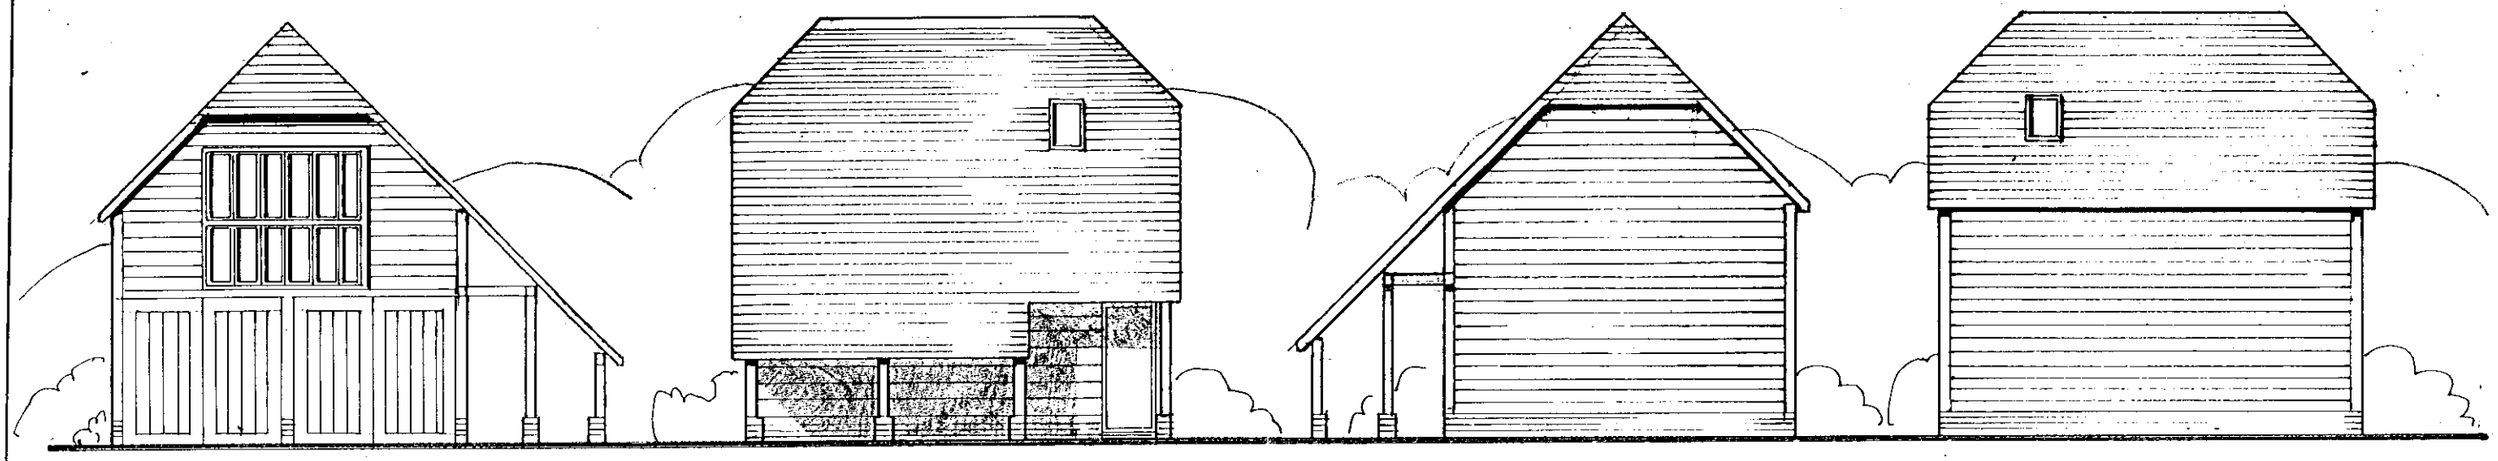

APPROVED

27 JUN 2000* 1851

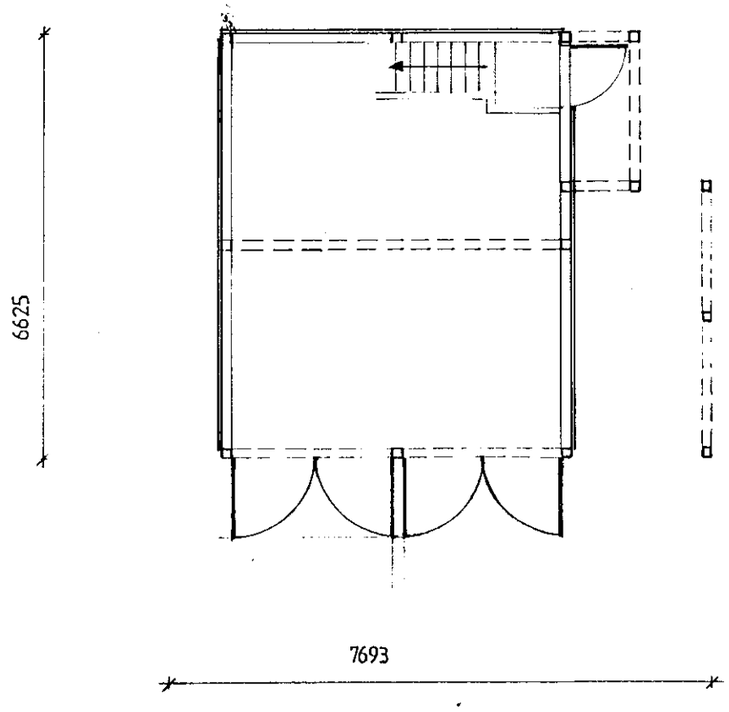

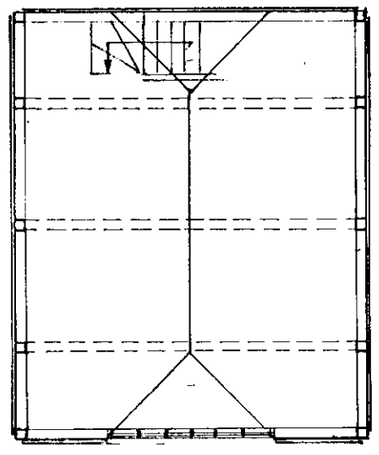

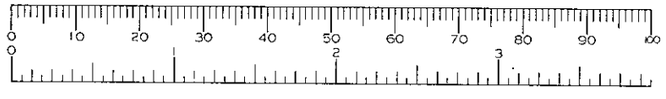

Oak Craft at Holmsley Mill
Tidmarsh, Pangbourne
Berkshire. RG8 8EB
Tel: 0118 984 2277
Fax: 0118 984 2270

Client: WHITE

Title: 2 BAY + ACCOM

Drawing: PLANS + ELEVATIONS

Drwg No.: 642 04

Rev.:

Date: 13/06/00

Scale: 1:100