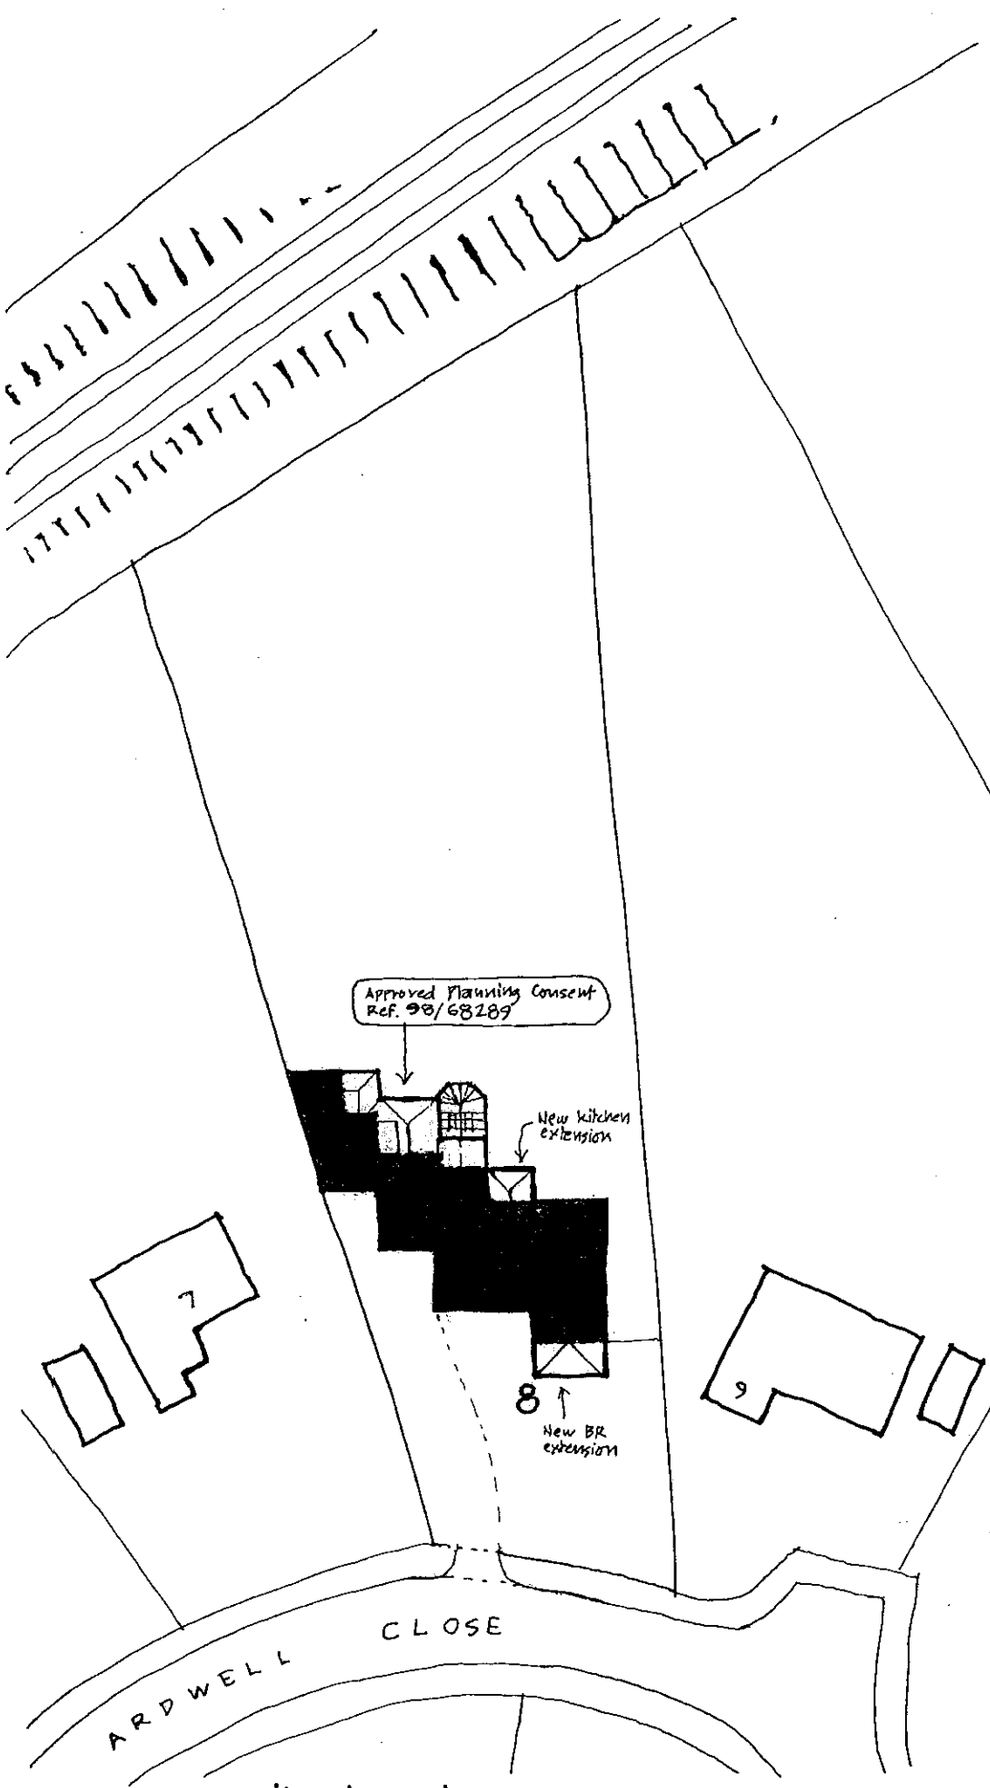

site layout
1:500

north

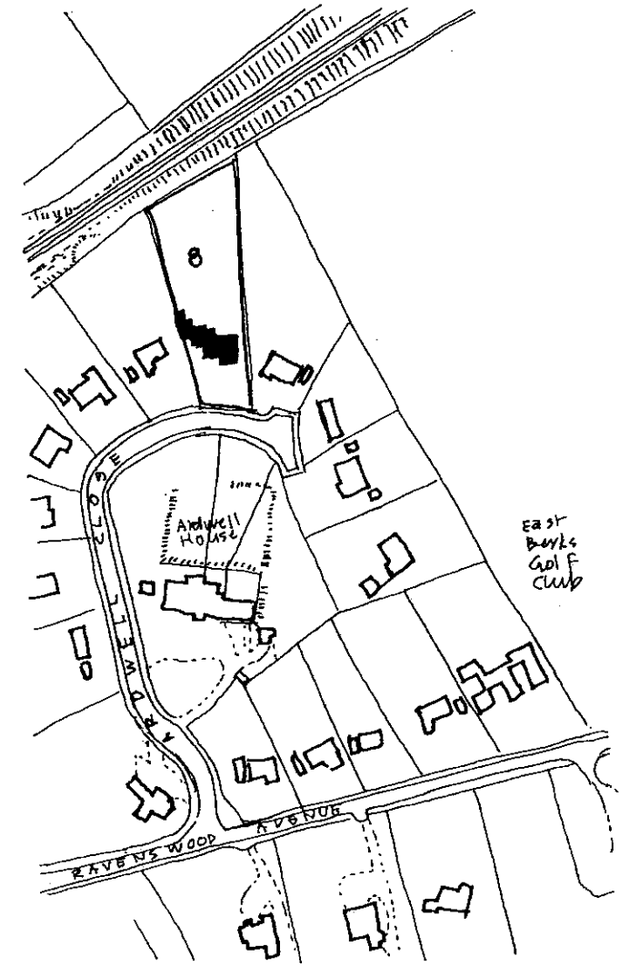

Location plan
1:2500

APPROVED

19 JUN 2000*

1767

FRONT & REAR EXTENSION

8 Ardwell Close, Finchampstead, Berks. RG45 6BA

for Dr. & Mrs Readings

May 2000

Sketch 03

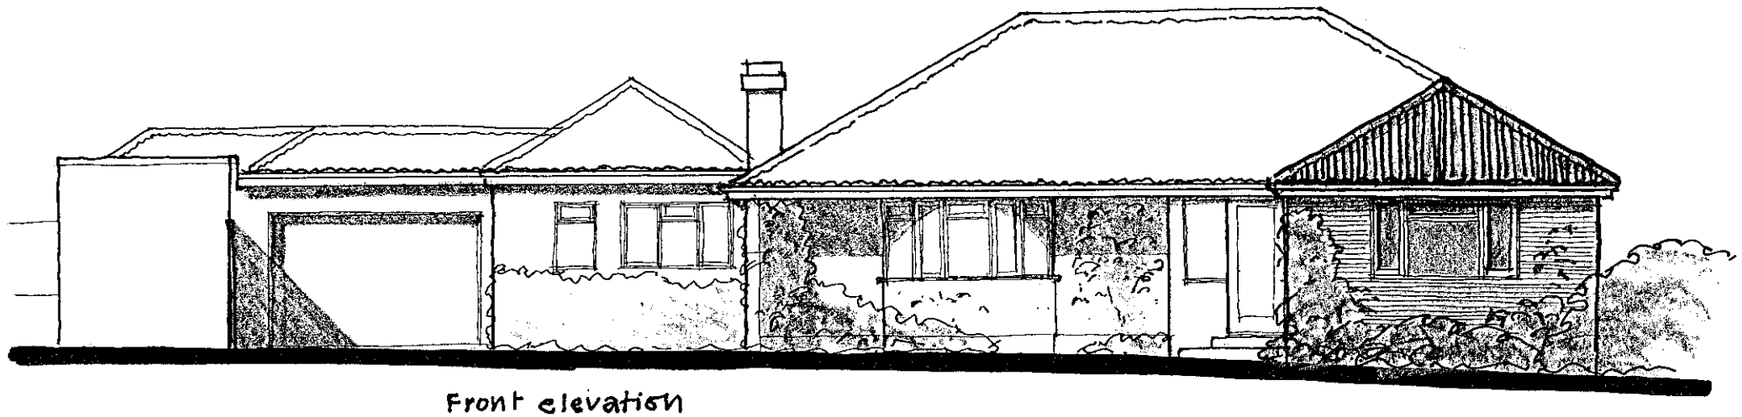

Front elevation

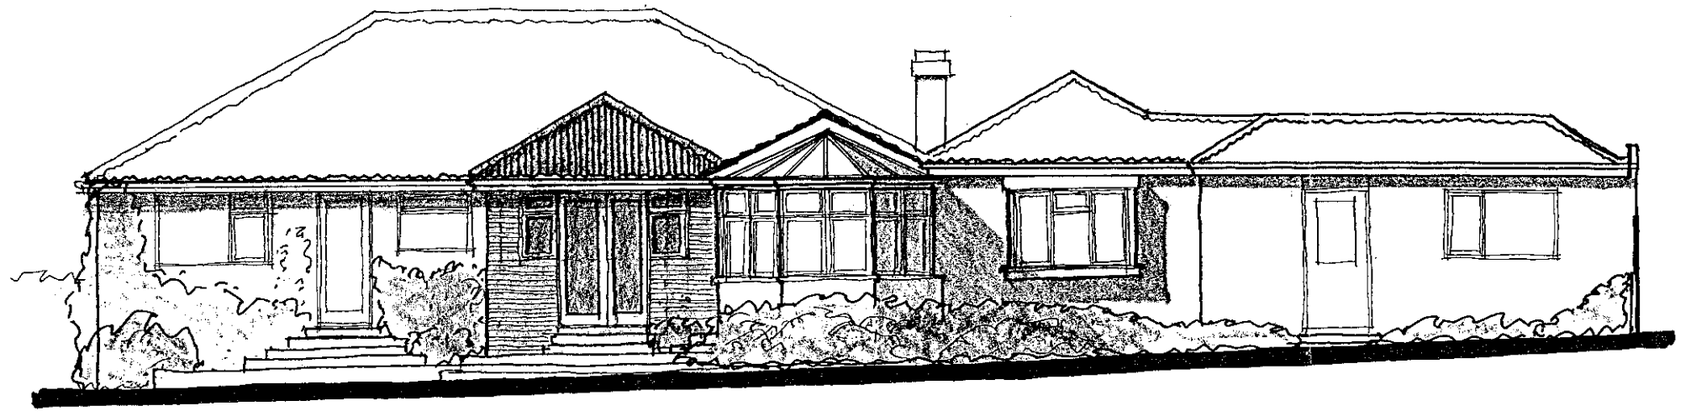

Rear elevation

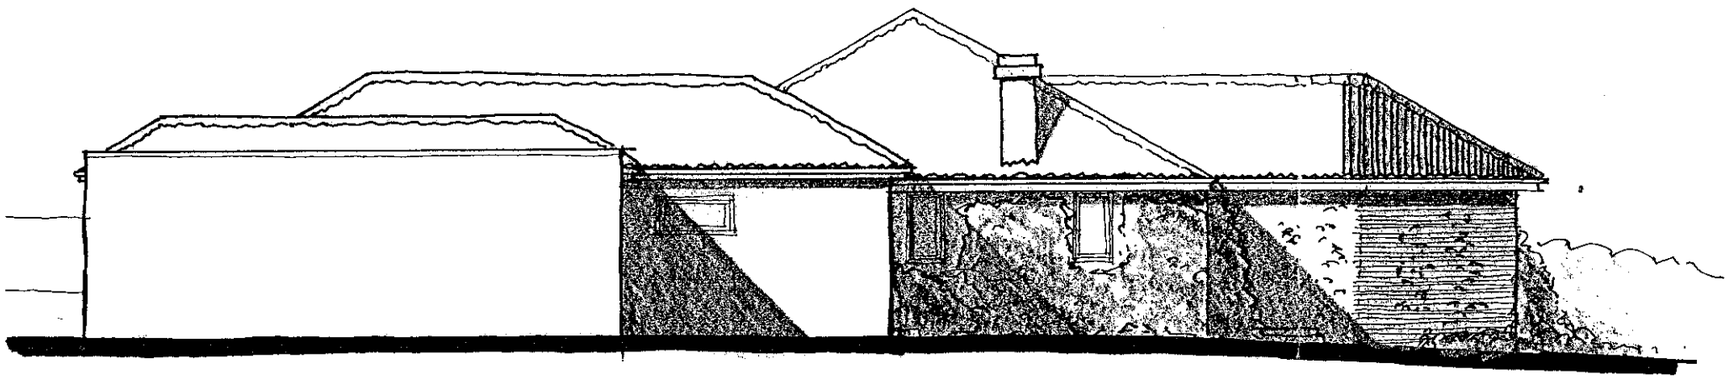

Side elevation - garage flank

New external materials: All to match extg.

- **Pitched roofs:** Interlocking profiled conc. roof tiles & fittings - colour, size & texture to match extg.
- **Windows & doors:** Painted metal framed or plastic framed windows & French doors.
- **Walls:** Yellow stock facing bricks - colour, size & texture to match extg.

APPROVED

19.JUN.2000*

1767

ELEVATIONS

1:100

FRONT & REAR EXTENSION

8 Ardwell Close, Finchampstead, Berks.
RG 45 6BA

for Dr & Mrs Readings

Sketch 02

May 2000

98/1/01

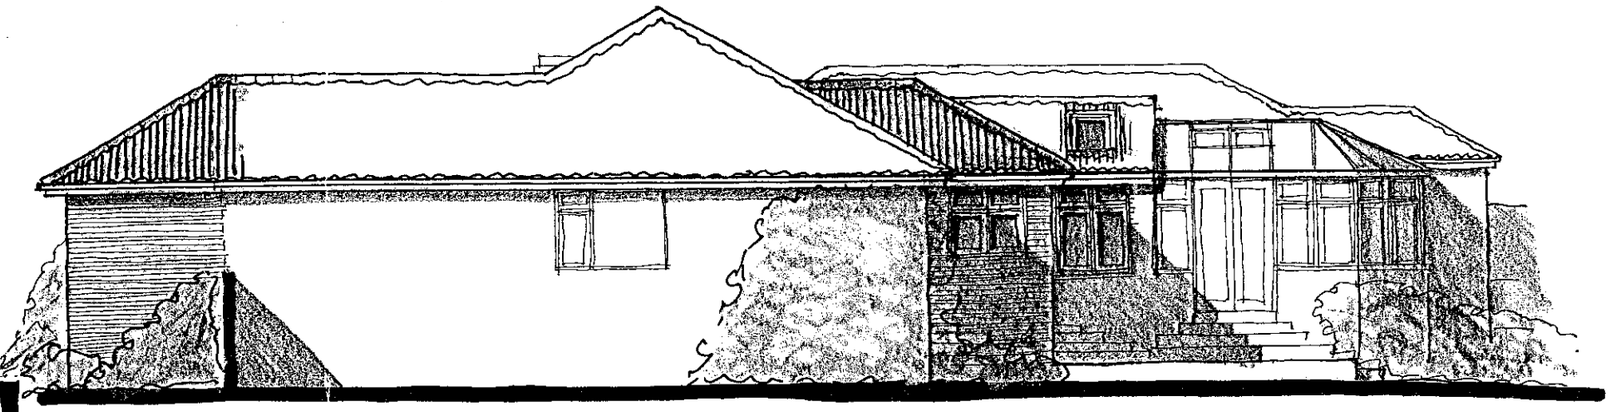

Side elevation
1:100

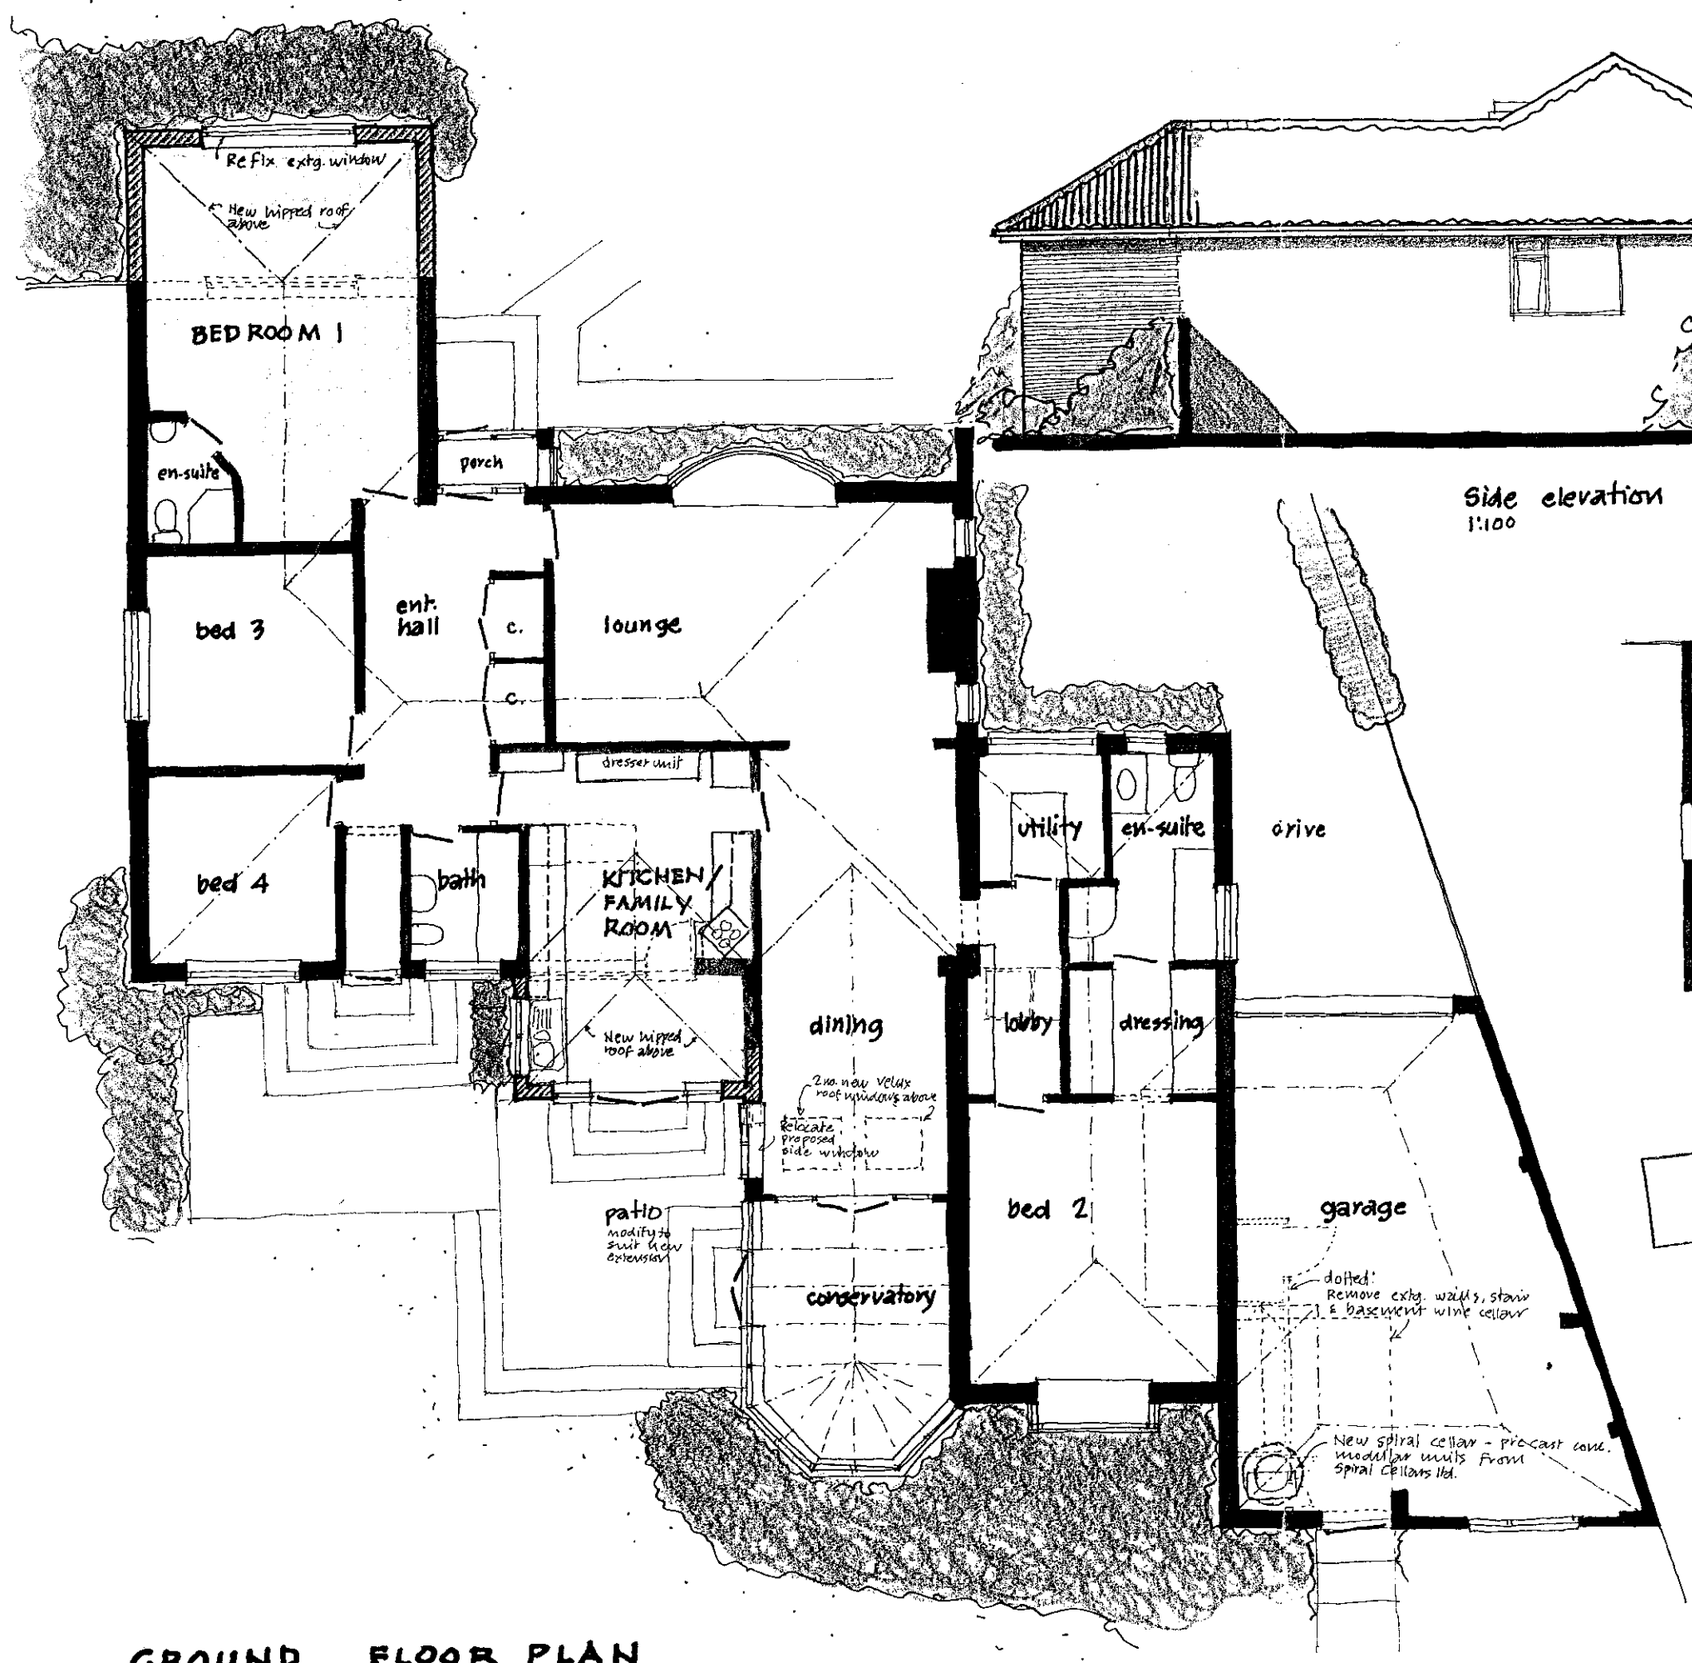

GROUND FLOOR PLAN
1:100

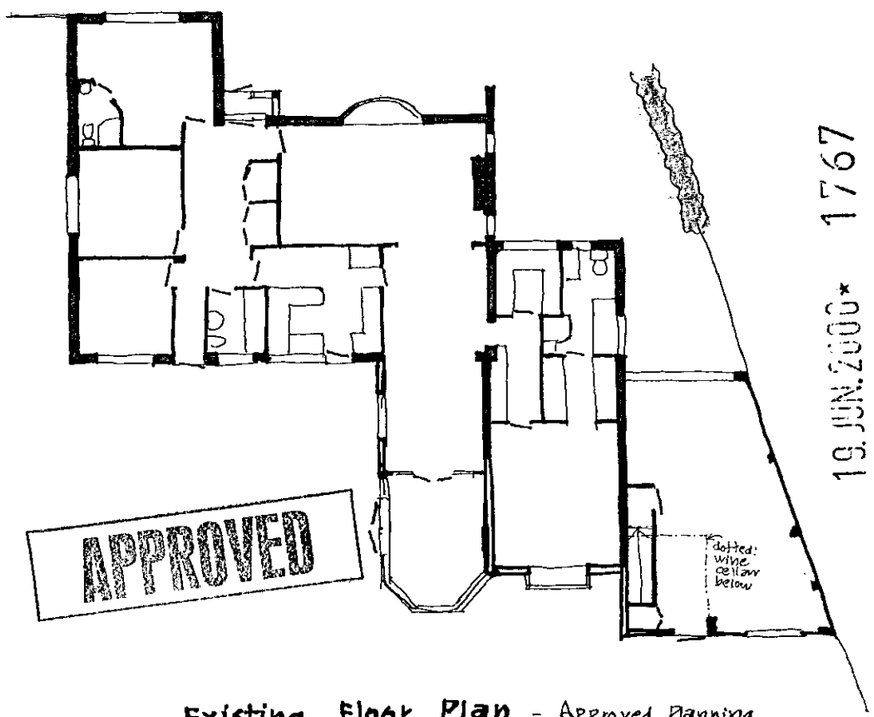

Existing Floor Plan - Approved Planning Consent Ref: 98/68289
1:200

19. JUN. 2000* 1767

FRONT & REAR EXTENSION

8 Ardwell Close, Finchampstead, Berks. RG45 6BA

For Dr. & Mrs Readings

Sketch 01

May 2000

8/1/01