

FRONT ELEVATION



REAR ELEVATION

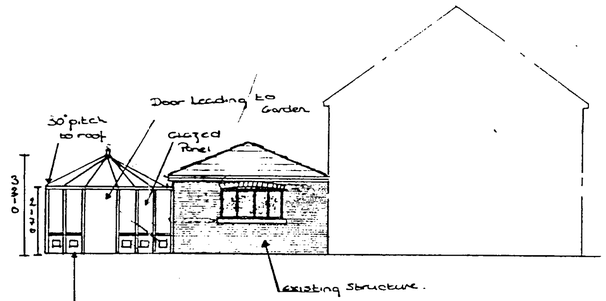

SIDE ELEVATION

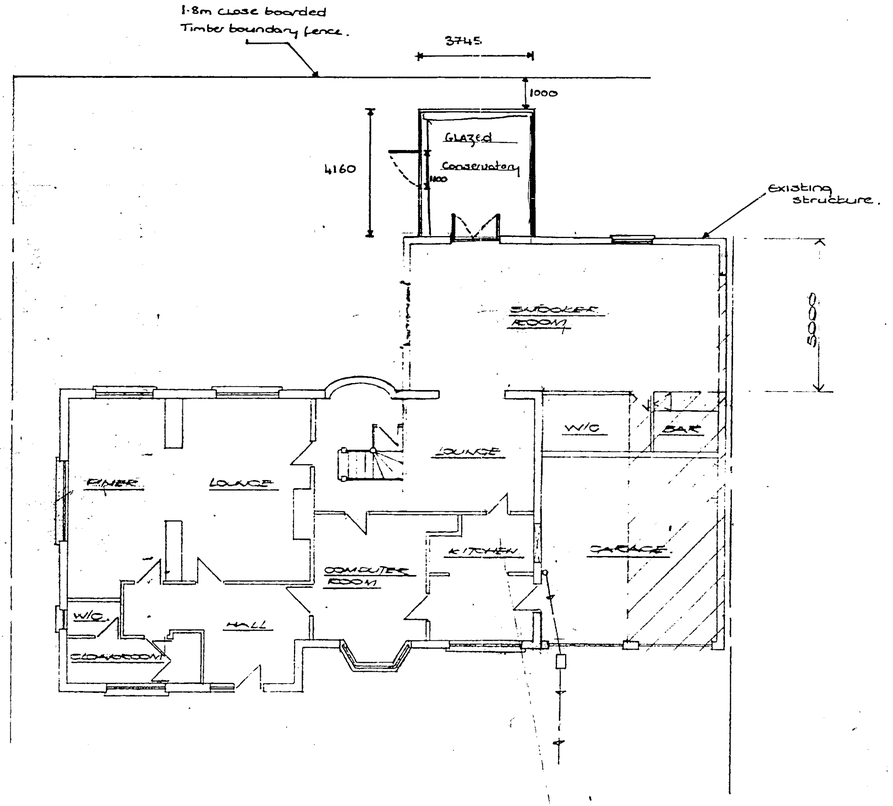

GROUND FLOOR PLAN

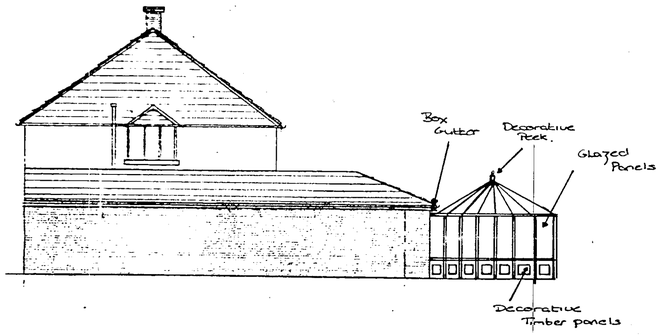

S.O.E ELEVATION

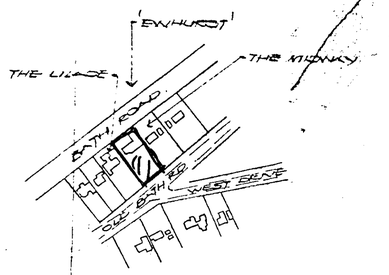

LOCATION PLAN
SCALE:- 1:2500

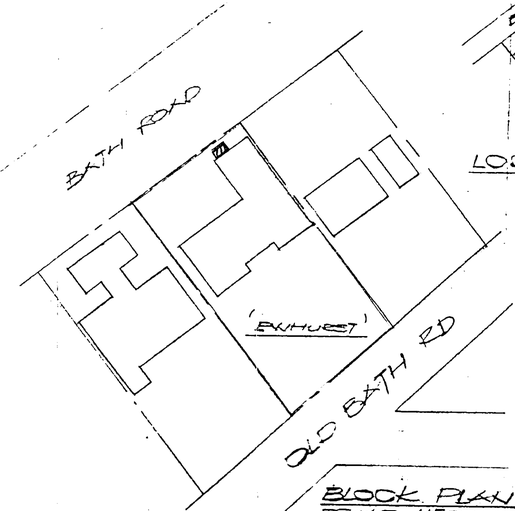

BLOCK PLAN
SCALE 1:500

SUPERSEDED

CLIENT
MR & MRS M. COX
'ENHURST' OLD BATH RD
SONNING BERKSHIRE

JOB TITLE
PROPOSED
Rear Glazed Conservatory

DATE:- 20/02/09
SCALE:- 1:100 & 1:50

DRG No 1
REV

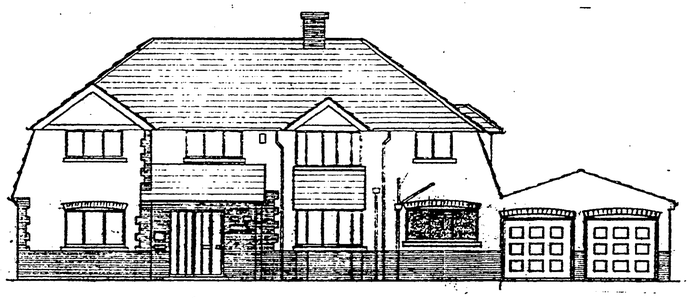

FRONT ELEVATION

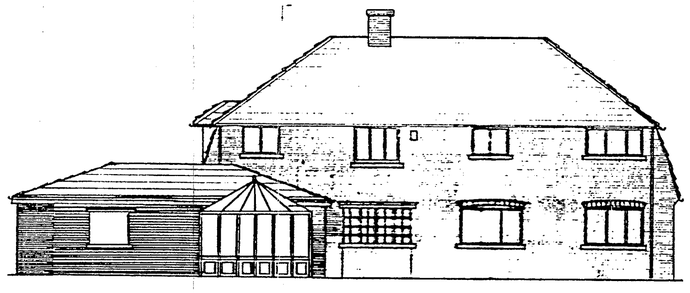

REAR ELEVATION

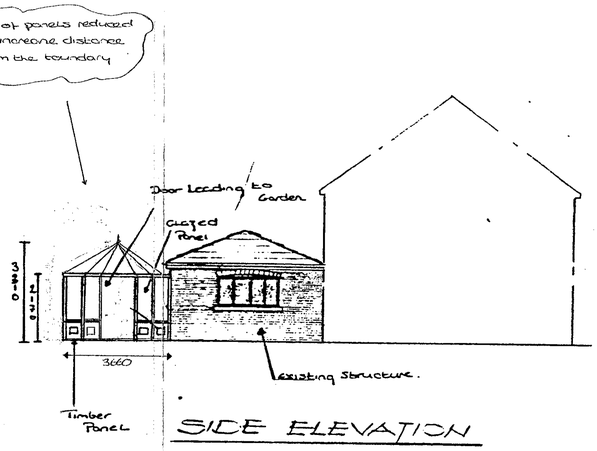

SIDE ELEVATION

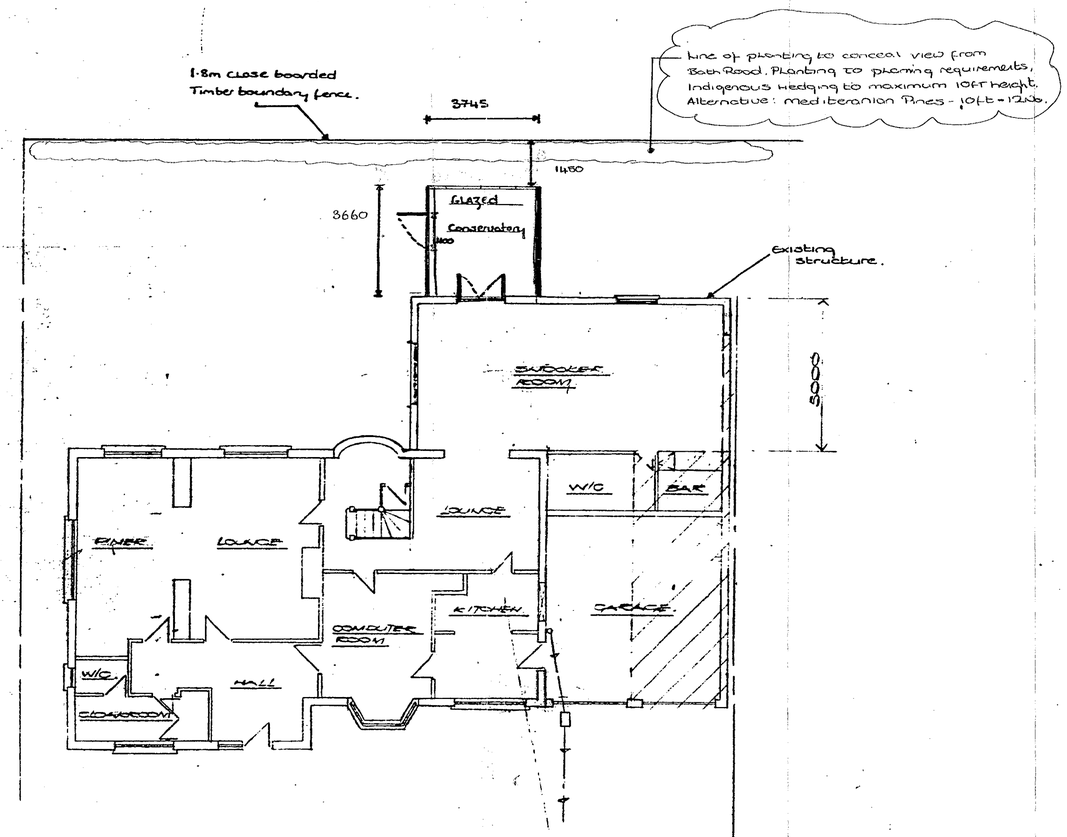

Line of planting to conceal view from Bath Road. Planting to planning requirements. Indigenous Hedging to maximum 10ft height. Alternative: mediterranian Pines - 10ft - 12ft.

GROUND FLOOR PLAN

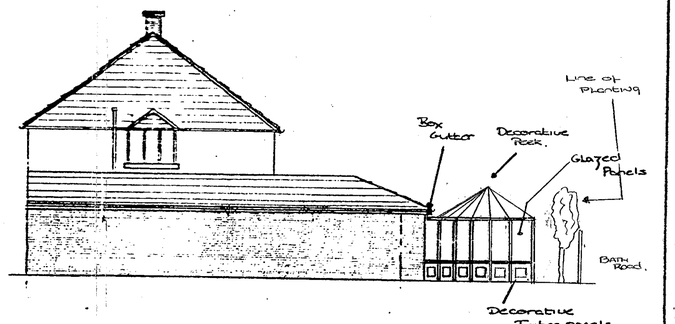

SOE ELEVATION

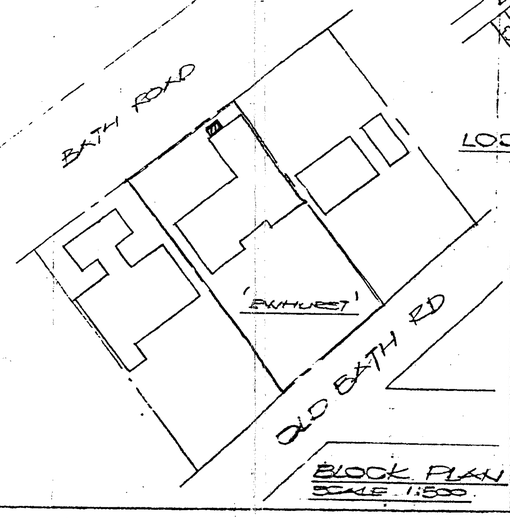

BLOCK PLAN
SCALE 1:500

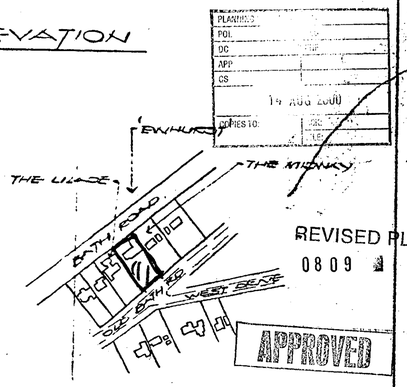

REVISED PLAN
0809

APPROVED

LOCATION PLAN
SCALE 1:2500

CLIENT
MR & MRS M. COX
EWHURST OLD BATH RD
SONNING BERKSHIRE

JOB TITLE
PROPOSED
Rear Glazed Conservatory

DATE:- 20.07.2000
SCALE:- 1:100 & 1:50

DRG No. 1
REV