




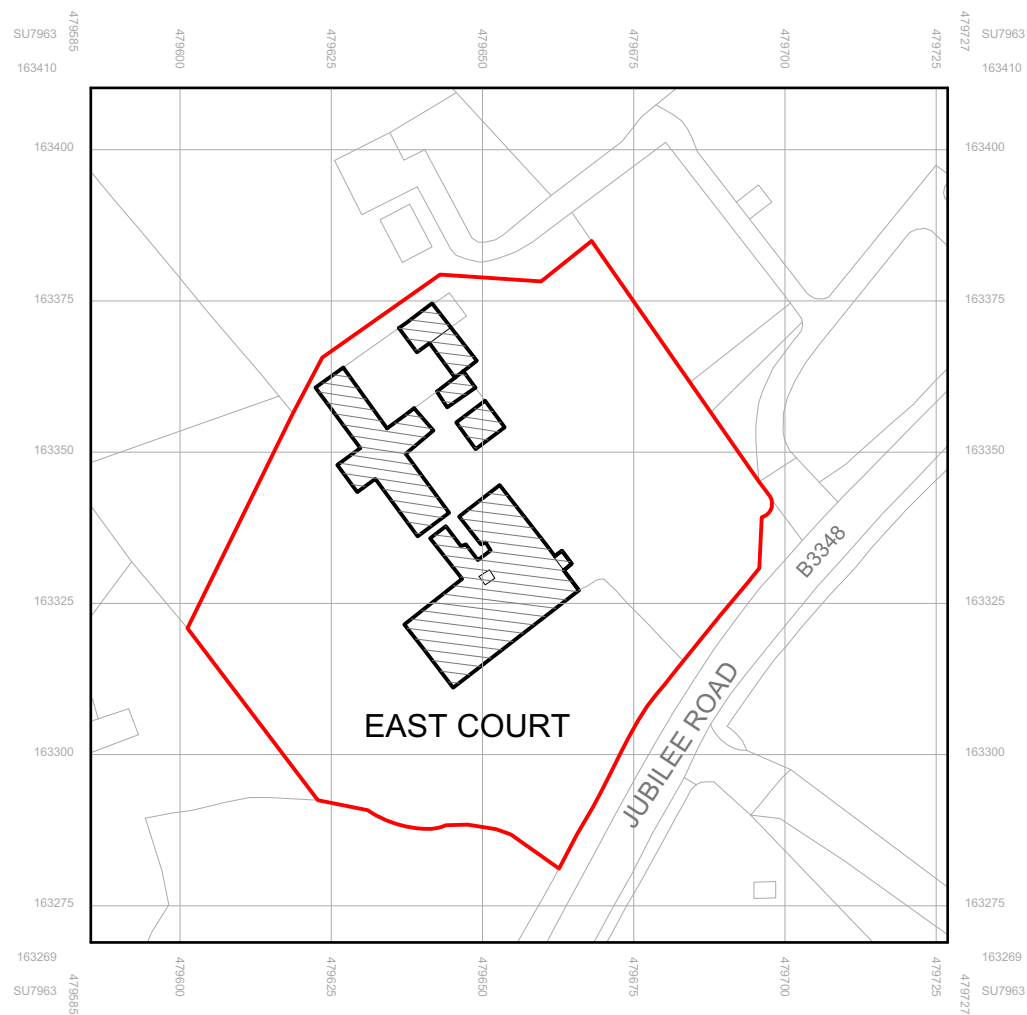

LOCATION PLAN
Scale 1:1250

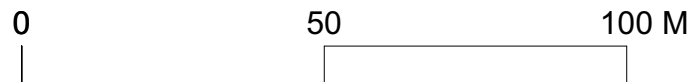

© Crown copyright 2023 Ordnance Survey 100053143

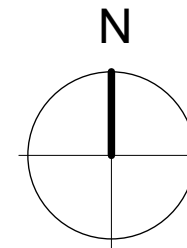

notes

job title

EAST COURT, FINCHAMPSTEAD

drawing title

LOCATION PLAN

Andy Paterson Architects		Check all dimensions and verify on site. Report any errors or omissions		
first issued APR 23	drawn by BT	drawing sheet size A4	scale 1:1250	revision
job code 2203	drawing number prefix D	drawing number 01		

Andy Paterson Architects

telephone 07871 420368
email ben@andypatersonarchitects.co.uk