


175000

170000

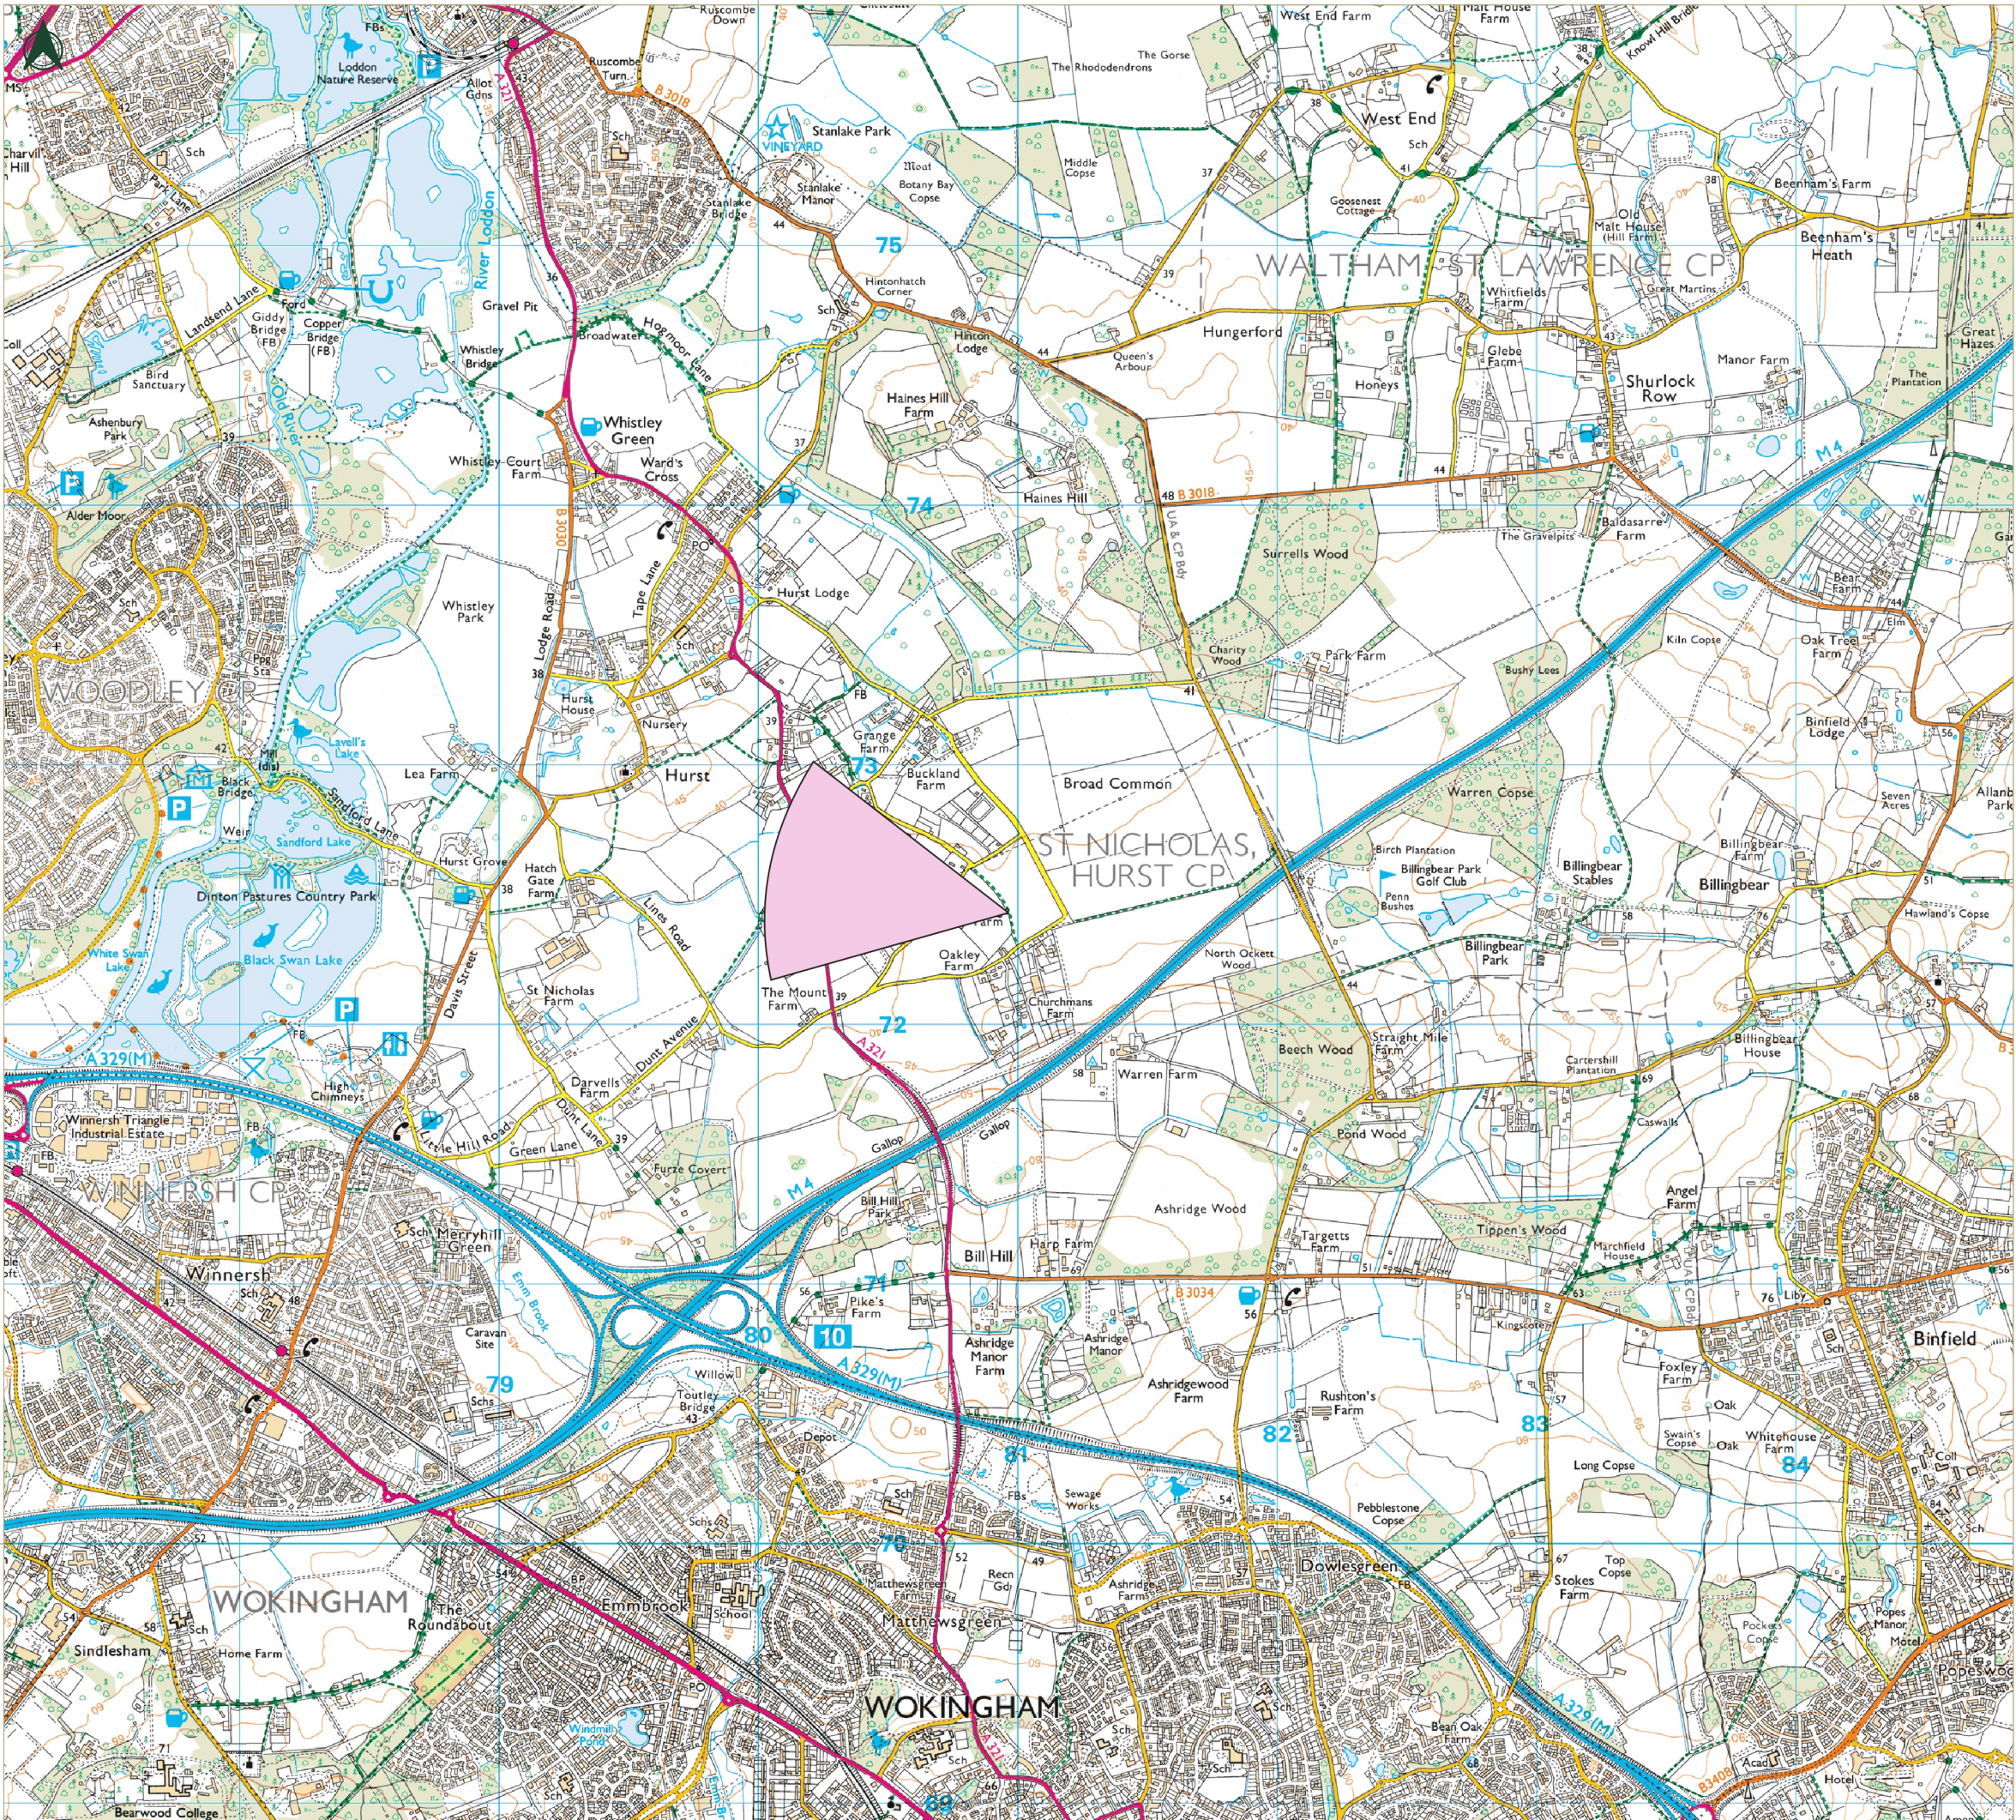

PHOENIX PARK

Viewpoint 3 Footpath near Oakley Farm

Existing View
This view looks through a gap in the hedgerow located to the west of the footpath. Fields are located to either side of the footpath, with the residential properties and agricultural buildings visible across the field to the west in views towards the Site. Vegetation along Nelsons Lane is visible beyond the buildings, with the tops of pylons and overhead lines crossing the view above the buildings and vegetation. Elsewhere along the footpath, the hedgerow restricts views towards the Site.

Predicted Changes to Views
The tops of the proposed masts would be visible above the vegetation along Nelsons Lane, creating a noticeable new feature that would appear slightly larger than the closest of the existing pylons.



Drawing No:	Drawn By:	QA:	Date:
ABS-0066-VP3	RK	MF	2025-05-23
Scale:	Drawing Size:	Revision:	
1:25,000	A3	00	

Coordinate System: OSGB36 / British National Grid

DRAFT
DATE: 23/05/2025



EXISTING VIEW

DRAFT
DATE: 23/05/2025



ANNOTATED PHOTOGRAPH