


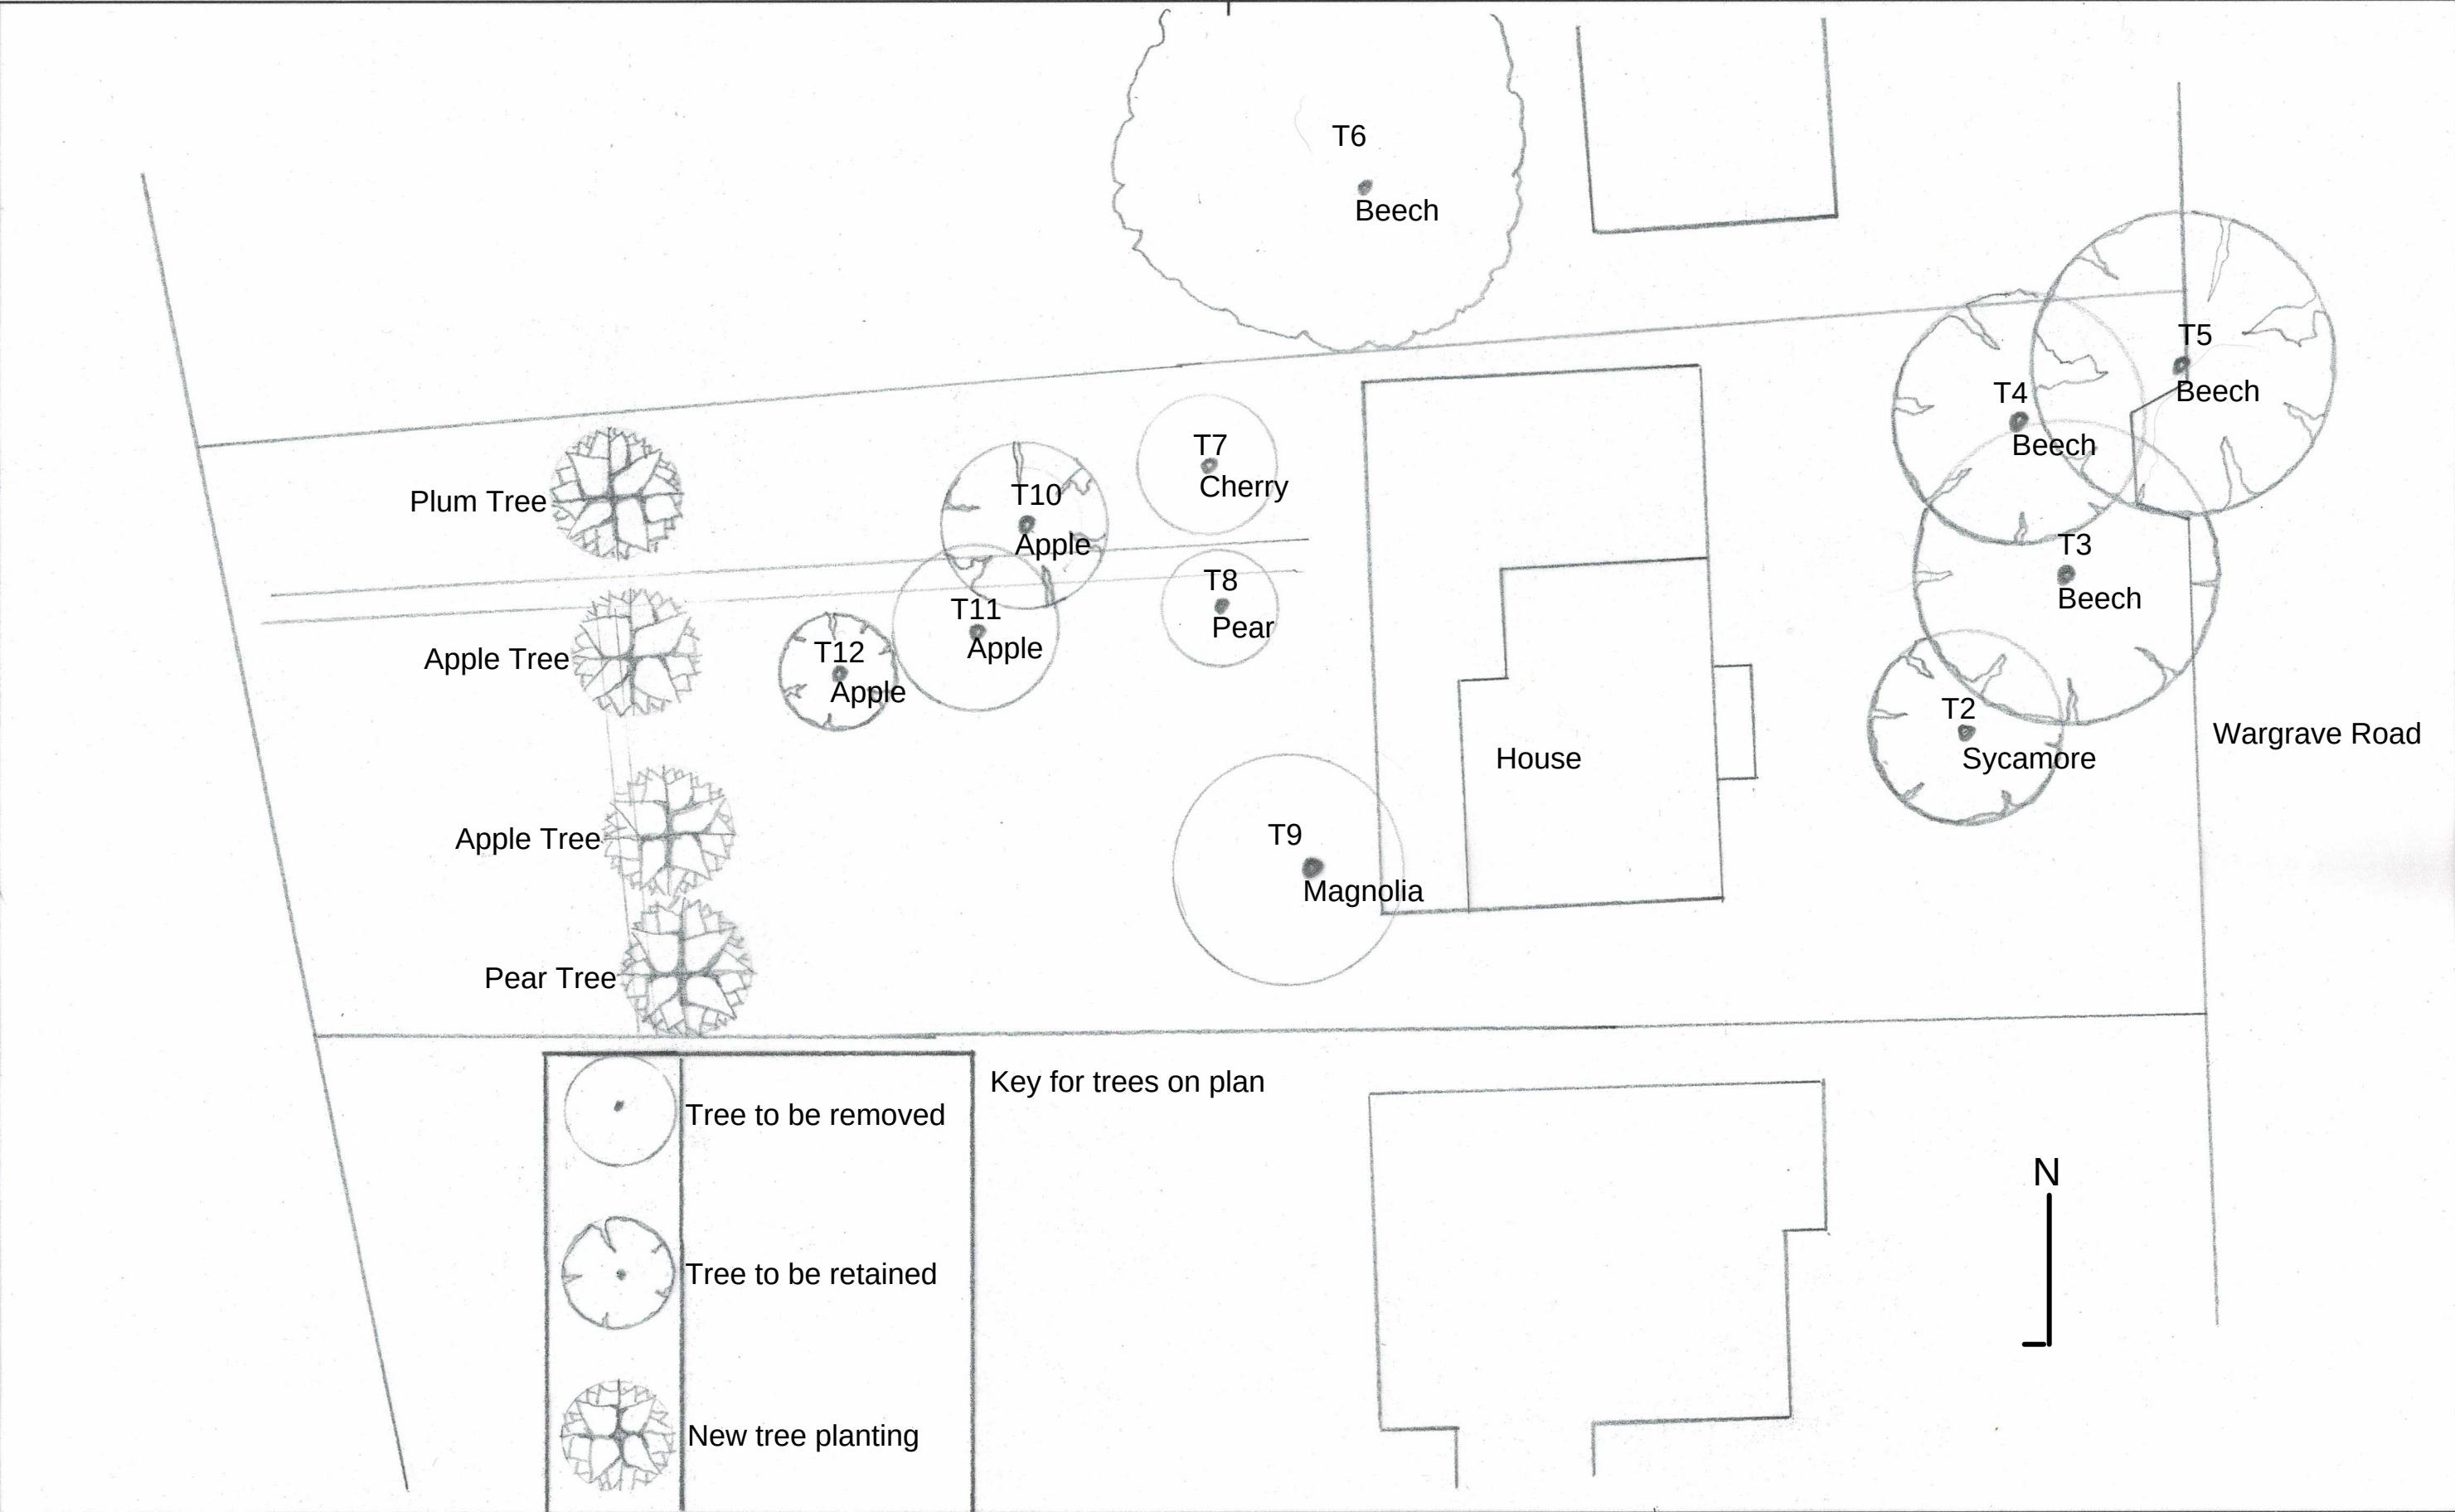

	NOTES: All dimensions must be checked on site and not scaled from this drawing.	Client Mr & Mrs Scott	Scale 1:200 @ A3	Drawing Title New tree planting	
		Job Title 53 Wargrave Road, Twyford. RG10 9 PD	Drawn by SDL	Drg No. 001	Rev /
			Date June 2025		