



NO DIMENSIONS TO BE SCALED FROM THIS DRAWING

Revisions	Date	Drawn	Chk'd
P01	First Issue	16/04/24	OF

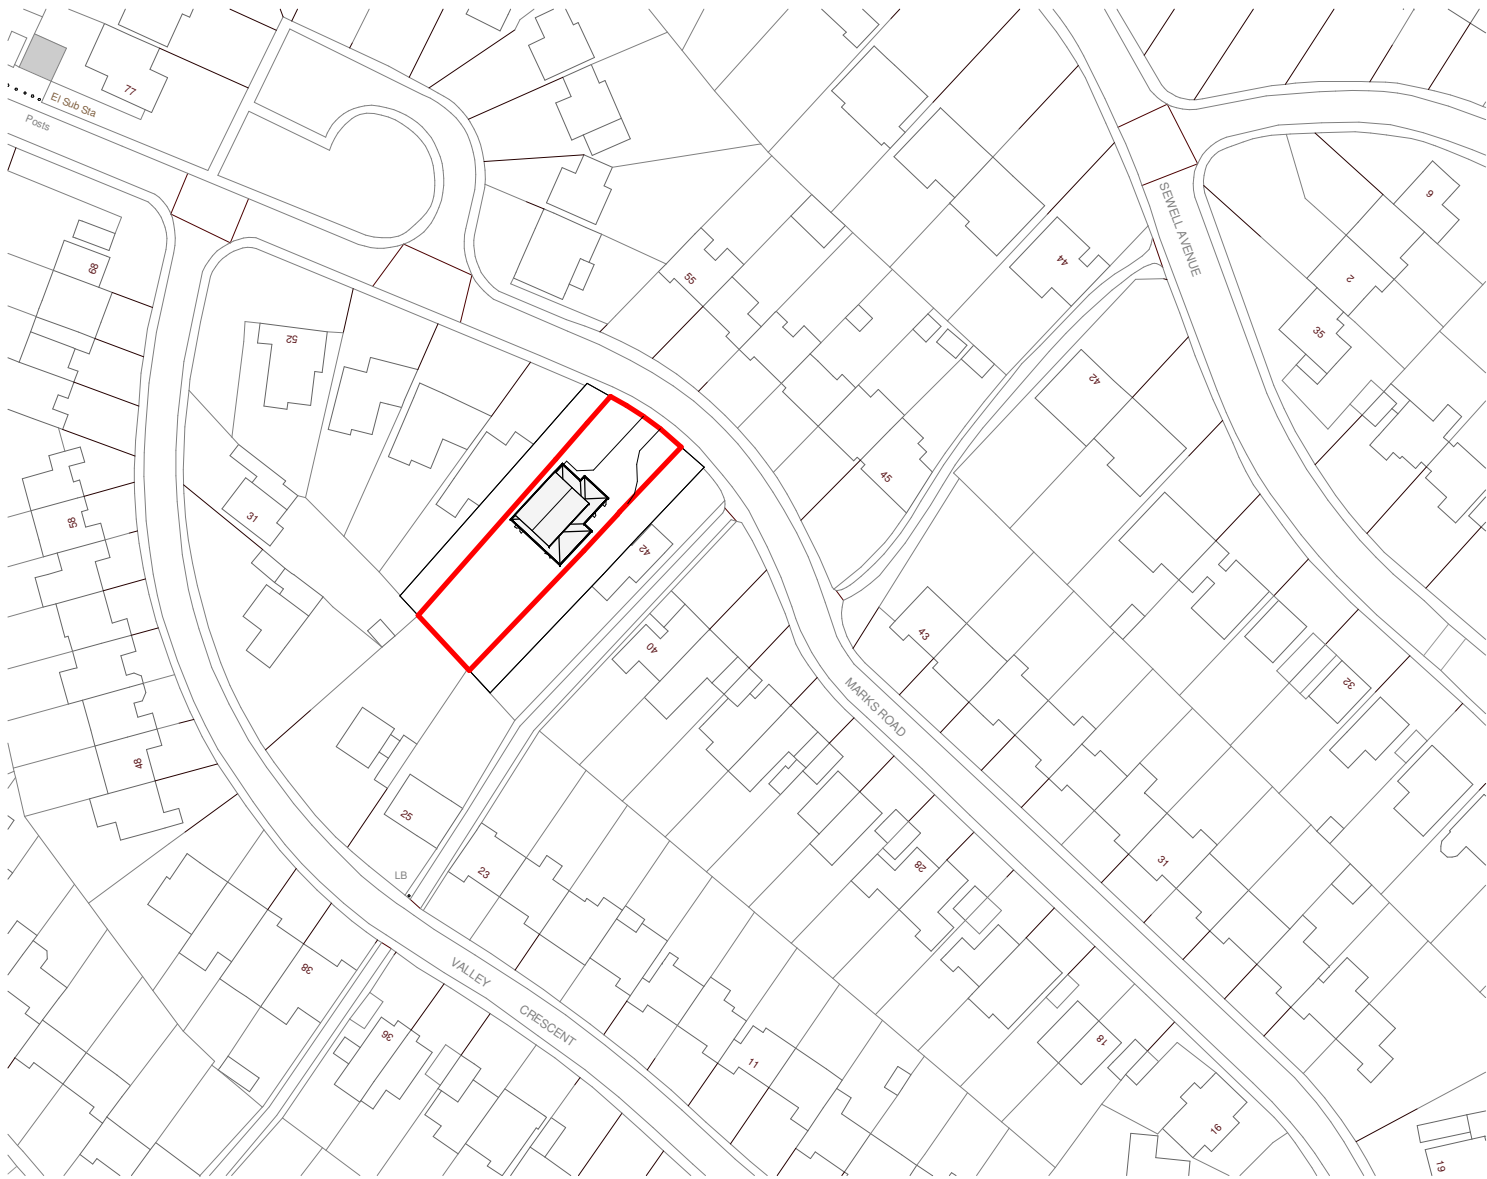

Site as Proposed
1 : 1250

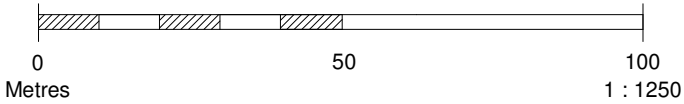

Client			
Gareth Rea			
Project			
44 Marks Rd, Wokingham			
Title			
Site Plans as Proposed			
Project N ^o	Drawing N ^o	Revision	
1008 - 0101		P01	
Scale - unless otherwise stated		Issued For	
1 : 1250	@ A3	PRELIMINARY	
BS 1192 Ref.		Status	