



Revisions		Date	Drawn / Chk'd
P01	First Issue	28/03/24	OF
P02	Full Issue	16/04/24	OF

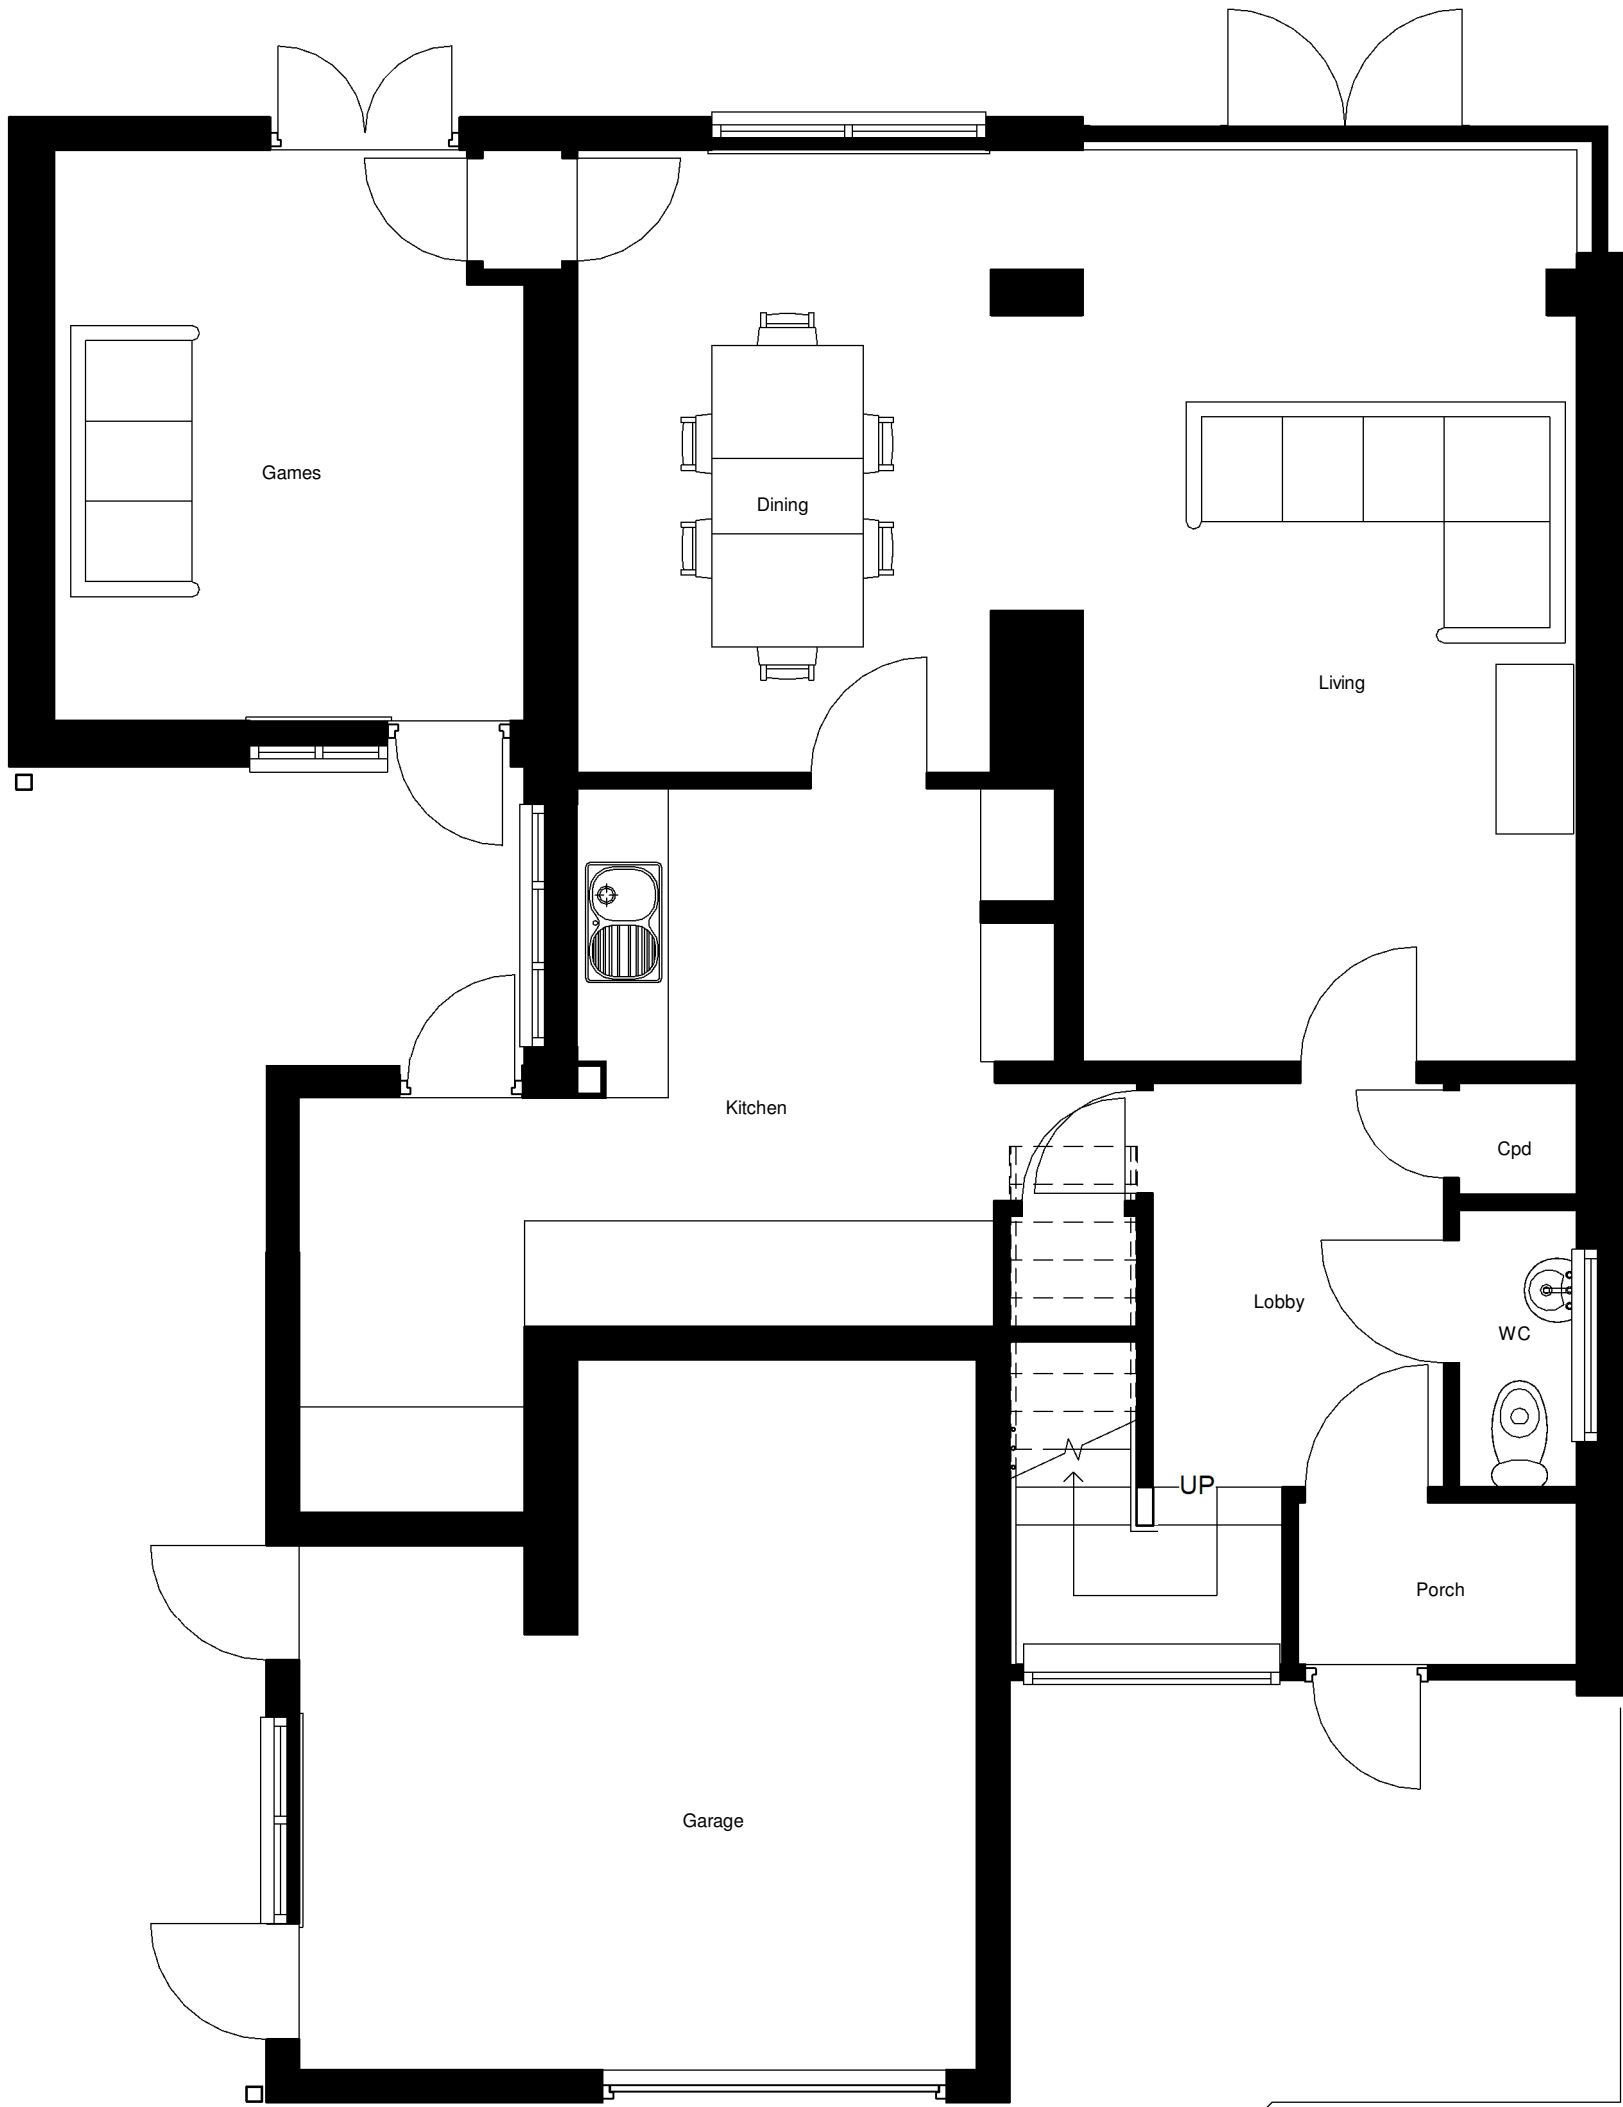

Ground Floor Plan
1 : 50

0 2.5 5
Metres 1 : 50

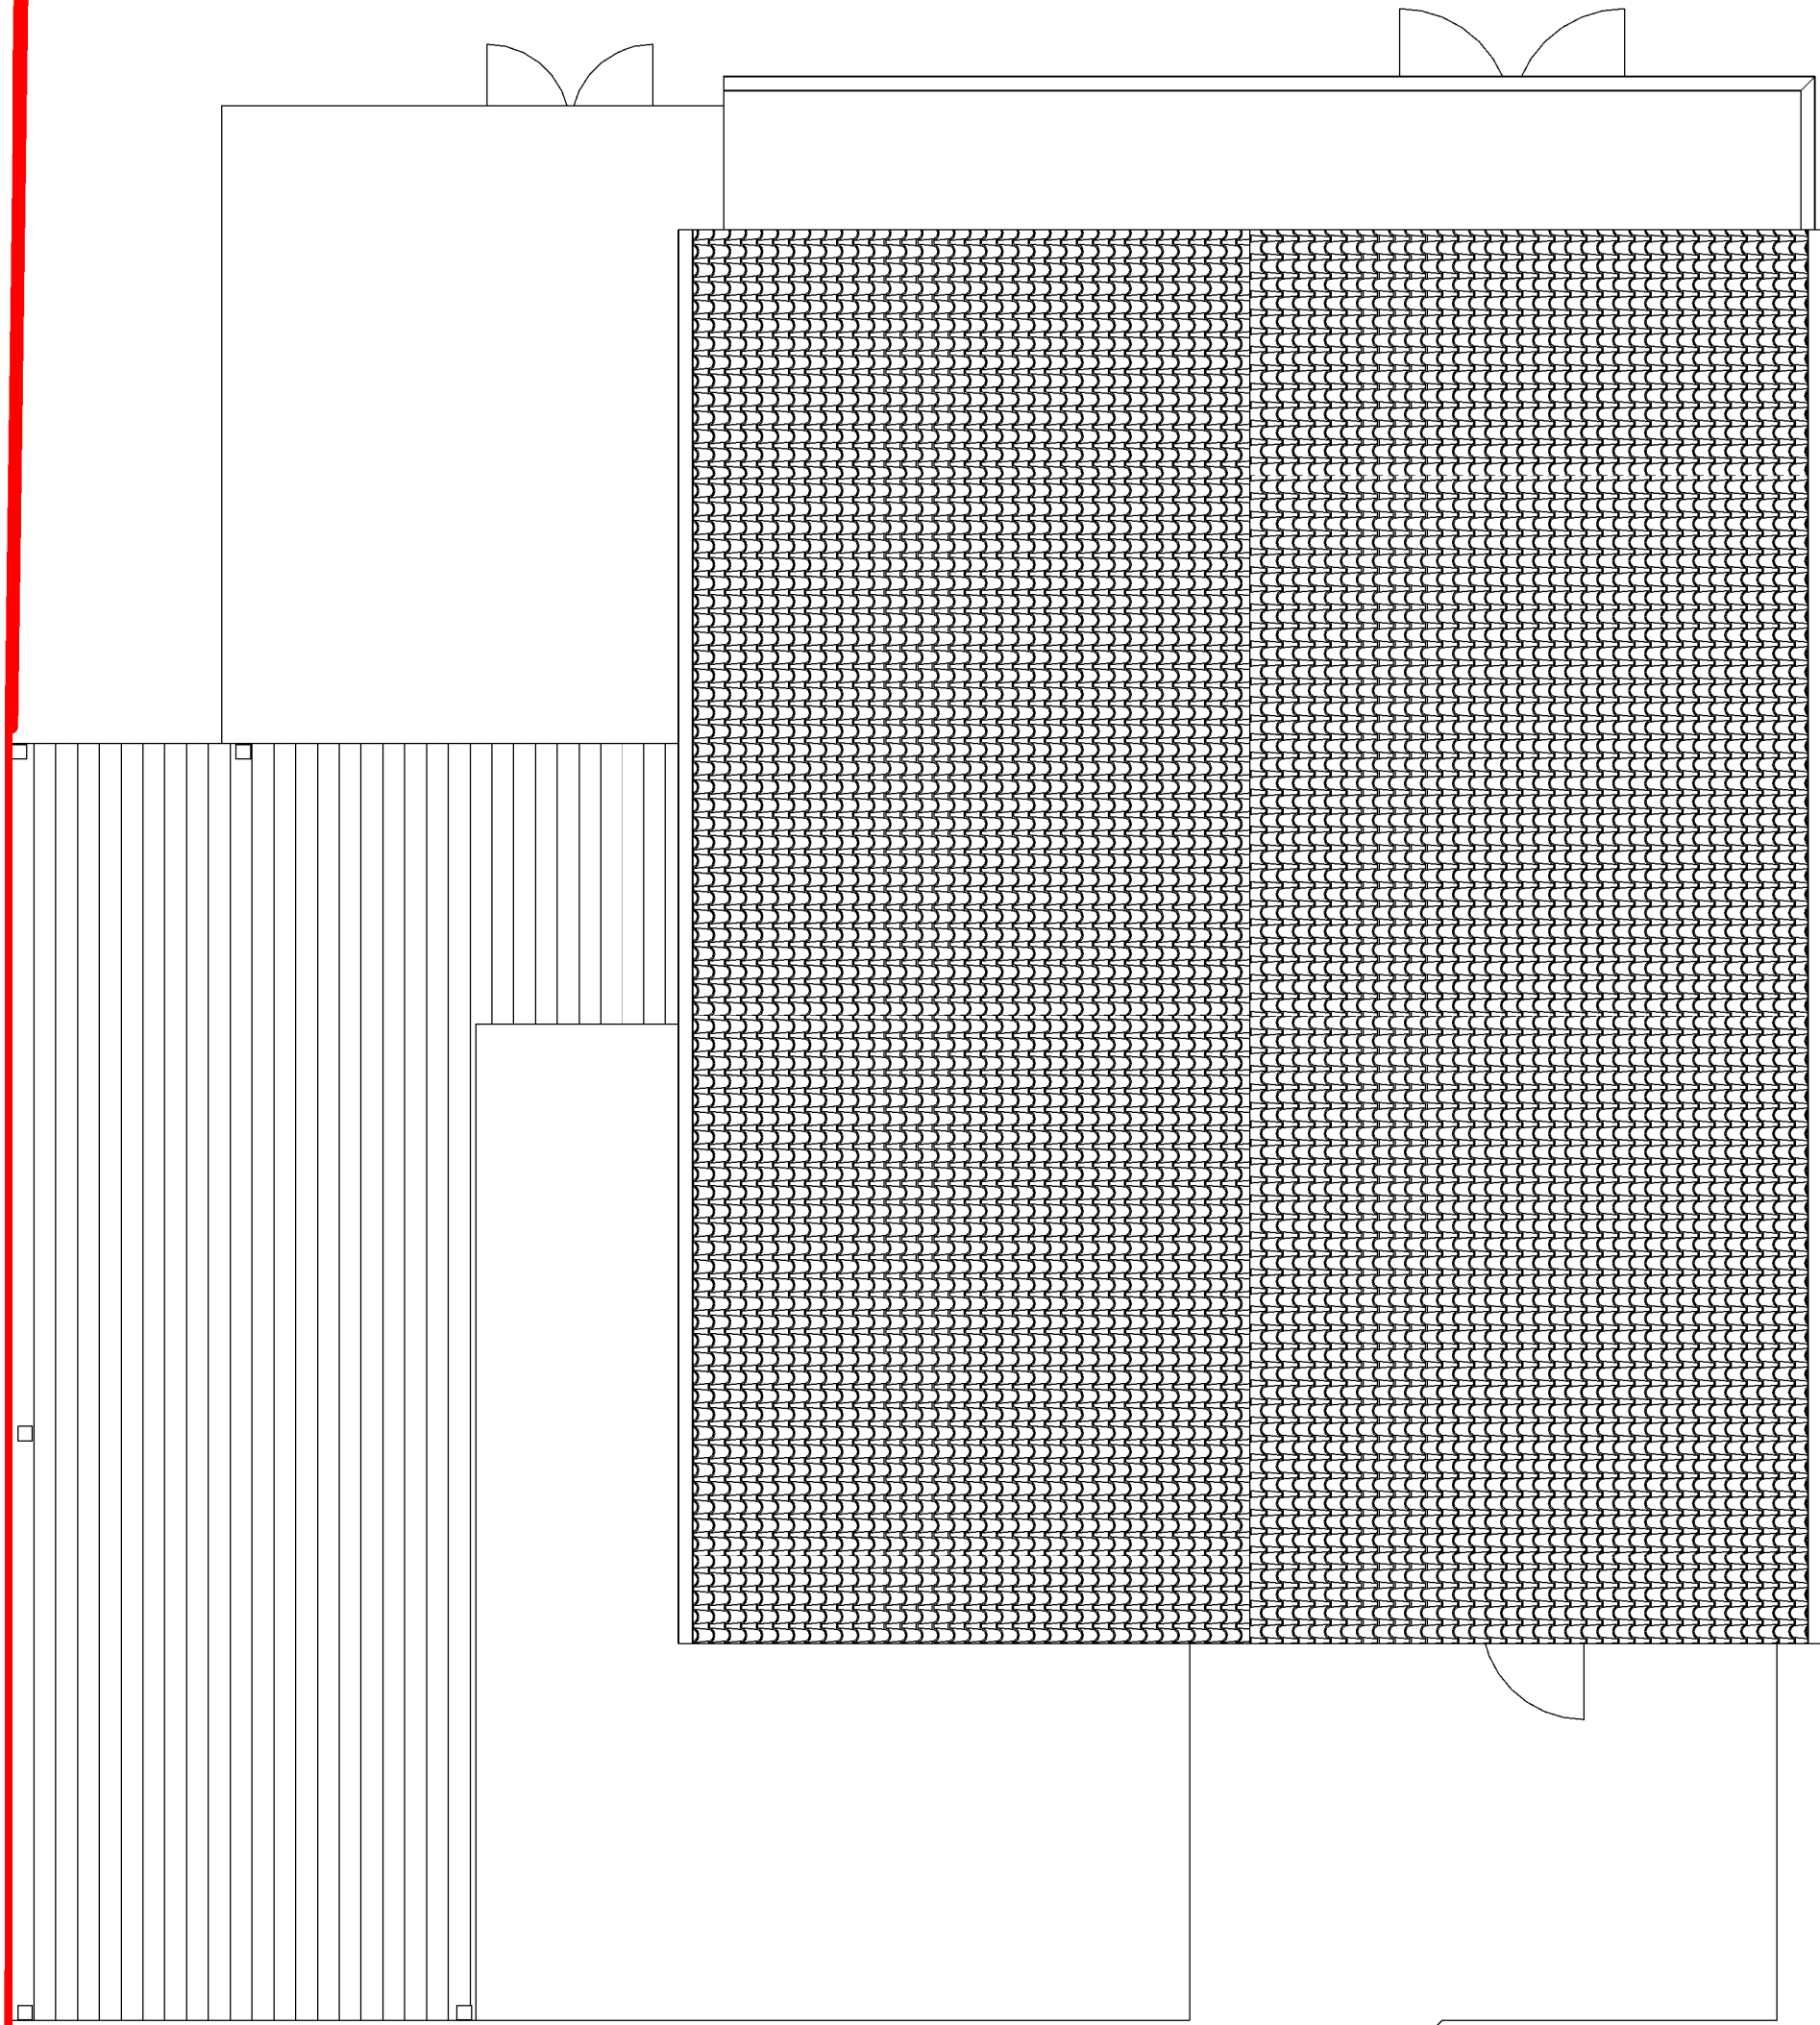

Roof Plan
1 : 50

0 2.5 5
Metres 1 : 50



Client

Gareth Rea

Project

44 Marks Rd, Wokingham

Title

Existing Plans

Project N° Drawing N° Revision

1008 - 0300 **P02**

Scale - unless otherwise stated Status Issued For

1 : 50 @ A1 PRELIMINARY

1 : 100 @ A3

BS 1192 Ref.