

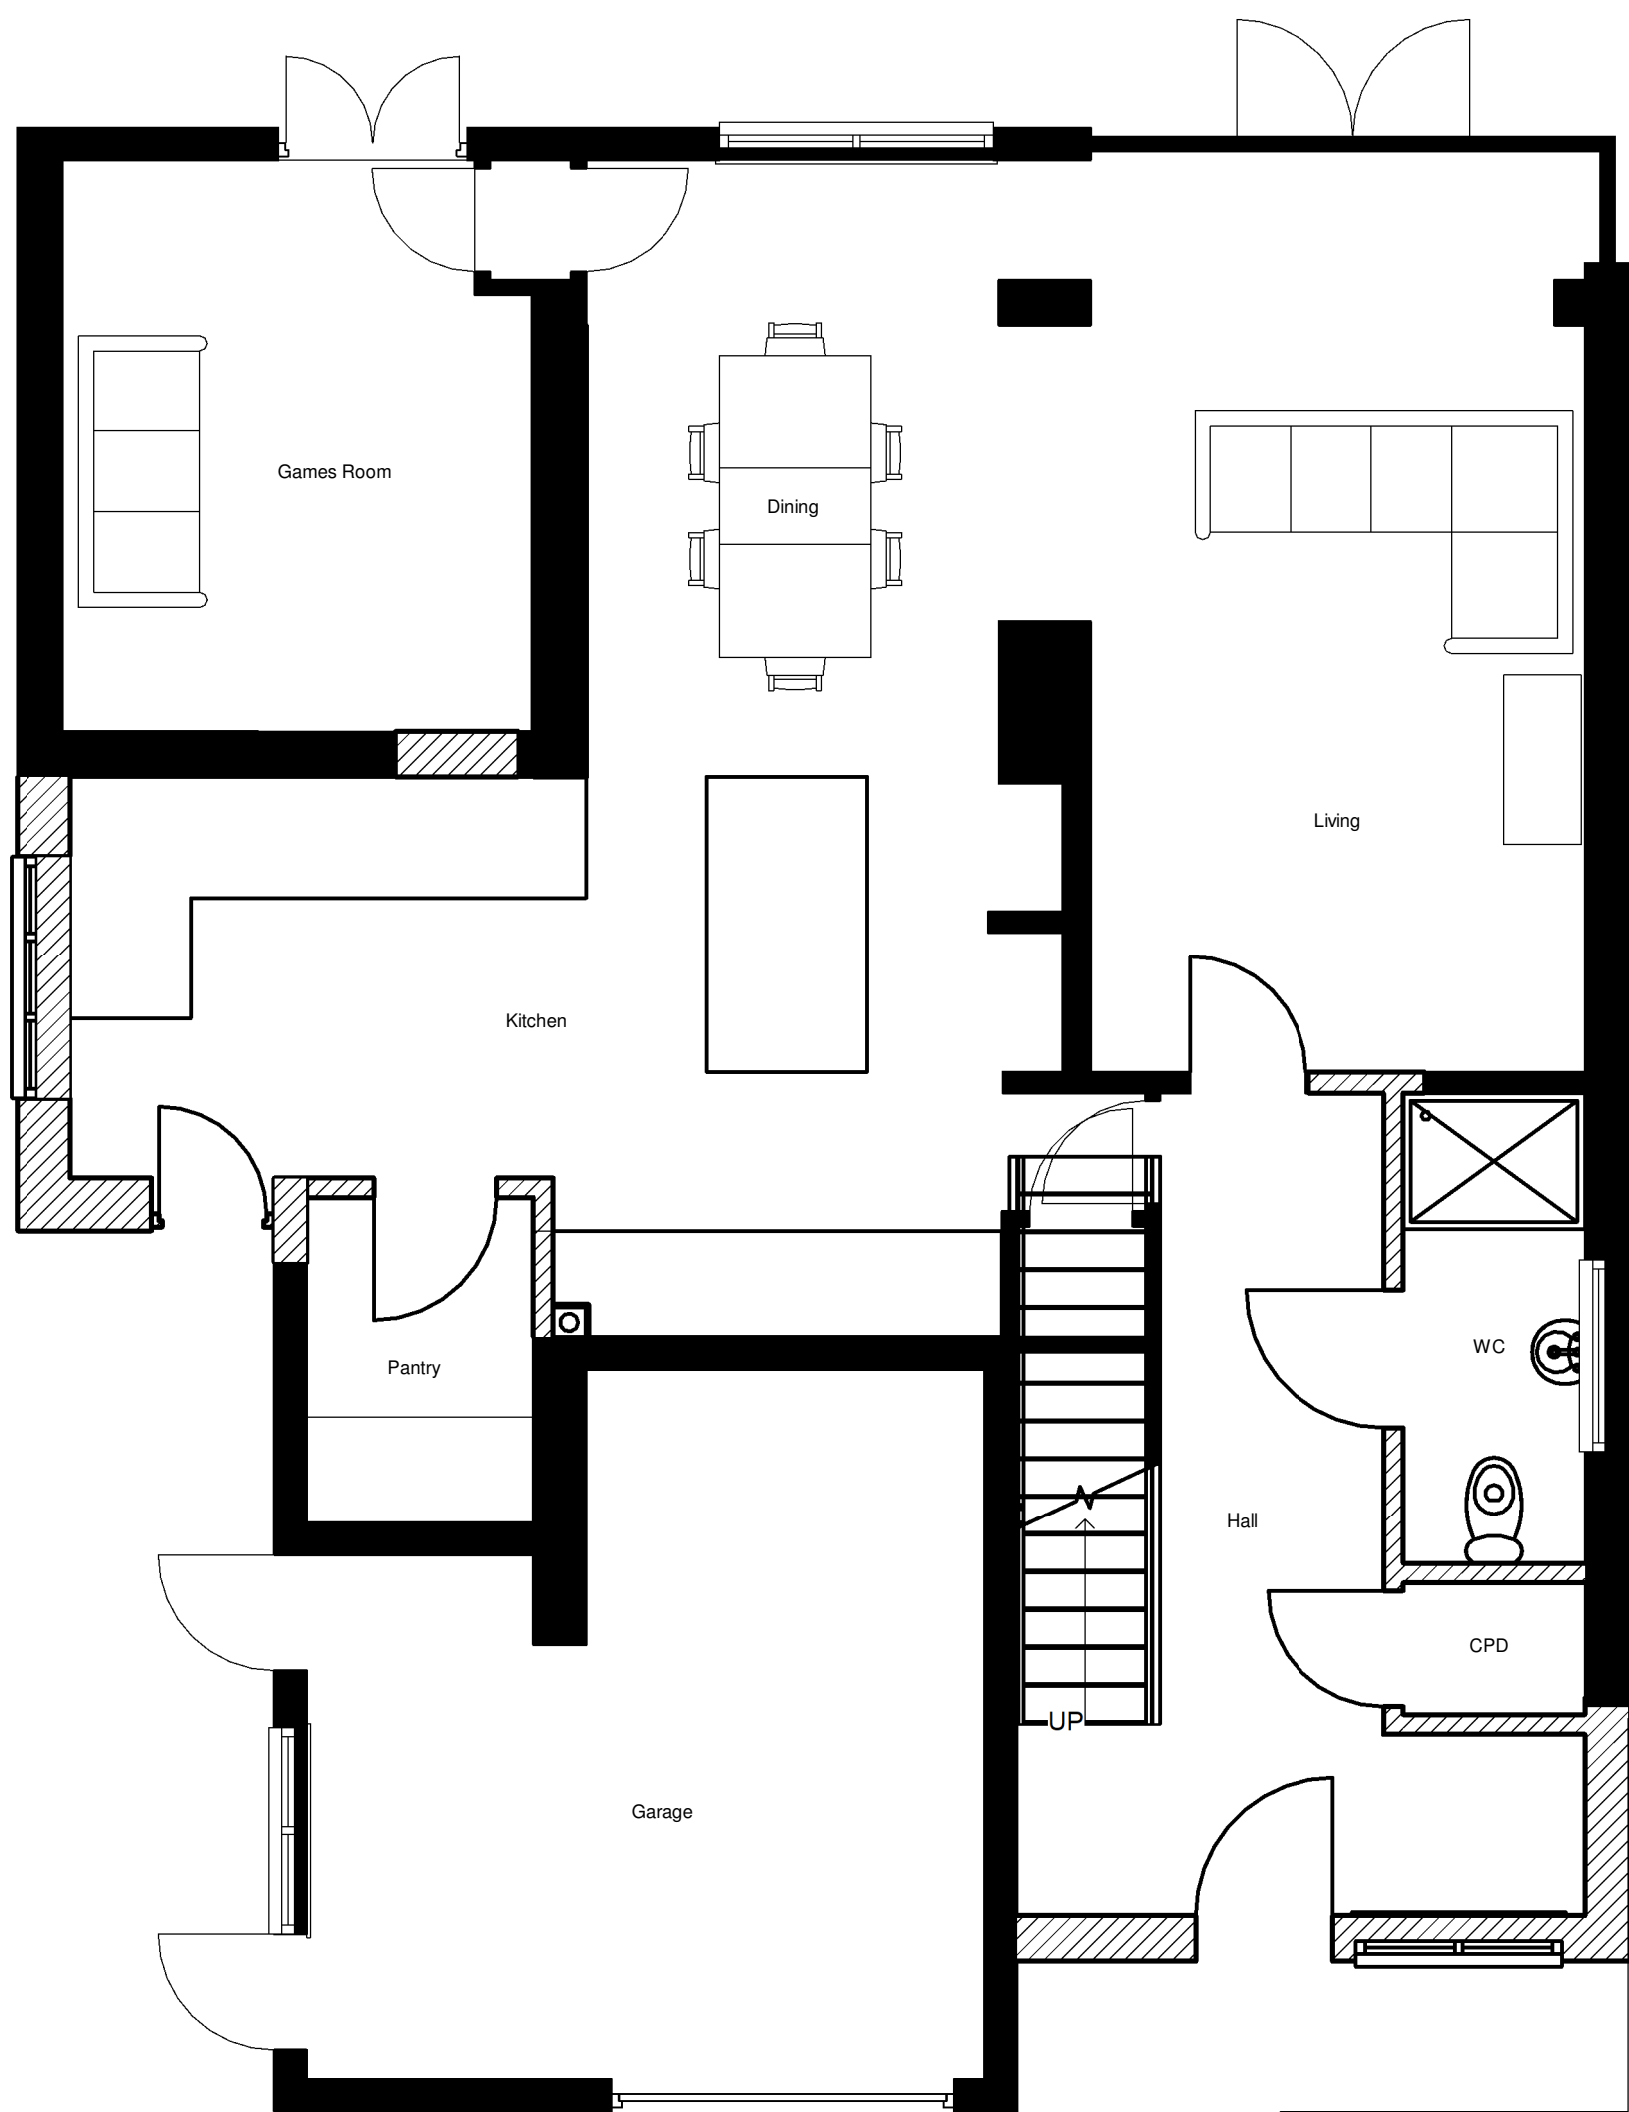


Revisions		Date	Drawn / Chk'd
P01	Proposed Issue	11/04/24	OF
P02	Full Issue	16/04/24	OF

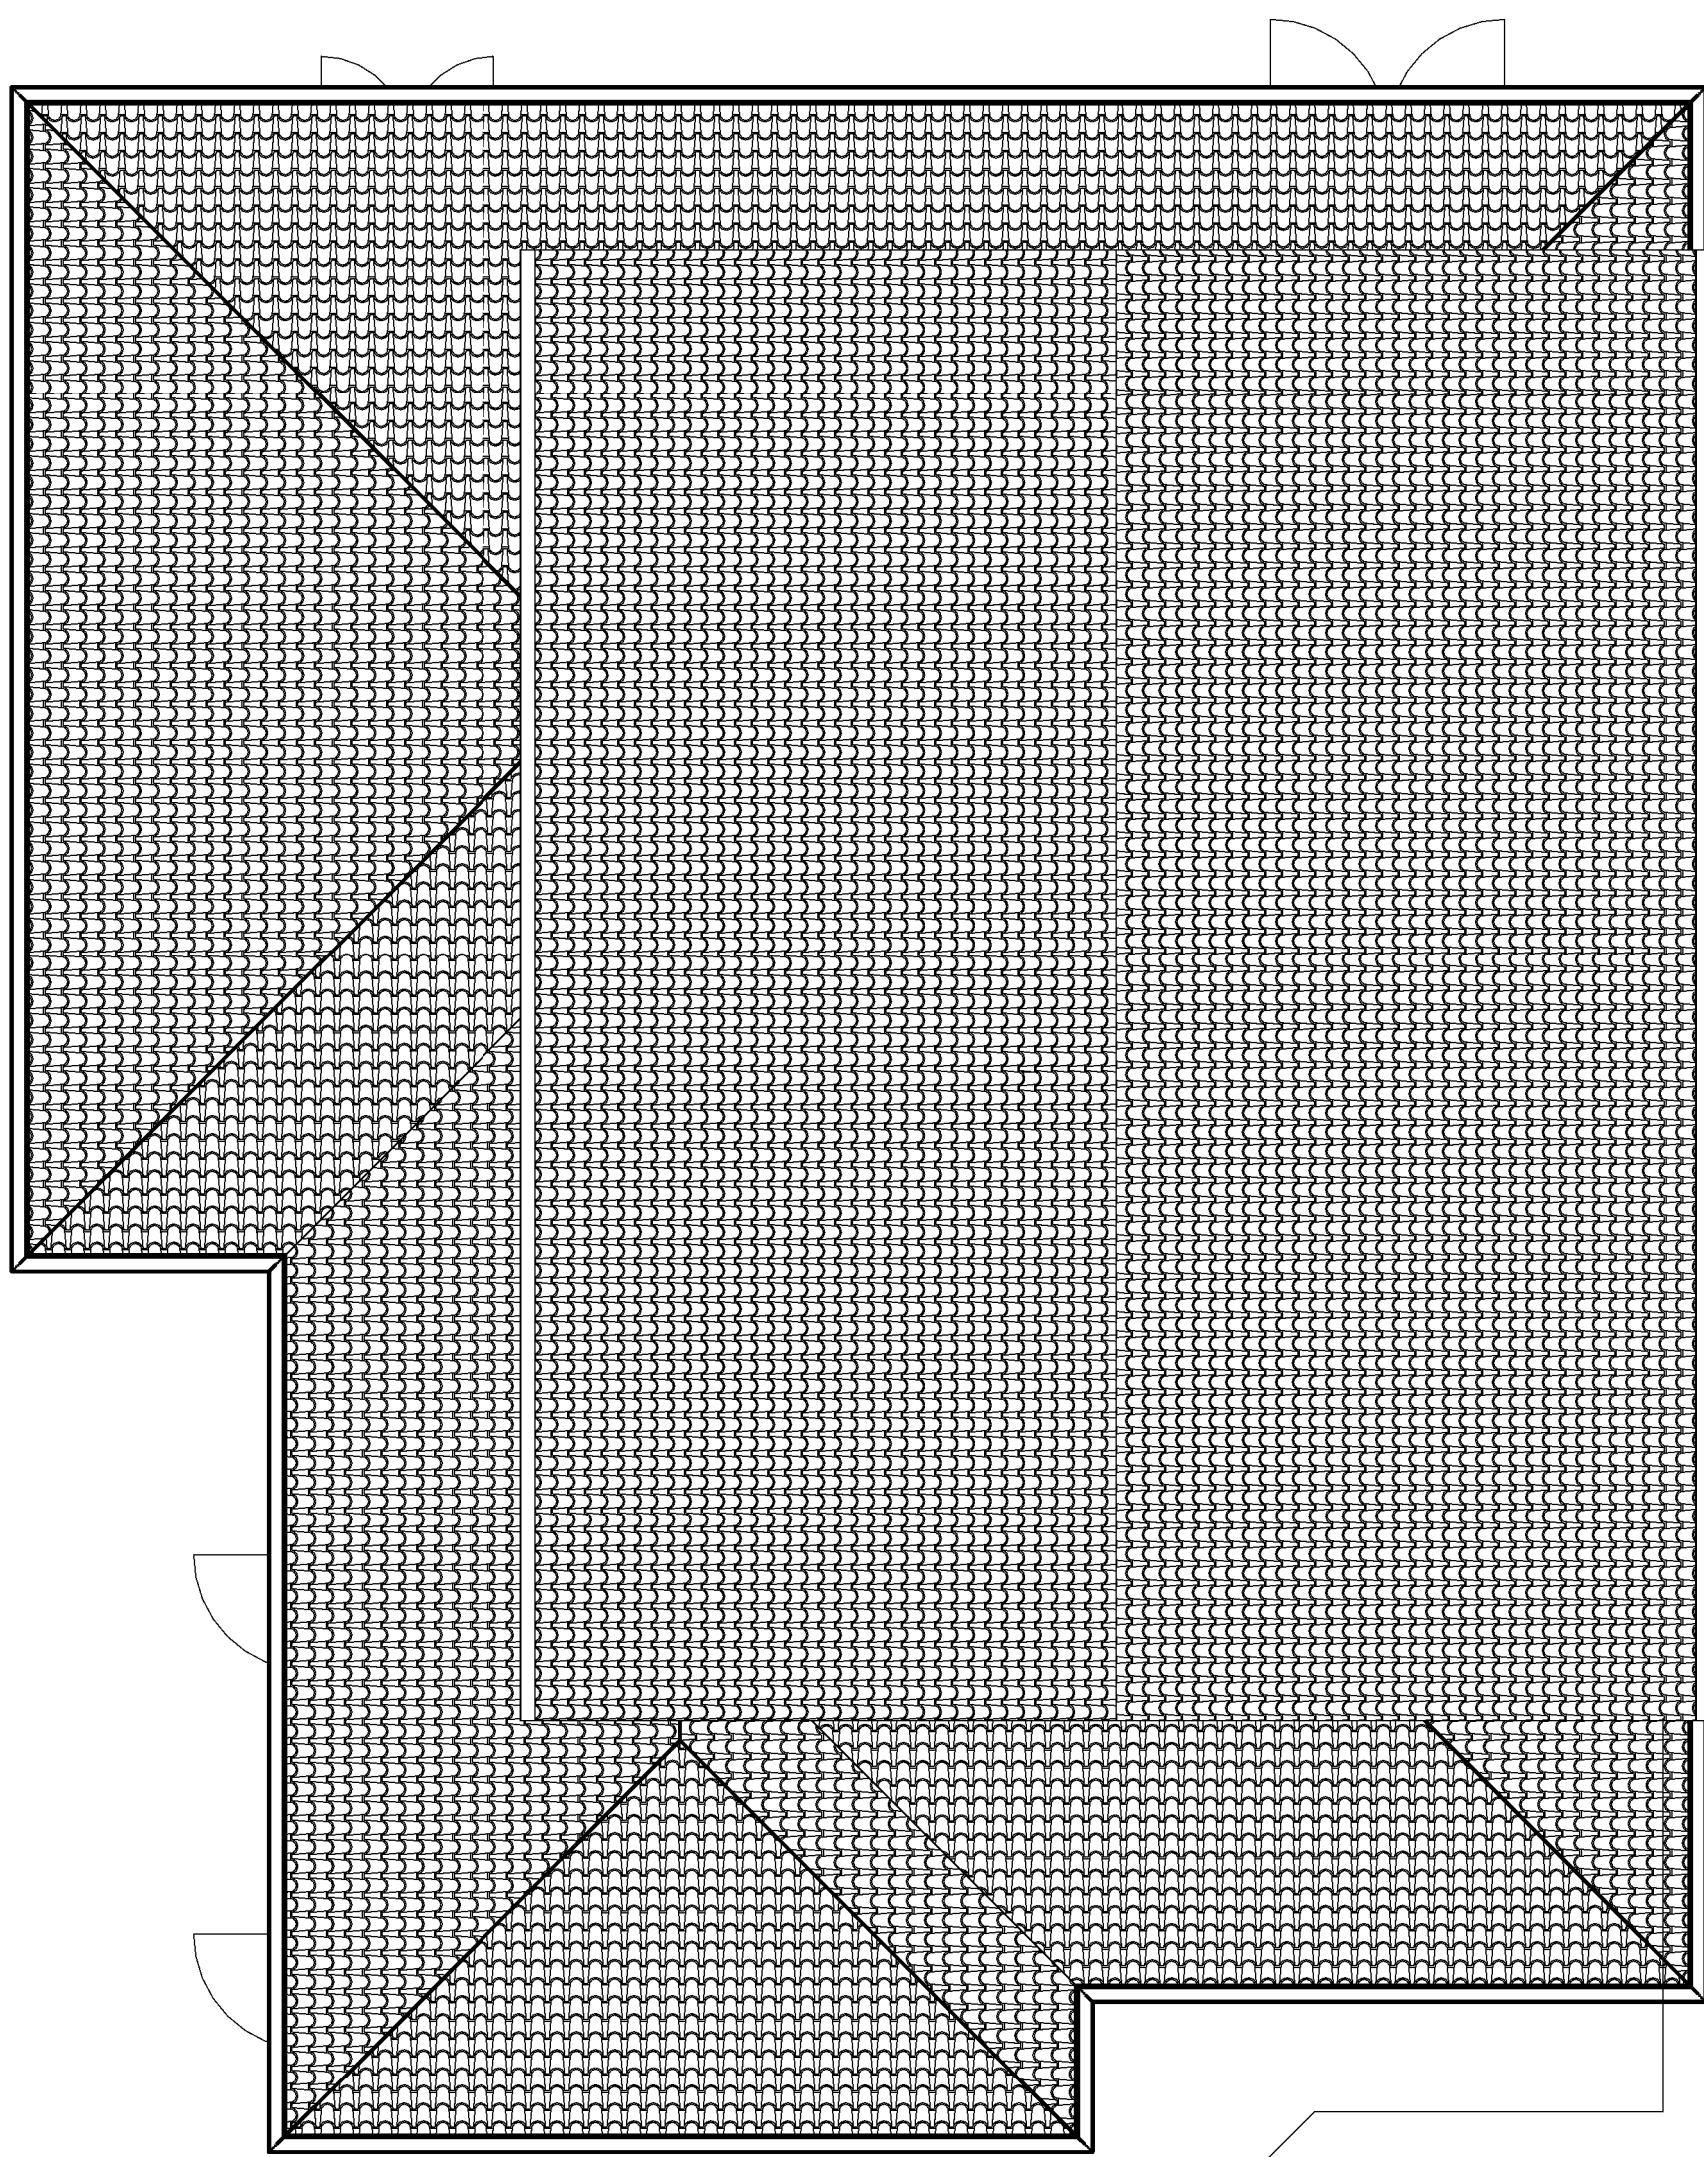


Ground Floor Plan as Proposed

1 : 50

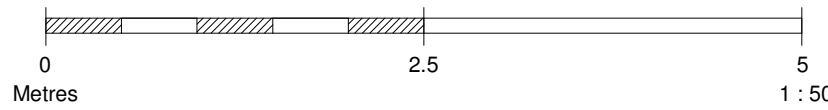

Roof Plan as Proposed

1 : 50

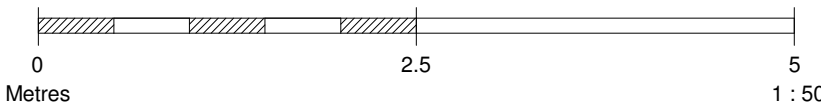

Client
Gareth Rea

Project
44 Marks Rd, Wokingham

Title
Proposed GA Plans

Project N°	Drawing N°	Revision
1008 - 0301		P02
Scale - unless otherwise stated	Status	Issued For
1 : 50	@ A1	PRELIMINARY
1 : 100	@ A3	
BS 1192 Ref.		