
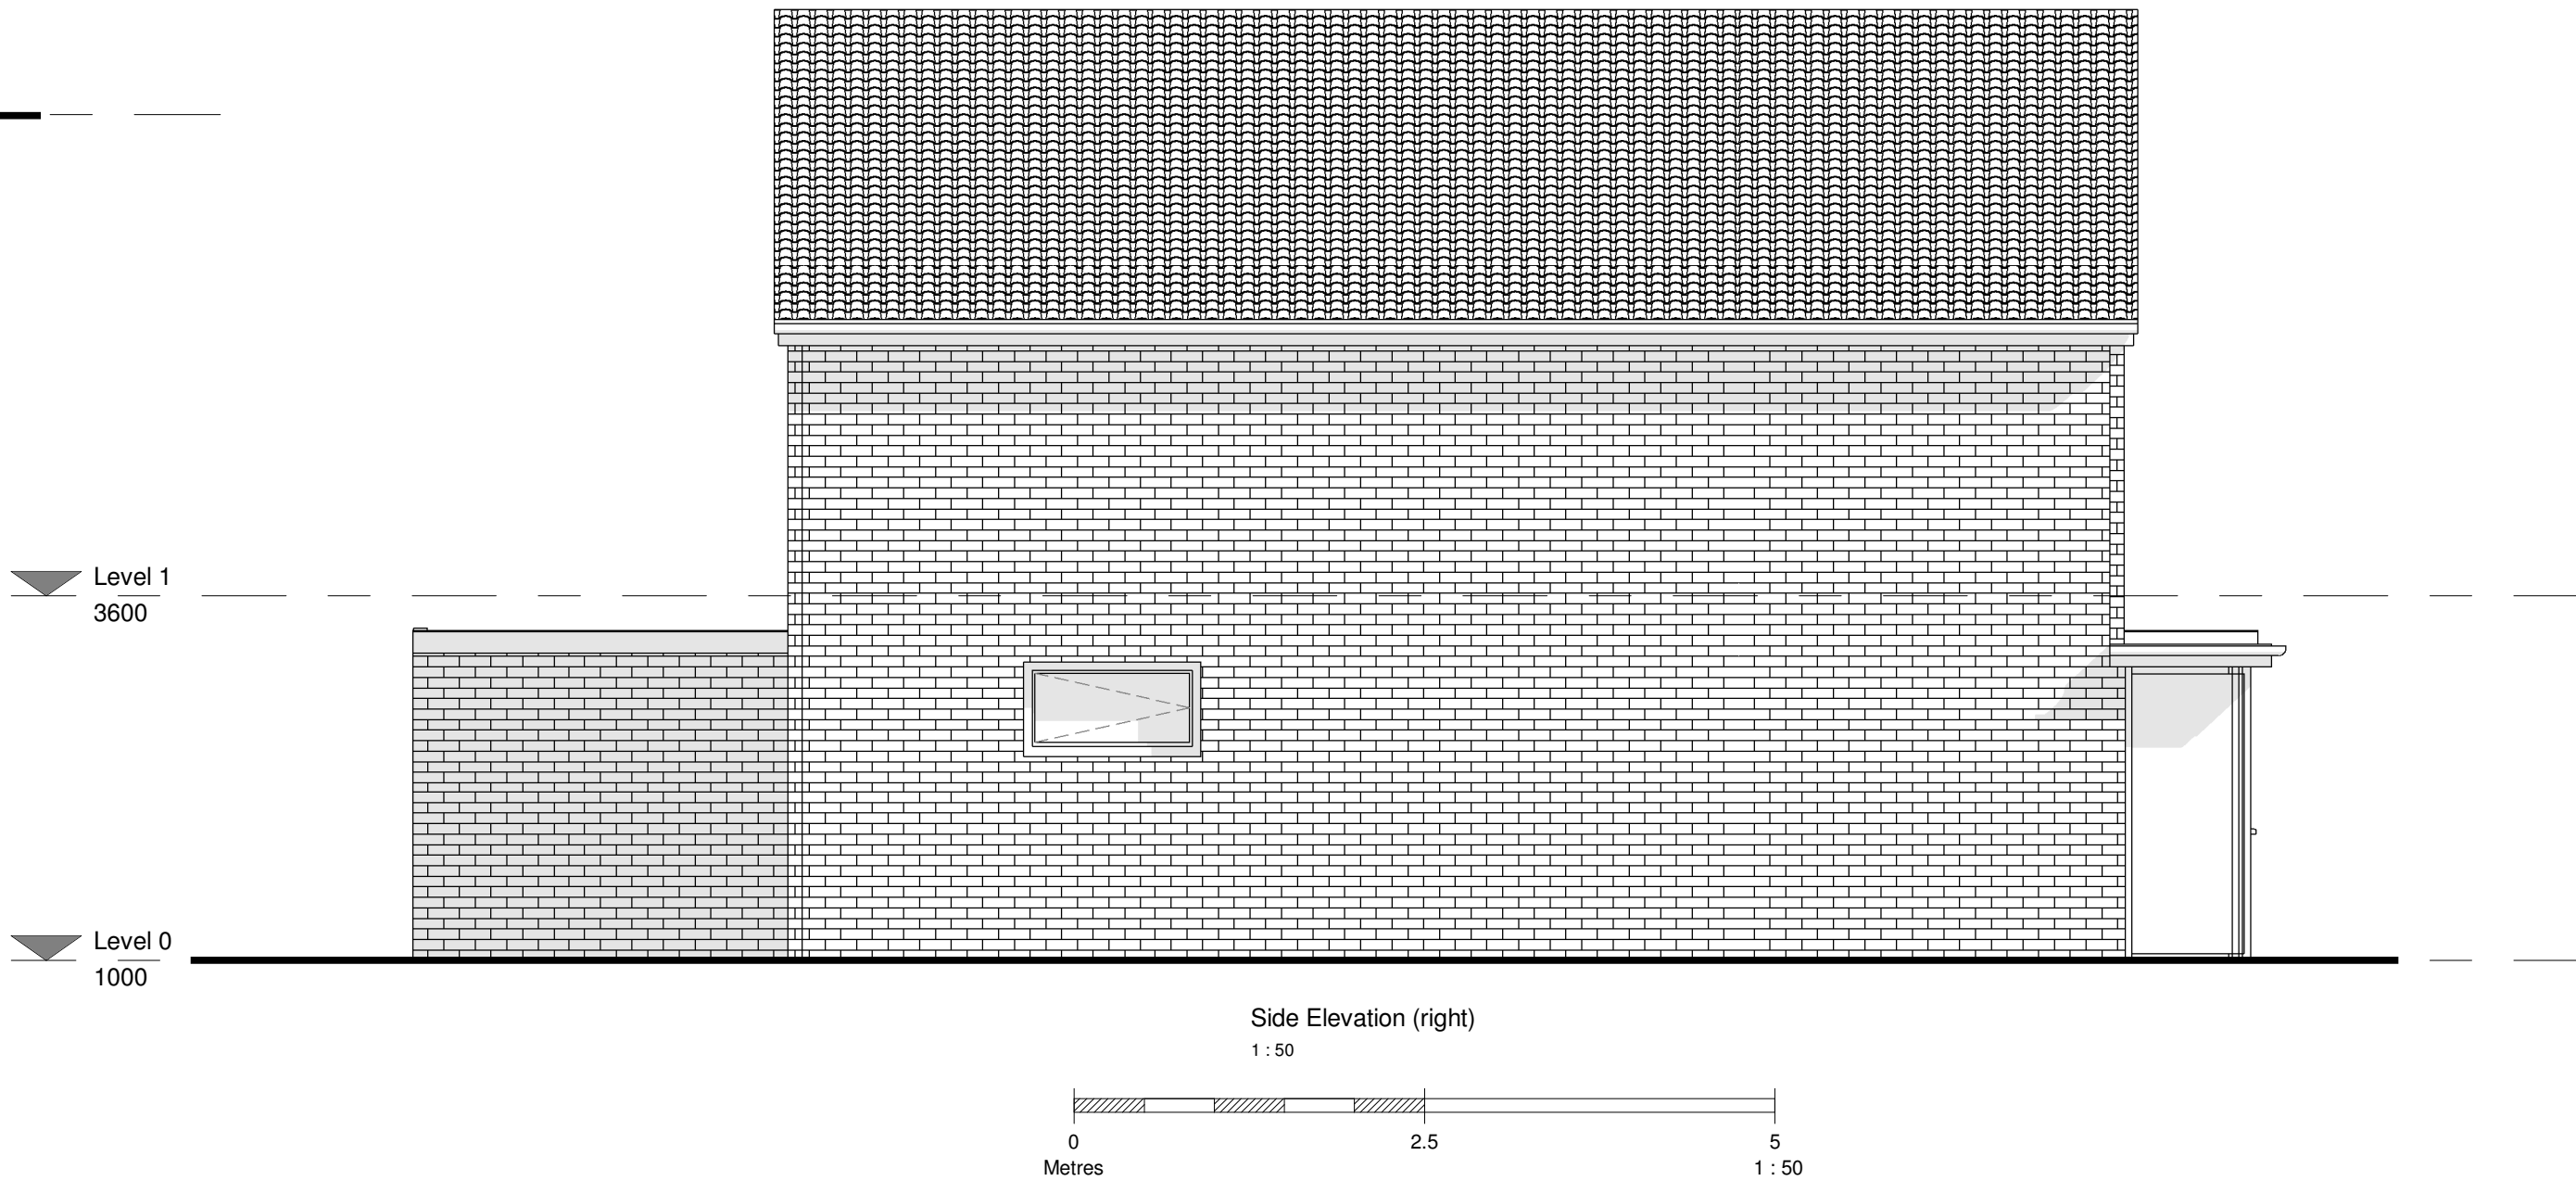


Revisions		Date	Drawn / Chk'd
P01	First Issue	28/03/24	OF
P02	Full Issue	16/04/24	OF

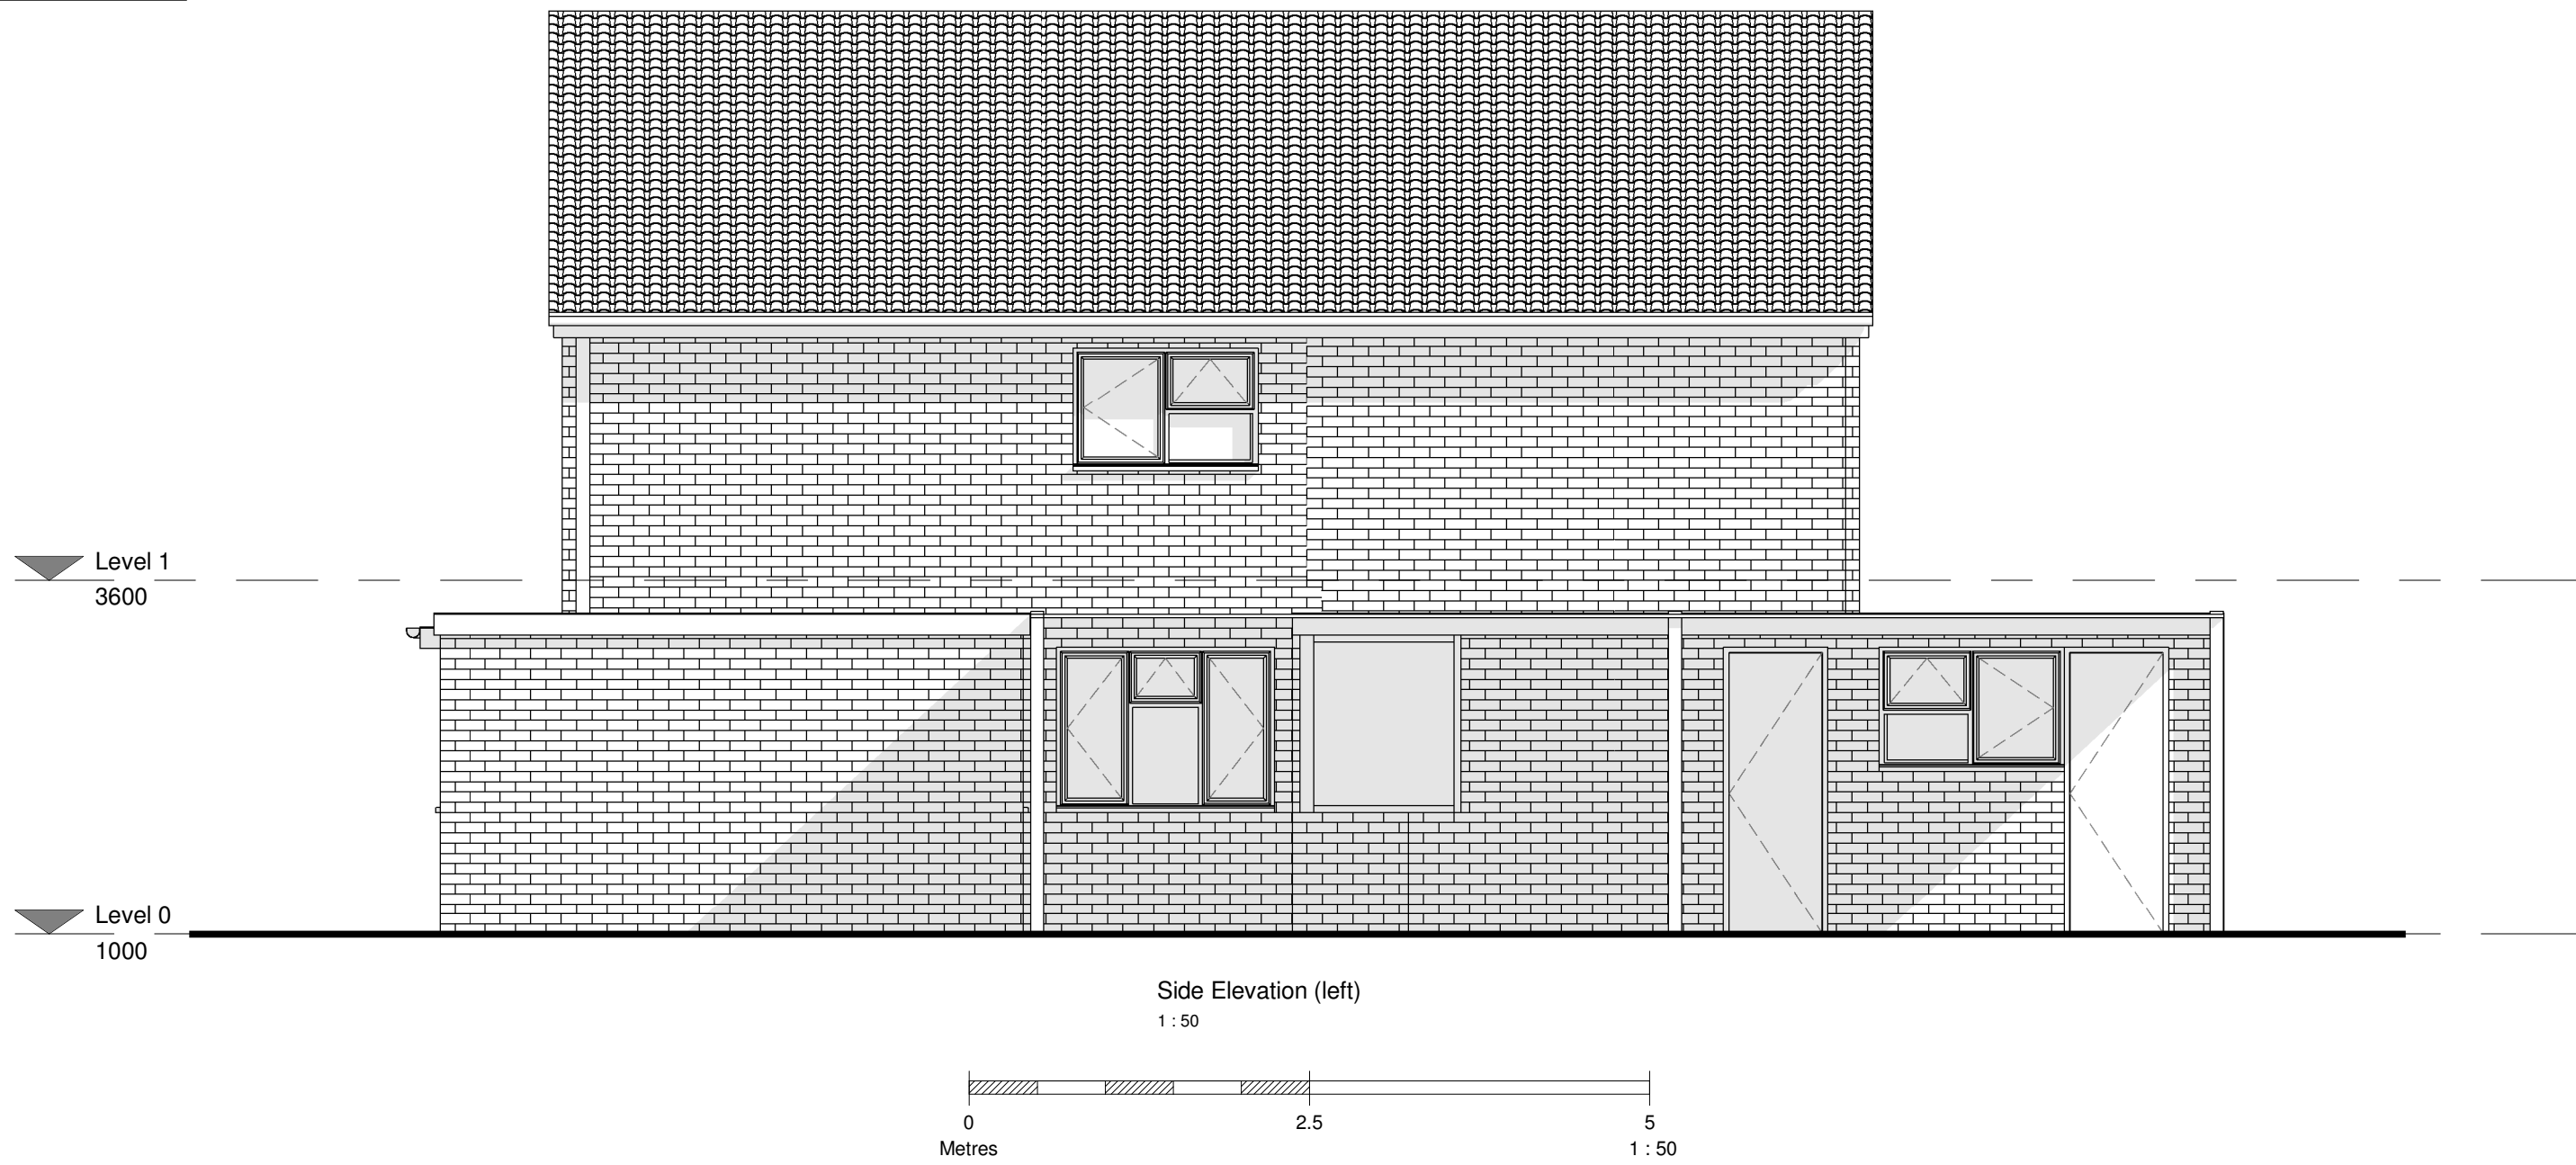

Client	
Gareth Rea	
Project	
44 Marks Rd, Wokingham	
Title	
Existing Elevations	
Project N°	Drawing N°
1008 - 0400	
Scale - unless otherwise stated	Status
1 : 50	@ A1
1 : 100	@ A3
BS 1192 Ref.	
Revision	
P02	
Issued For	
PRELIMINARY	