
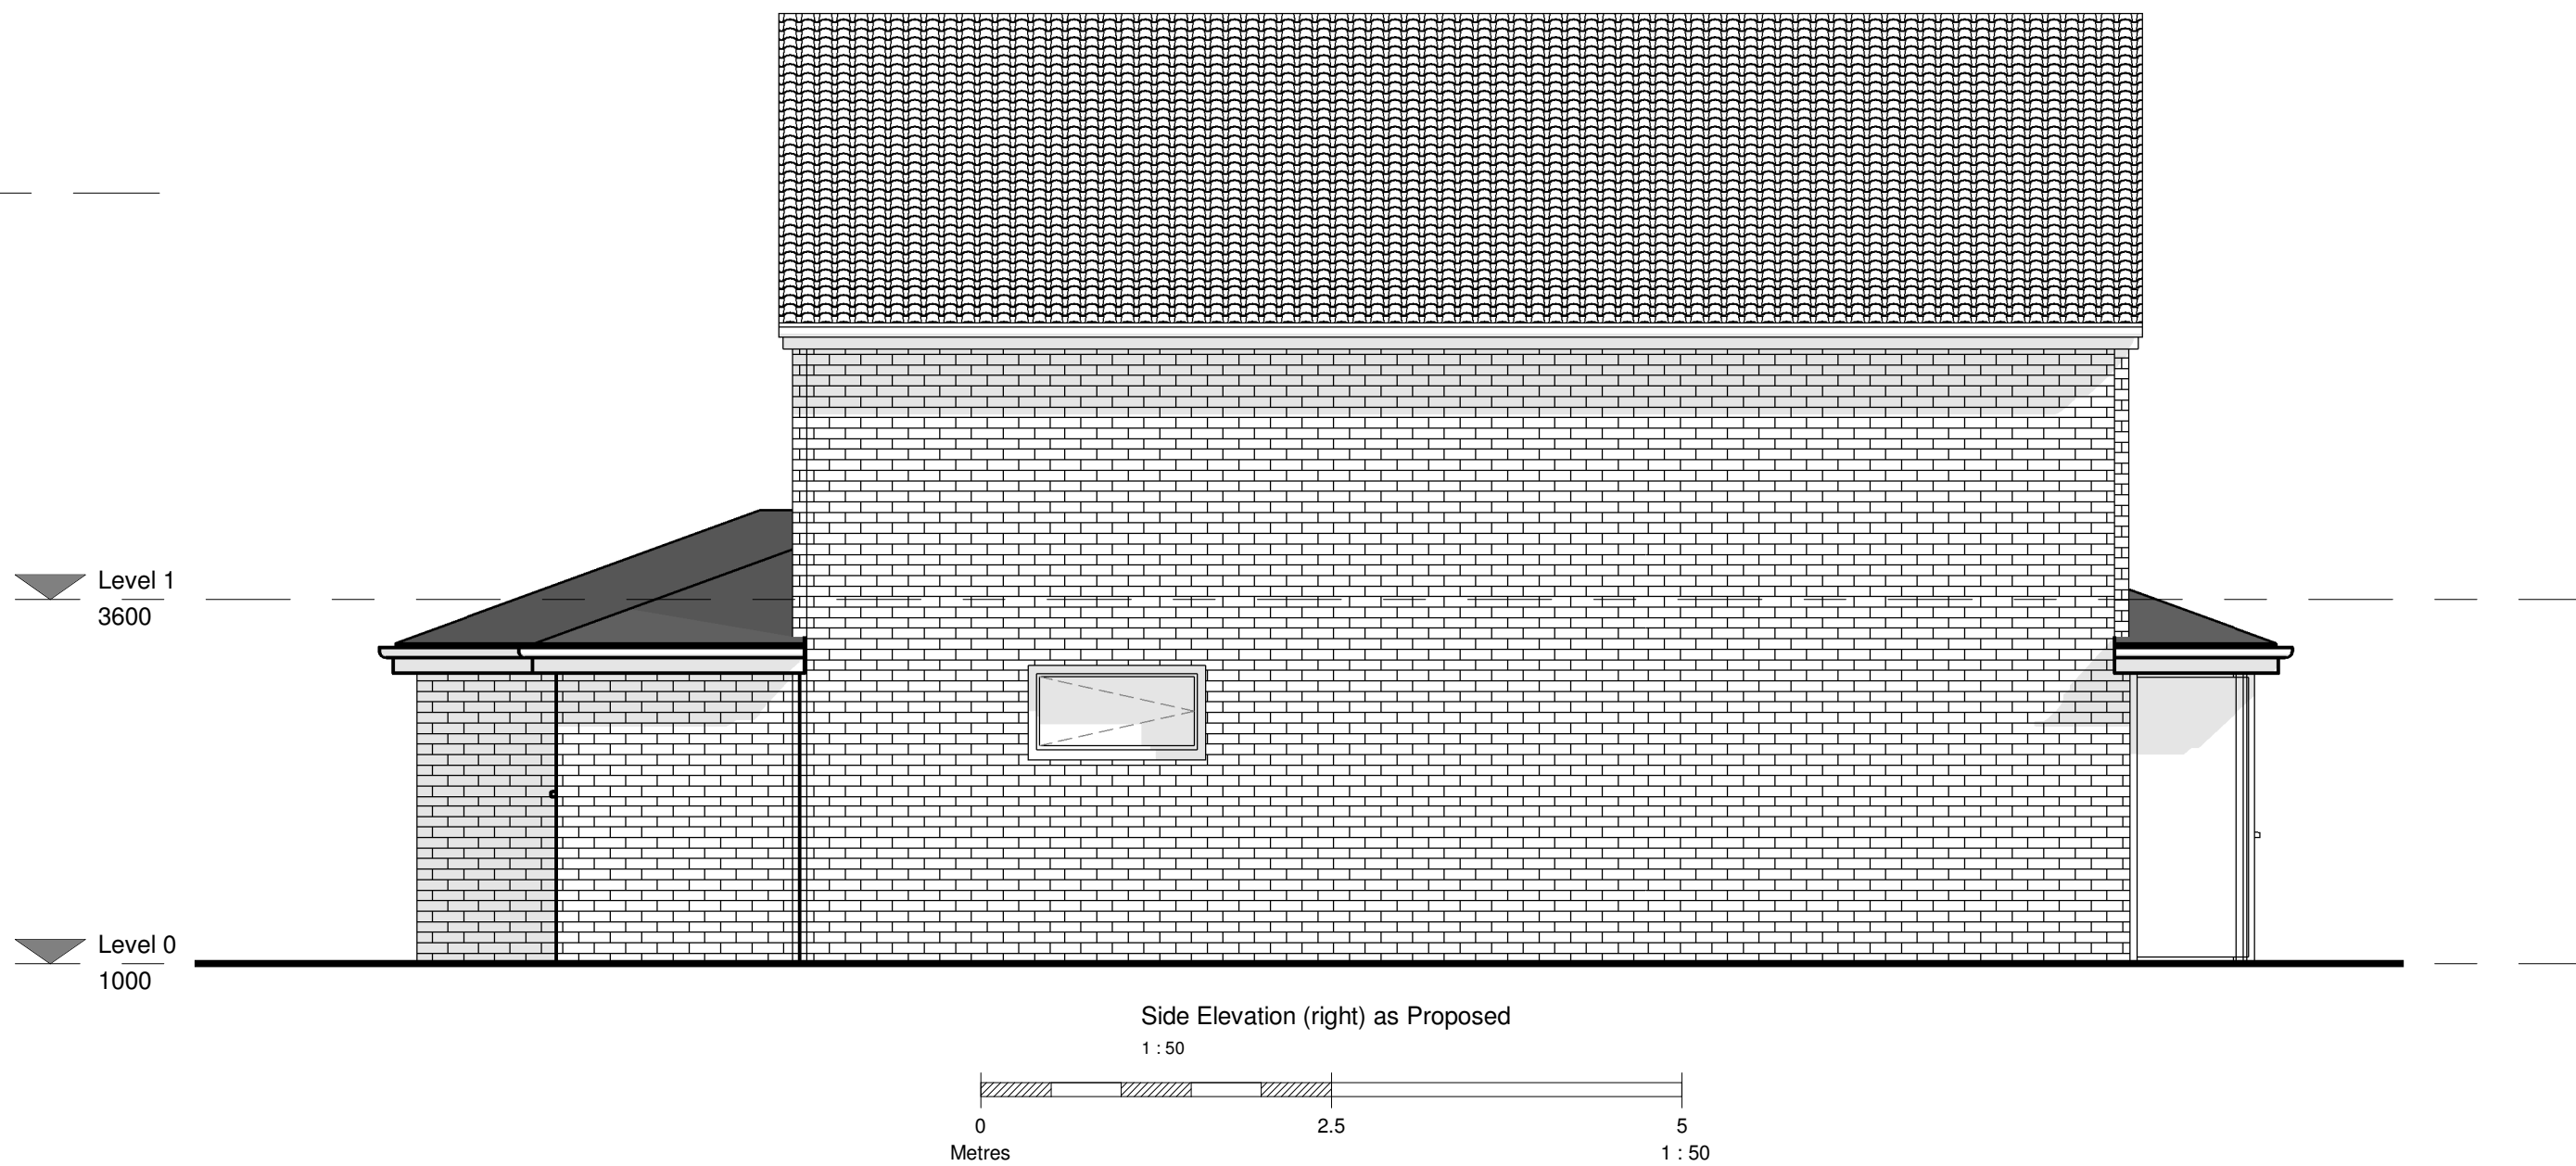


Revisions		Date	Drawn / Chk'd
P01	Proposed Issue	11/04/24	OF
P02	Full Issue	16/04/24	OF

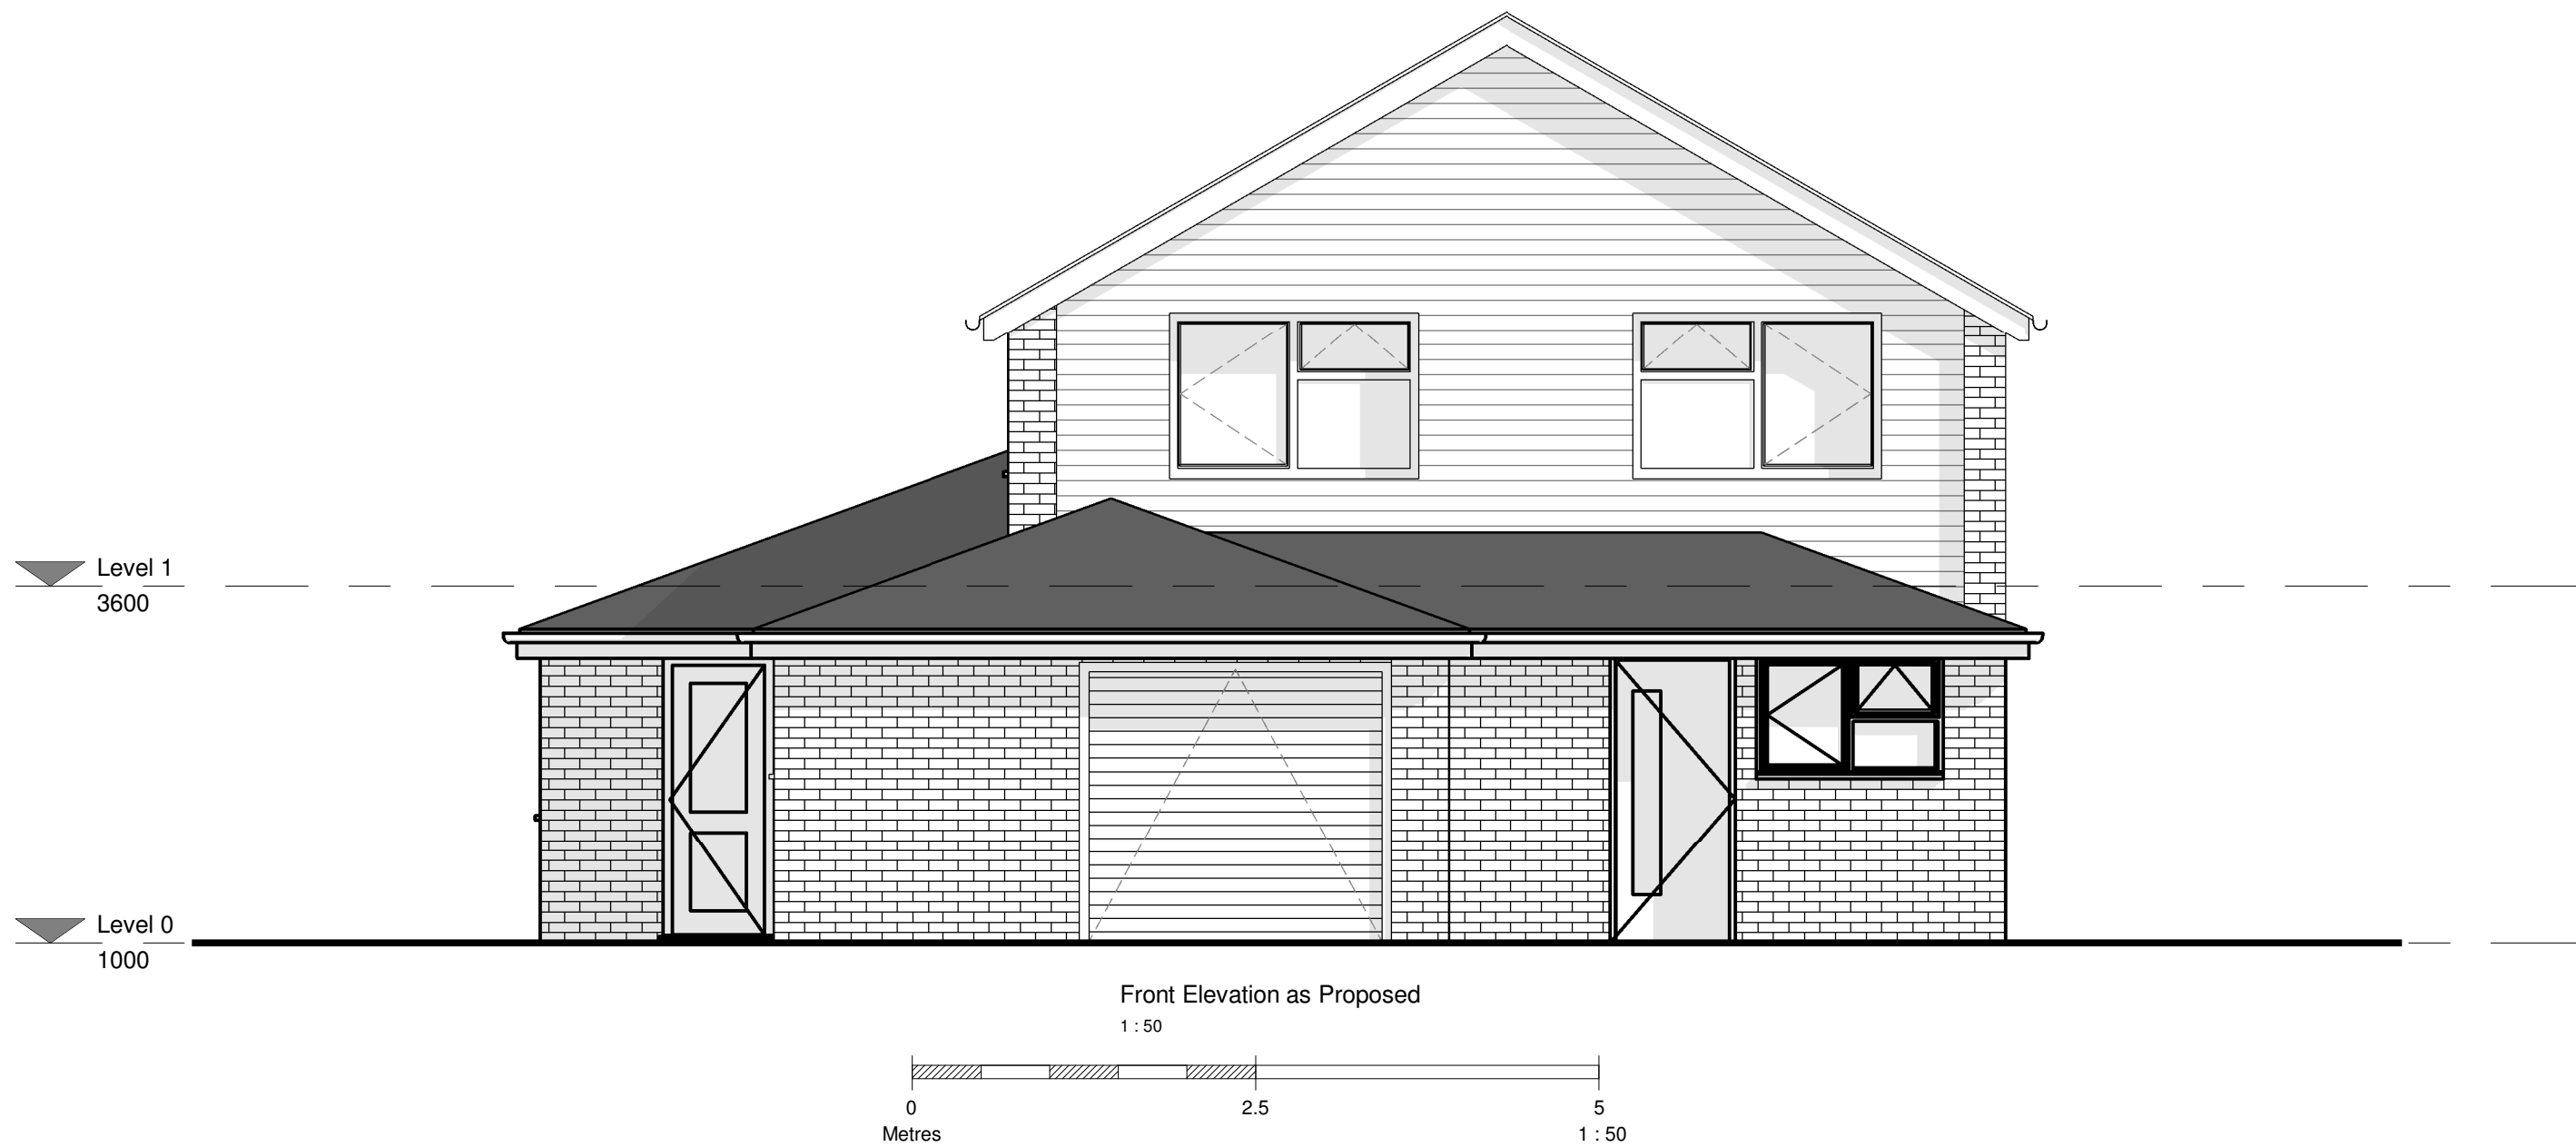

Client
Gareth Rea

Project
44 Marks Rd, Wokingham

Title
Proposed GA Elevations

Project N°	Drawing N°	Revision
1008 - 0401	P02	
Scale - unless otherwise stated	Status	Issued For
1 : 50 @ A1		PRELIMINARY
1 : 100 @ A3		
BS 1192 Ref.		