


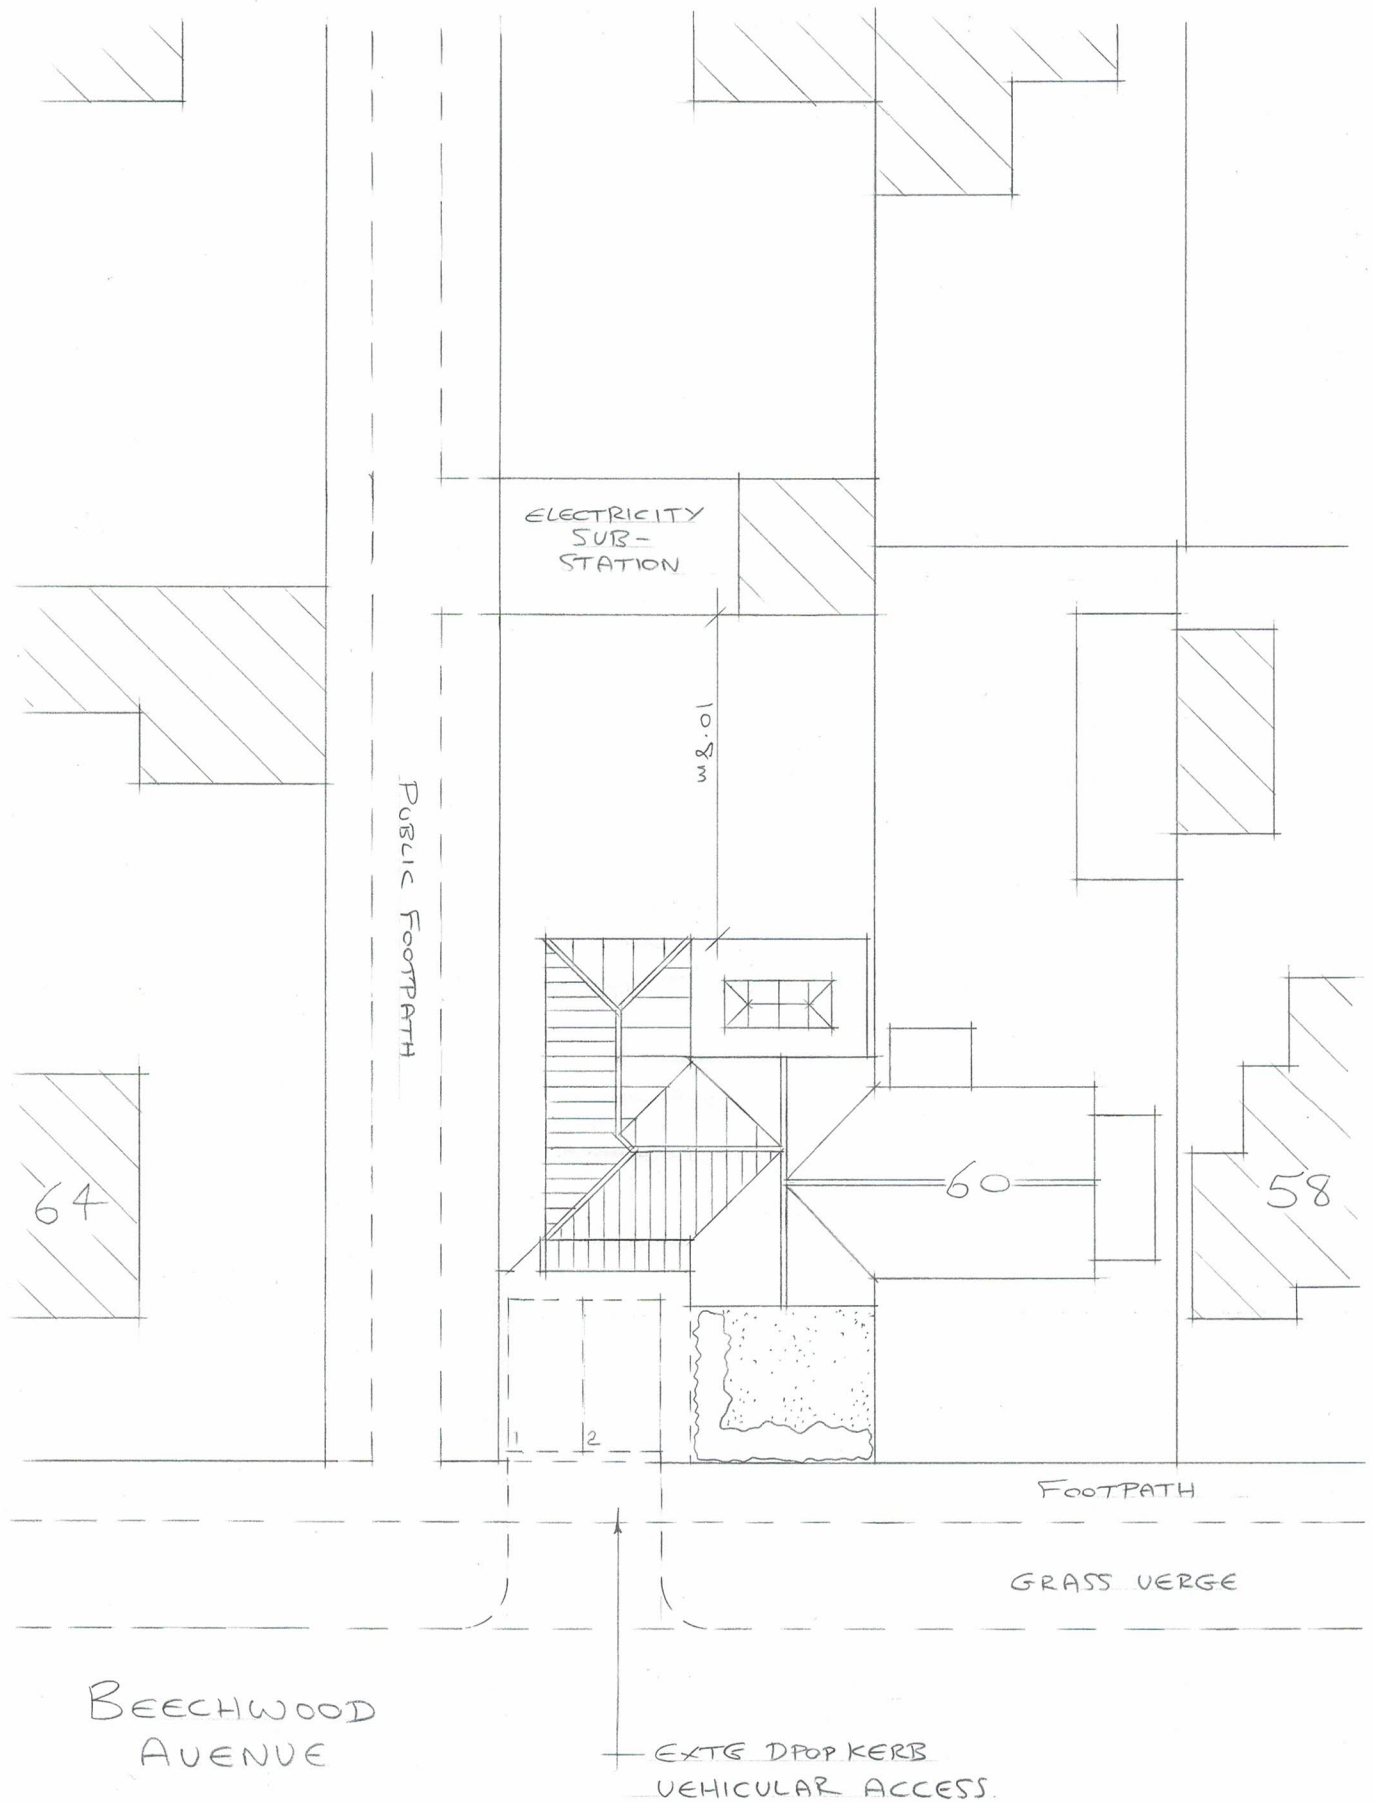

SITE LAYOUT PLAN
(1:250 SCALE @ A4)