



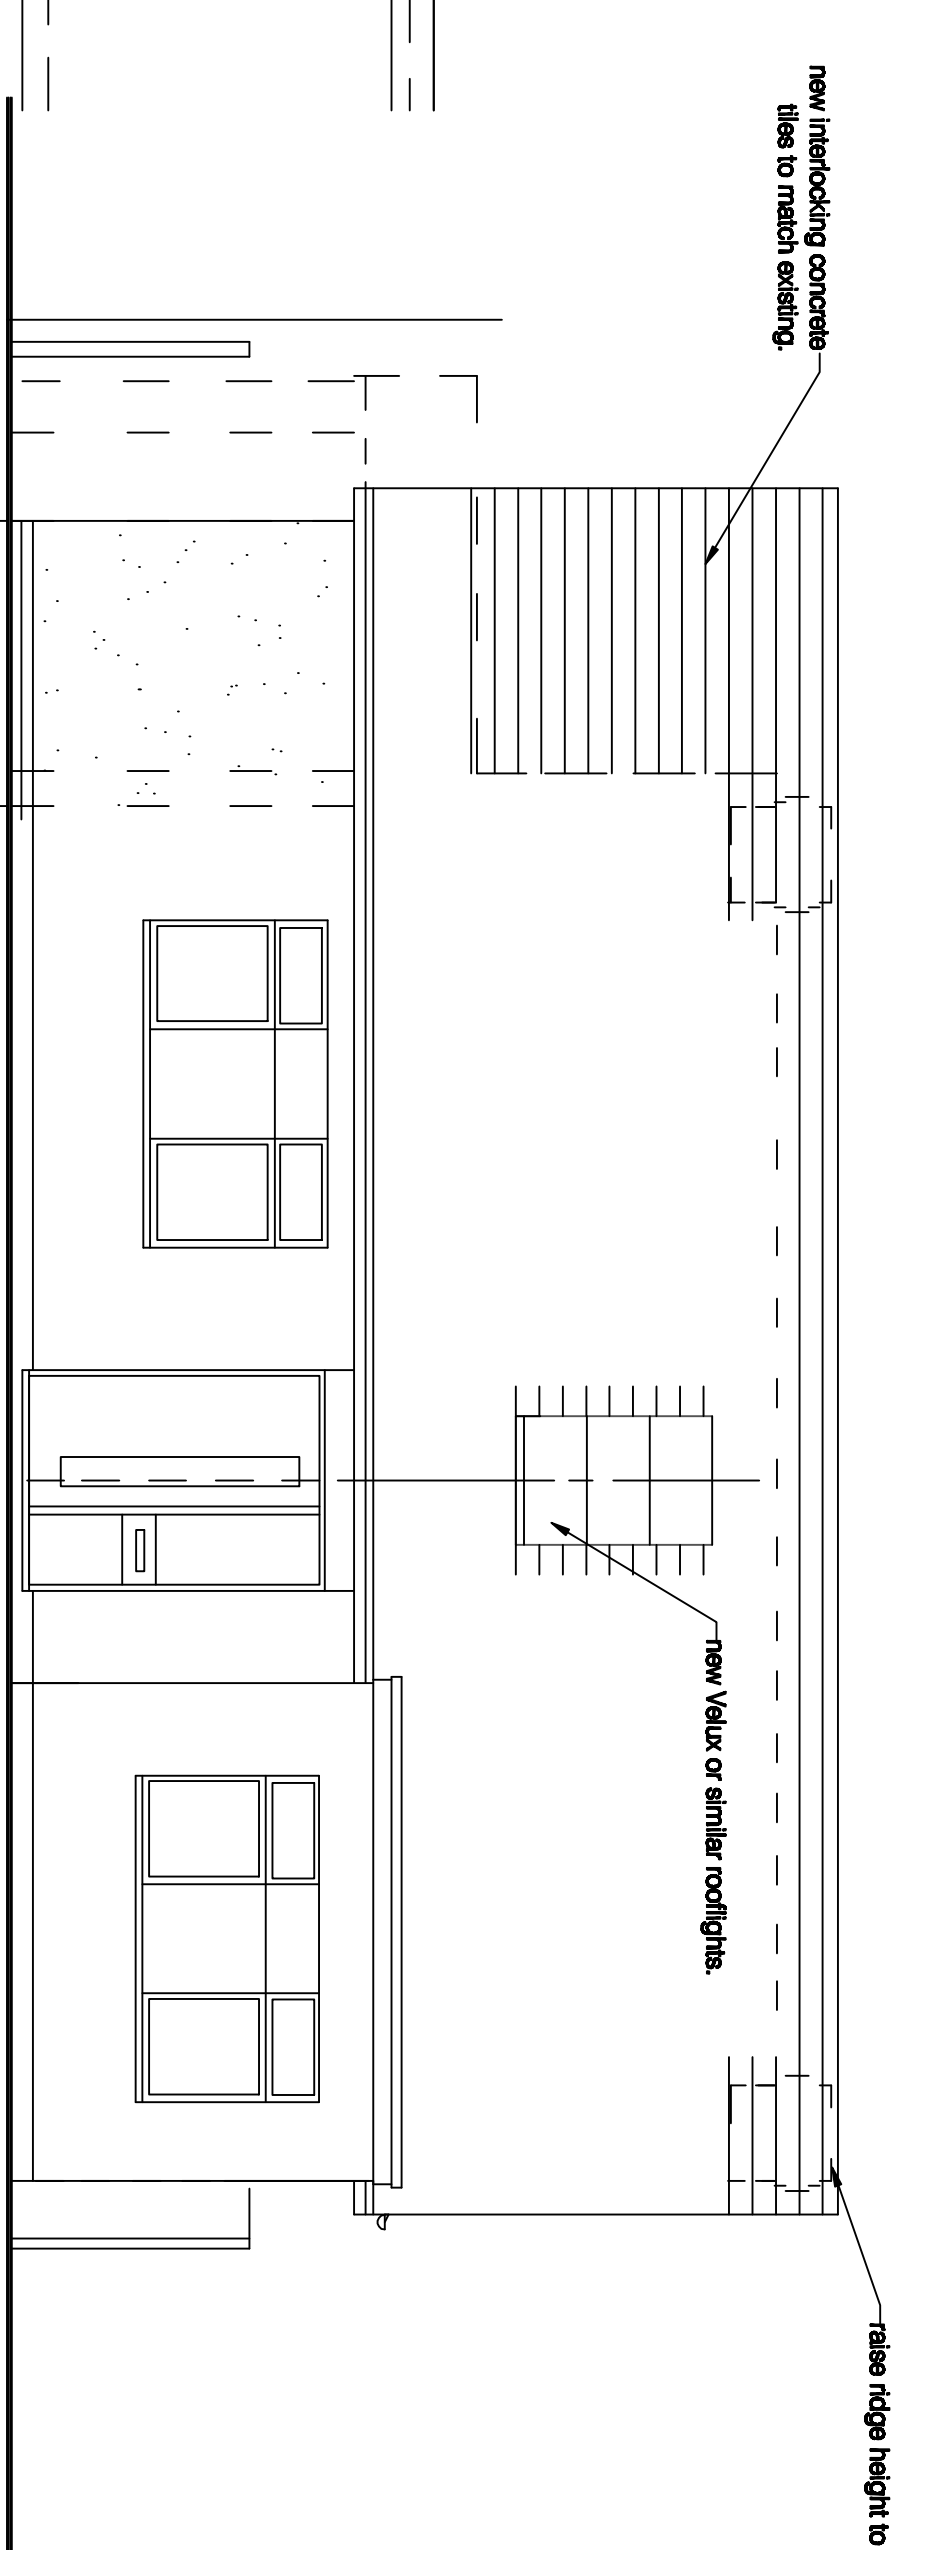

FRONT

NEW EXTENSION

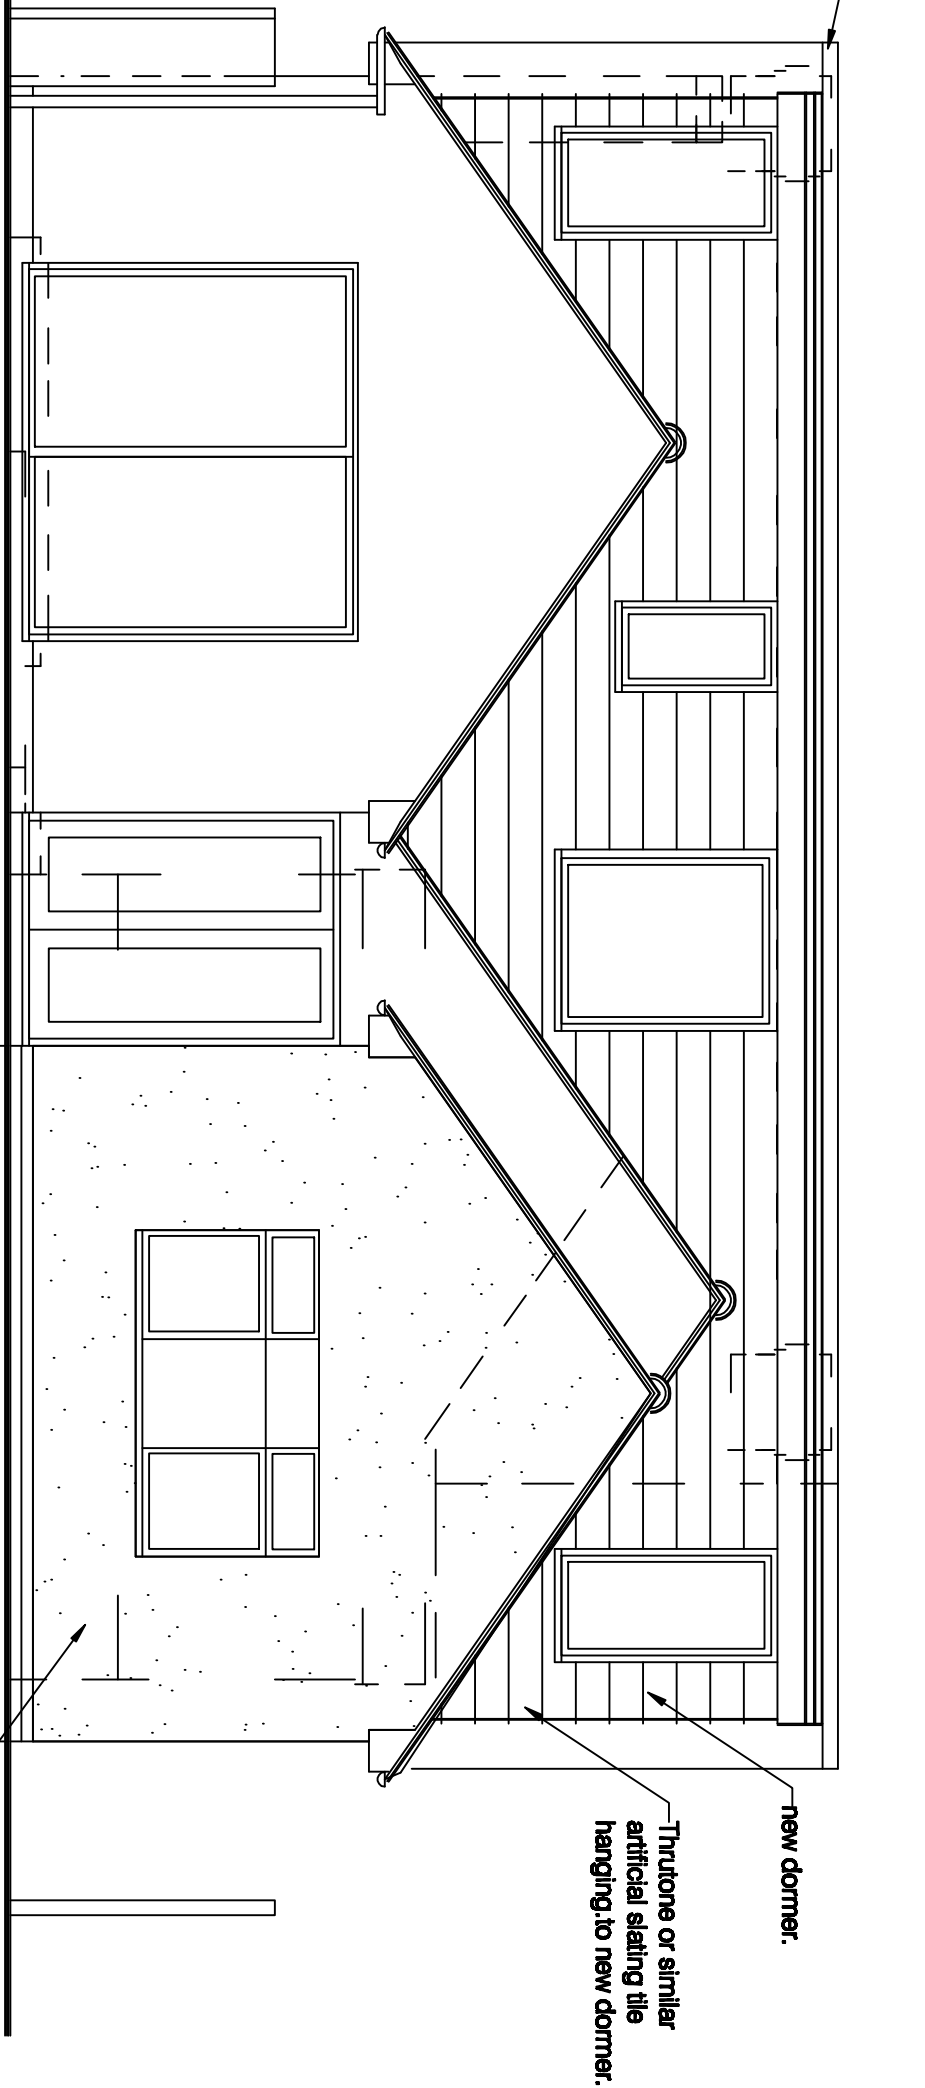

REAR

NEW EXTENSION

SCALE: 1:50 on A1, 1:100 on A3.

0 1 2 metres

Date: January 2025

Email: pmrarc@globalnet.co.uk

Berkshire RG4 8JB, Tel/Fax: (0118) 947 7117

11 Prospect Street, Caversham, Reading

architectural consultant

M D Howlett

Drawing no:

1403 / 2


Ground Floor as Proposed

for


Brighter Living Care Ltd.

515 Reading Road, Wokingham, Berkshire

project

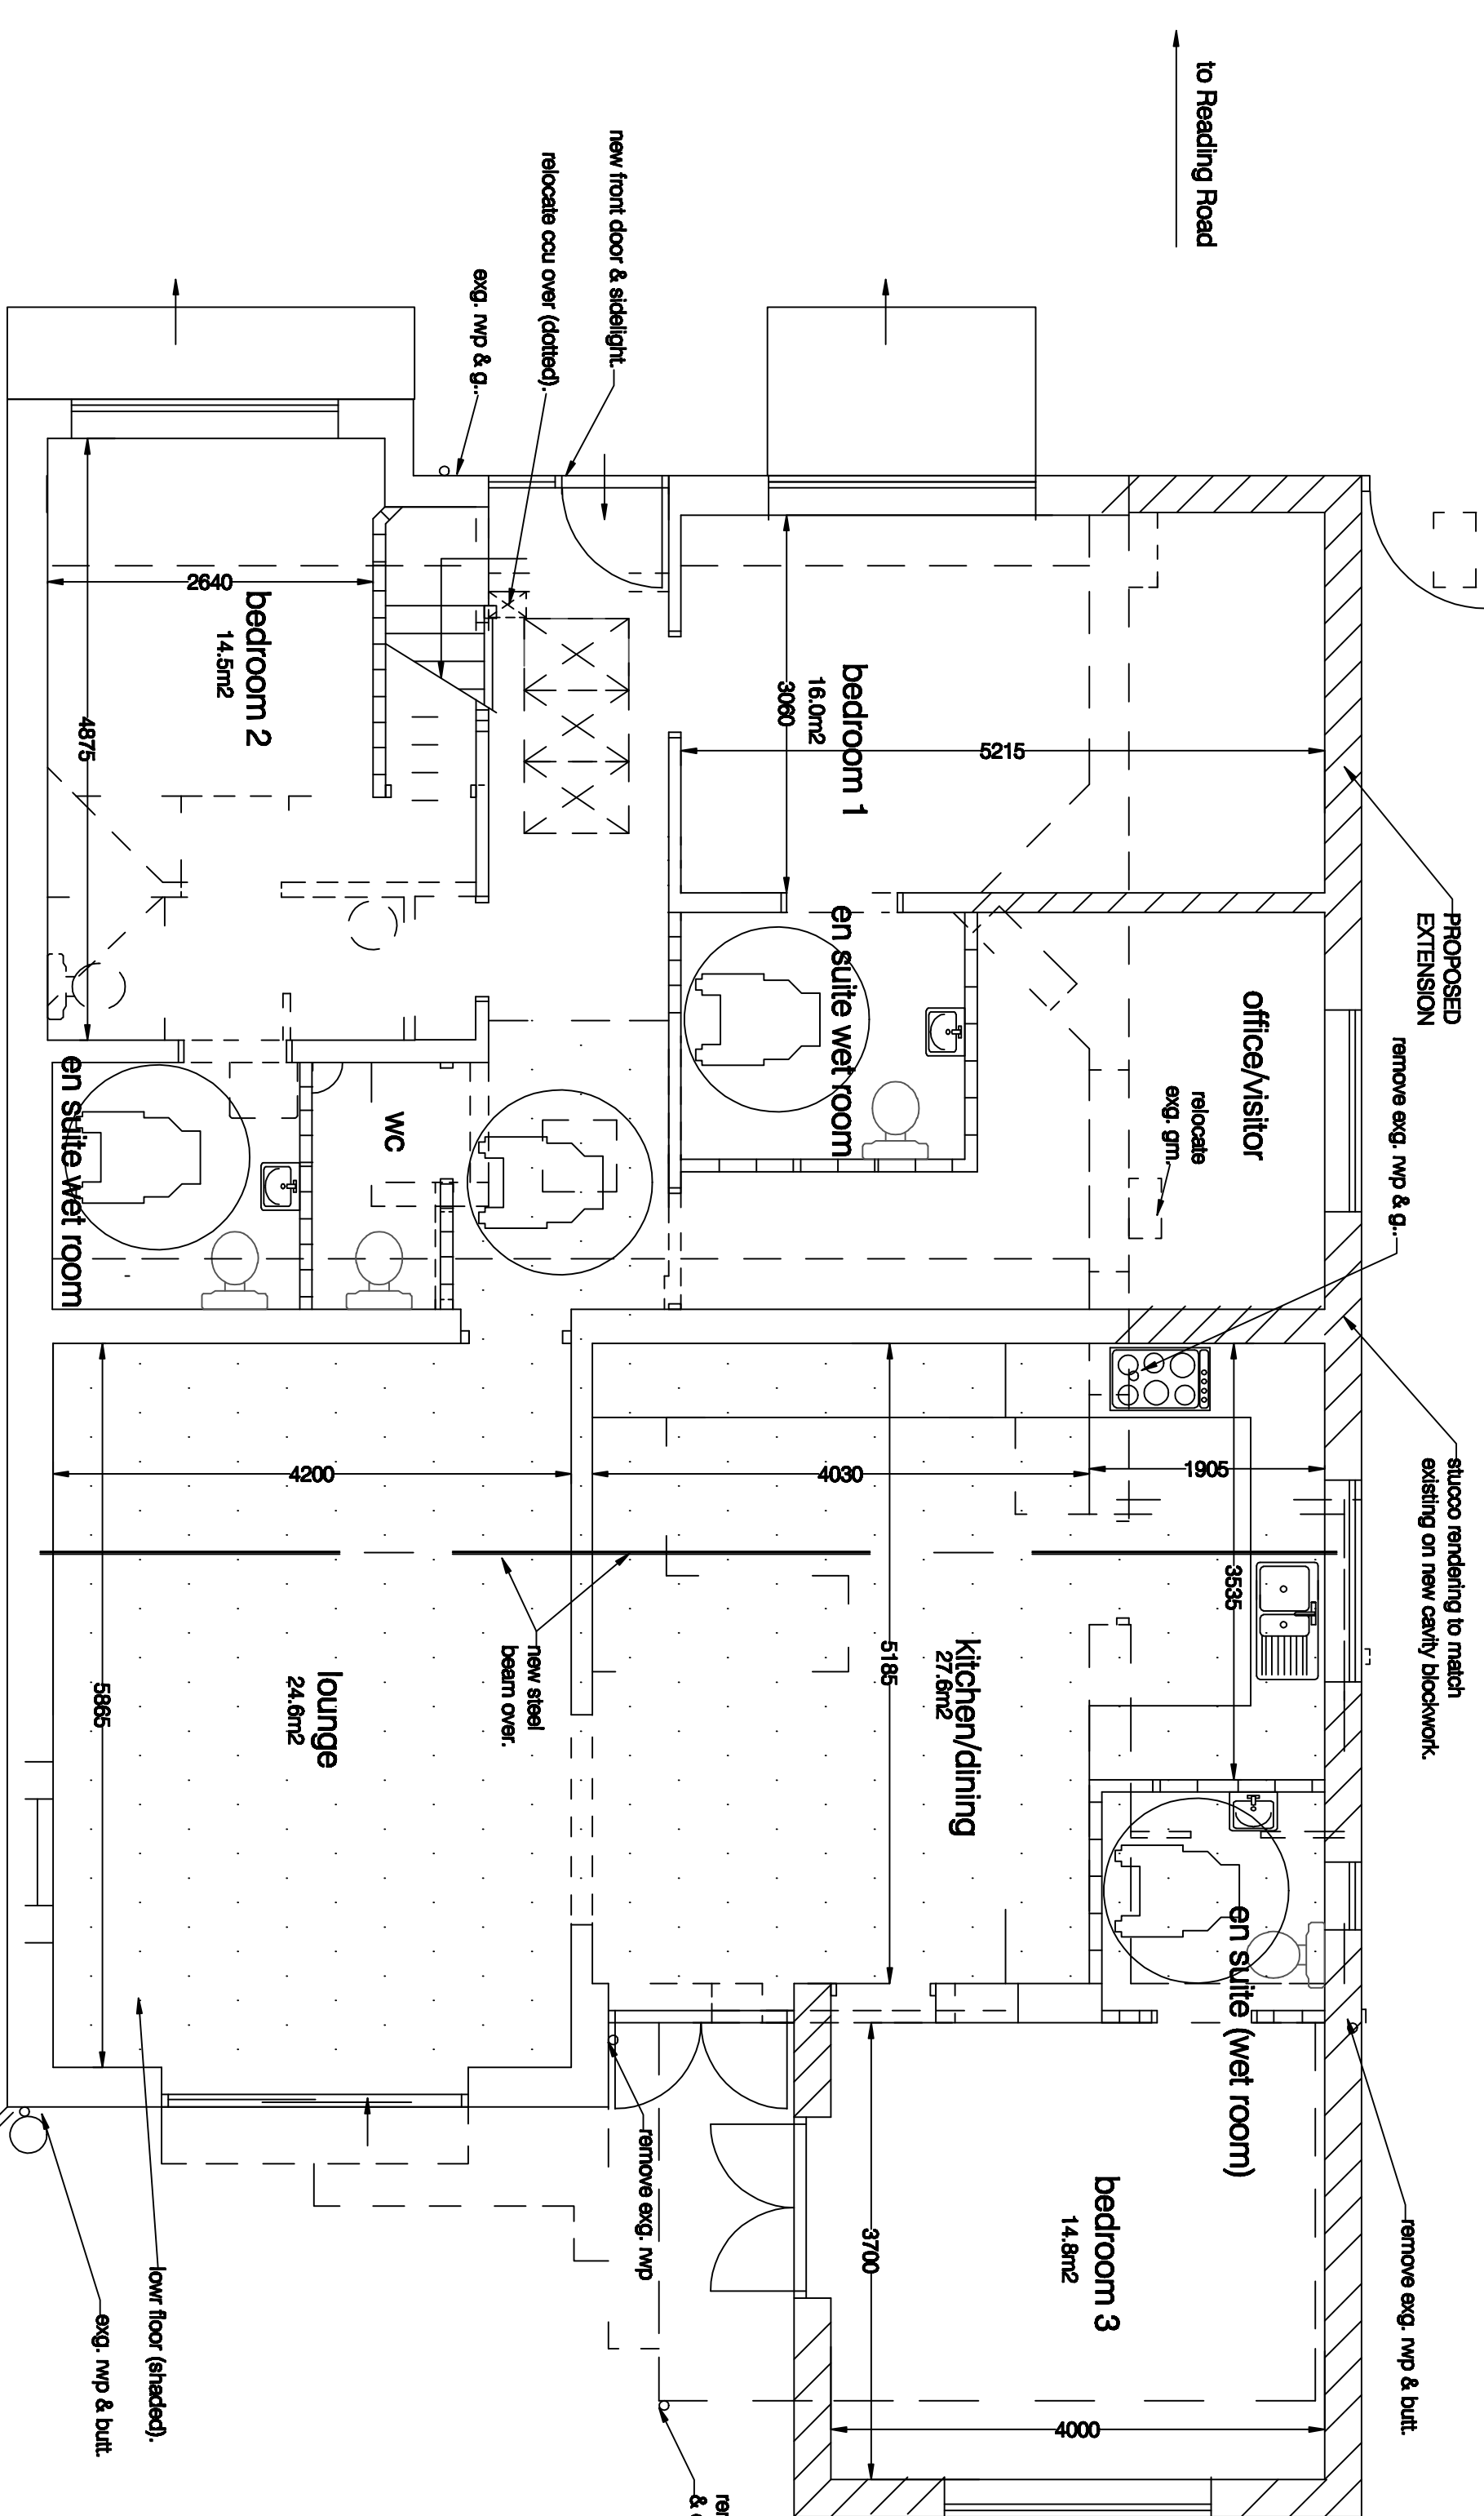

GROUND FLOOR

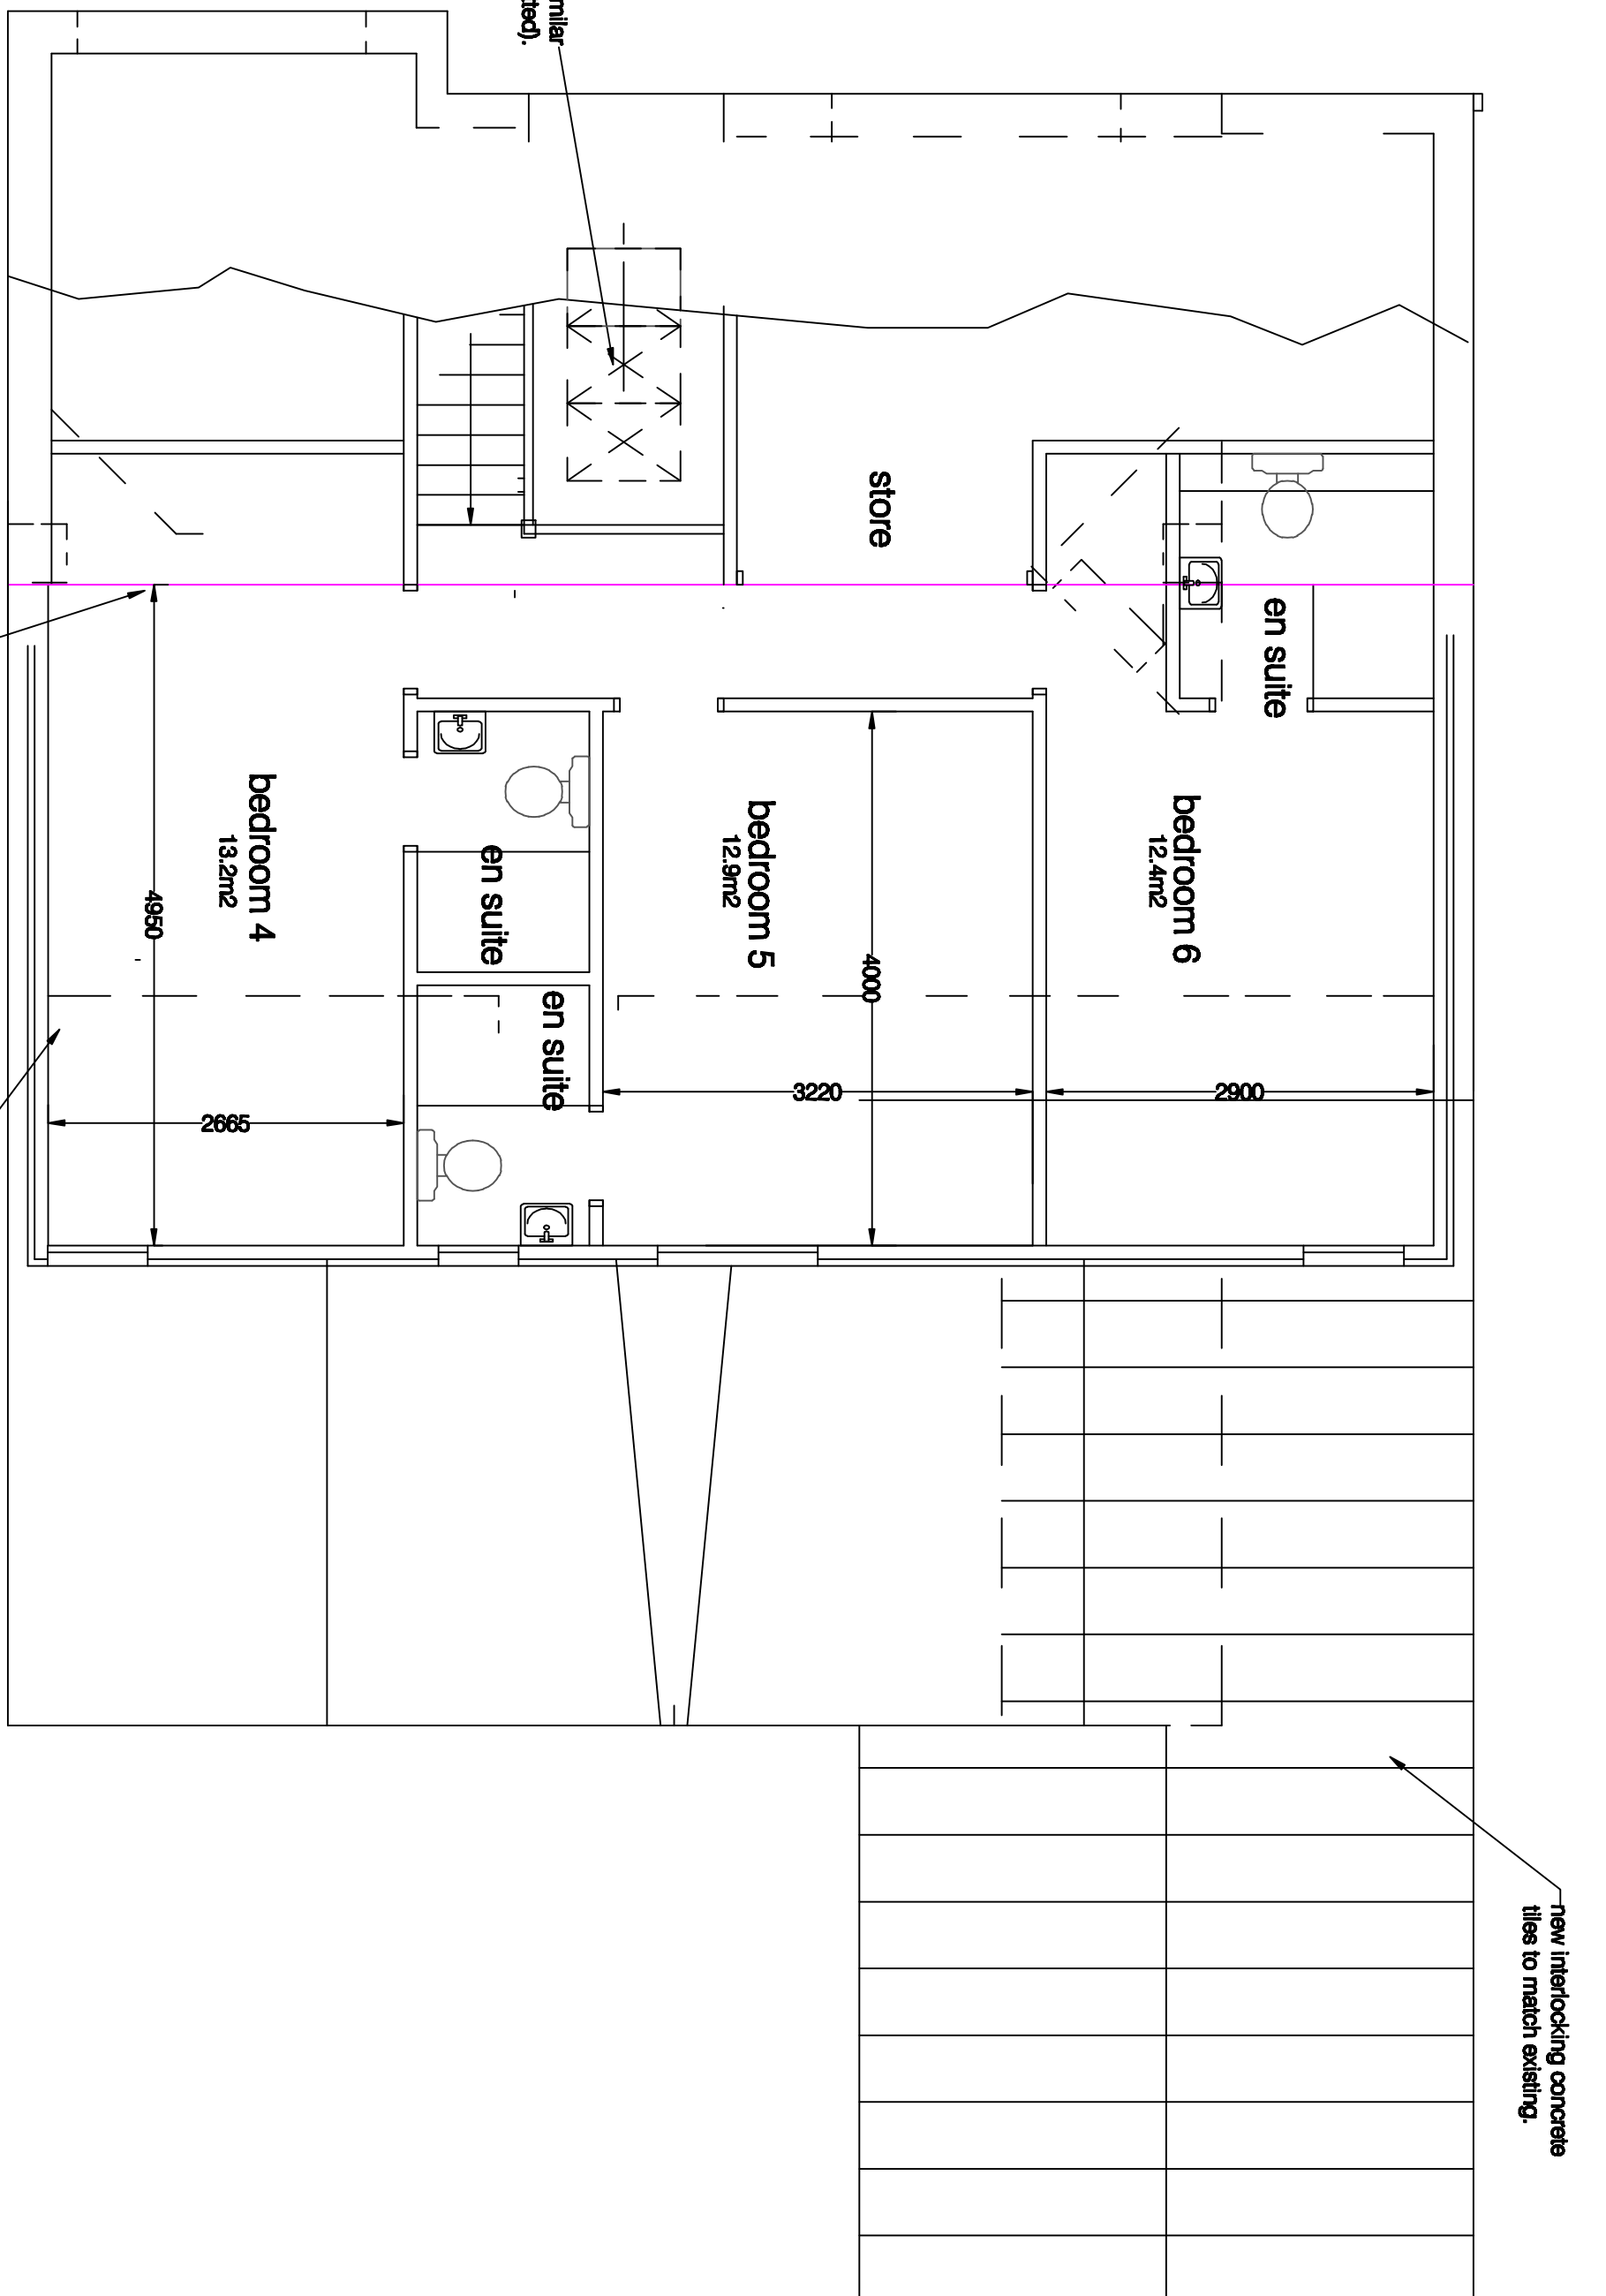


NEW FIRST FLOOR

NEW EXTENSIONS

Thurstone or similar artificial slating hanging to new dormer.

demolish all chimneys (dotted).

slucco rendering to match existing on new cavity blockwork.

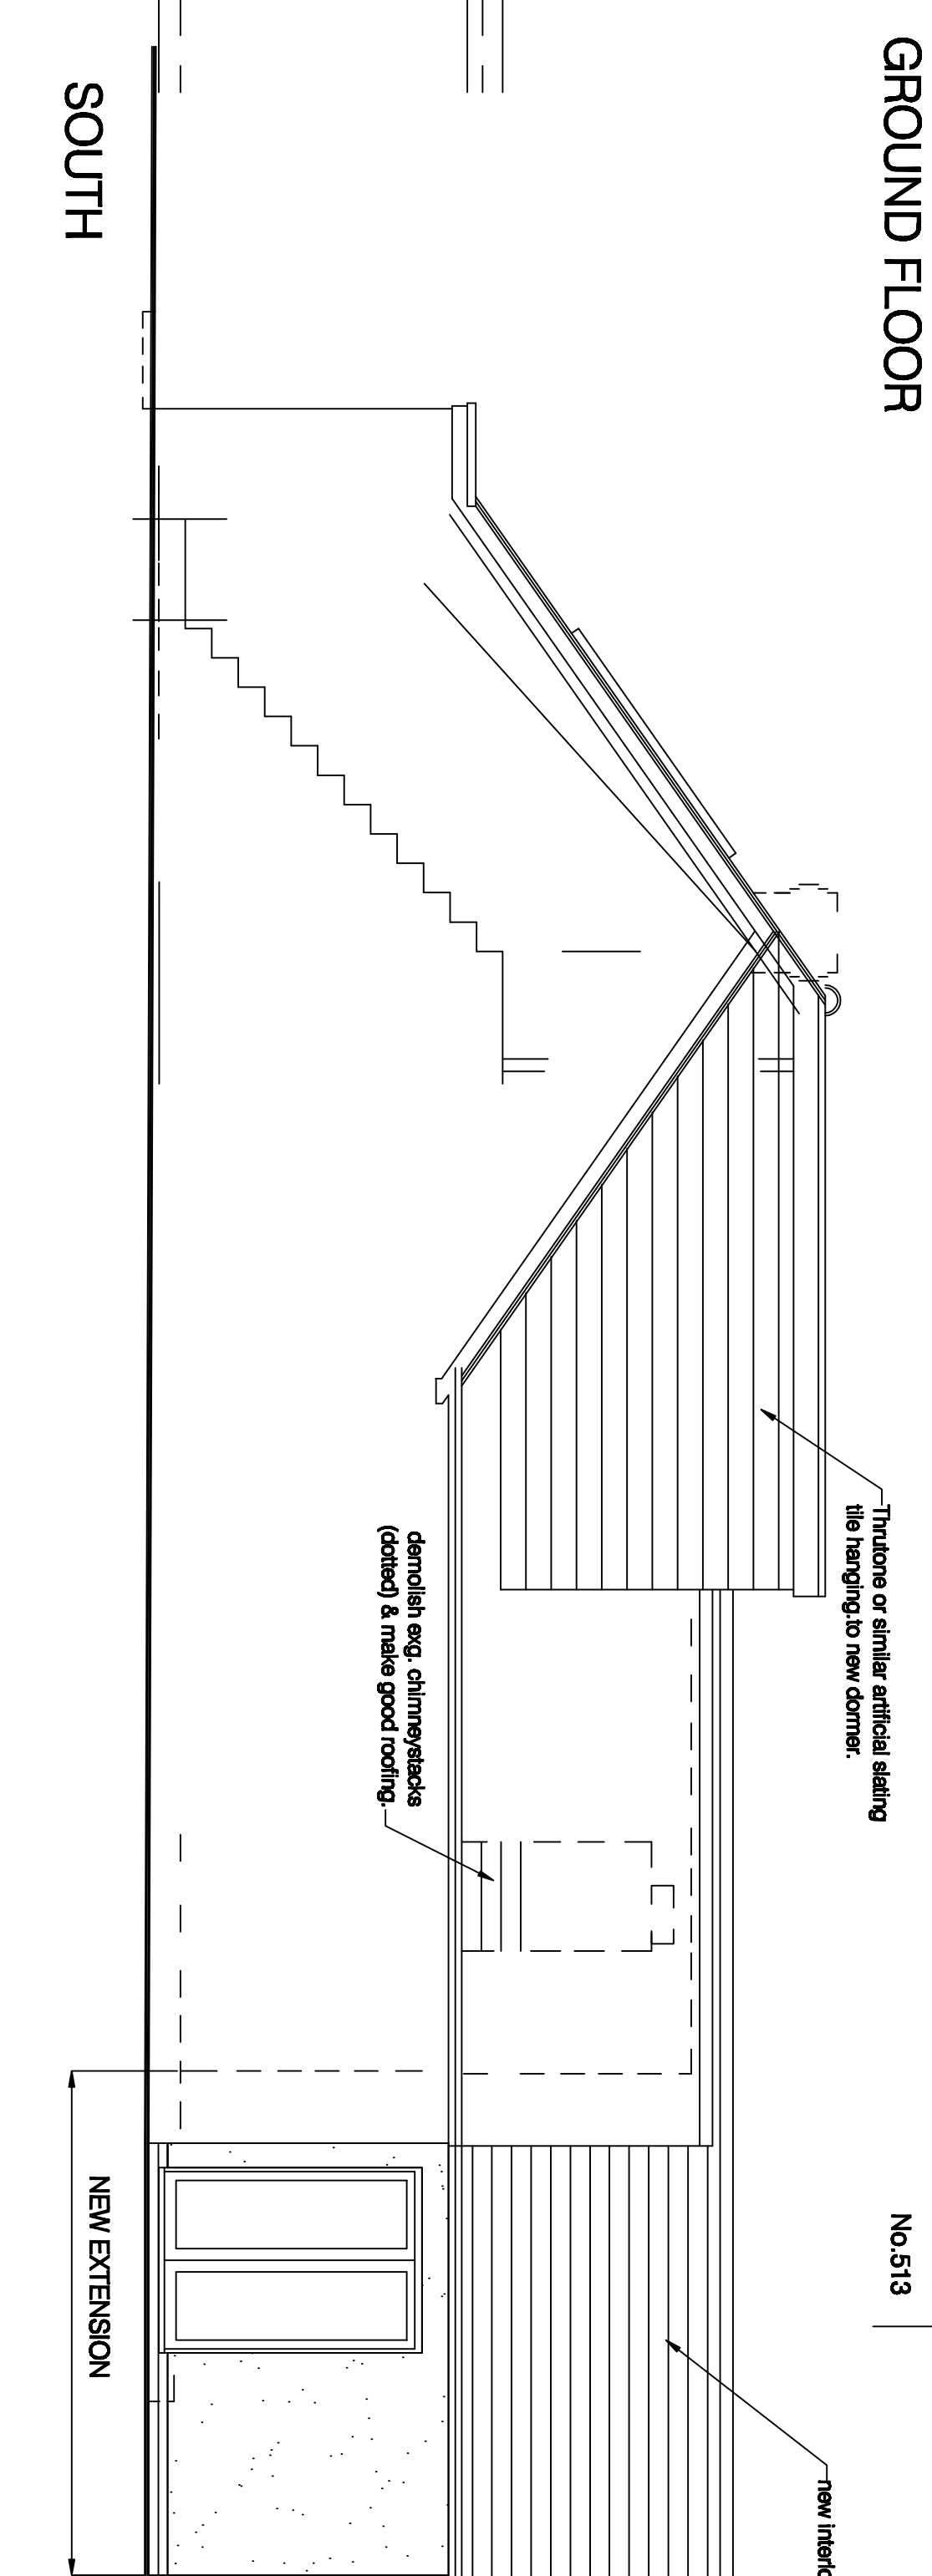

SOUTH

