



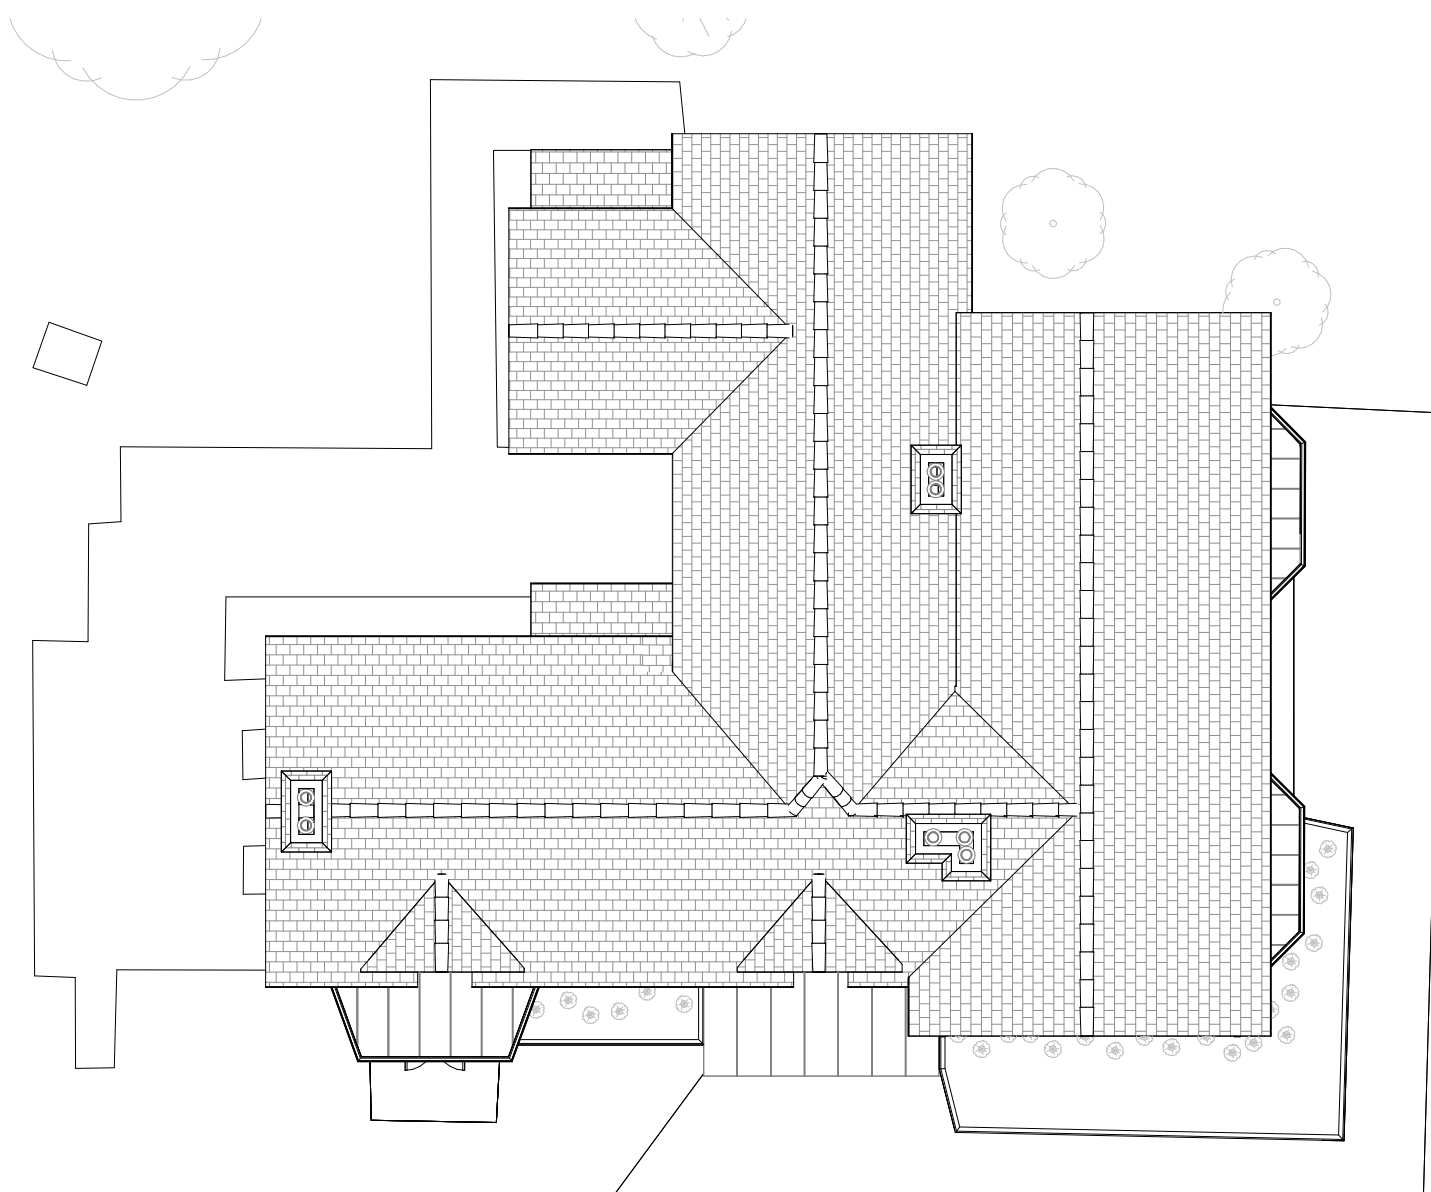

Existing Roof Plan

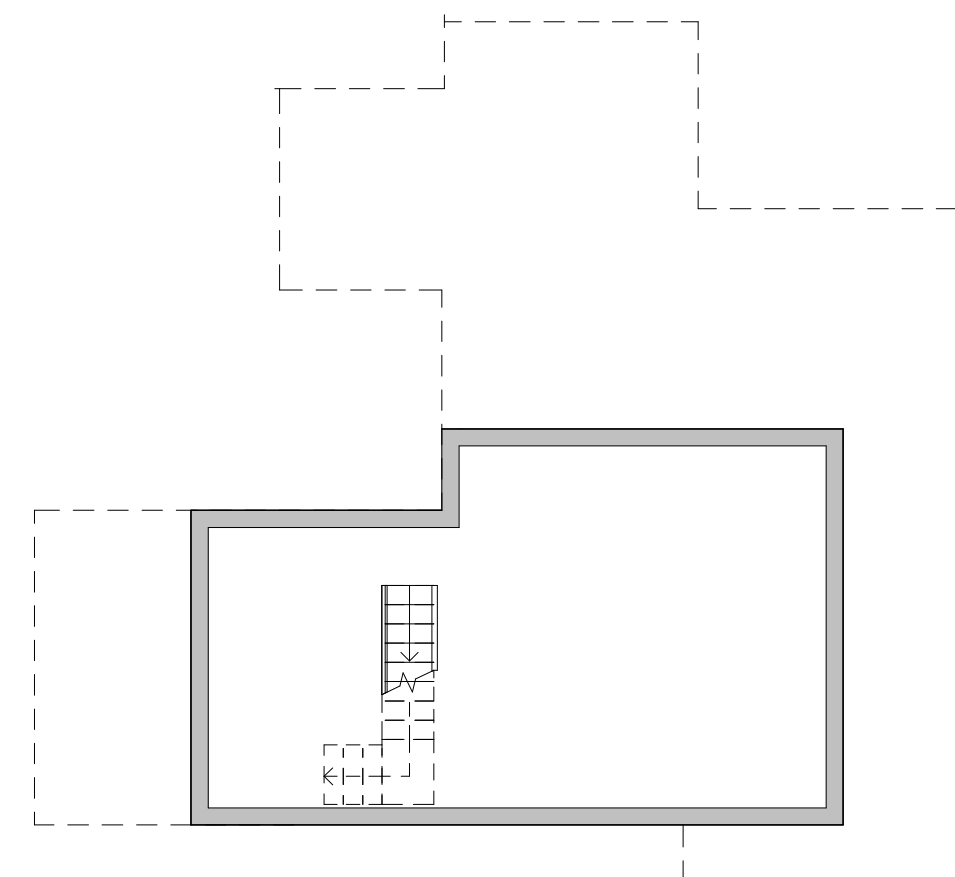

Existing Cellar

