
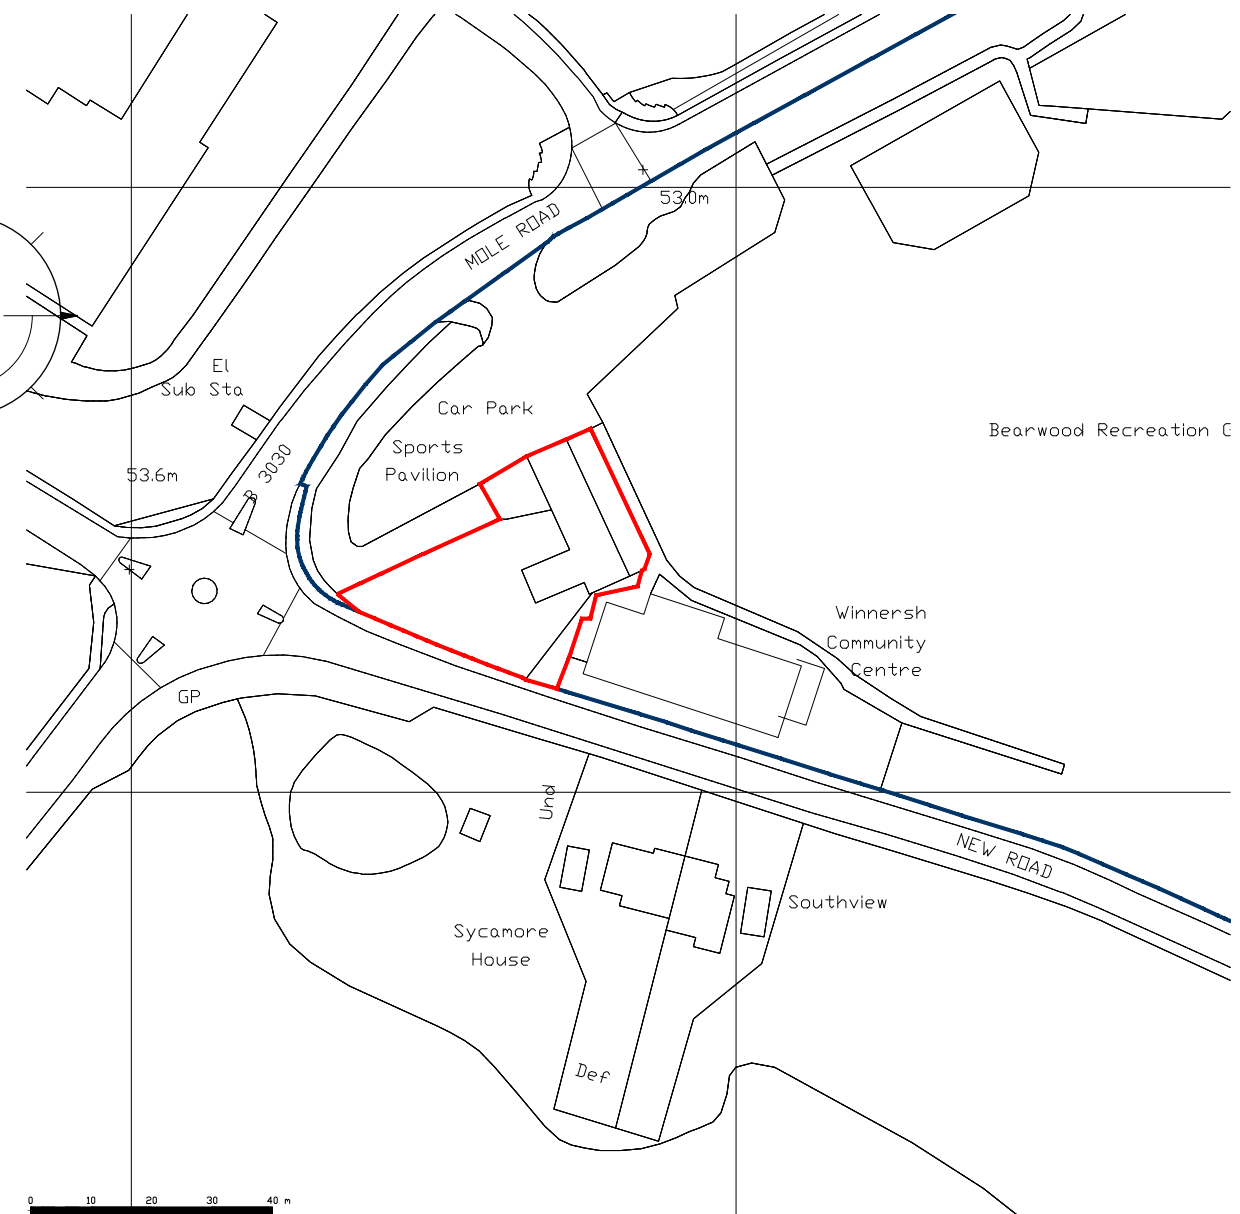
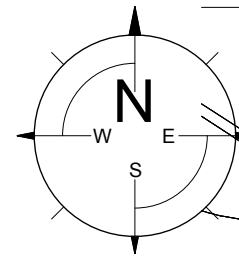


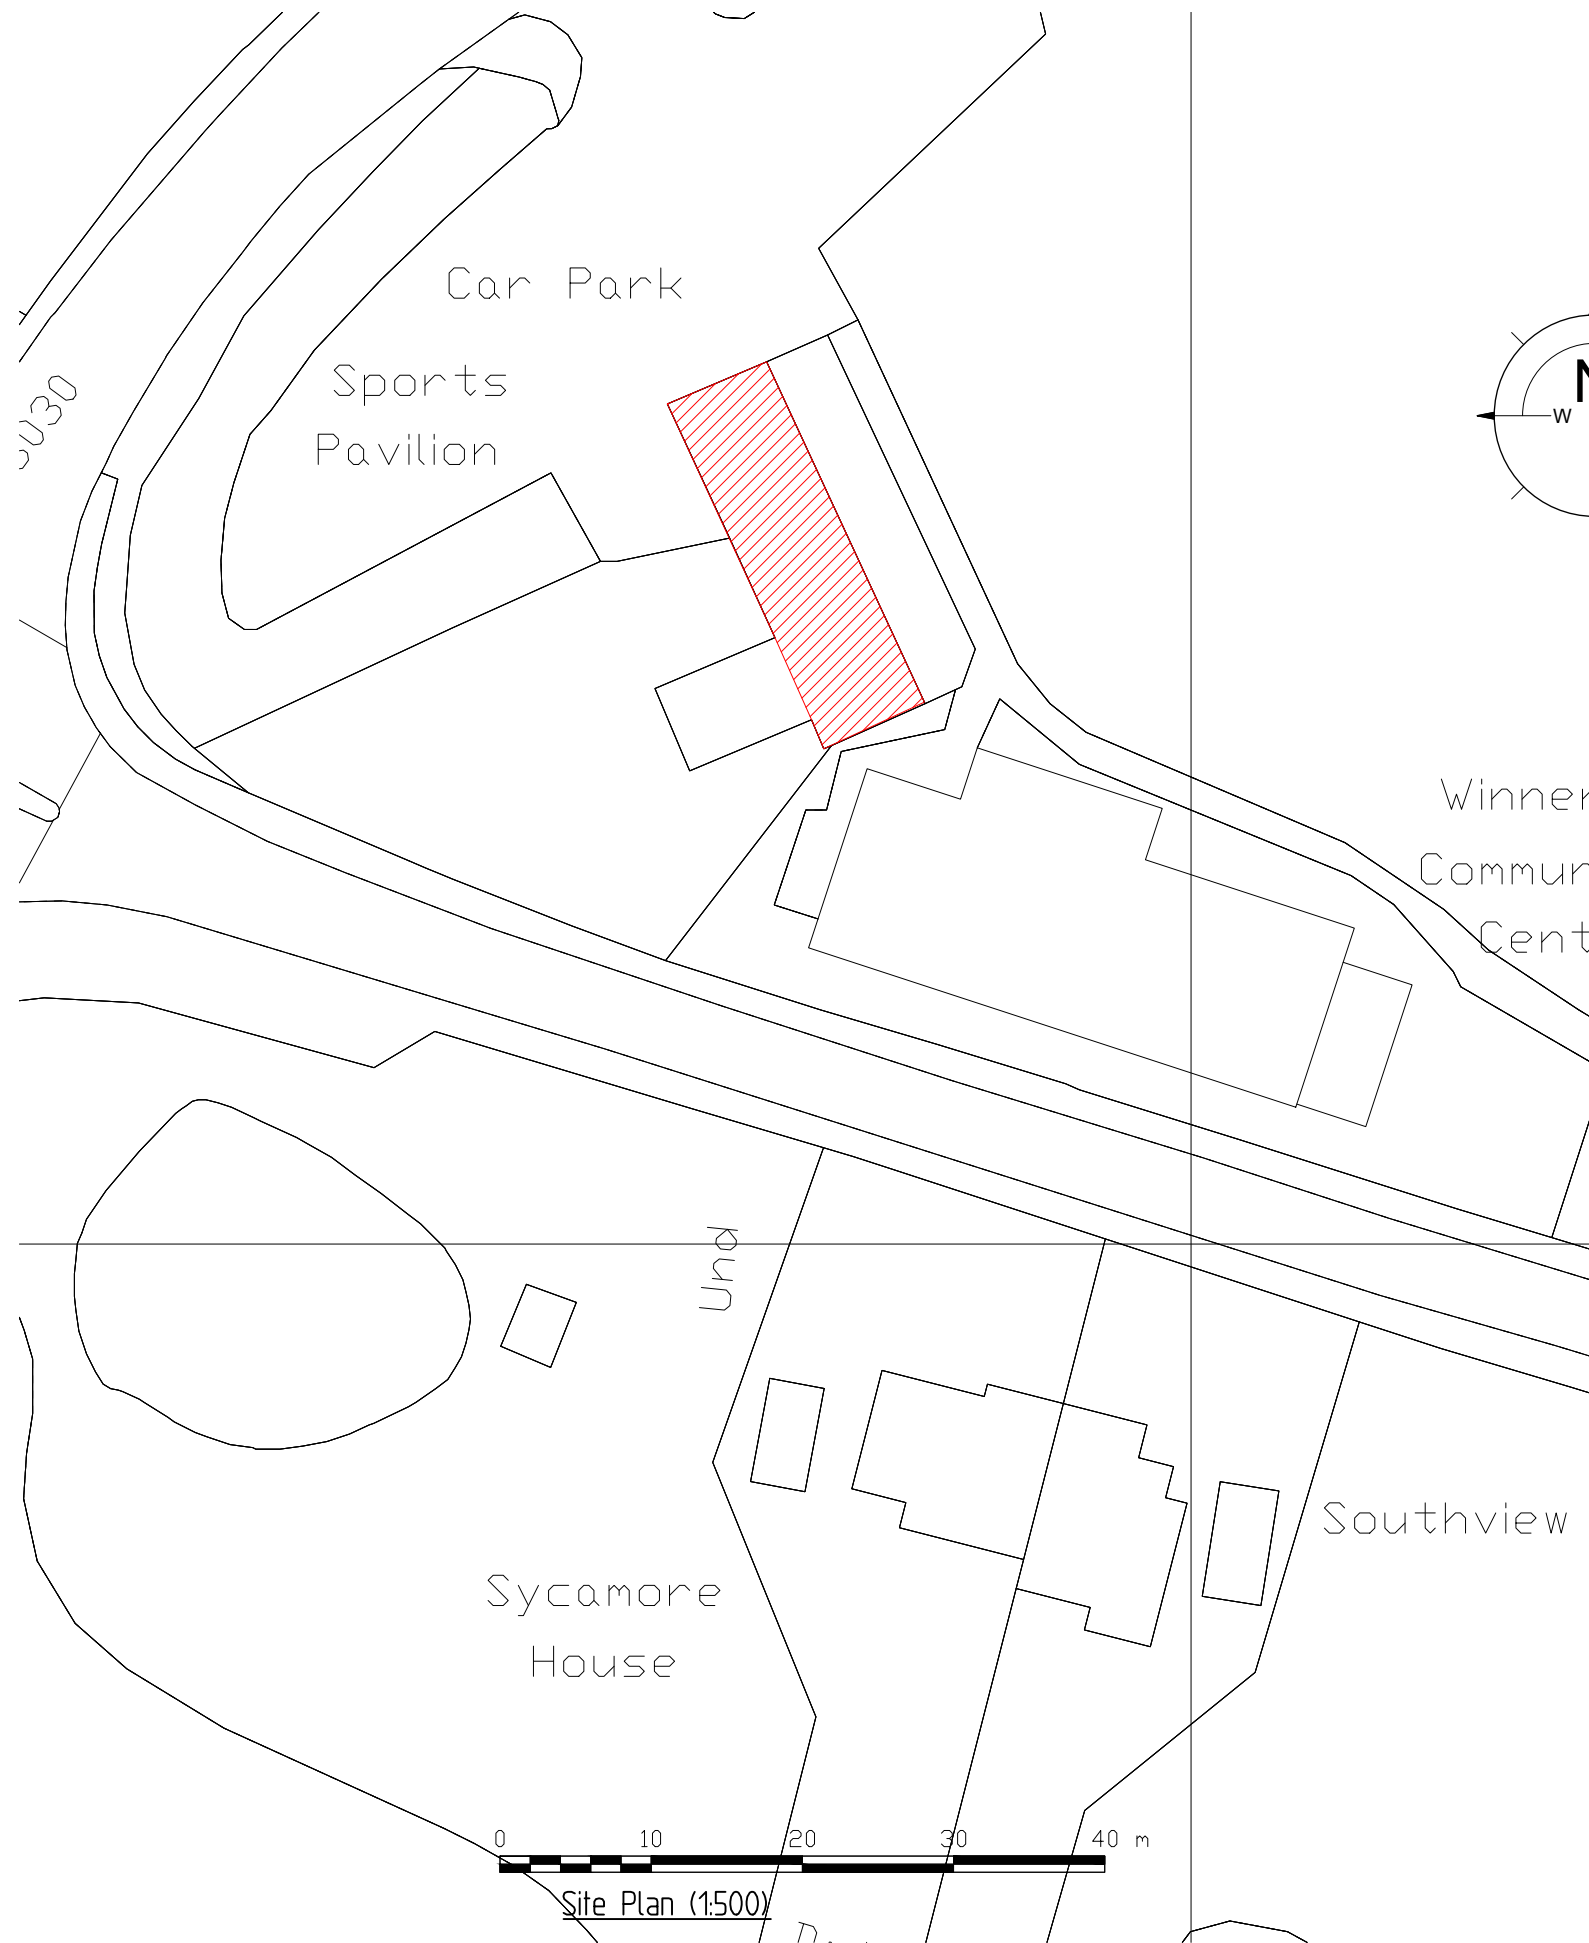

Allnatt Pavillion Winnersh Community Centre Winnersh project :	
Site and Location Plans	
title :	
Winnersh Parish Council client :	
Lee Norris Design 27 Eden Way, Winnersh Wokingham, Berkshire RG41 5PQ Tel: 01189 787226 Mob: 07795 058193 E-mail: lee@leenorrisdesign.co.uk Web: www.leenorrisdesign.co.uk	ref : LN
Planning and building regulations drawings for residential extensions, new build, renovation and conversion projects.	date : Sept'24
	scale : As shown@A3
	project : 20-424
	dwg no. / rev : 005