




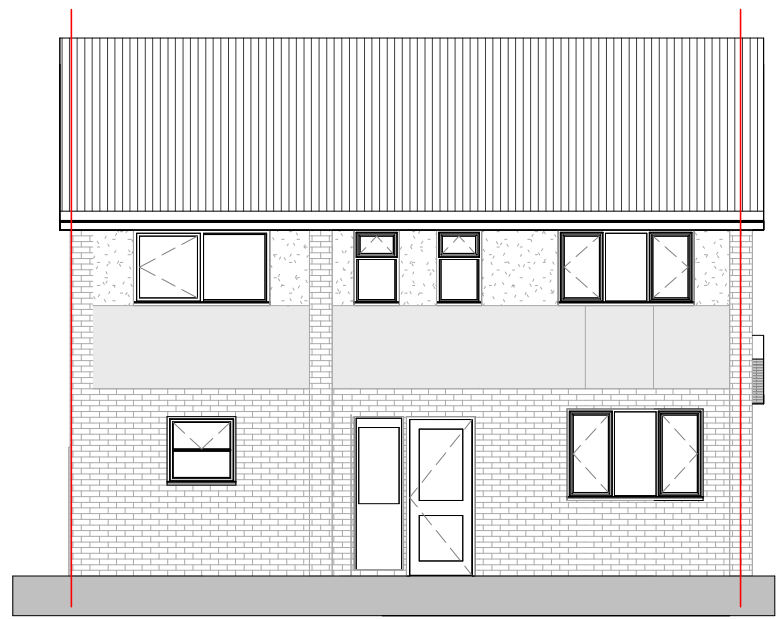


Existing Elevation 'A'
1 : 100

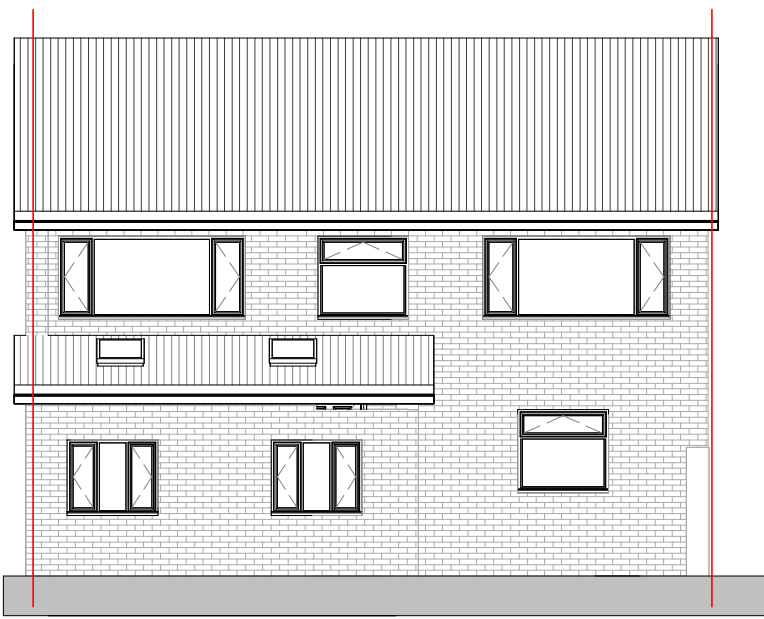

Existing Elevation 'B'
1 : 100

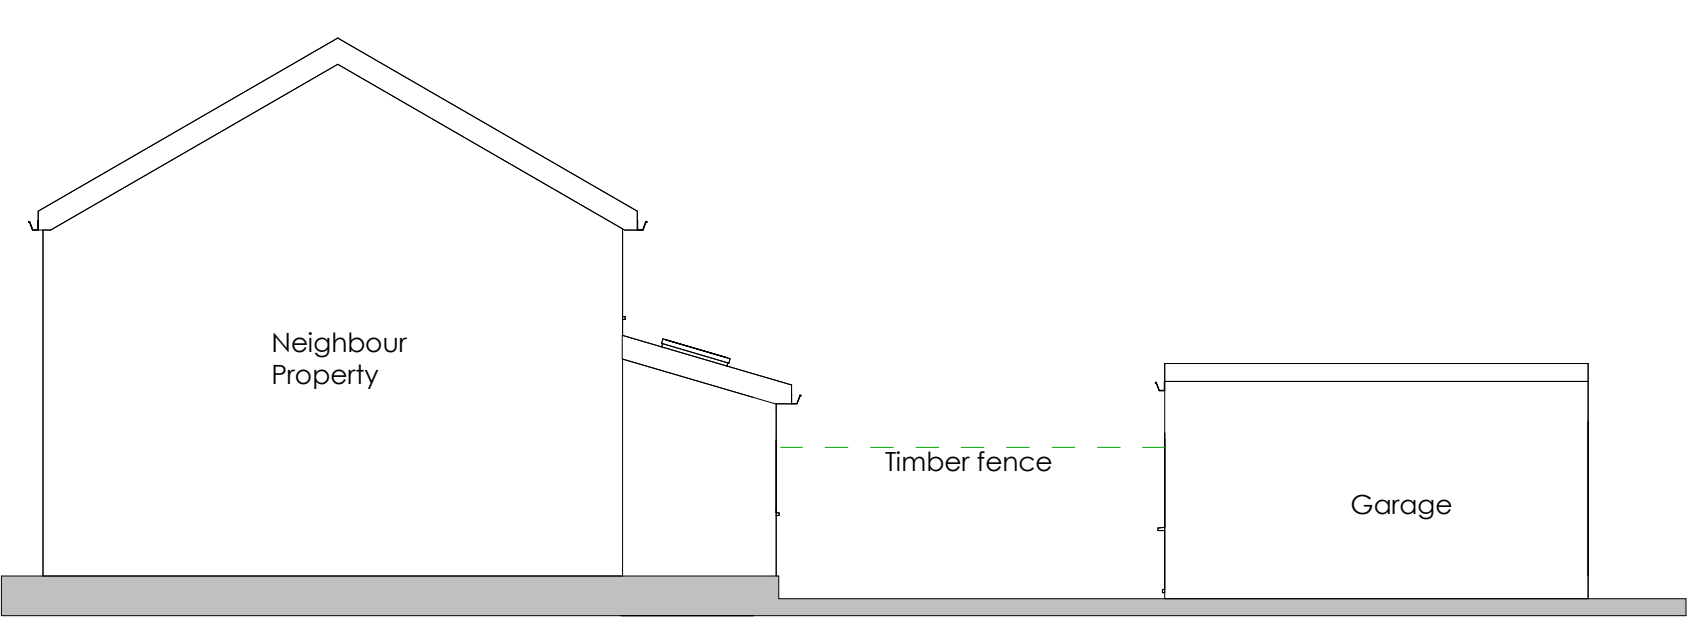


Existing Elevation 'C'
1 : 100

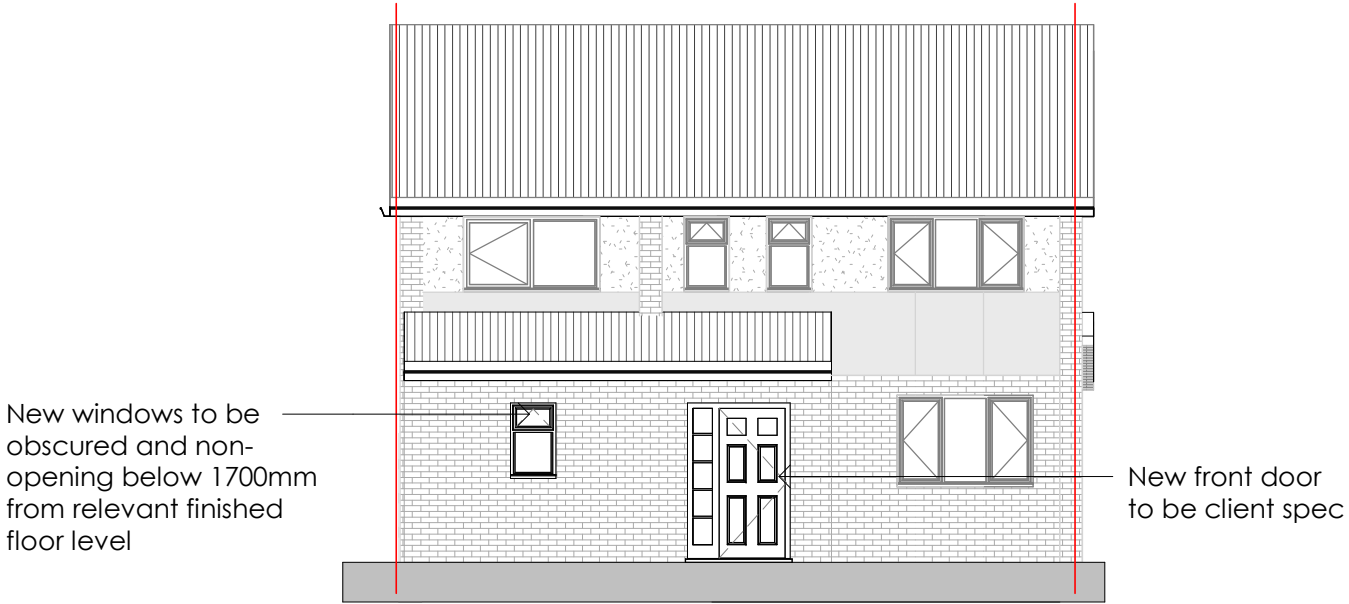

Proposed Elevation 'A'
1 : 100



Proposed Elevation 'B'
1 : 100

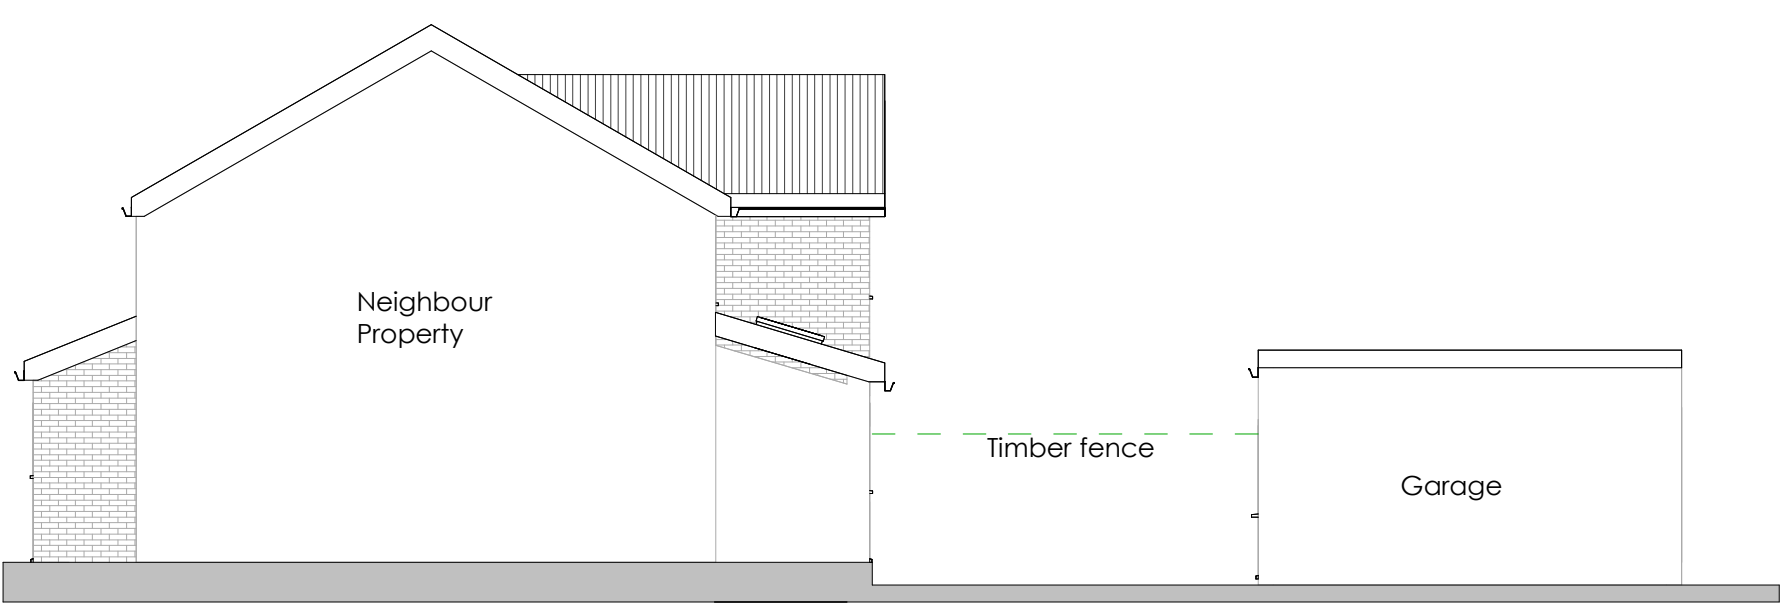


Proposed Elevation 'C'
1 : 100




Existing Roof
1 : 100



Proposed Roof
1 : 100

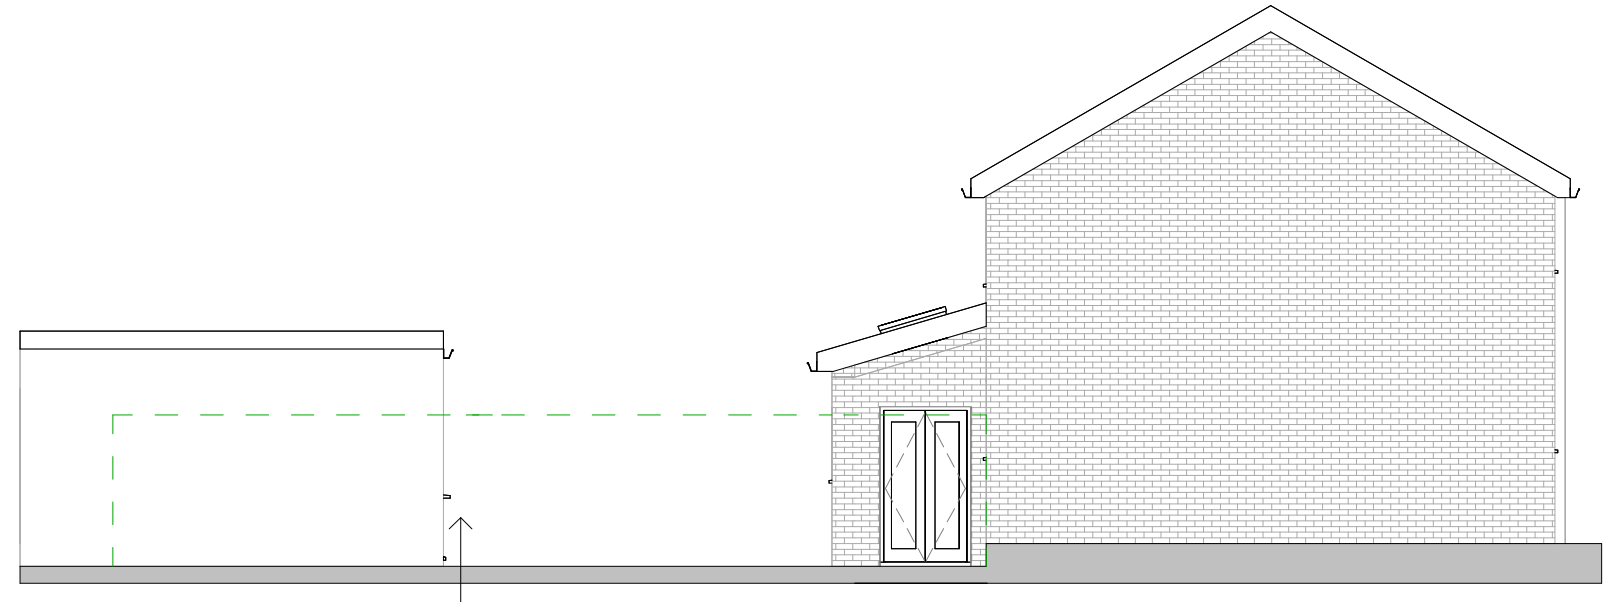

Existing Elevation 'D'
1 : 100


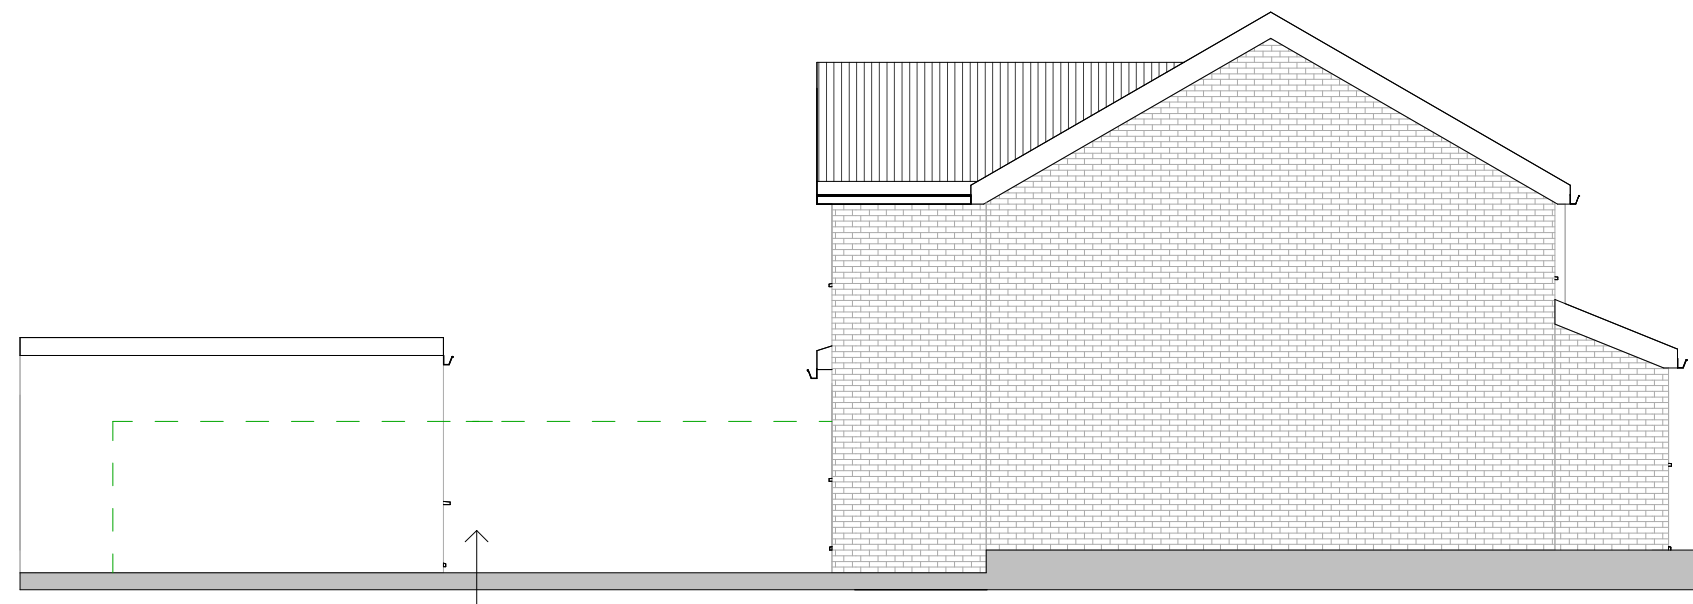


Proposed Elevation 'D'
1 : 100




PLAN | DESIGN | BUILD
JCENG SOLUTIONS
tel:0118 348 6230 mob:07411070270
email:info@jcengsolutions.com
web:www.jcengsolutions.com

NOTES:
THE CONTRACTORS ARE TO CHECK ALL DIMENSIONS, DRAIN RUNS AND GENERAL CONDITIONS ON THE SITE BEFORE WORKS COMMENCE, AND INFORM JCENG SOLUTIONS IMMEDIATELY UPON DISCOVERY OF ANY ERRORS, OMISSIONS OR DISCREPANCIES. ALL WORKS ARE TO BE CARRIED OUT IN ACCORDANCE WITH CURRENT BUILDING REGULATIONS, BRITISH STANDARDS, CODE OF PRACTICE AND LOCAL AUTHORITY REQUIREMENTS. DO NOT SCALE FROM THIS DRAWING WITHOUT FIRST OBTAINING WRITTEN AUTHORISATION FROM JCENG SOLUTIONS.
THIS DRAWING IS THE PROPERTY OF JCENG SOLUTIONS AND IS ISSUED ON THE CONDITION THAT IT IS NOT REPRODUCED, DISCLOSED OR COPIED TO ANY UNAUTHORISED PERSON IN WHOLE OR PART WITHOUT PRIOR WRITTEN CONSENT

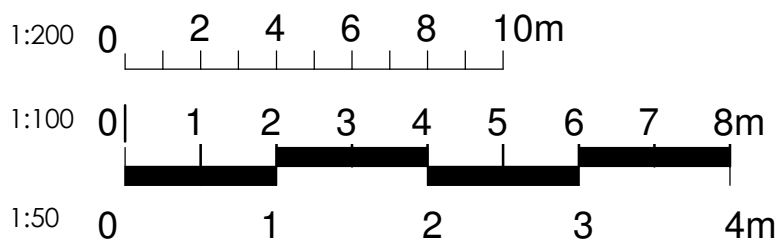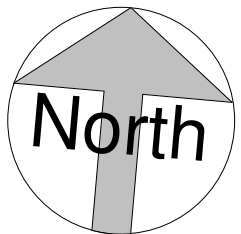

- Boundary Line
- Demolish
- Beam/ Lintels
- New cavity wall
- Existing structure to be unaffected
- Stud partition wall

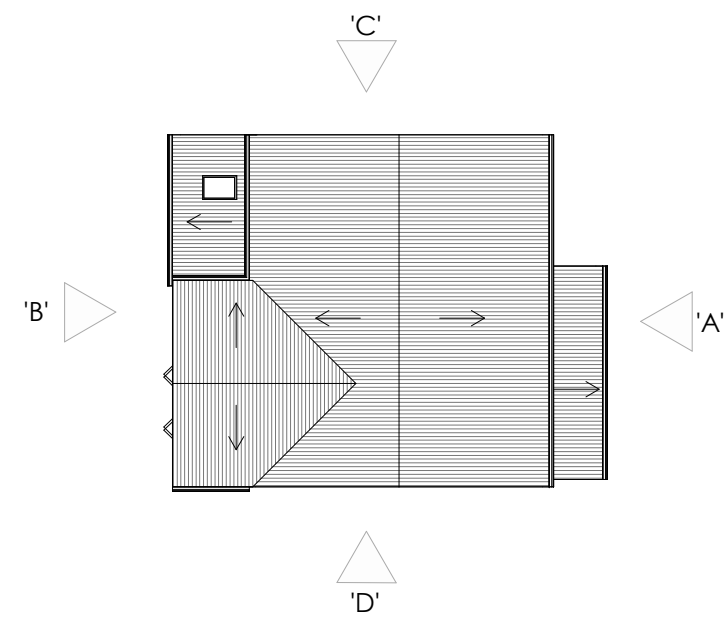

ALL PROPOSED EXTERNAL MATERIALS TO MATCH EXISTING EXTERNAL MATERIALS

REV	DATE	DESCRIPTION
-----	------	-------------

CLIENT ADDRESS

97 Fairwater Drive,
Woodley RG5 3JQ

TITLE

Existing and Proposed
Plans

CLIENT

Mrs Shahida Sarwar

DRAWN BY	CHECKED BY	PROJECT
JC	RB	151

SCALE (@ A1)
As indicated

DRAWING NUMBER	REV
PP-151-RG-02	