
© check all dimensions and report all errors and omissions




Front Elevation



Side Elevation

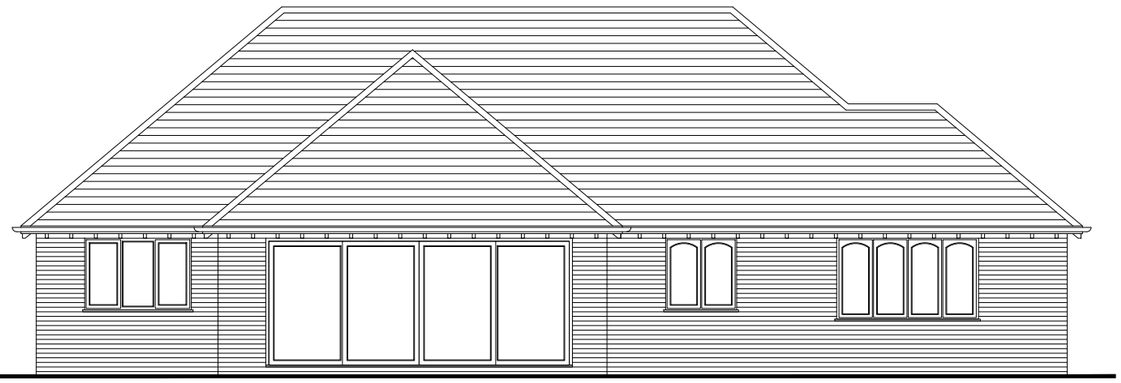

Rear Elevation

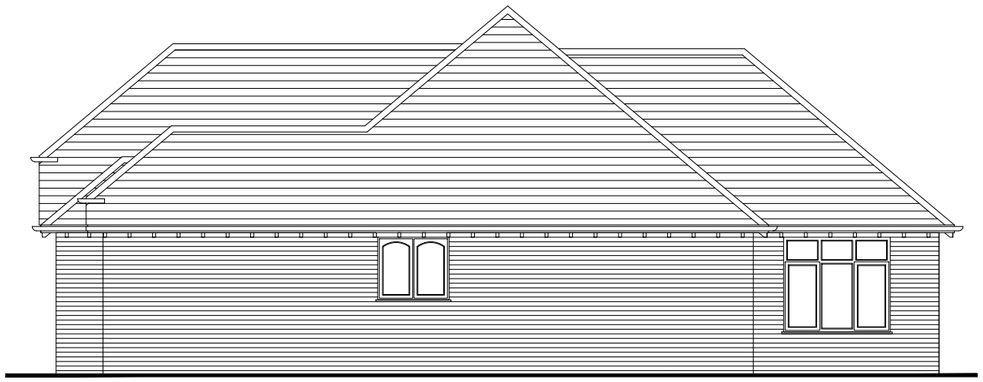

Side Elevation

Scale: 1:100 0 1 2 3 4 5

LEE NORRIS DESIGN LIMITED
Architectural Design Services

26 Farriers Close
Woodley
Berkshire
project :

Proposed Elevations
title :

Mr & Mrs. Moffatt
client :

Lee Norris Design Limited
27 Eden Way, Winnersh
Wokingham, Berkshire RG41 5PQ
Tel: 01189 787226
Mob: 07795 058193
E-mail: lee@leenorrisdesign.co.uk
Web: www.leenorrisdesign.co.uk

Planning and building regulations drawings for residential extensions, new build, renovation and conversion projects.

ref : LN
date : September 26
scale : 1:100@A3
project : 26-698
dwg no./ rev : 004