
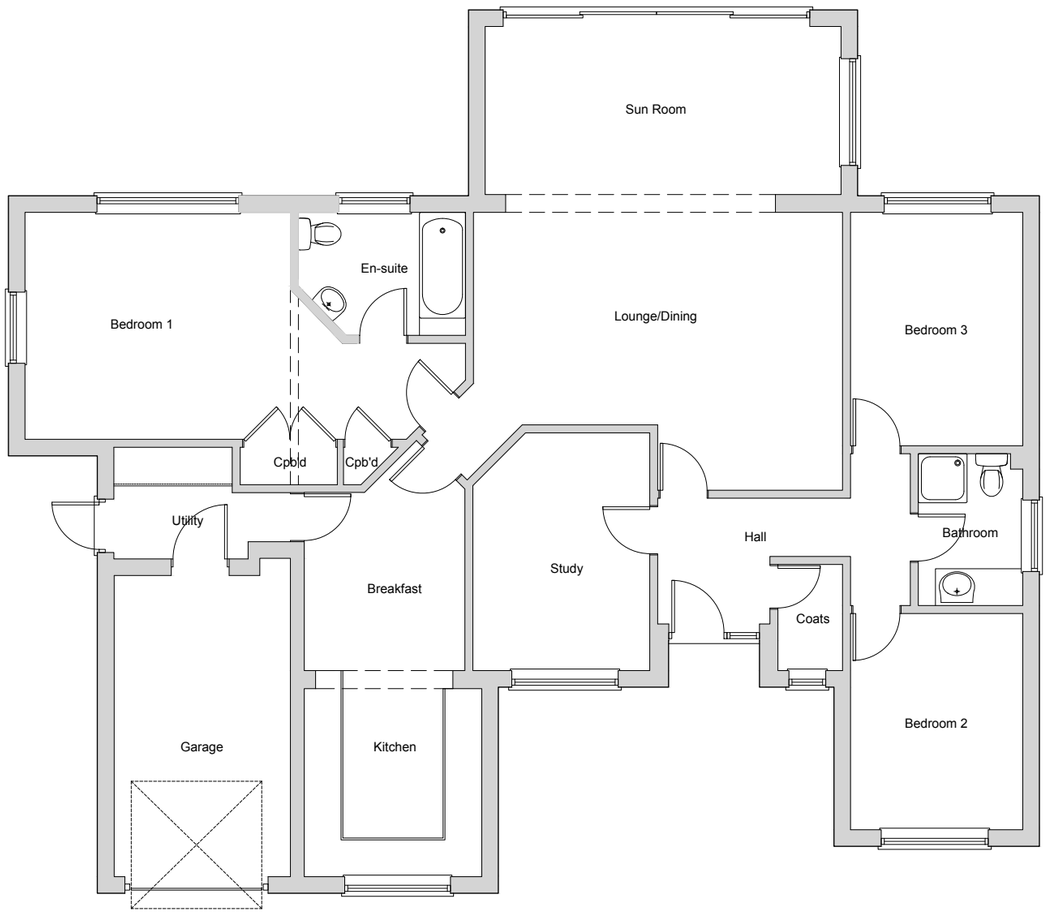


Ground Floor Plan

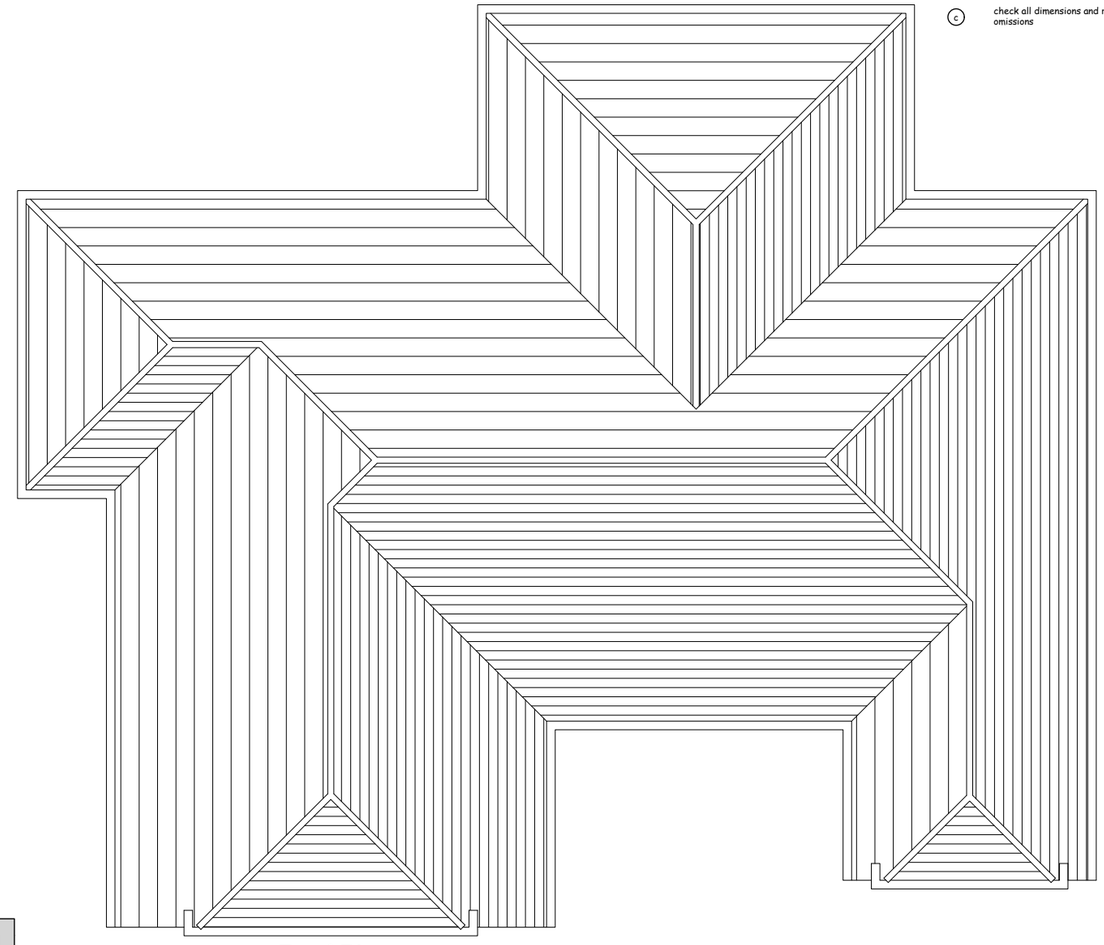

Roof Plan

c check all dimensions and report all errors and omissions

Scale: 1:100 0 1 2 3 4 5

LEE NORRIS DESIGN LIMITED
Architectural Design Services

project : 26 Farriers Close
Woodley
Berkshire

title : Existing Plans

client : Mr & Mrs. Moffatt

Lee Norris Design Limited
27 Eden Way, Winnersh
Wokingham, Berkshire RG41 5PQ
Tel: 01189 787226
Mob: 07795 068193
E-mail: lee@leenorrisdesign.co.uk
Web: www.leenorrisdesign.co.uk

Planning and building regulations drawings for residential extensions, new build, renovation and conversion projects.

ref : LN
date : September 26
scale : 1:100@A3
project : 26-698
dwg no./ rev : 001