



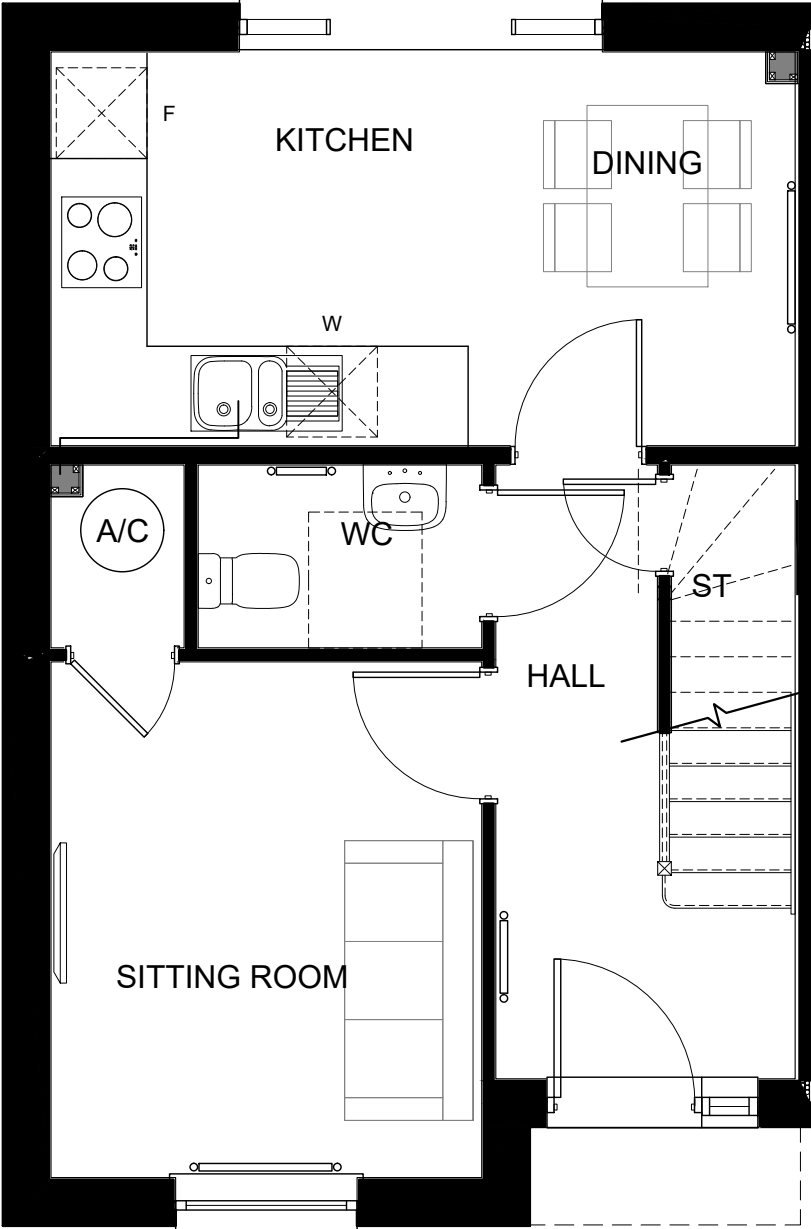

GROUND FLOOR LAYOUT

PLOTS 726 AS & 727 HANDED
SCALE 1:50

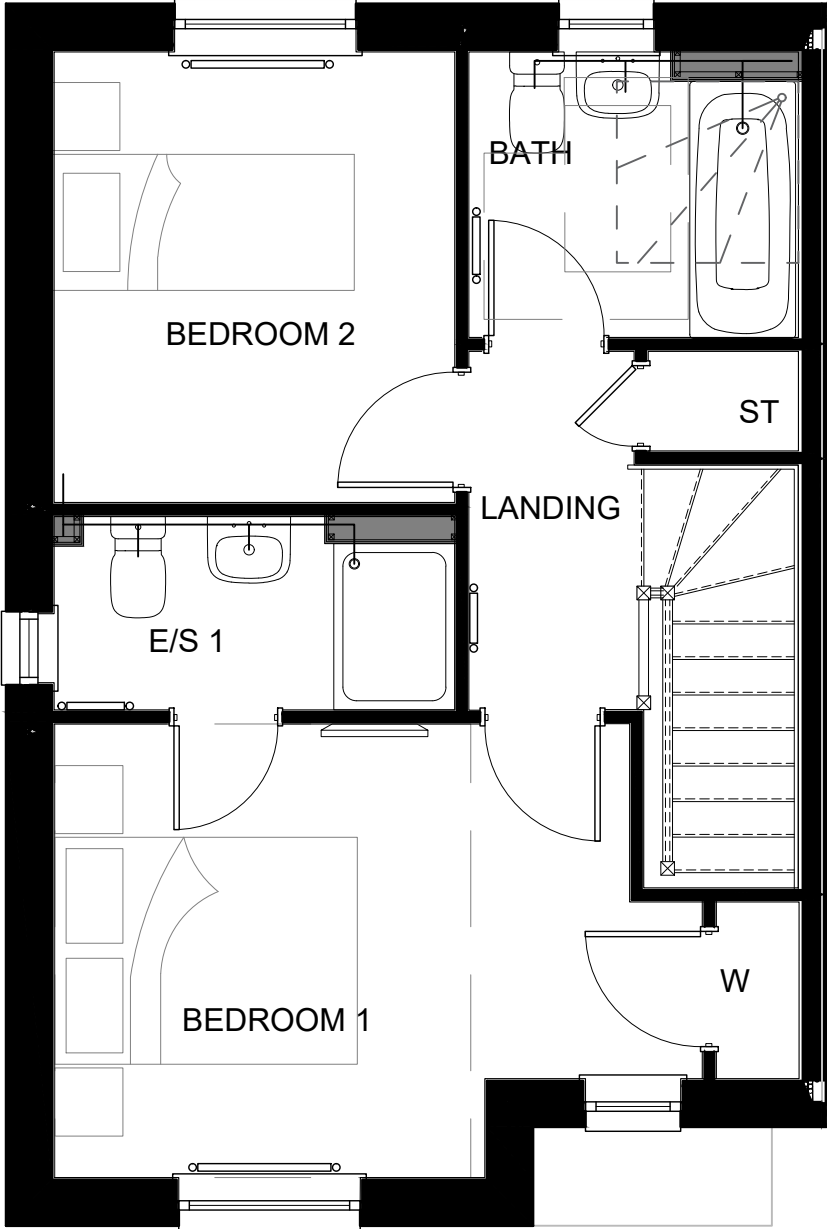

FIRST FLOOR LAYOUT

PLOTS 726 AS & 727 HANDED
SCALE 1:50

P1	10.10.25	Planning Issue - Adapted to M4(2).	KC
Rev	Date	Amendment	Initials

Project:
FINCHWOOD PARK
PARCEL 10

Client:
VISTRY THAMES VALLEY

Drawing:
BTR4-V2 - Plots 726-727
M4(2) Planning

Drawing no:	Rev:
HFN10-BTR4V2-103	P1

Scale@A3: 1:50	Date:	Sep-25	Drawn: GF	Checked: -
----------------	-------	--------	-----------	------------



FINC Architects Ltd
61-63 New London Road | Chelmsford | Essex | CM2 0ND
T: +44 (0)1245 933988
W: www.fincarchitects.com
E: company@fincarchitects.com

Disclaimer: © FINC Architects Limited holds the copyright to all the information contained within this document and their written consent must be obtained before copying or using the data other than for the purpose it was originally supplied.
All dimensions and measurements to be checked on site.
Do not scale from this drawing. This drawing is to be printed in colour.

PLANNING