

PHOTOGRAPH A

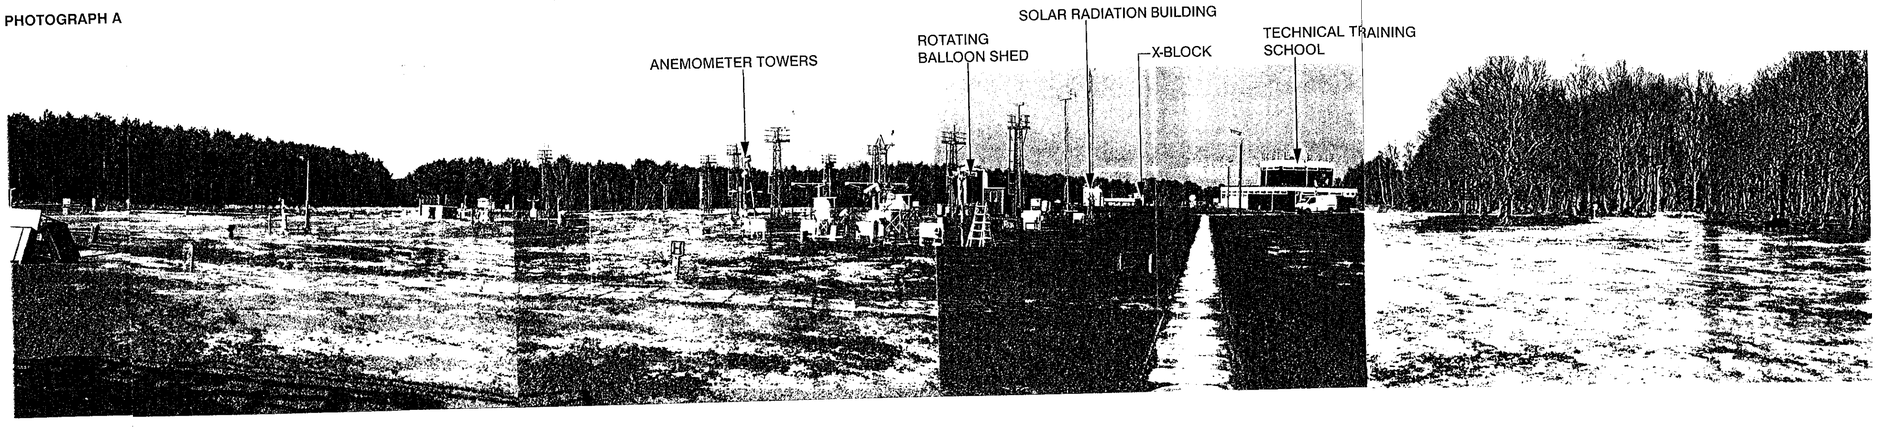

PHOTOGRAPH B

MET OFFICE RELOCATION,
BEAUFORT PARK, BRACKNELL

SITE APPRAISAL PHOTOGRAPHS

JOB No 9906 APRIL 2000

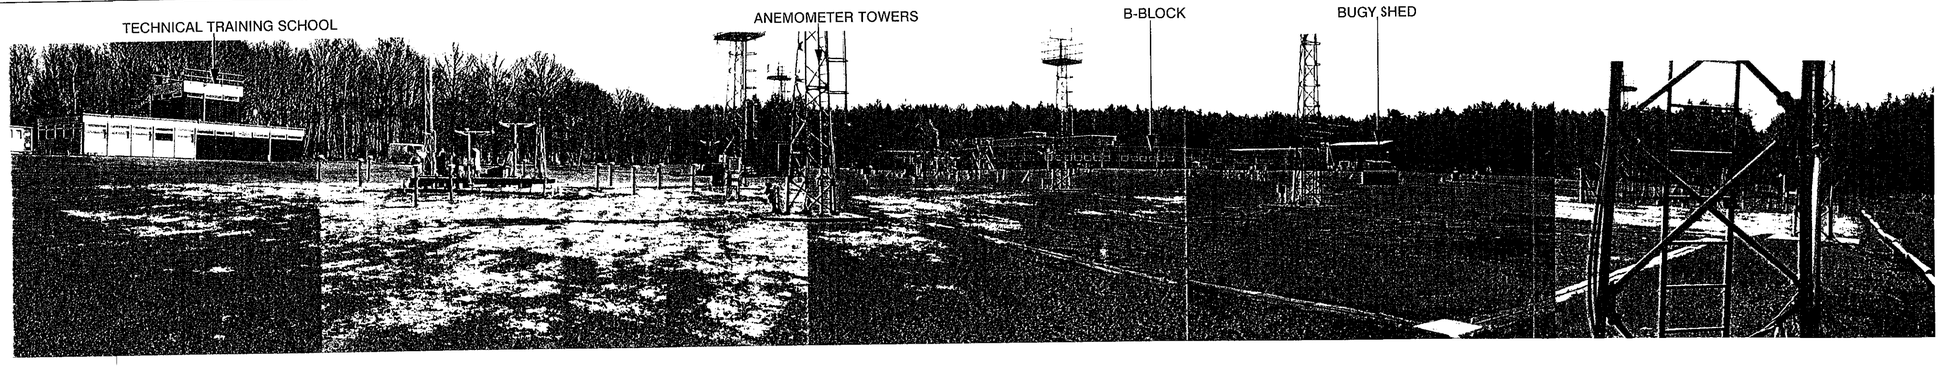

PHOTOGRAPH C

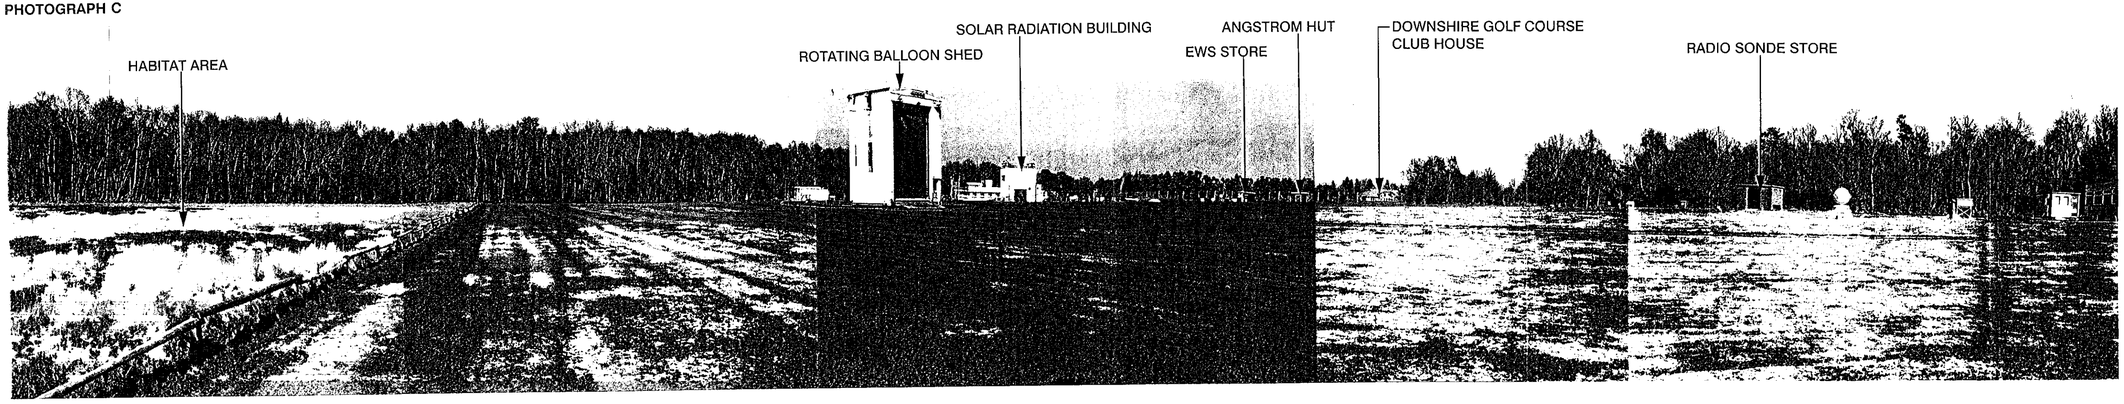

PHOTOGRAPH D

MET OFFICE RELOCATION,
BEAUFORT PARK, BRACKNELL

SITE APPRAISAL PHOTOGRAPHS

JOB No 9906 APRIL 2000



PHOTOGRAPH E

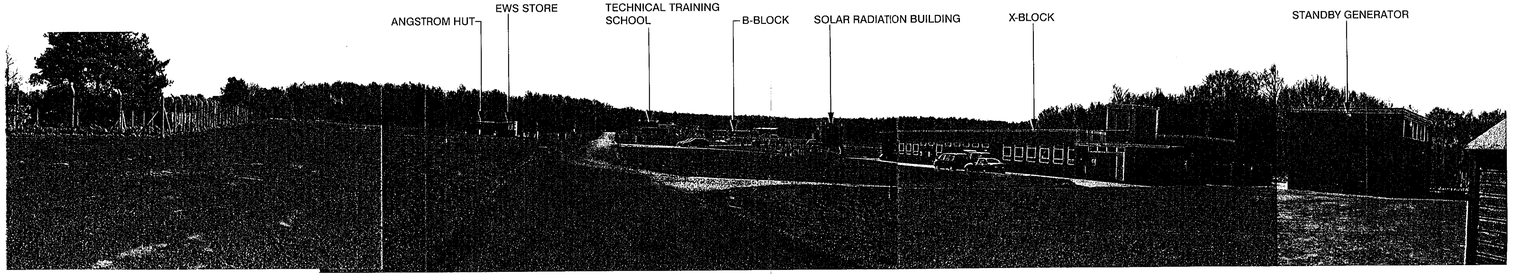

PHOTOGRAPH F

MET OFFICE RELOCATION,
BEAUFORT PARK, BRACKNELL

SITE APPRAISAL PHOTOGRAPHS

JOB No 9906 APRIL 2000

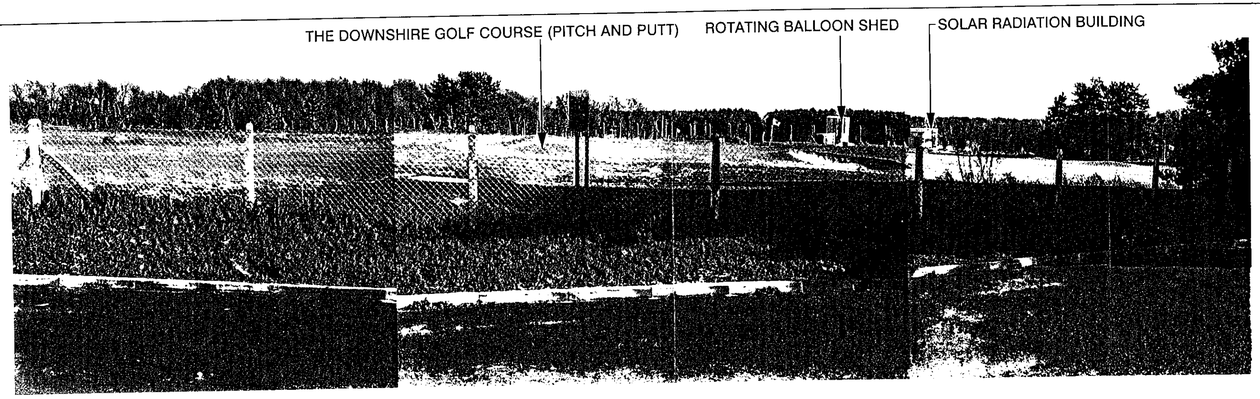

PHOTOGRAPH 3: VIEW FROM DOWNSHIRE GOLF COURSE CAR PARK (80m NORTH OF APPLICATION SITE).

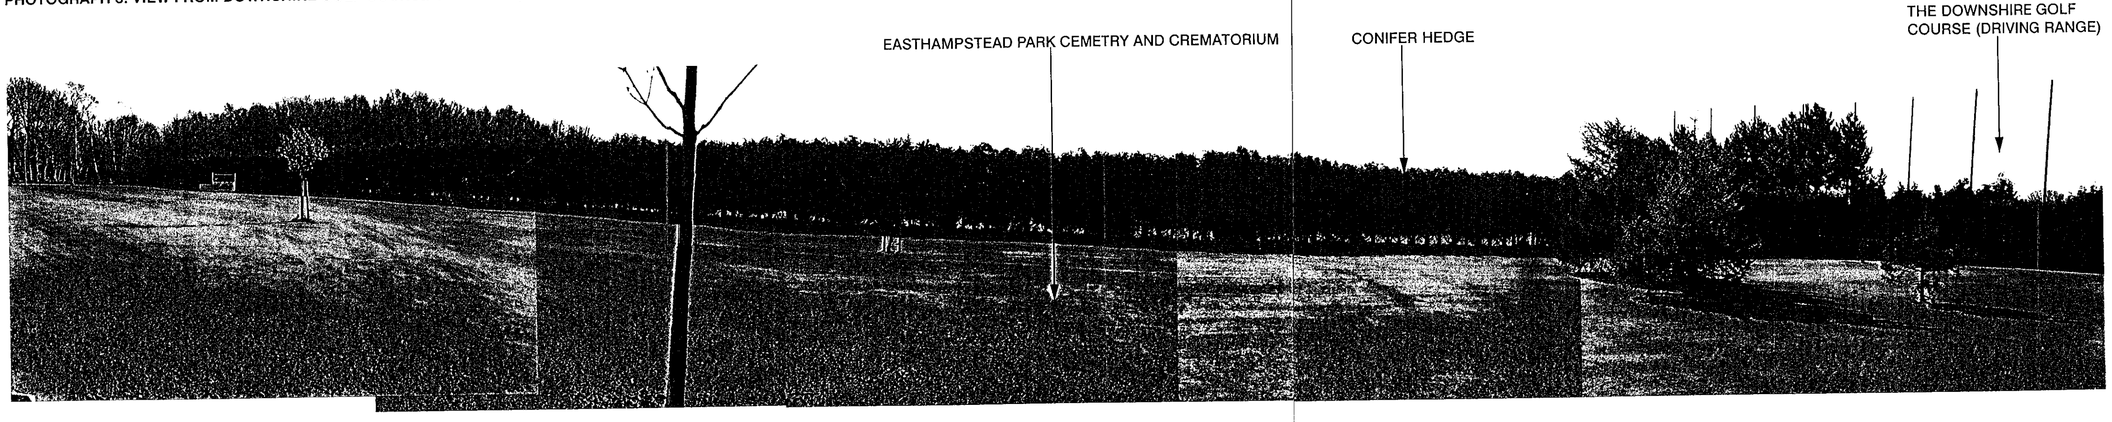

PHOTOGRAPH 4: VIEW FROM EASTHAMPSTEAD PARK CEMETERY AND CREMATORIUM (100m NORTH OF THE APPLICATION SITE).

MET OFFICE RELOCATION,
BEAUFORT PARK, BRACKNELL

SITE CONTEXT PHOTOGRAPHS

JOB No 9906 APRIL 2000

NINE MILE RIDE (B3430)

SOUTH ROAD



PHOTOGRAPH 1: VIEW FROM NINE MILE RIDE (B3430) (50m SOUTH OF APPLICATION SITE).

WEST ROAD

DISUSED EMERGENCY ACCESS TO MET OFFICE



PHOTOGRAPH 2: VIEW FROM WEST ROAD (10m NORTH OF APPLICATION SITE).

MET OFFICE RELOCATION,
BEAUFORT PARK, BRACKNELL

SITE CONTEXT PHOTOGRAPHS

JOB No 9906 APRIL 2000



PHOTOGRAPH 5: VIEW FROM SOUTH ROAD (150m EAST OF APPLICATION SITE).

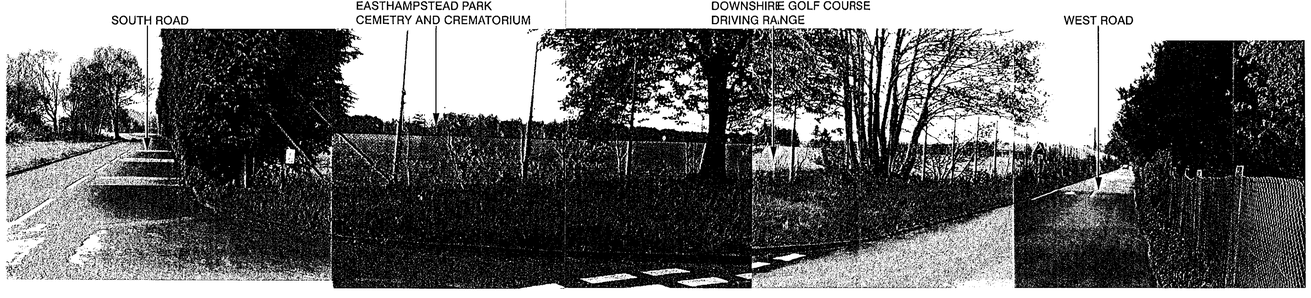

PHOTOGRAPH 6: VIEW FROM JUNCTION OF SOUTH ROAD AND WEST ROAD (320m NORTH-EAST OF APPLICATION SITE).

MET OFFICE RELOCATION,
BEAUFORT PARK, BRACKNELL

SITE CONTEXT PHOTOGRAPHS

JOB No 9906 APRIL 2000

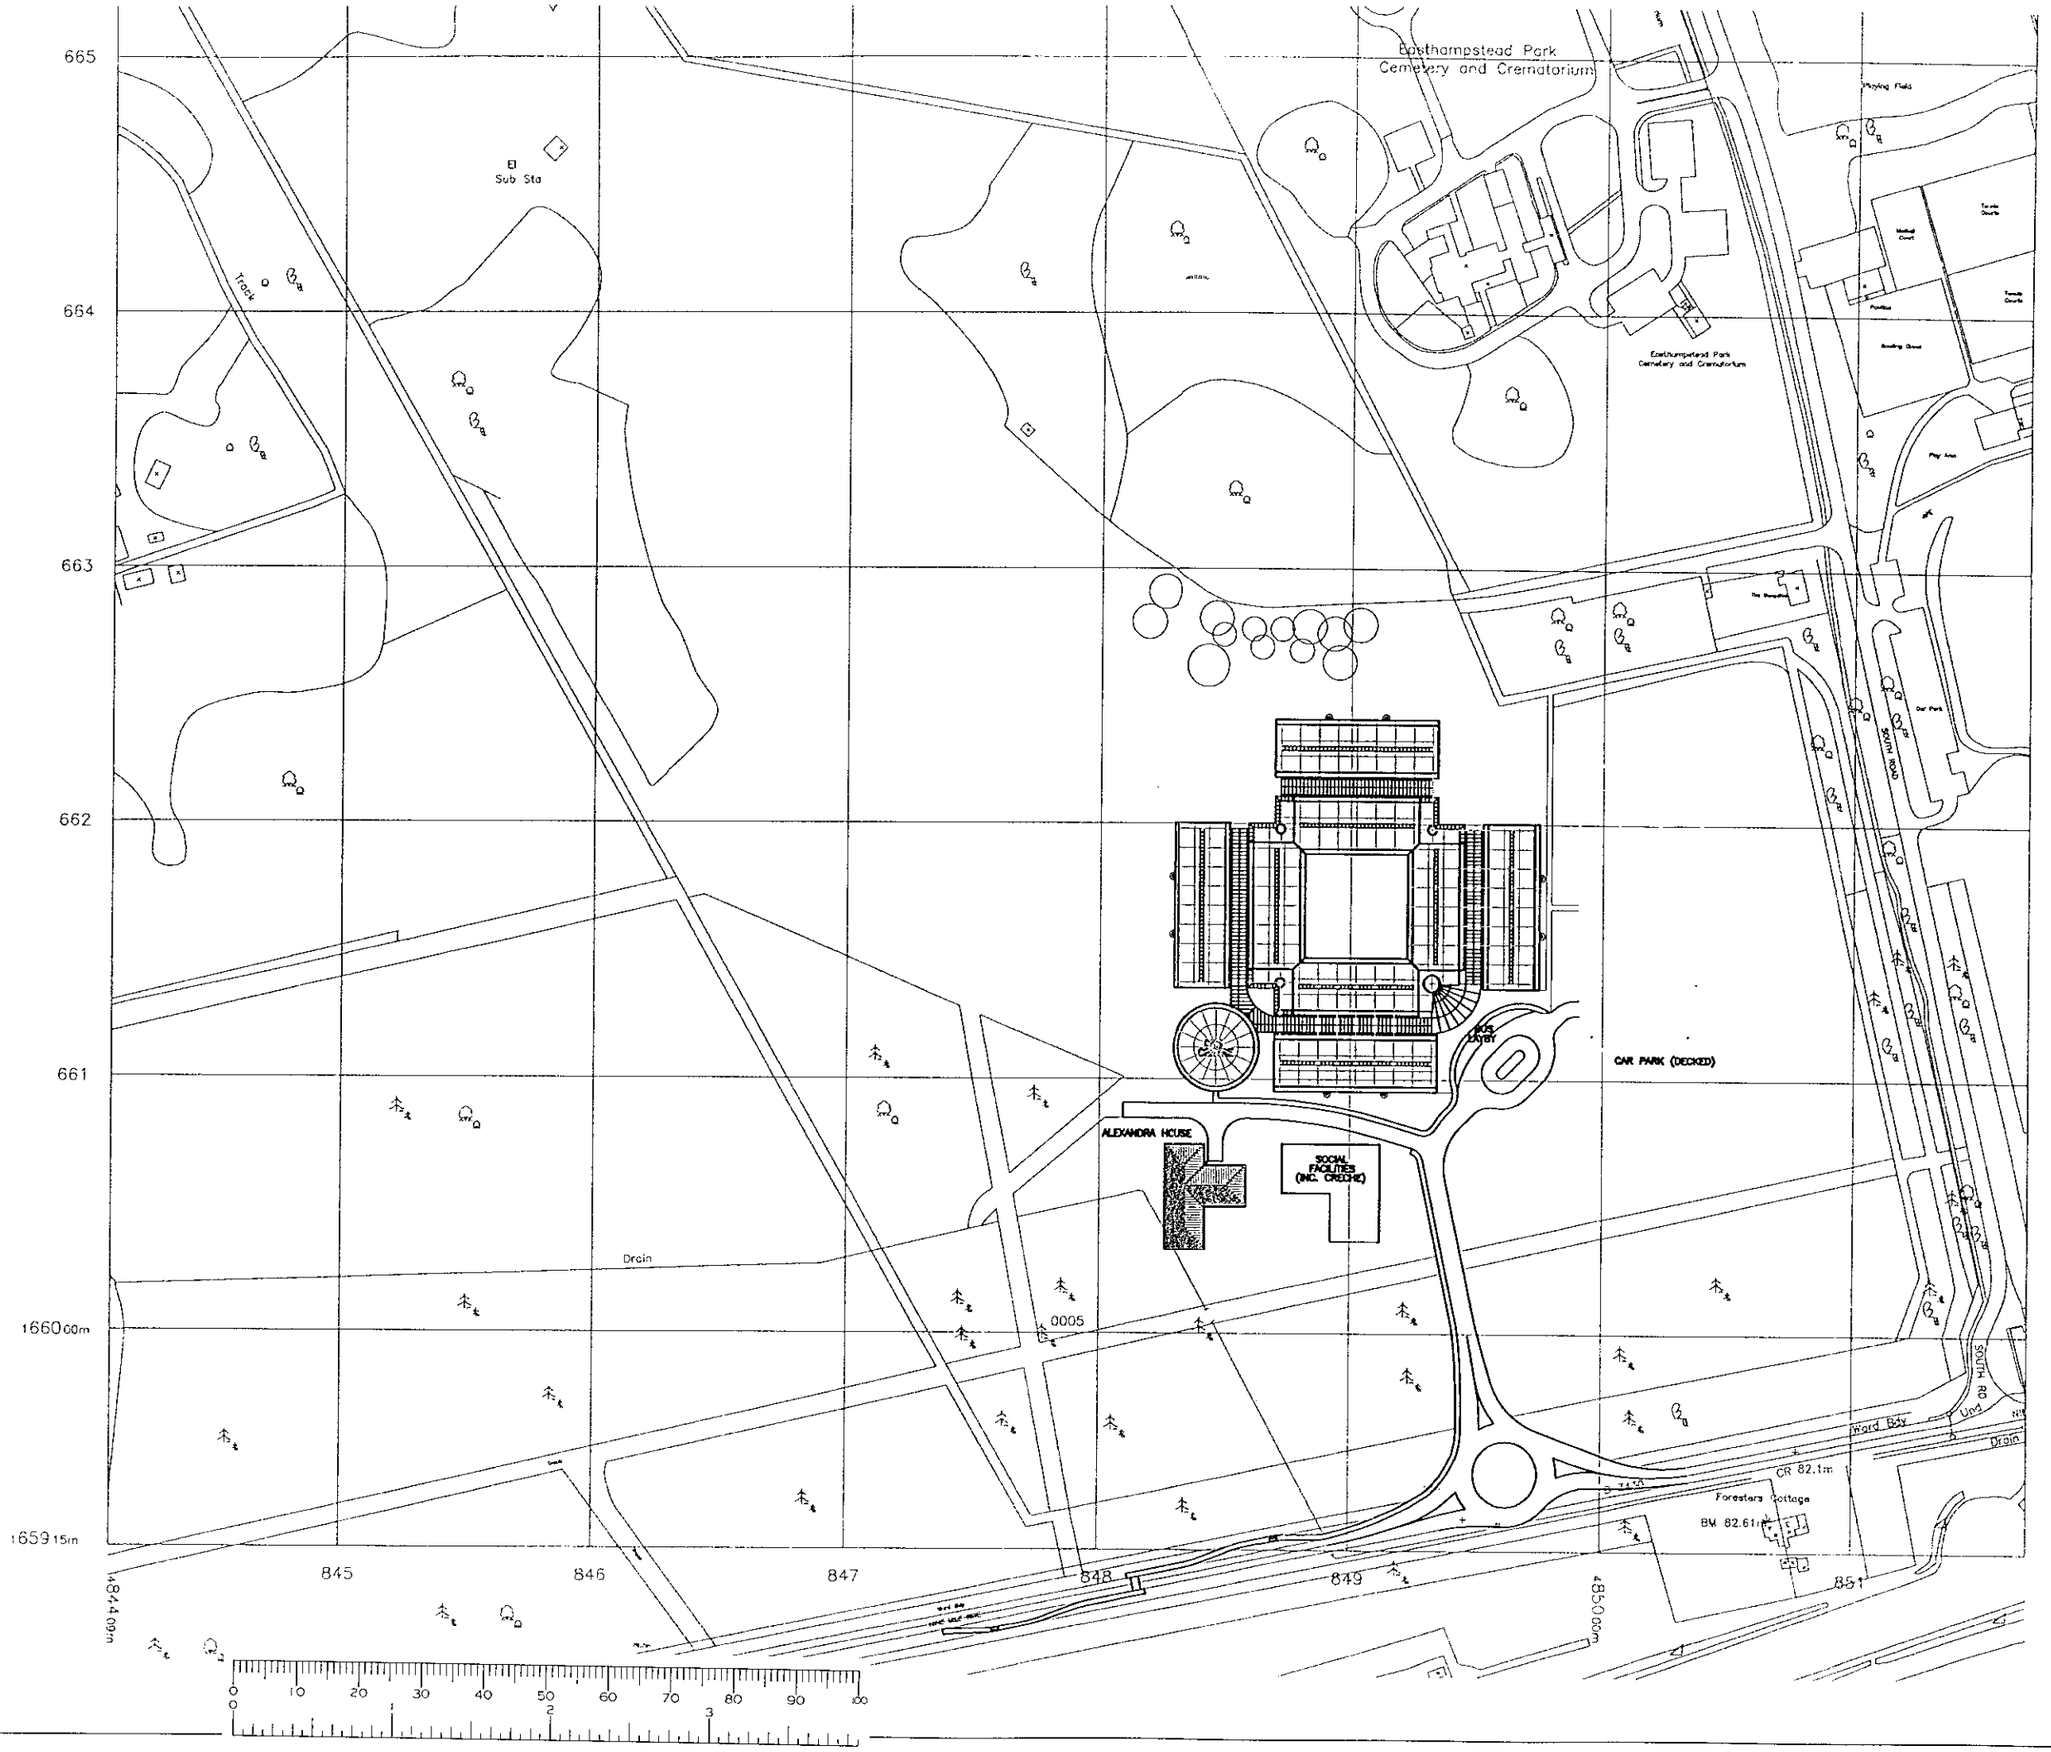

Revision		Date	By
A	Layout Amended	06-00	NRC
B	Layout Amended	06-00	NRC
C	Residential & Social Facilities Buildings Added	06-00	NRC

Project
Met. Office relocation
Beaufort Park, Bracknell

Drawing Title
Sketch Site/Building Footprint Layout
Option B1

Date	Scale	Drawn by
06-04-00	1:1250 (A1)	NRC
Project No	**Drawing No**	**Revision**
9906	SK001	B

Barton Willmore
Architecture

Architects Master Planners Town Planners
Environmental Consultants Project Services

The Barton Willmore Partnership Reading Limited
Beansheaf Farmhouse, Bourne Close,
Calcot, Reading, RG31 7BW.
Tel 0118 943 0000 Fax 0118 943 0001
e-mail architects@reading.bartonwillmore.co.uk
Associated offices at Bristol Cambridge Edinburgh Leeds London West Malling (Kent)

SCALE 1:1000@A3

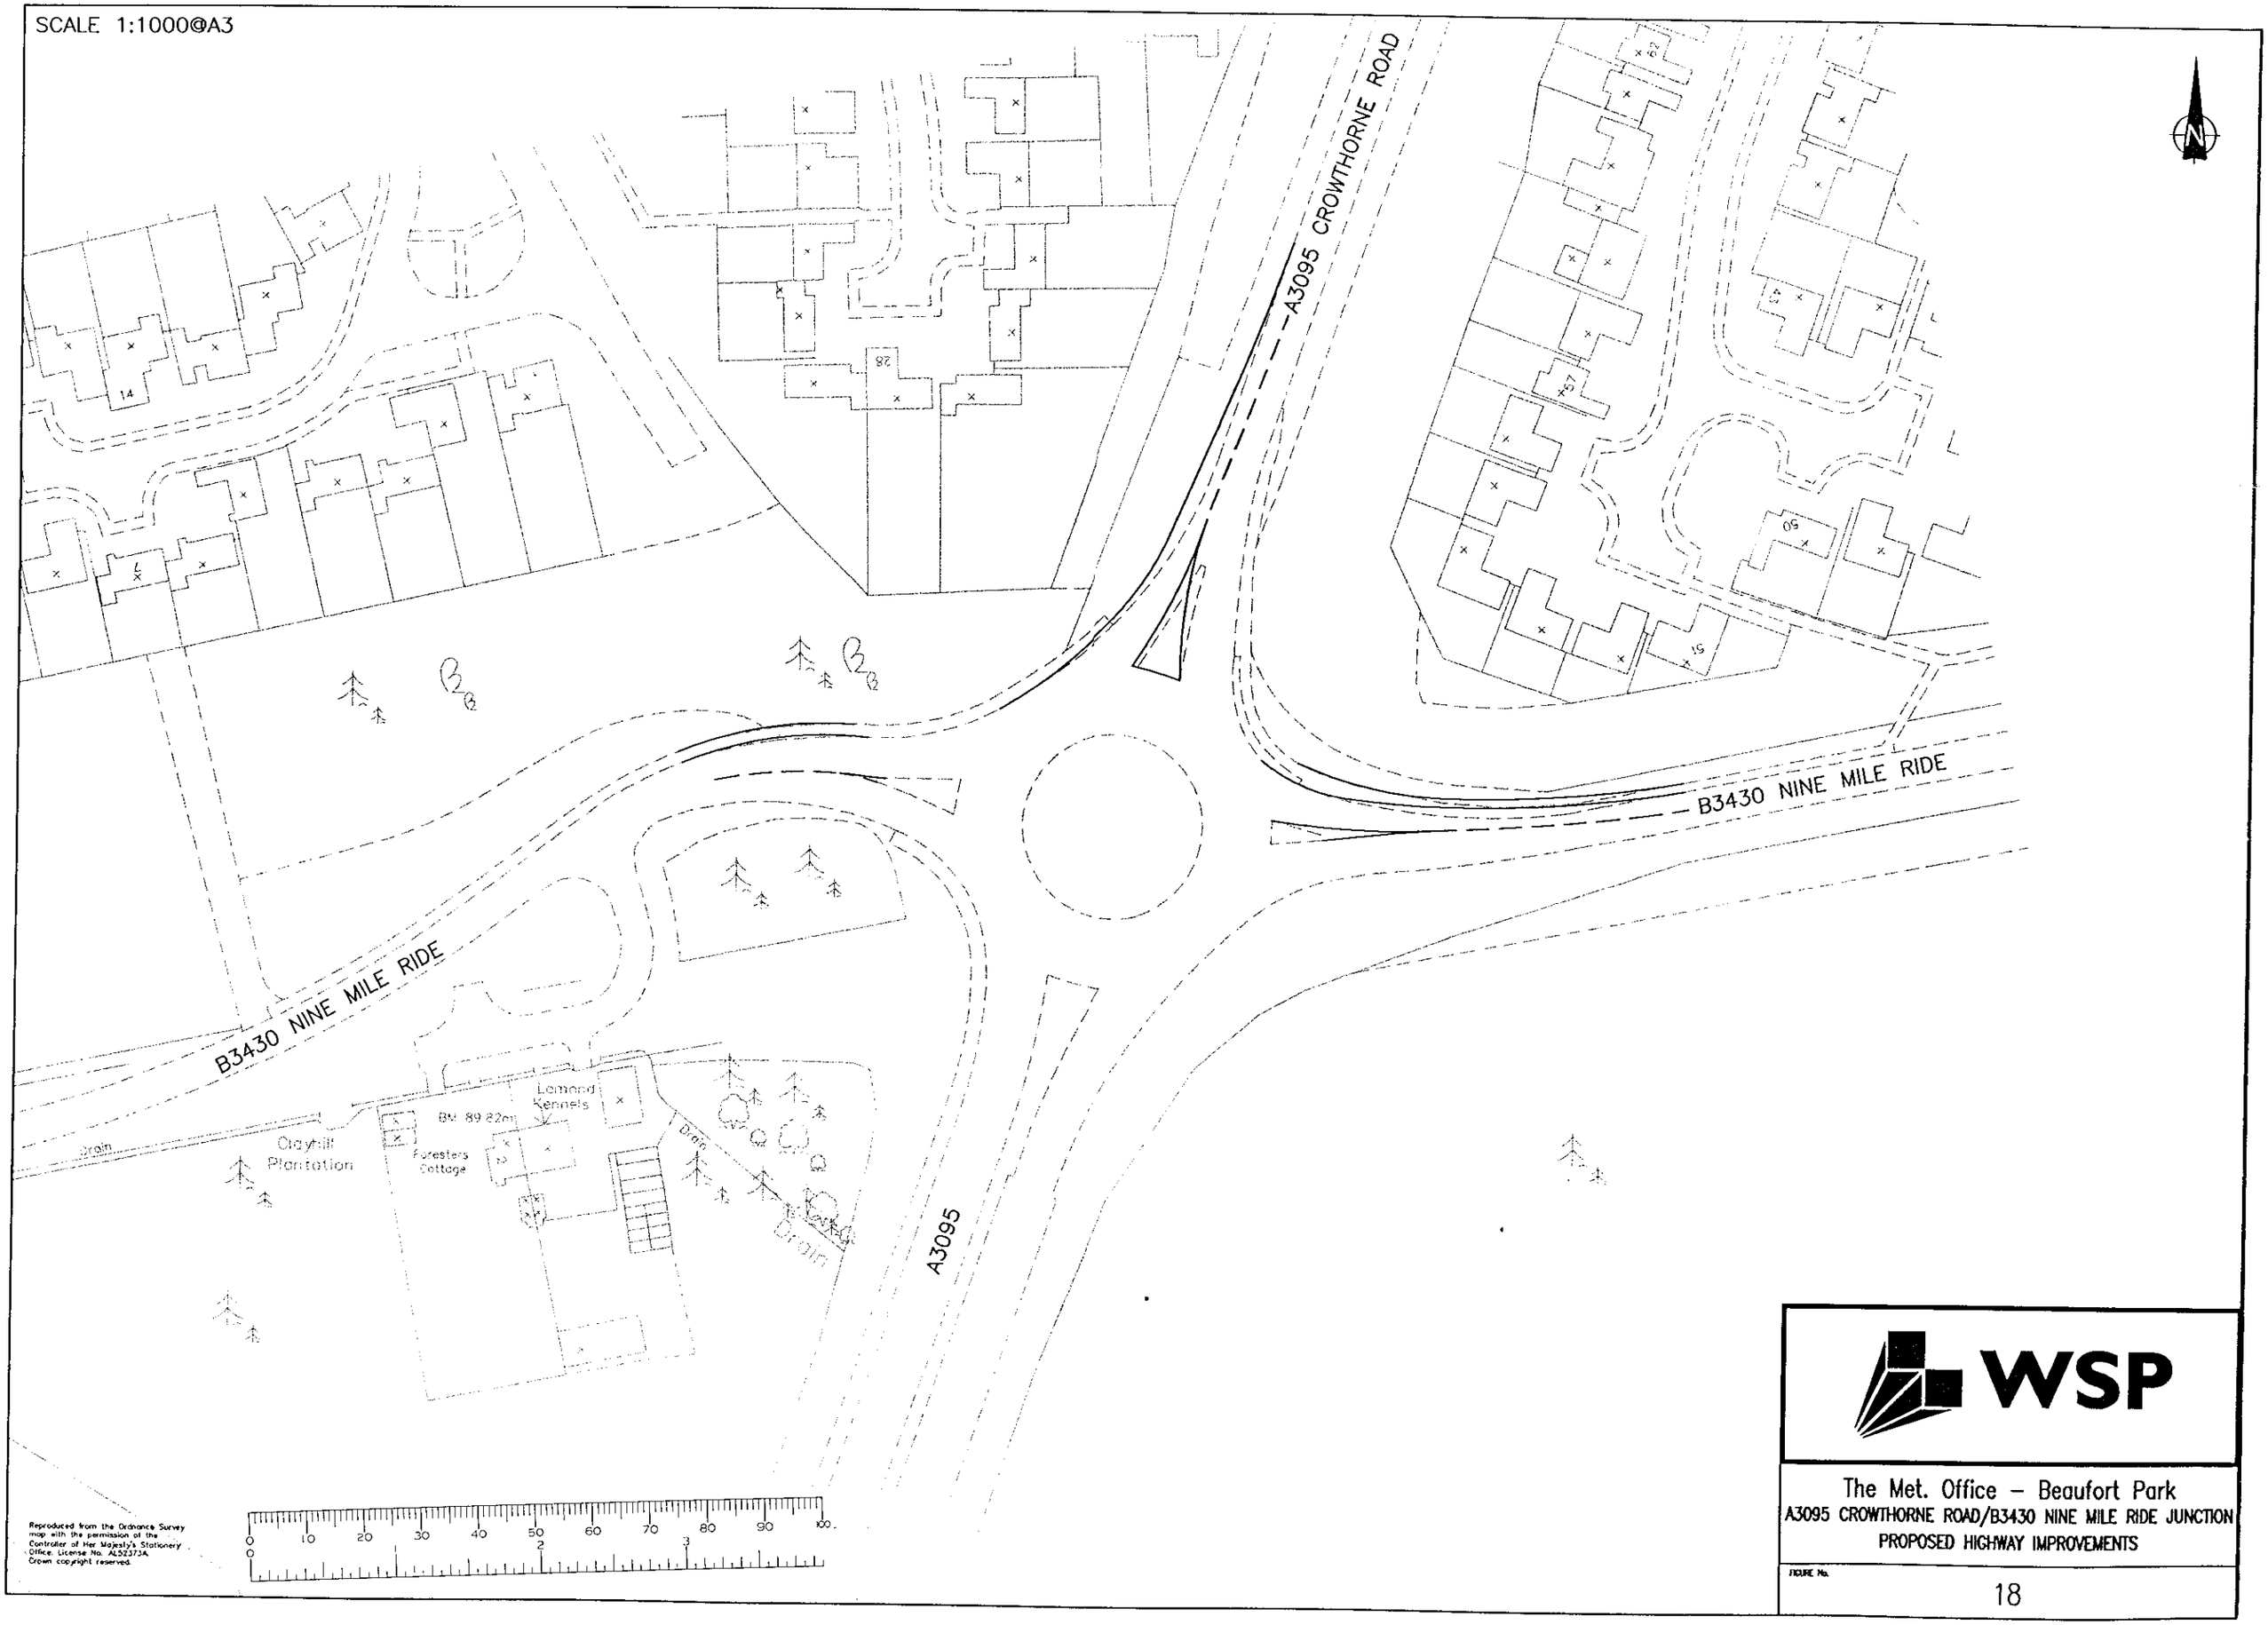

Reproduced from the Ordnance Survey map with the permission of the Controller of Her Majesty's Stationery Office. License No. AL52373A. Crown copyright reserved.

WSP

The Met. Office – Beaufort Park

A3095 CROWTHORNE ROAD/B3430 NINE MILE RIDE JUNCTION

PROPOSED HIGHWAY IMPROVEMENTS

FIGURE No.

18

SITE ACCESS

B3430 NINE MILE RIDE

B3430 NINE MILE RIDE

79.0m

B 3430

Drain

Fores

BM 82.

849

4850 cor

0 10 20 30 40 50 60 70 80 90 100

Reproduced from the Ordnance Survey map with the permission of the Controller of Her Majesty's Stationery Office. License No. AL5237A. Crown copyright reserved.

WSP

The Met. Office – Beaufort Park
PROPOSED ACCESS JUNCTION
SCALE 1:500

FIGURE No.

8

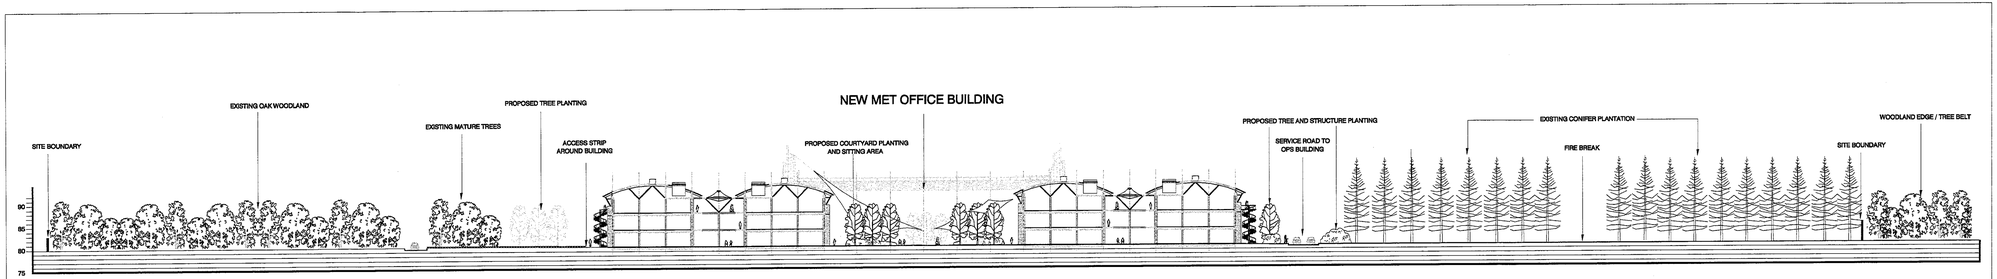

SECTION 1-1

SCALE 1:500

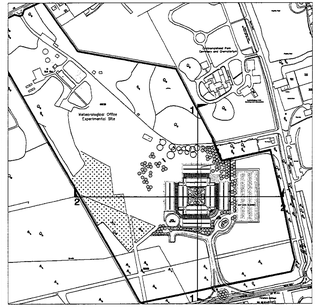

SECTION LOCATION PLAN

SCALE 1:5000

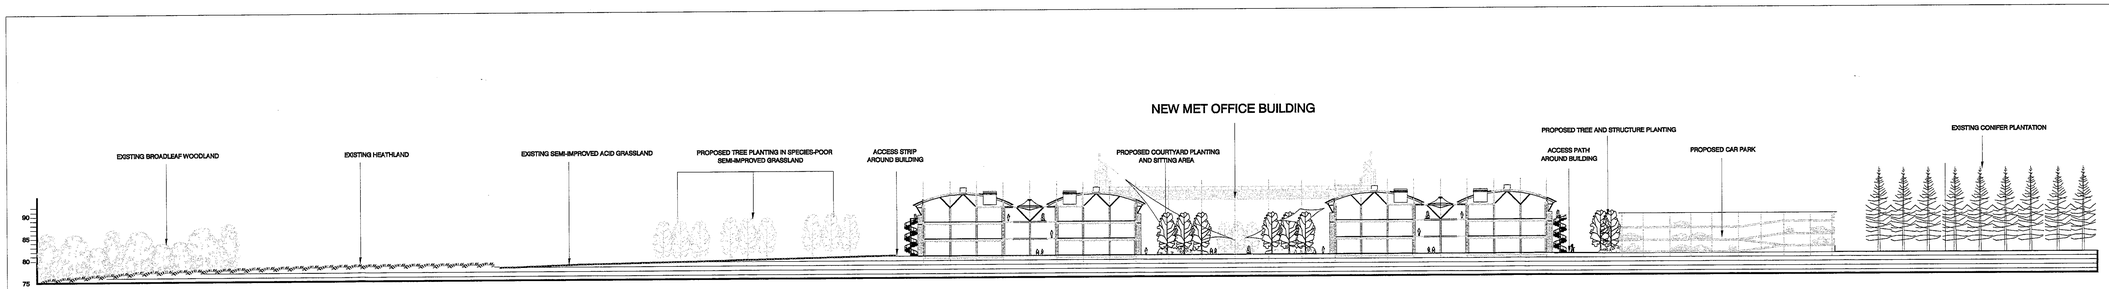

SECTION 2-2

SCALE 1:500

FIGURE 4

LEGEND

- EXITING TREE / WOODLAND
- EXITING TREES / BROADLEAF WOODLAND IN ELEVATION
- PROPOSED TREES
- PROPOSED TREES IN ELEVATION
- EXISTING CONIFER PLANTATION
- PROPOSED STRUCTURE PLANTING
- EXISTING HEATHLAND
- EXISTING SEMI-IMPROVED ACID GRASSLAND

PROPOSED PLANTING SHOWN @ MATURITY (APPROX 15 YEARS GROWTH)

0 10 20 30 40 50 60 70 80 90 100

Project
MET OFFICE RELOCATION (BEAUFORT PARK)

Drawing Title
LANDSCAPE SECTIONS

Date	Scale	Drawn by
26.05.2000	1:500 @ A2 EX	CDK
Project No	Drawing No	Revision
9906	L103	-

0 5 10 15 20m

Barton Willmore
Environmental
Environmental Consultants Landscape Architects
Barton Willmore Environmental
Beansheaf Farmhouse, Bourne Close,
Calcot, Reading, RG31 7SW.
Tel: 0118 943 0000 Fax: 0118 943 0003
e-mail: environmental@reading.bartonwillmore.co.uk
Associated offices at Bristol Cambridge Edinburgh Leeds London West Malling (Kent)

FIGURE 3

N

LEGEND

SITE BOUNDARY

EXISTING TREES TREE BELTS & WOODLANDS TO BE RETAINED

EXISTING CONIFEROUS WOODLAND TO BE REMOVED

PROPOSED ADVANCED NURSERY STOCK TREES (4.5-5.0m IN HEIGHT)

SPECIES TO BE SELECTED FROM THE FOLLOWING:

Acer platanoides 'Drummondii'
Fraxinus excelsior 'Westof Glorie'
Pinus sylvestris
Quercus palustris
Quercus robur
Taxus baccata

PROPOSED STRUCTURE PLANTING

SPECIES TO INCLUDE:

Crataegus monogyna
Cornus sanguinea
Ilex aquifolium
Prunus laurocerasus
Prunus lusitanica
Quercus robur
Rhododendron 'Festuosum Flore Pleno'
Rhododendron 'Fortunei'
Rhododendron 'Davidsonianum'
Sambucus nigra
Taxus baccata

PROPOSED ORNAMENTAL SHRUB PLANTING

SPECIES TO BE SELECTED FROM THE FOLLOWING:

Aucuba japonica
Cotoneaster conspicuus decorus
Erica (ericaceous species)
Lonicera pileata
Photinia Fraseri 'Red Robin'
Pieris japonica 'Mountain Fire'
Prunus laurocerasus 'Otto Luyken'
Pyracantha coccinea 'Soleil d 'Or'

EXISTING GRASSLAND

EXISTING HEATHLAND

PROPOSED HEATHLAND

0 10 20 30 40 50 60 70 80 90 100
0 2 3

FOR ILLUSTRATIVE PURPOSES ONLY

Project
MET OFFICE RELOCATION (BEAUFORT PARK)

Drawing Title
LANDSCAPE PROPOSAL PLANS

Date	Scale	Drawn by
25.05.2000	1:1250	CDK
Project No	Drawing No	Revision
9906	L102	-

Barton Willmore
Environmental
Environmental Consultants Landscape Architects

Barton Willmore Environmental
Beansheaf Farmhouse, Bourne Close,
Calcot, Reading, RG31 7BW.
Tel: 0118 943 0000 Fax: 0118 943 0008
e-mail: environmental@reading.bartonwillmore.co.uk
Associated offices at Bristol Cambridge Edinburgh Leeds London West Malling (Kent)

FIGURE 2

N

LEGEND

- BOUNDARY OF APPLICATION SITE
- EXISTING TREE BELTS & WOODLANDS
- CONIFEROUS PLANTATION
- SPECIMEN / INDIVIDUAL TREES
- ORNAMENTAL SHRUB/GROUNDCOVER PLANTING
- CONTOURS (METRES AOD) — 80m
- EXISTING BUILDINGS
- EXISTING HARD STANDINGS
- EXISTING GRASSED AREAS
- EXISTING HEATHLAND
- ANEMOMETERS
- LAMPPOSTS
- TIMBER TRIP RAILS / BARRIERS
- (A) LOCATION OF PHOTOGRAPHIC VIEWPOINTS (SITE APPRAISAL PHOTOGRAPHS)

FOR ILLUSTRATIVE PURPOSES ONLY

0 10 20 30 40 50 60 70 80 90 100

Project
MET OFFICE RELOCATION (BEAUFORT PARK)
Drawing Title
SITE APPRAISAL

Date	Scale	Drawn by
25.04.2000	1:1250	CDK
Project No	Drawing No	Revision
9906	L101	-

Barton Willmore
Environmental
Environmental Consultants Landscape Architects
Barton Willmore Environmental
Beansheaf Farmhouse, Bourne Close,
Calcot, Reading, RG31 7BW.
Tel: 0118 943 0000 Fax: 0118 943 0003
e-mail: environmental@reading.bartonwillmore.co.uk
Associated offices at Bristol Cambridge Edinburgh Leeds London West Malling (Kent)

FIGURE 1

N

LEGEND

- APPLICATION SITE AREA
- EXISTING WOODLAND, HEDGEROWS AND TREE BELTS
- CONIFER HEDGEROWS
- CONTOURS (METRES AOD)
- MAJOR RIDGE LINES
- PUBLIC RIGHTS OF WAY
- LISTED BUILDINGS
- LAND OUTSIDE DEFINED SETTLEMENTS * GREEN GAP/WEDGE ~
- SIGNIFICANT LAND BETWEEN SETTLEMENTS *
- SPECIAL PROTECTED AREA *
- WATER COURSES/BODIES
- LOCATION OF PHOTOGRAPHIC VIEWPOINT (SITE CONTEXT PHOTOGRAPHS)

* BRACKNELL FOREST BOROUGH COUNCIL LOCAL PLAN DEPOSIT DRAFT 1996

~ WOKINGHAM DISTRICT LOCAL PLAN DEPOSIT DRAFT 1997

0 10 20 30 40 50 60 70 80 90 100

0 1 2 3

Project

MET OFFICE RELOCATION (BEAUFORT PARK)

Drawing Title

SITE CONTEXT

Date	Scale	Drawn by
26.04.2000	1:10,000	CDK
Project No	Drawing No	Revision
9906	L100	-

0 100 200 300 500m

0 200 400

Barton Willmore

Environmental

Environmental Consultants Landscape Architects

Barton Willmore Environmental
Beansheaf Farmhouse, Bourne Close,
Calcot, Reading, RG31 7BW.
Tel: 0118 943 0000 Fax: 0118 943 0003
e-mail: environmental@reading.bartonwillmore.co.uk

Associated offices at Bristol Cambridge Edinburgh Leeds London West Malling (Kent)



Revision | Date | By

Project
BEAUFORT PARK
MET OFFICE RELOCATION

Drawing Title
SITE LOCATION PLAN

Date	Scale	Drawn by
09.08.2000	1:1250 @ A1	CDK
Project No	**Drawing No**	**Revision**
9906	P2	-

Barton Willmore
Planning

Town Planners Architects Master Planners
Environmental Consultants Project Services

The Barton Willmore Planning Partnership - Reading
Beansheaf Farmhouse, Bourne Close,
Calcot, Reading, RG31 7BW
Tel: 0118 943 0000 Fax: 0118 943 0002
email: planning@reading.bartonwillmore.co.uk
Associated offices at Bristol Cambridge Edinburgh Leeds London West Malling (Kent)

Revision		Date	By
A	Layout Amended	06-00	NRC
B	Layout Amended	06-00	NRC
C	Residential & Social Facilities Buildings Added	06-00	NRC

665
664
663
662
661
1660 00m
1659 15m

Easthampstead Park
Cemetery and Crematorium

El
Sub Sta

Track

Drain

Playing Field

Tennis Courts

Netball Court

Pavilion

Bowling Green

Tennis Courts

Play Area

Car Park

SOUTH ROAD

The Bungalow

Easthampstead Park
Cemetery and Crematorium

OPS CENTRE

BUS LAYBY

CAR PARK (DECKED)

ALEXANDRA HOUSE

SOCIAL FACILITIES (INC. CRECHE)

0005

Ward Bdy

Drain

CR 82.1m

B 3430

Foresters Cottage

BM 82.61m

Ward Bdy

NINE MILE RIDE

845 846 847 848 849 850 851

484409m

4850 00m

0 10 20 30 40 50 60 70 80 90 100

Project
Met. Office relocation
Beaufort Park, Bracknell

Drawing Title
Sketch Site/Building Footprint Layout
Option B1

Date	Scale	Drawn by
06-04-00	1:1250 (A1)	NRC
Project No	Drawing No	Revision
9906	SK001	C

Barton Willmore
Architecture

Architects Master Planners Town Planners
Environmental Consultants Project Services

The Barton Willmore Partnership Reading Limited
Bearsheaf Farmhouse, Bourne Close,
Calcot, Reading, RG31 7BW.
Tel: 0118 943 0000 Fax: 0118 943 0001
e-mail: architects@reading.bartonwillmore.co.uk

Associated offices at Bristol Cambridge Edinburgh Leeds London West Malling (Kent)



Revision		Date	By
A	Layout Amended	06-00	NRC
B	Layout Amended	06-00	NRC
C	Residential & Social Facilities Buildings Added	06-00	NRC

Project
Met. Office relocation
Beaufort Park, Bracknell

Drawing Title
Sketch Site/Building Footprint Layout
Option B1

Date	Scale	Drawn by
06-04-00	1:1250 (A1)	NRC
Project No	**Drawing No**	**Revision**
9906	SK001	C

Barton Willmore
Architecture

Architects Master Planners Town Planners
Environmental Consultants Project Services

The Barton Willmore Partnership Reading Limited
Beansheaf Farmhouse, Bourne Close,
Calcot, Reading, RG31 7BW.
Tel: 0118 943 0000 Fax: 0118 943 0001
e-mail: architects@reading.bartonwillmore.co.uk
Associated offices at Bristol Cambridge Edinburgh Leeds London West Malling (Kent)

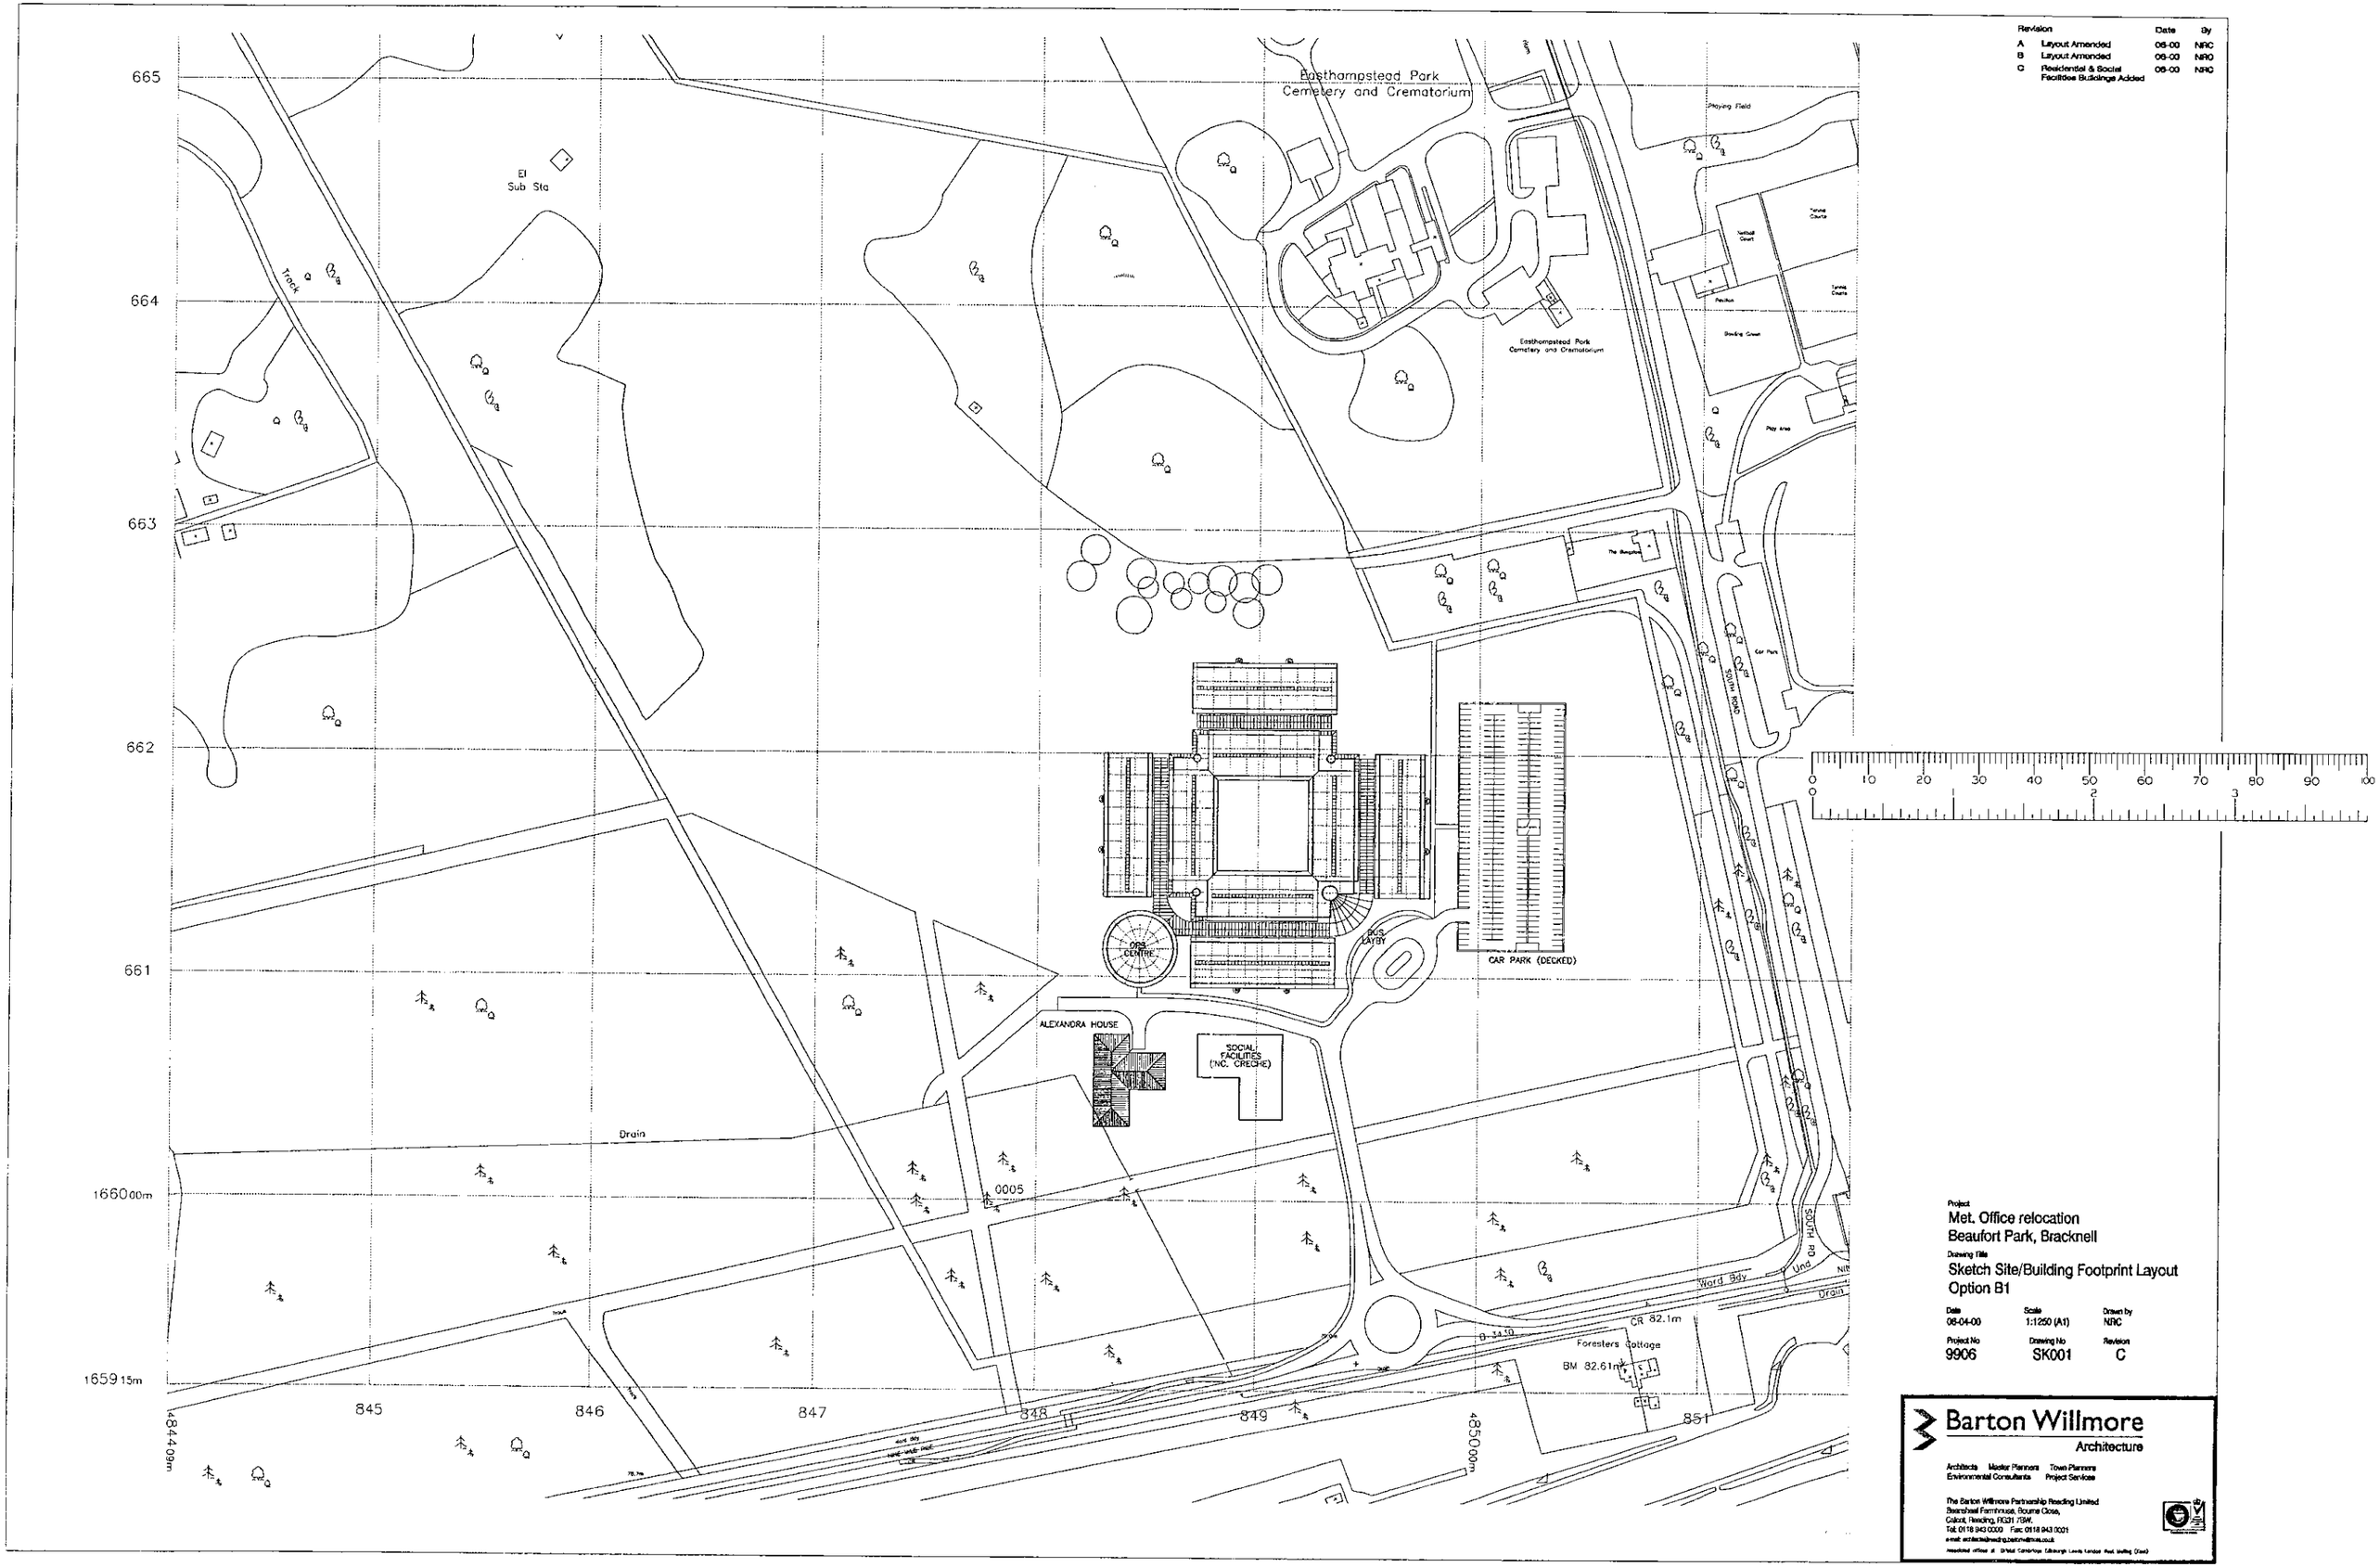

Revision		Date	By
A	Layout Amended	06-00	NRC
B	Layout Amended	06-00	NRC
C	Residential & Social Facilities Buildings Added	06-00	NRC

Project
Met. Office relocation
Beaufort Park, Bracknell

Drawing Title
Sketch Site/Building Footprint Layout
Option B1

Date	Scale	Drawn by
06-04-00	1:1250 (A1)	NRC
Project No	**Drawing No**	**Revision**
9906	SK001	C

Barton Willmore
Architecture

Architects Master Planners Town Planners
Environmental Consultants Project Services

The Barton Willmore Partnership Reading Limited
Beansheaf Farmhouse, Bourne Close,
Calcot, Reading, RG31 7BW.
Tel: 0118 943 0000 Fax: 0118 943 0001
e-mail: architects@reading.bartonwillmore.co.uk
Associated offices at Bristol Cambridge Edinburgh Leeds London West Malling (Kent)

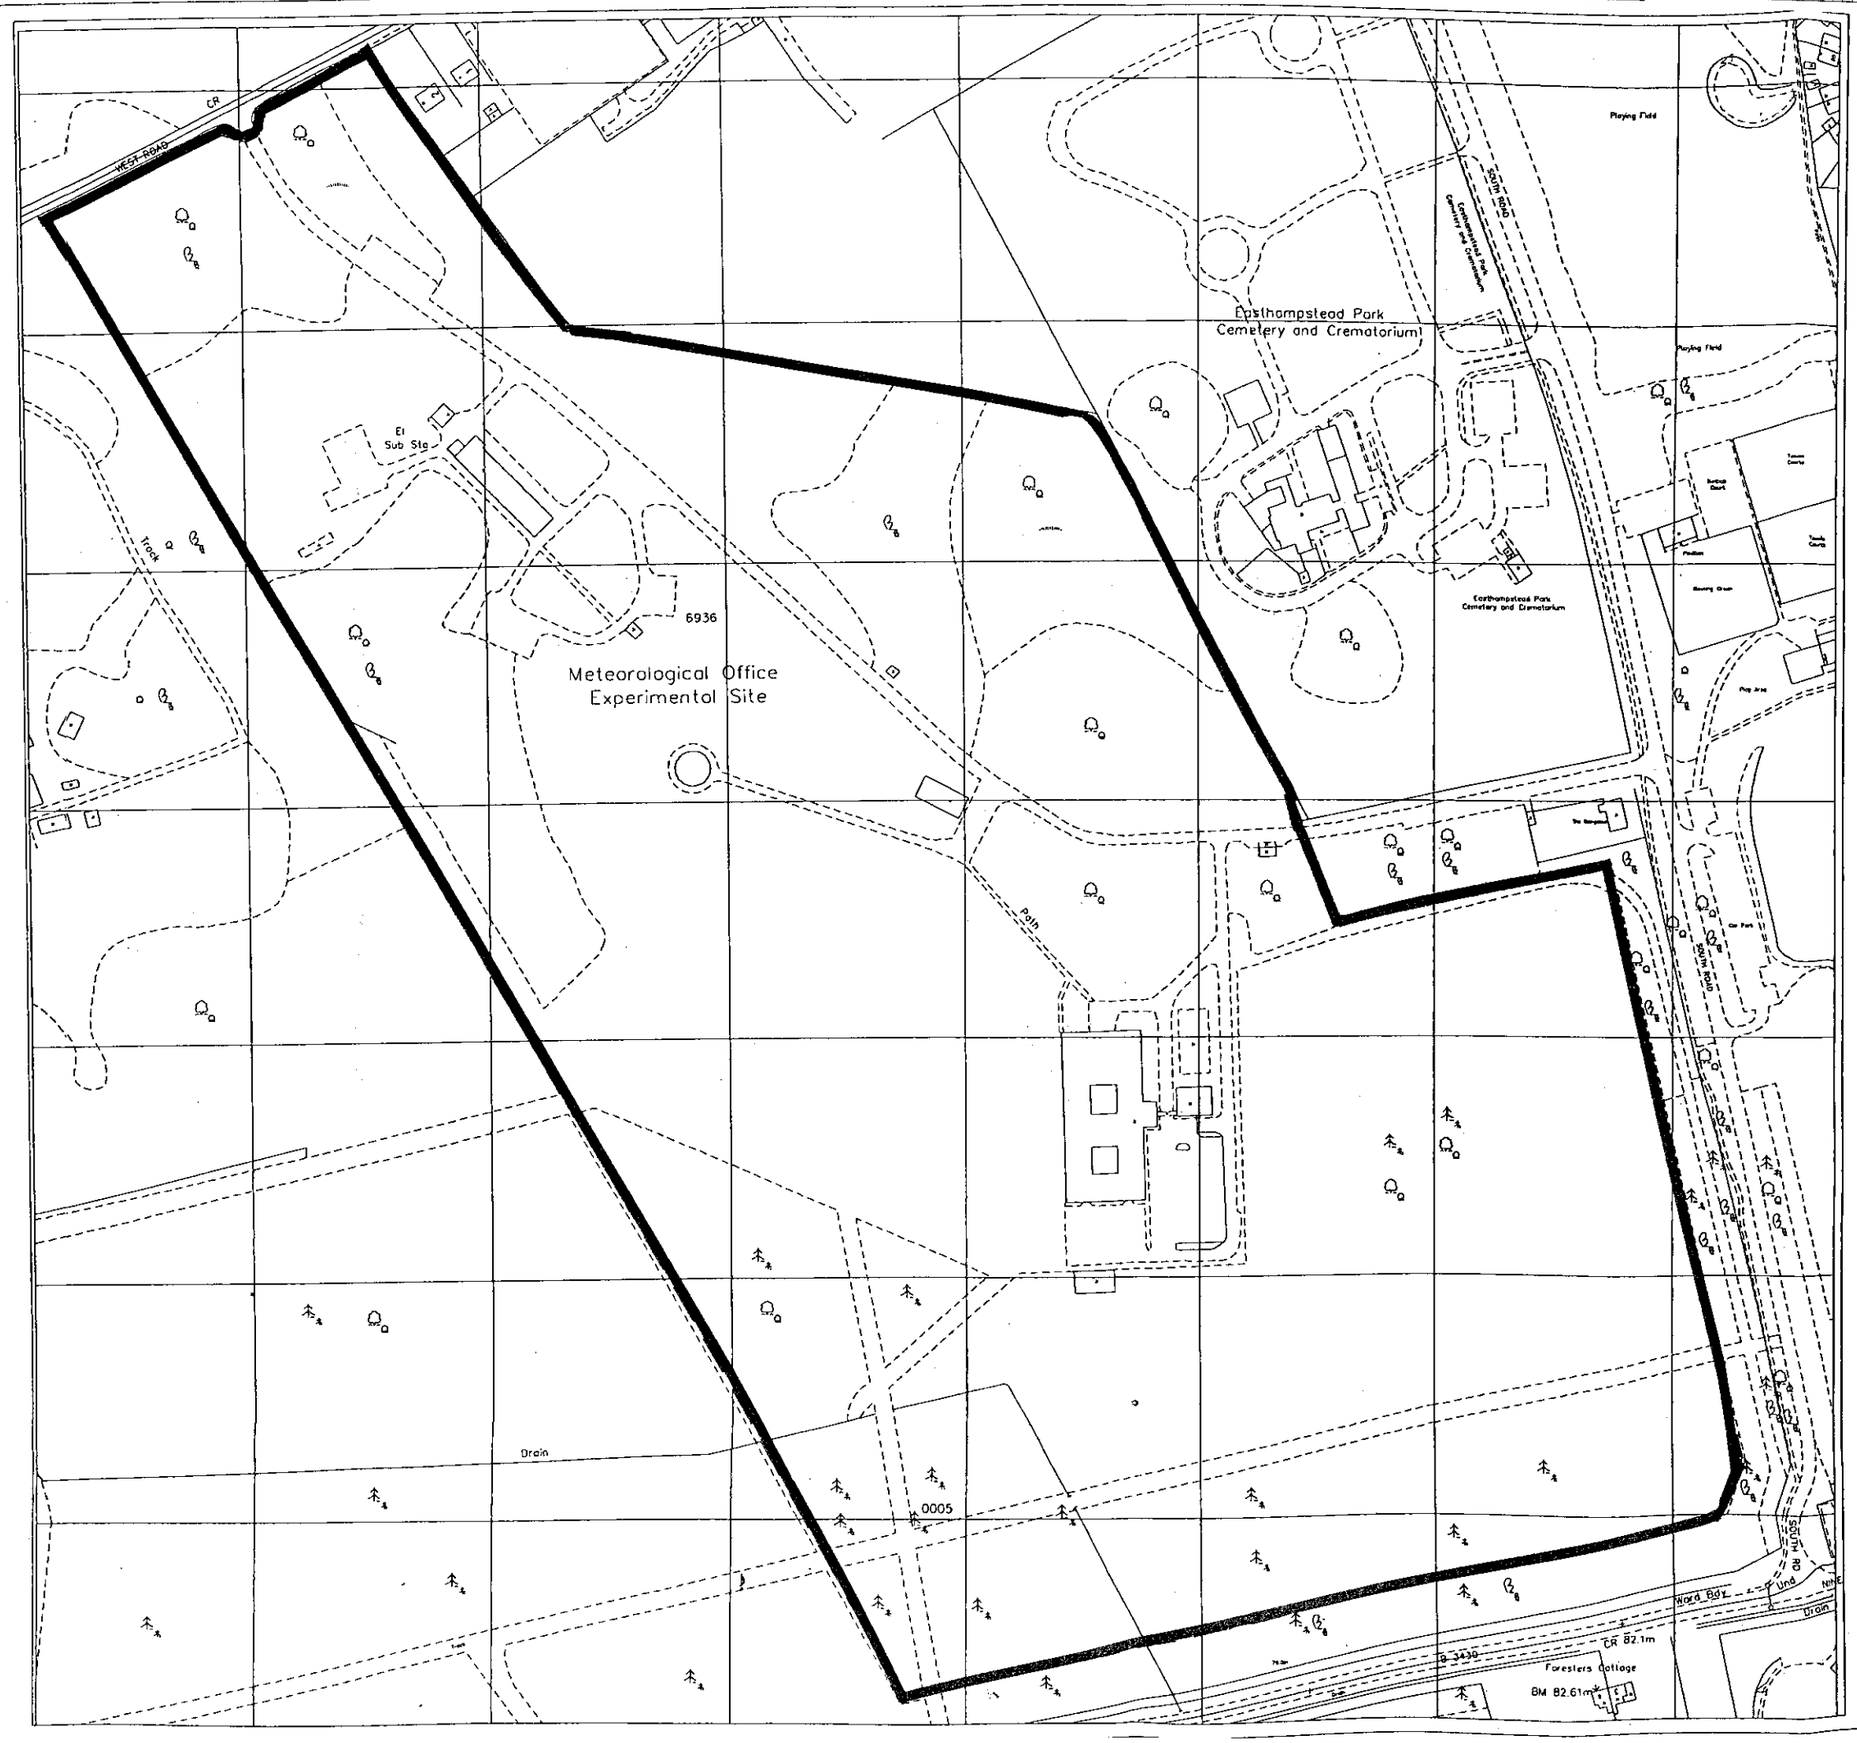

BSTANFORT

Project
~~SHINFIELD~~ PARK
MET OFFICE RELOCATION

Drawing Title
SITE LOCATION PLAN

Date	Scale	Drawn by
08.05.2000	1:1250 @ A1	CDK
Project No	Drawing No	Revision
9906	P2	-

Barton Willmore
Planning

Town Planners Architects Master Planners
Environmental Consultants Project Services

The Barton Willmore Planning Partnership - Reading
Beansheaf Farmhouse, Bourne Close,
Calcot, Reading, RG31 7BW
Tel: 0118 943 0000 Fax: 0118 943 0001
e-mail: planning@bartonwillmore.co.uk

Authorised offices at: Bristol Cambridge Edinburgh Leeds London Manchester Reading

Revision | Date | By

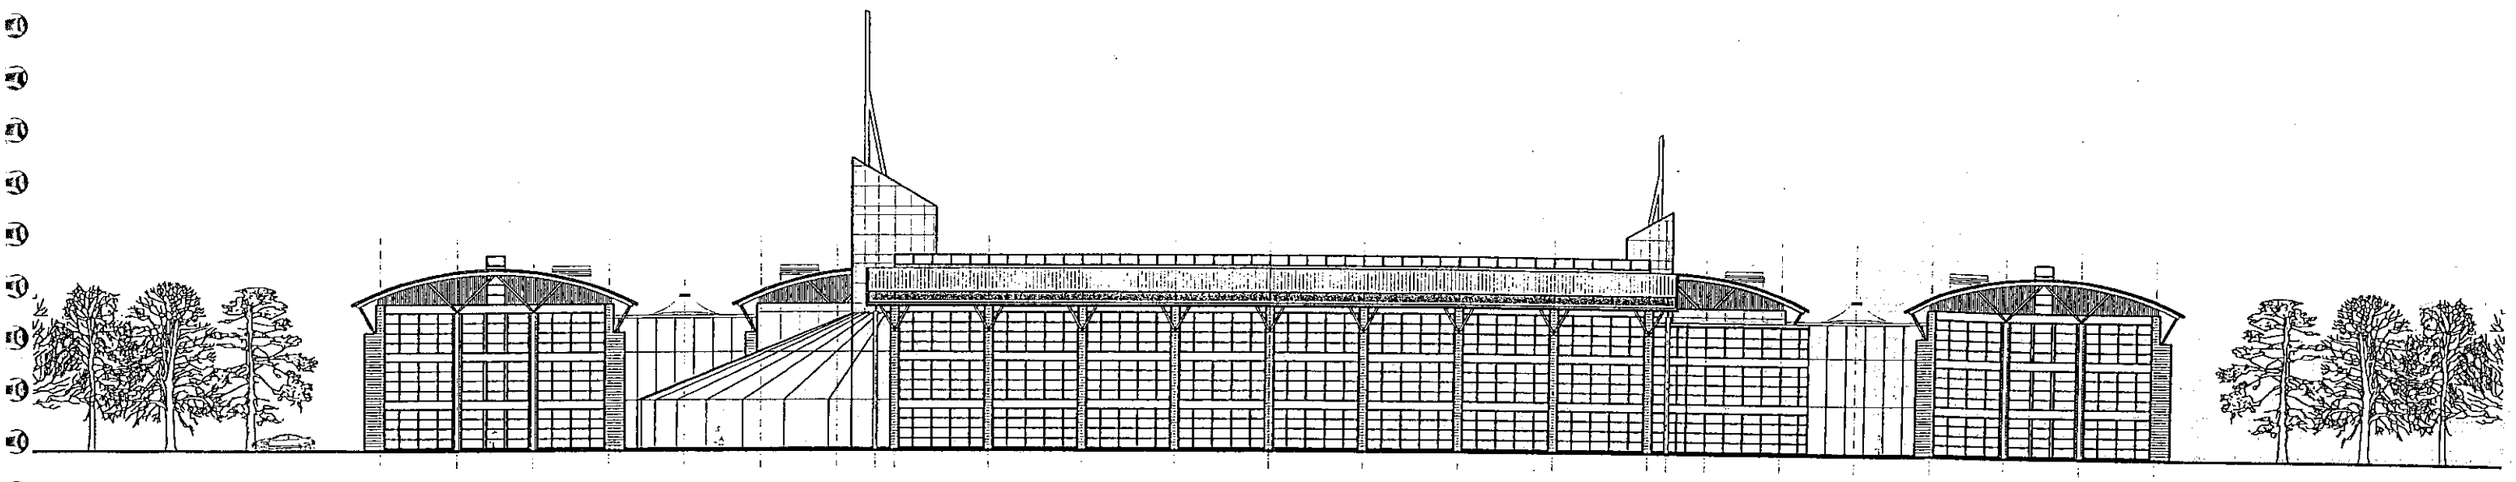

TYPICAL ELEVATION MAIN BUILDING (EAST)

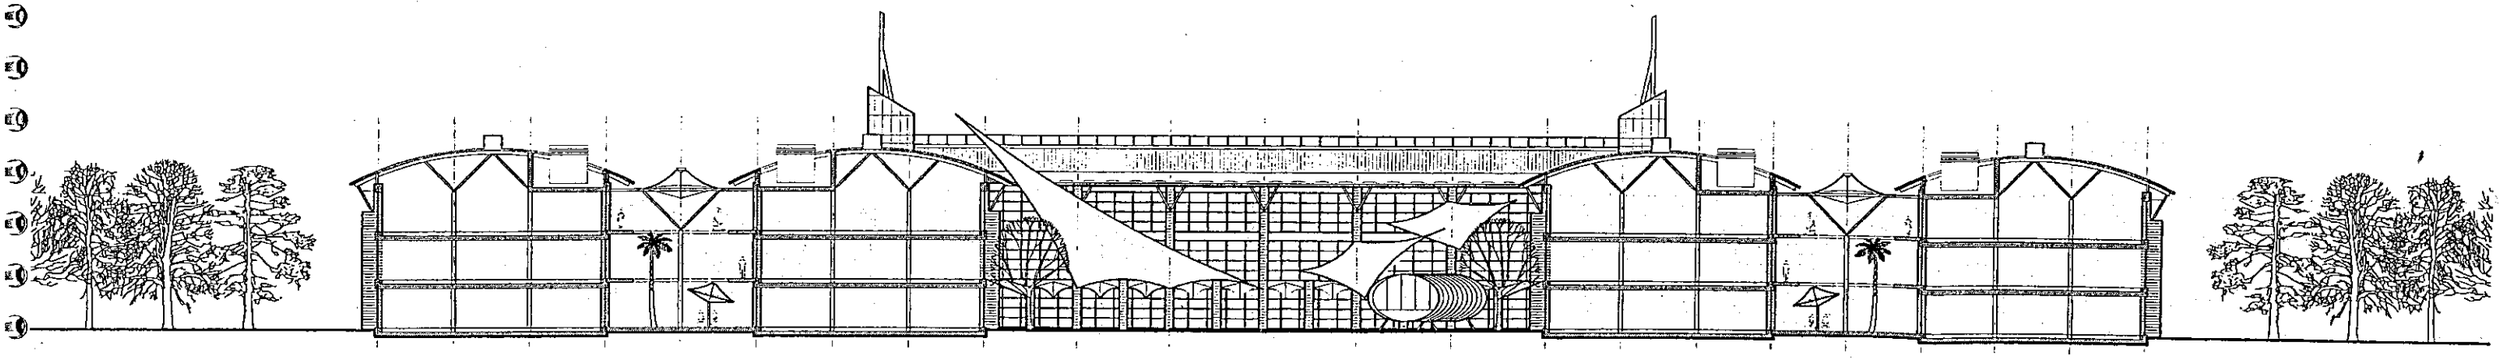

TYPICAL SECTION MAIN BUILDING (WEST–EAST)

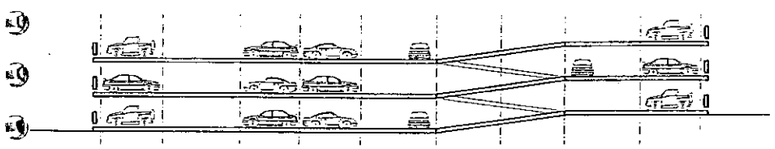

TYPICAL SECTION CARPARK (WEST–EAST)

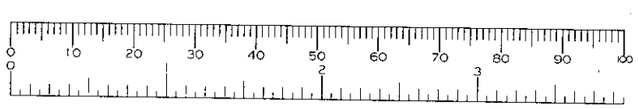

Project
Met. Office relocation
Beaufort Park, Bracknell

Drawing Title
Typical Section & Elevation
Option B1

Date	Scale	Drawn by
28.05.00	1:250 (A1) 1:500 (A3)	NPB
Project No	Drawing No	Revision
9906	SK009	-

Barton Willmore
Architecture

Architects Master Planners Town Planners
Environmental Consultants Project Services

The Barton Willmore Partnership Reading Limited
Beansheaf Farmhouse, Bourne Close,
Calcot, Reading, RG31 7BW.
Tel: 0118 943 0000 Fax: 0118 943 0001

Play Area

The Bungalow

Car Park

SOUTH ROAD

OPS CENTRE

BUS LAYBY

CAR PARK (DECKED)

ALEXANDRA HOUSE

SOCIAL FACILITIES (INC. CRECHE)

0005

Ward Bdy

CR 82.1m

B 3430

Foresters Cottage

BM 82.61m

79.0m

Drain

848

849

851

4850 00m