

FRONT ELEVATION

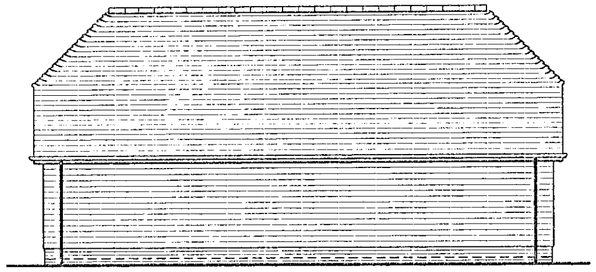

SIDE ELEVATION

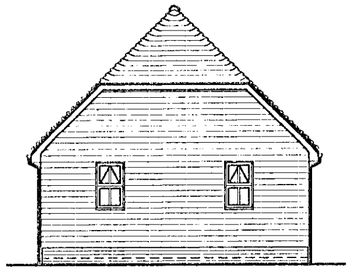

REAR ELEVATION

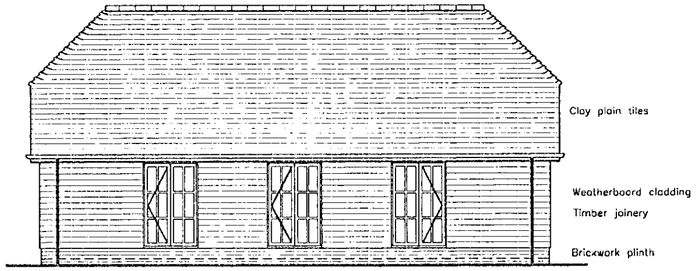

SIDE ELEVATION

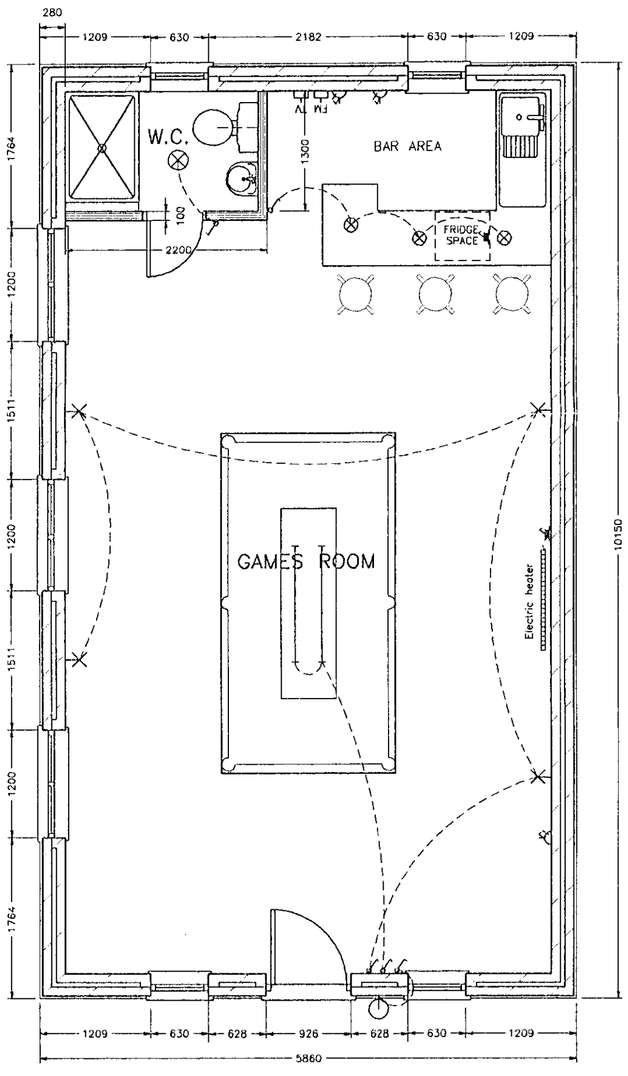

PROPOSED PLAN

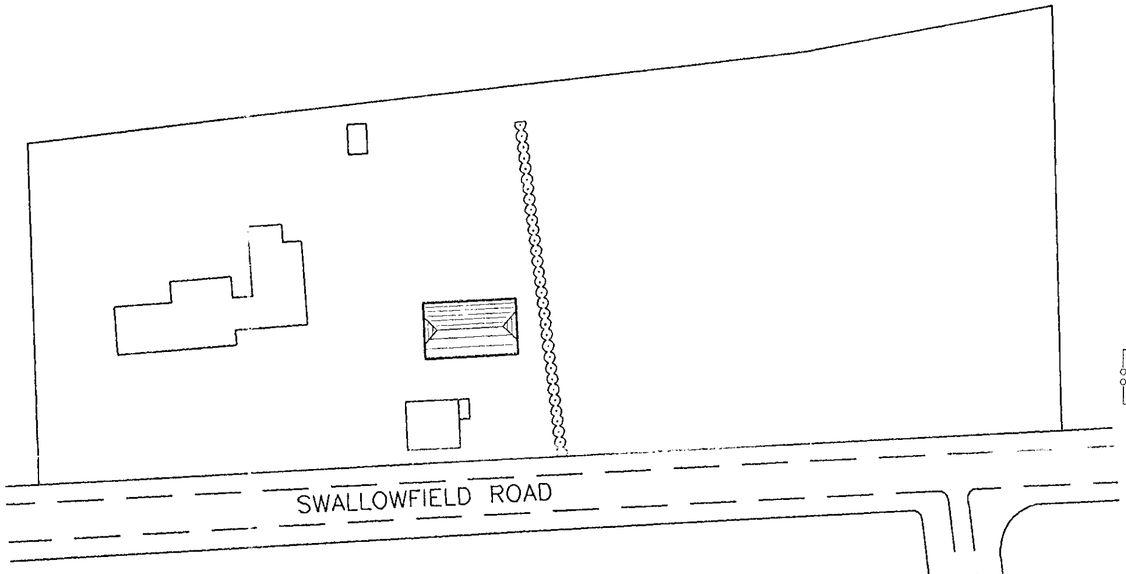

SITE PLAN
(Scale 1:500)

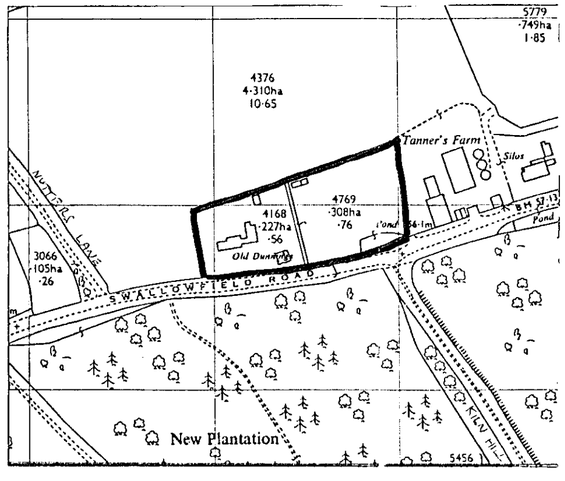

LOCATION PLAN
(Scale 1:2500)

27 JUN 2000* 1648

REFUSED



BDS

Chartered Surveyors & Property Consultants
Architectural & Building Design Services
Building & Structural Engineers

- Structural & Condition Surveys
- Preparation of Architectural Drawings
- Extensions, Conversions & New Build
- Planning & Building Regulation Applications
- Disputes & Diagnosis of Building Defects
- Building Insurance Claims
- Schedules of Dilapidations
- Project Management
- Professional advice on all Types of Building

Windward House,
Hollow Lane,
Shinfield,
Reading,
Berkshire RG2 9AB.

Tel: 0118 988 4477
Fax: 0118 988 5268

Project
Games room at;
OLD DUNNINGS
SWALLOWFIELD ROAD
ARBORFIELD, BERKS

Drawing title
PLANS & ELEVATIONS

Client
A. MARVIN, Esq

Date	Scale	
15.06.00	1:50 & 1:100	
Drawn by	Drawing number	Rev
KH	5002.00.1	A

General notes

1. Dimensions to be checked on site before any work is put in hand or pre-fabricated.
2. All dimensions in millimetres. (unless otherwise stated)
3. This drawing is not a full specification of works or materials to be employed in this project.
4. The drawing and design is copyright of this practice.©

Revisions

Ref	Date	
A	26/06/00	Site Plan amended