PLANNING SERVICES | DPT
POL | TLG
OC | MJF
APP
CS
06 JUL 2000
COPIES TO: | ACK:
FILE:

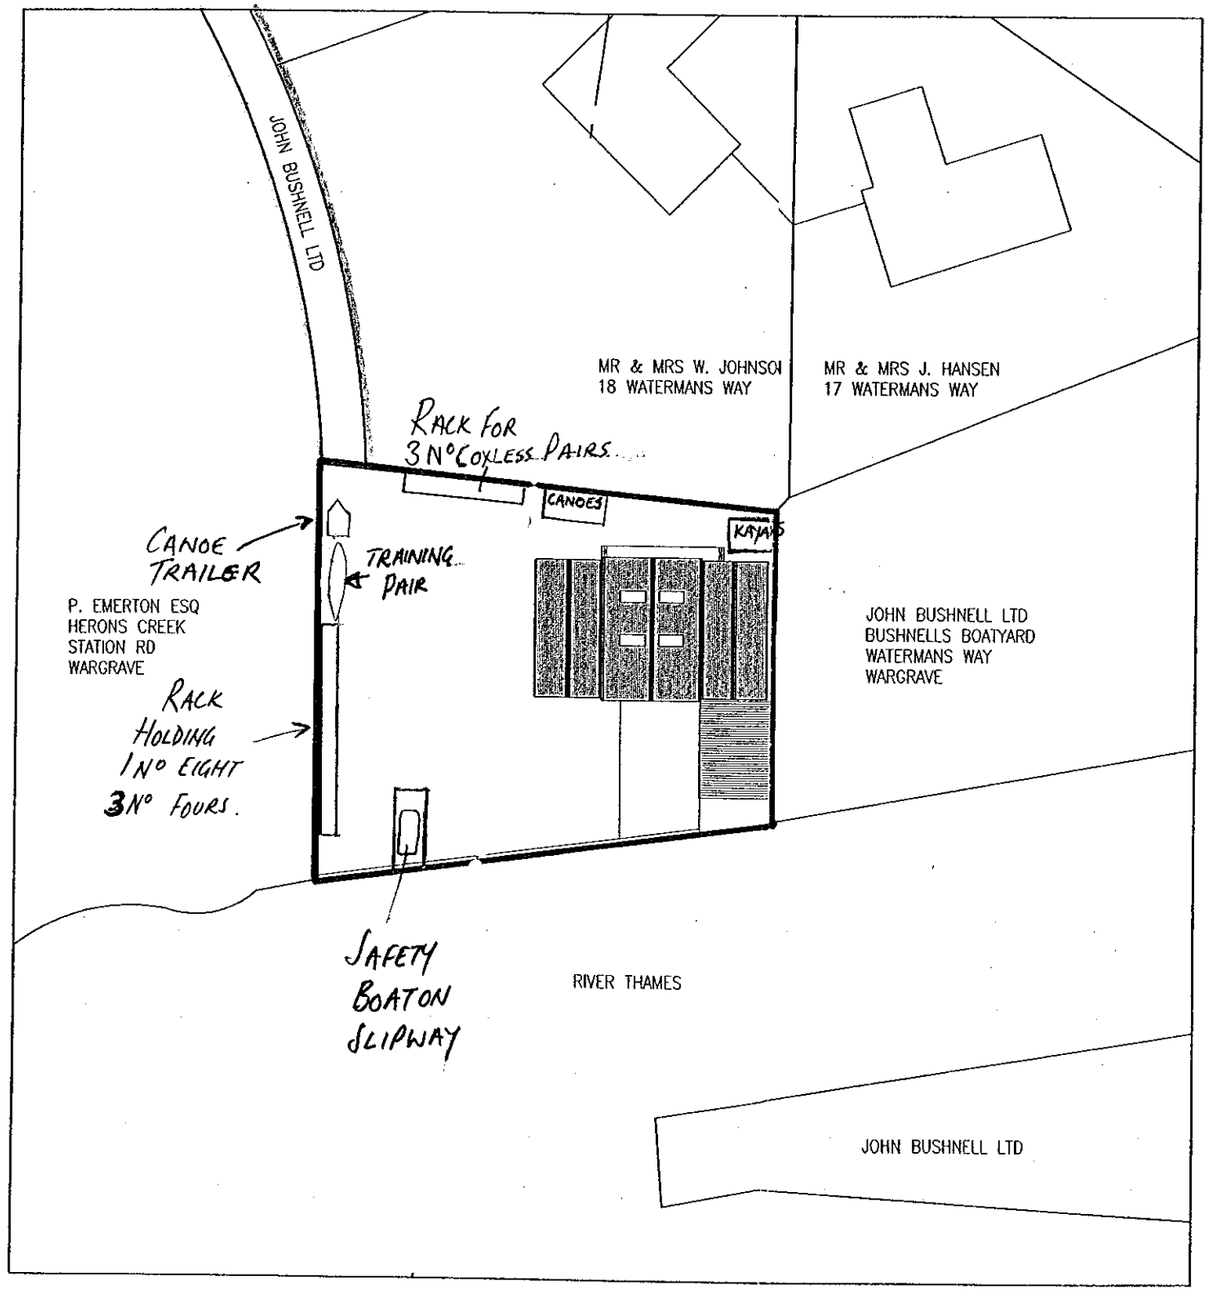

NOTES:
DO NOT SCALE FROM THIS DRAWING

Client
WARGRAVE BOATING CLUB
104 HIGH STREET
WARGRAVE, BERKS

Project
EXTENSION TO BOATHOUSE

Drawing
SITE PLAN

Scales 1:500 | Status PLANNING

Drawn S RICHARDS | Date APRIL 2000

Drawing Nr. 002

Revision

PLANNING SERVICES
PDR
PD
APP
CS
06 JUL 2000
COPIES TO:
ACK:
FILE:

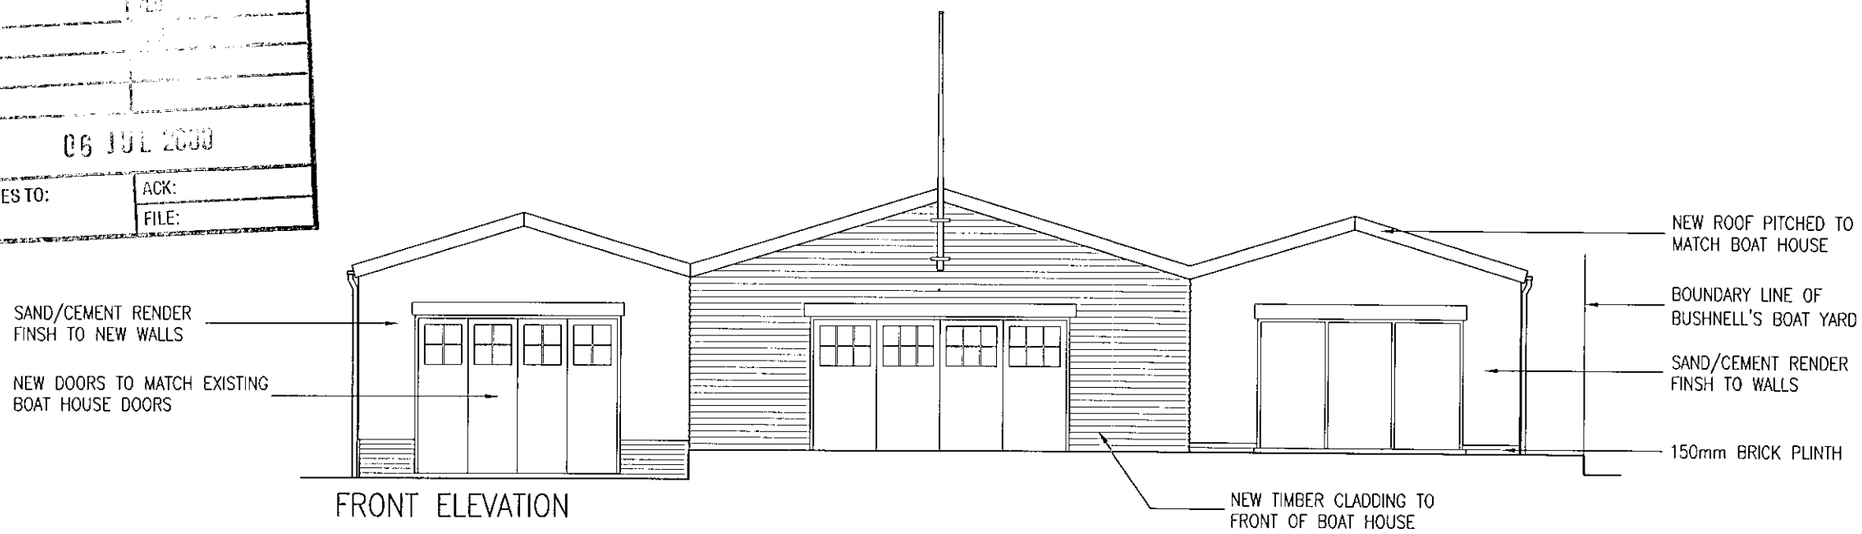

FRONT ELEVATION

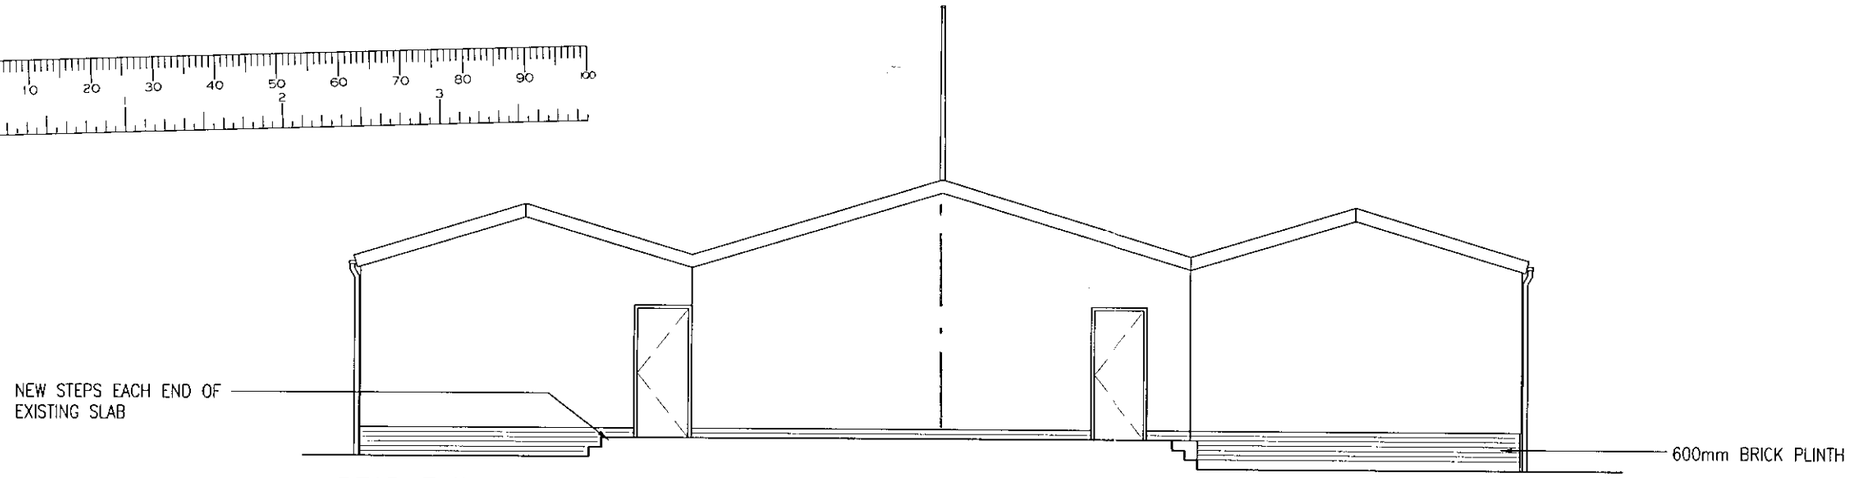

REAR ELEVATION

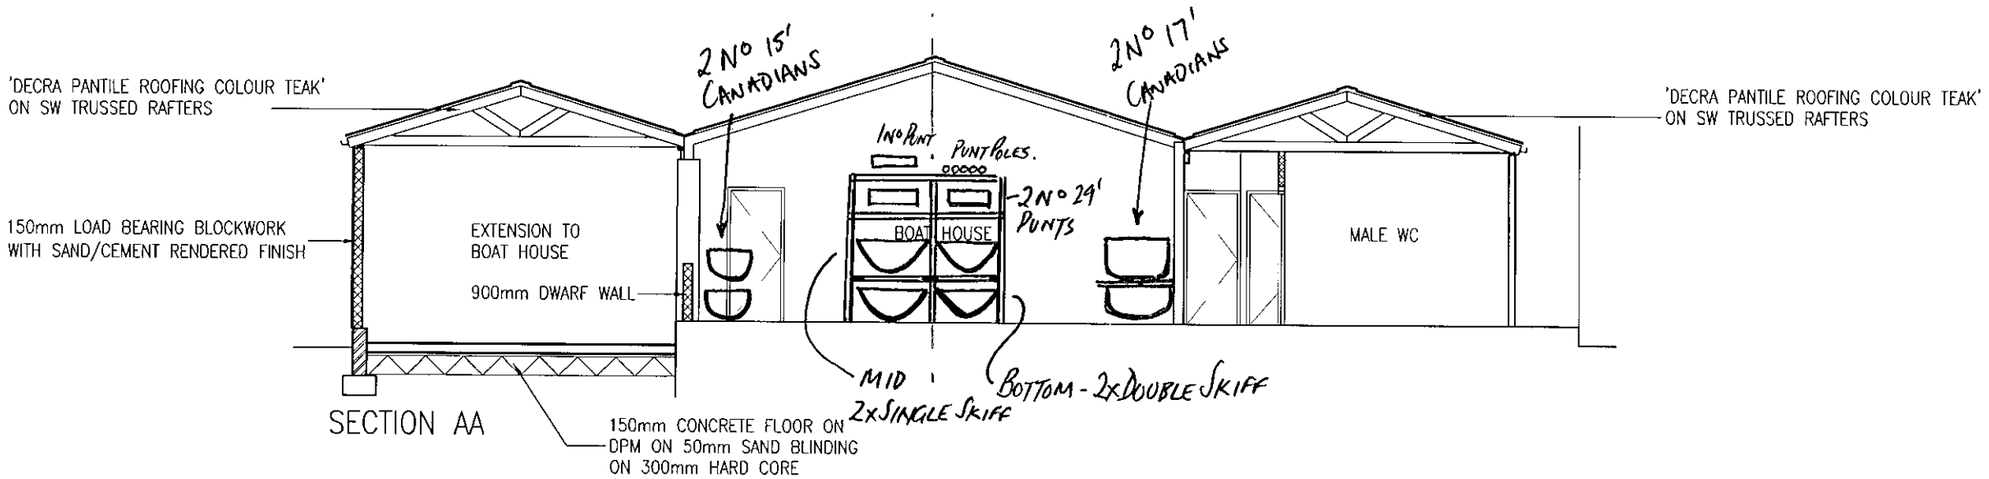

SECTION AA

NOTES:
DO NOT SCALE FROM THIS DRAWING

Client	WARGRAVE BOATING CLUB 104 HIGH STREET WARGRAVE, BERKS
Project	EXTENSION TO BOATHOUSE
Drawing	PROPOSED FRONT & REAR ELEVATIONS AND SECTION
Scales	1:100
Status	PLANNING
Drawn	S RICHARDS
Date	APRIL 2000
Drawing Nr.	004
Revision	

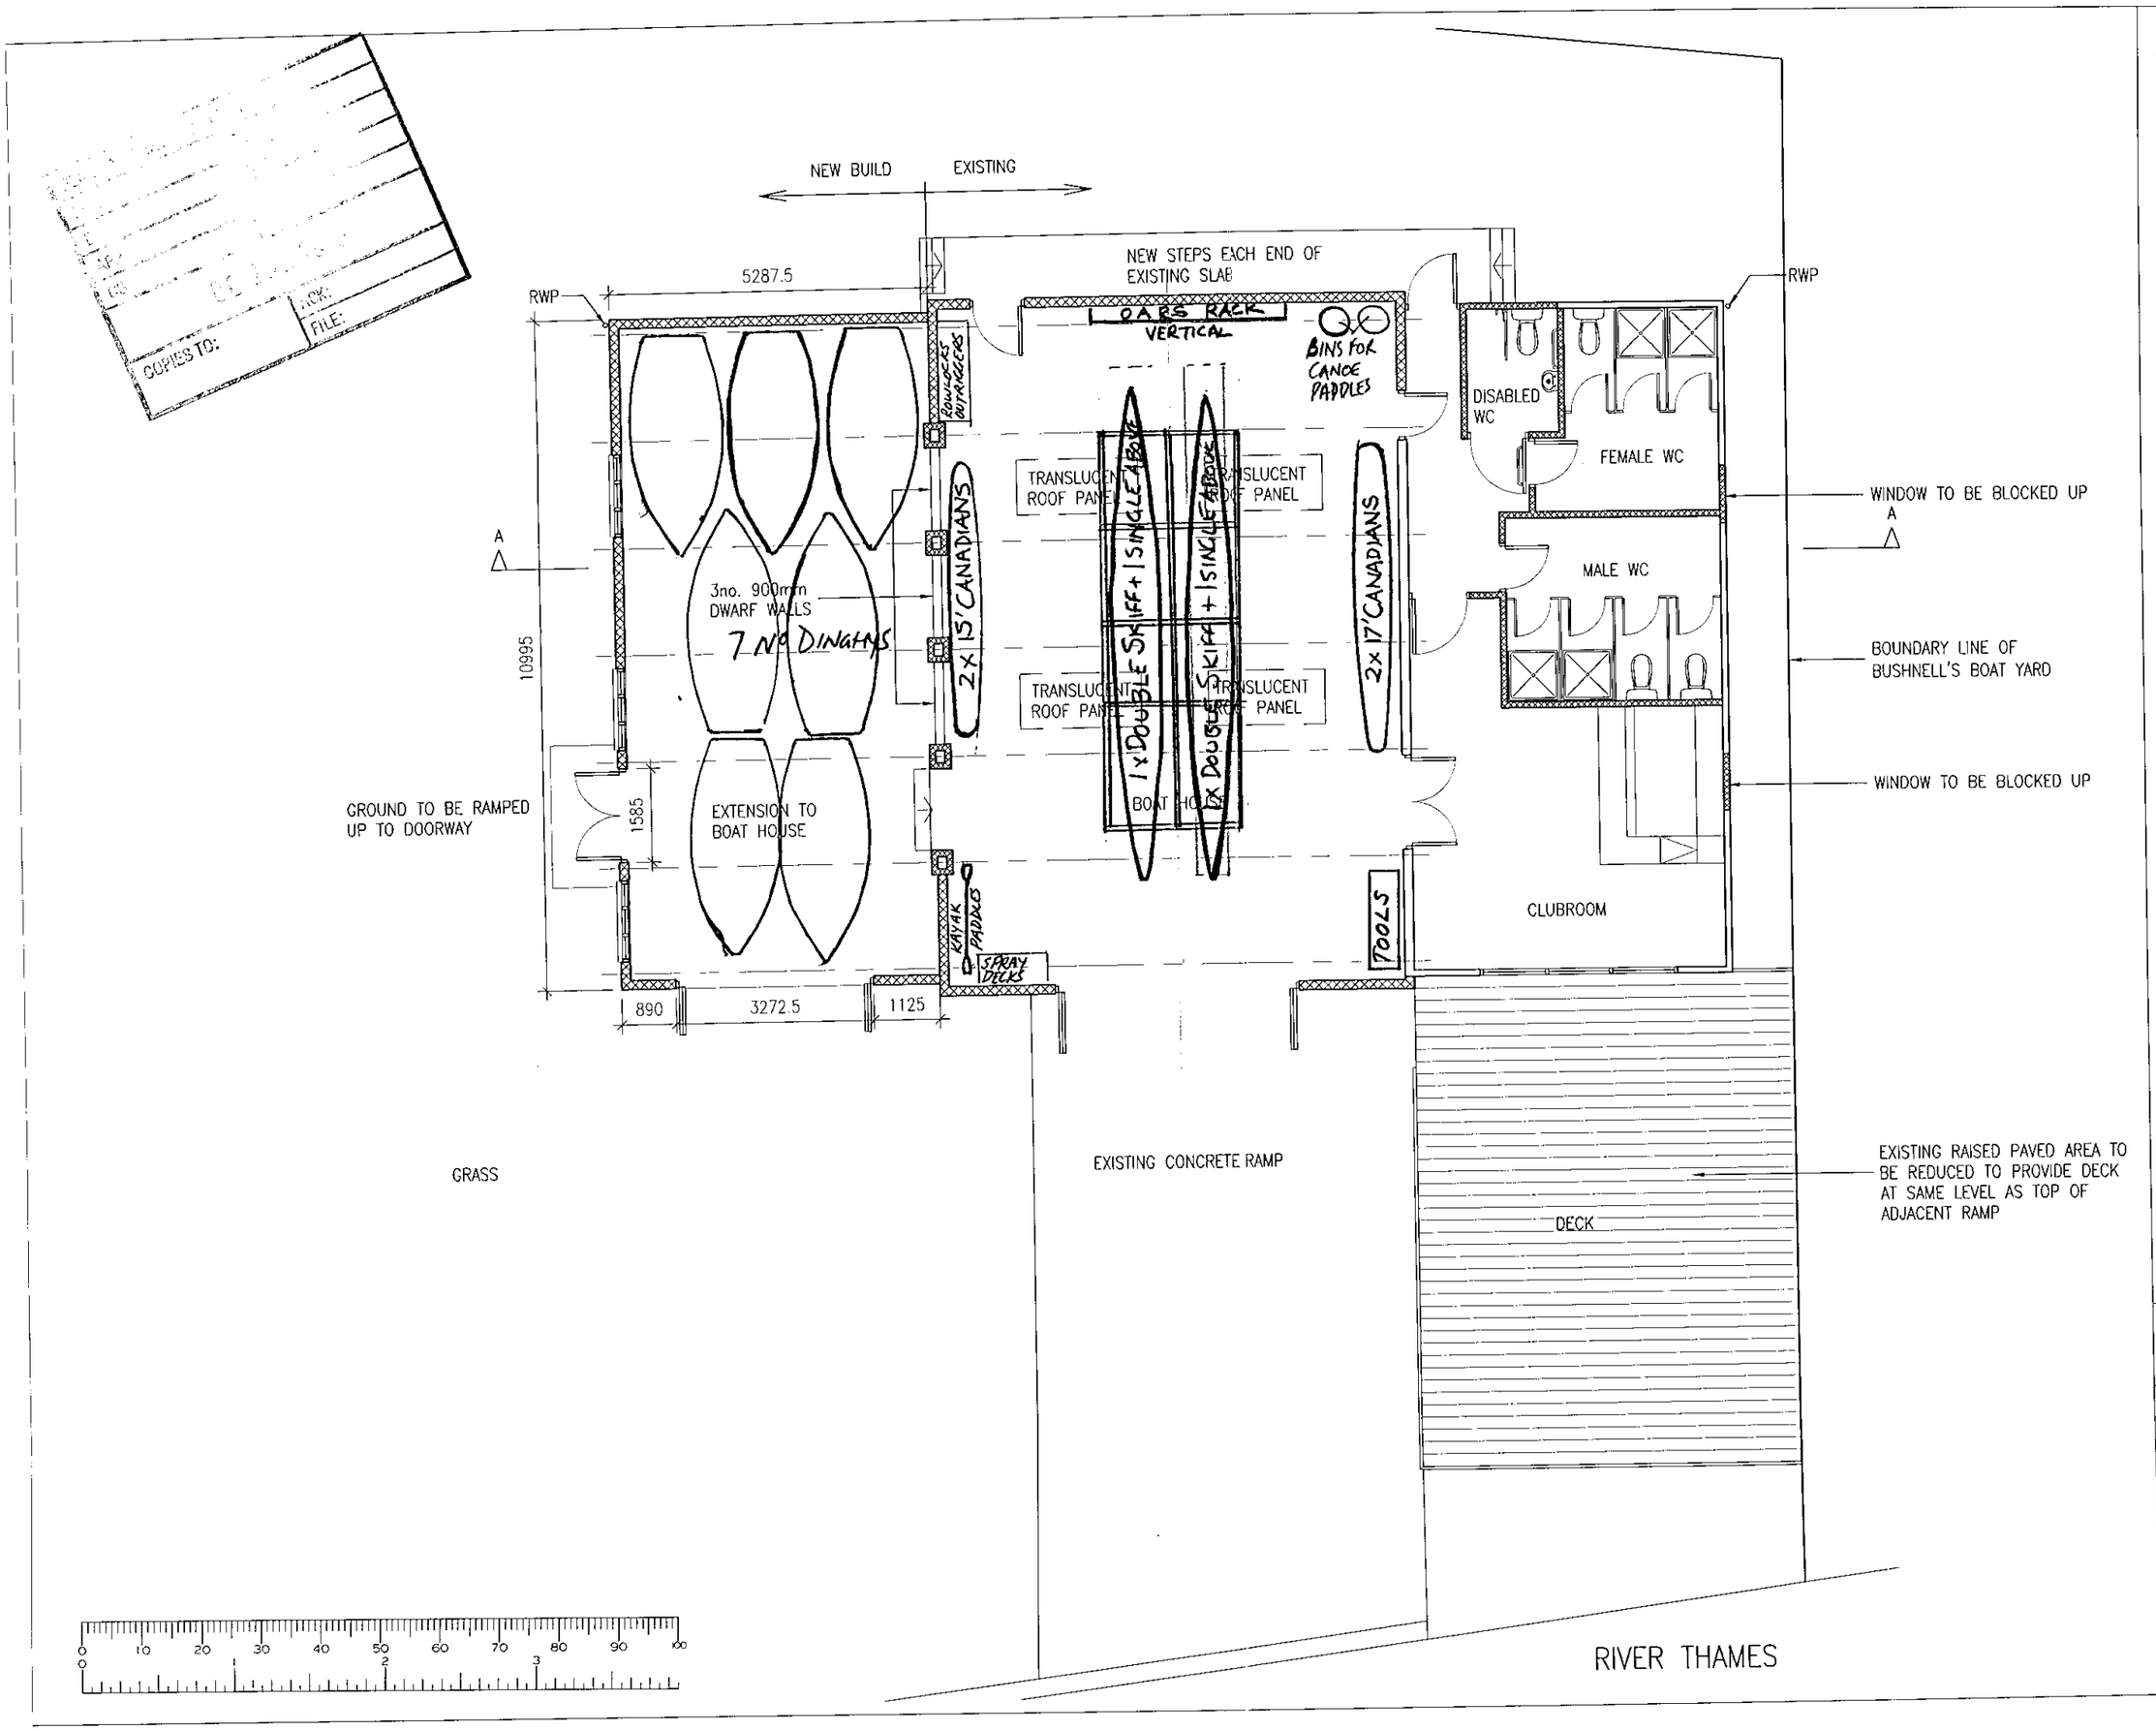

NOTES:
DO NOT SCALE FROM THIS DRAWING

Client
WARGRAVE BOATING CLUB
104 HIGH STREET
WARGRAVE, BERKS

Project
EXTENSION TO BOATHOUSE

Drawing
PROPOSED PLAN

Scales 1:100
Status PLANNING

Drawn S RICHARDS
Date APRIL 2000

Drawing Nr. 003

Revision

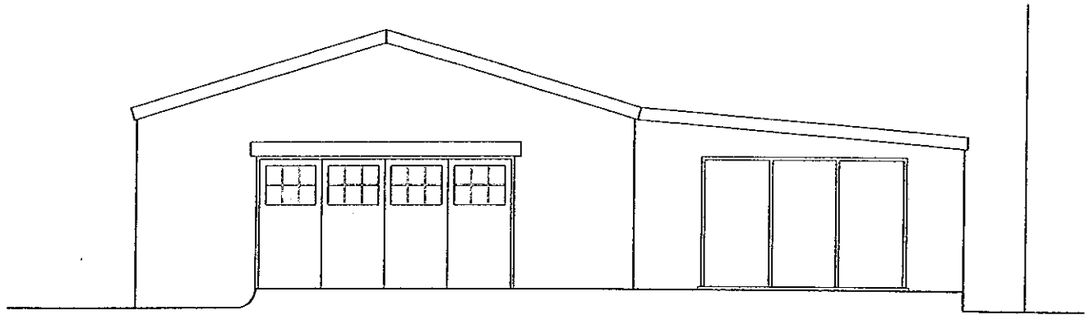

FRONT ELEVATION

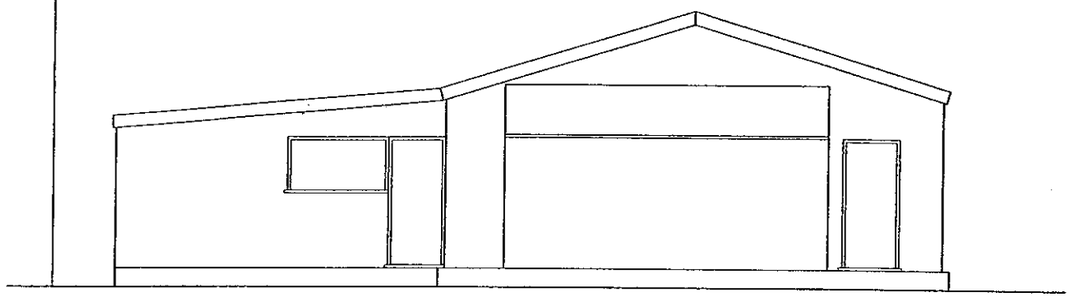

REAR ELEVATION

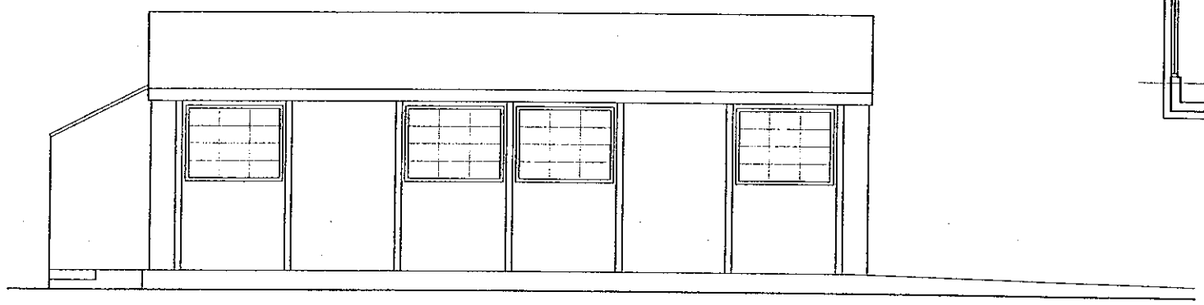

SIDE ELEVATION

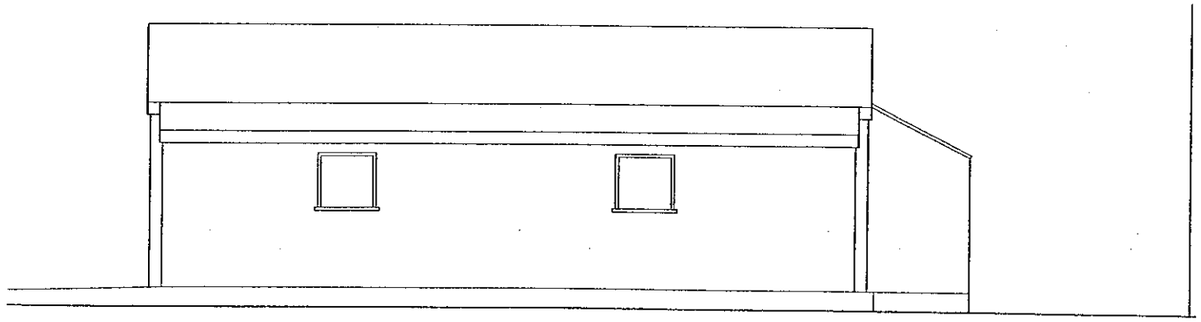

SIDE ELEVATION

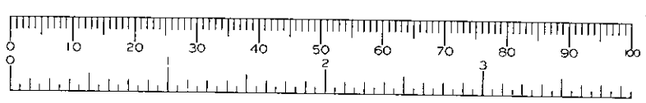

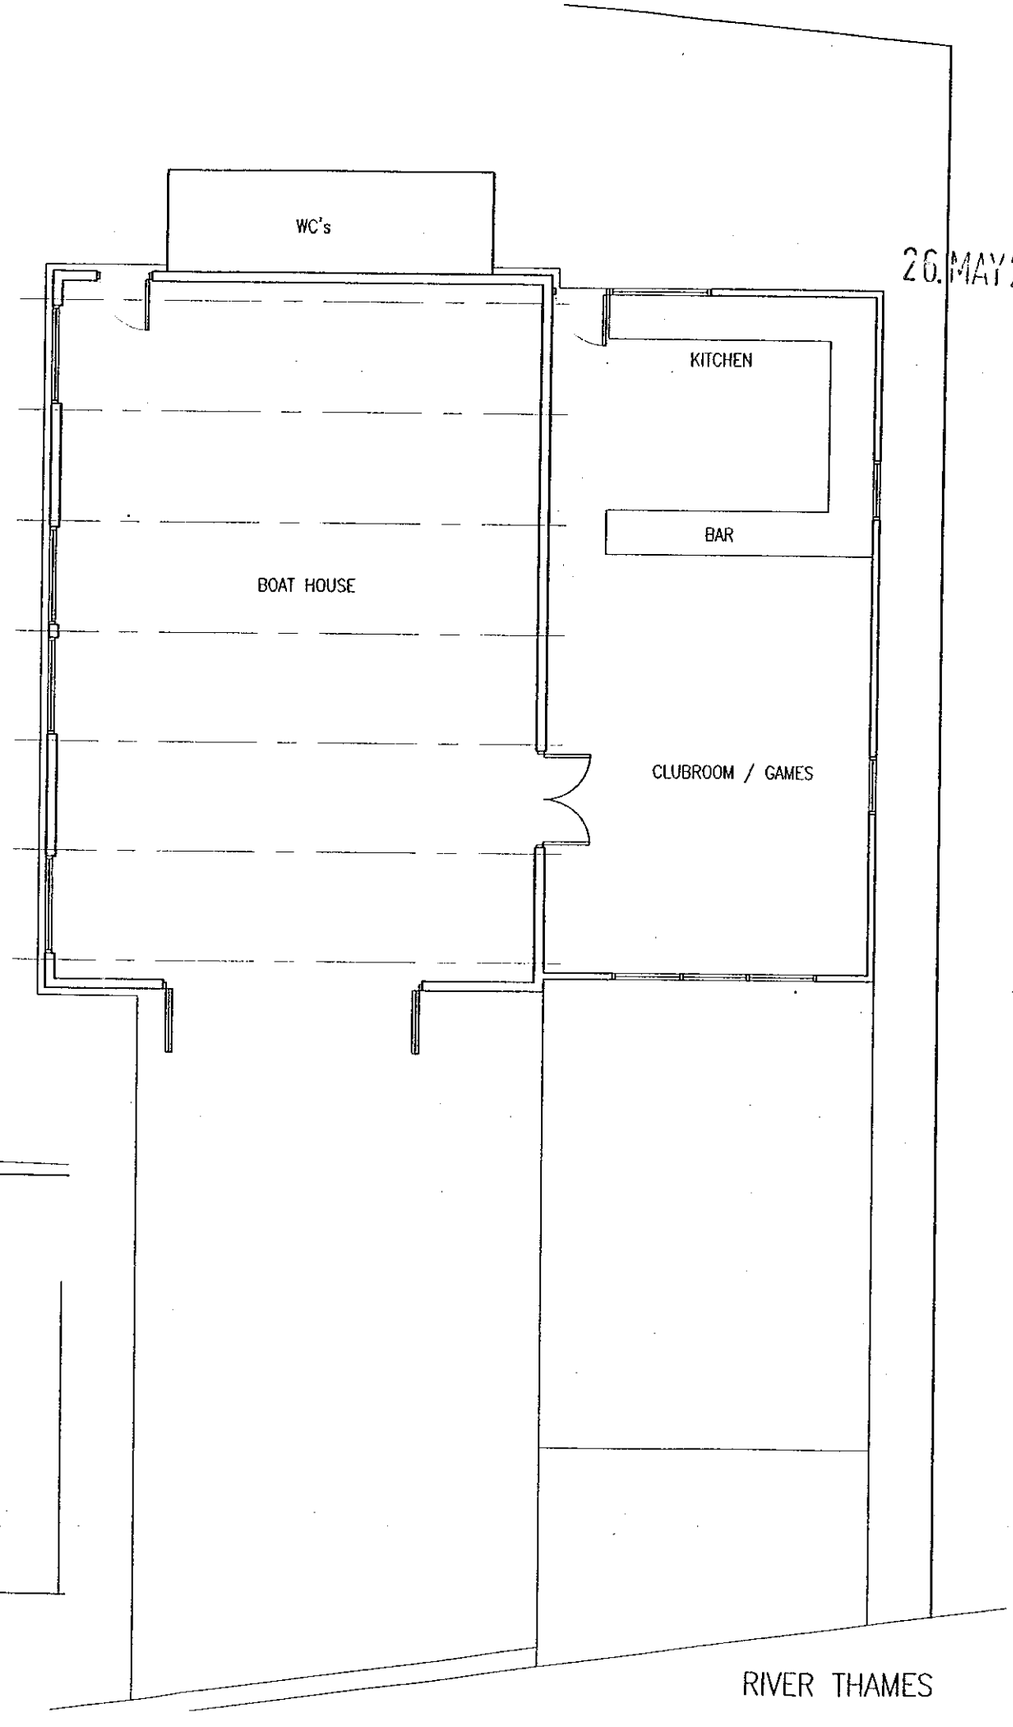

NOTES:
DO NOT SCALE FROM THIS DRAWING

26.MAY2000* 1599

Client
WARGRAVE BOATING CLUB
104 HIGH STREET
WARGRAVE, BERKS

Project
EXTENSION TO BOATHOUSE

Drawing
EXISTING PLAN AND ELEVATIONS

Scales 1:100
Status PLANNING
Drawn S RICHARDS
Date APRIL 2000
Drawing Nr. 001
Revision

NOTES:
DO NOT SCALE FROM THIS DRAWING

26.MAY2000* 1599

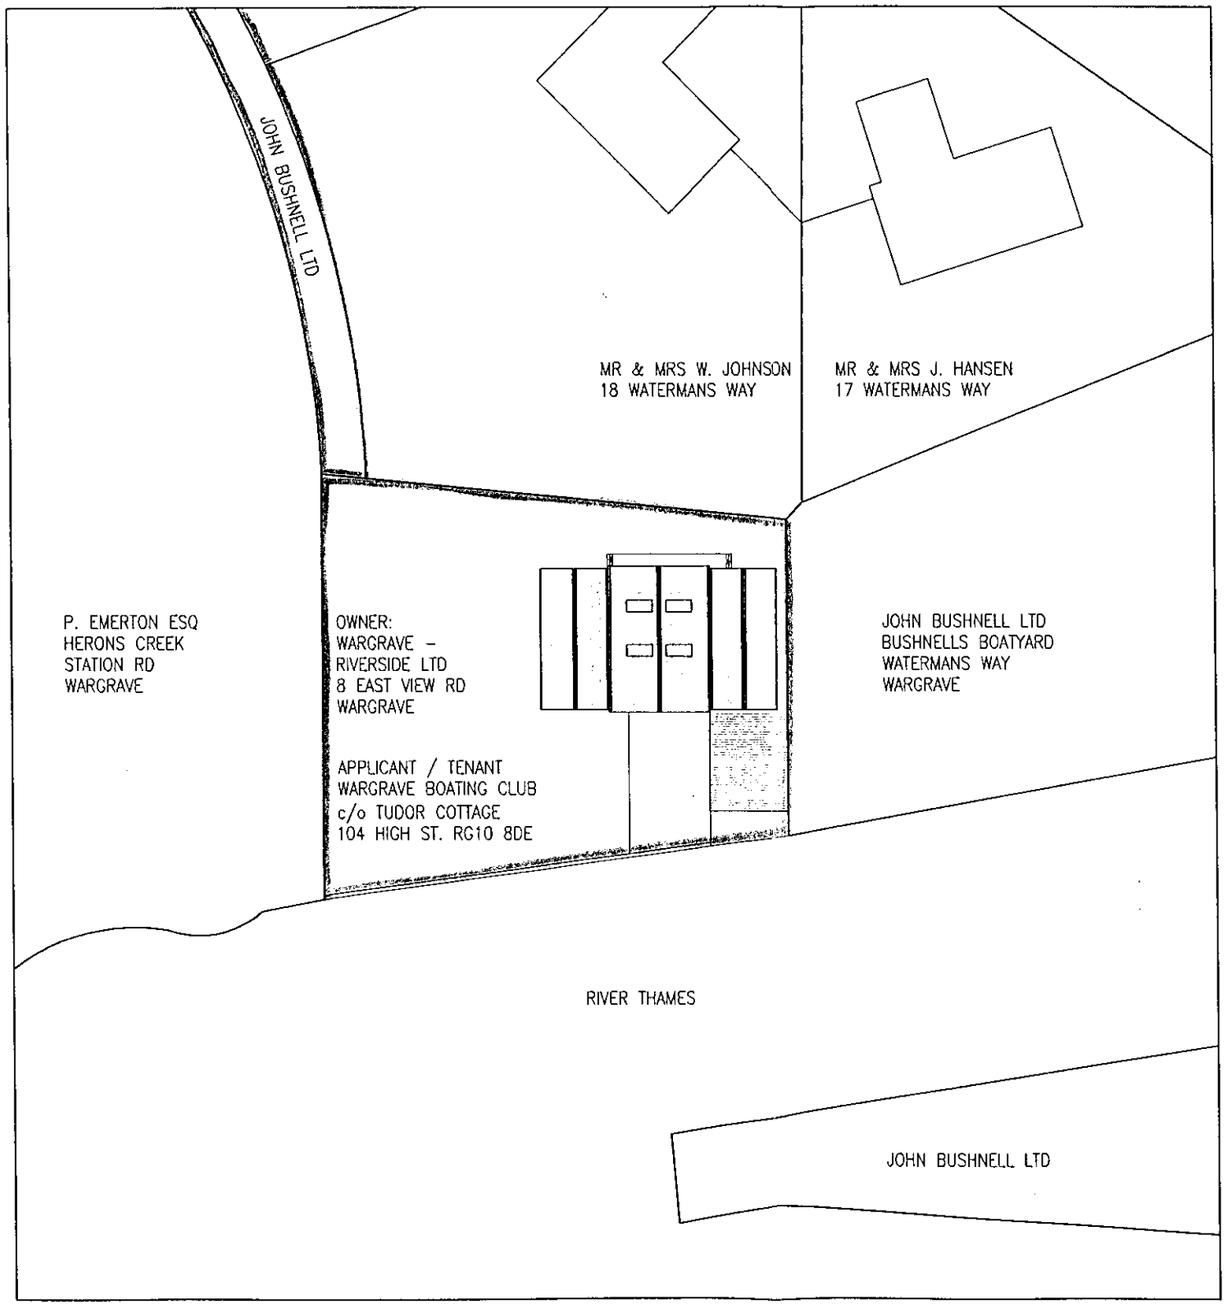

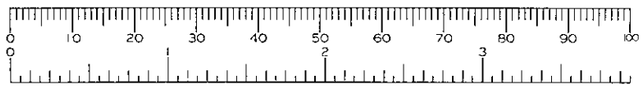

Client
WARGRAVE BOATING CLUB
104 HIGH STREET
WARGRAVE, BERKS

Project
EXTENSION TO BOATHOUSE

Drawing
SITE PLAN

Scales 1:500
Status PLANNING

Drawn S RICHARDS
Date APRIL 2000

Drawing Nr. 002

Revision

NOTES:
DO NOT SCALE FROM THIS DRAWING

26.MAY2000* 1599

58

NEW BUILD EXISTING

RWP

5287.5

NEW STEPS EACH END OF EXISTING SLAB

RWP

DISABLED WC

FEMALE WC

WINDOW TO BE BLOCKED UP

A

A

TRANSLUCENT ROOF PANEL

TRANSLUCENT ROOF PANEL

3no. 900mm DWARF WALLS

MALE WC

10995

TRANSLUCENT ROOF PANEL

TRANSLUCENT ROOF PANEL

BOUNDARY LINE OF BUSHNELL'S BOAT YARD

GROUND TO BE RAMPED UP TO DOORWAY

1585

EXTENSION TO BOAT HOUSE

BOAT HOUSE

WINDOW TO BE BLOCKED UP

CLUBROOM

890

3272.5

1125

GRASS

EXISTING CONCRETE RAMP

EXISTING RAISED PAVED AREA TO BE REDUCED TO PROVIDE DECK AT SAME LEVEL AS TOP OF ADJACENT RAMP

13.2x11.5.
152.

DECK

RIVER THAMES

0 10 20 30 40 50 60 70 80 90 100
0 2 3

Client
WARGRAVE BOATING CLUB
104 HIGH STREET
WARGRAVE, BERKS

Project
EXTENSION TO BOATHOUSE

Drawing
PROPOSED PLAN

Scales 1:100
Status PLANNING

Drawn S RICHARDS
Date APRIL 2000

Drawing Nr. 003

Revision

NOTES:
DO NOT SCALE FROM THIS DRAWING

26.MAY2000★ 1599

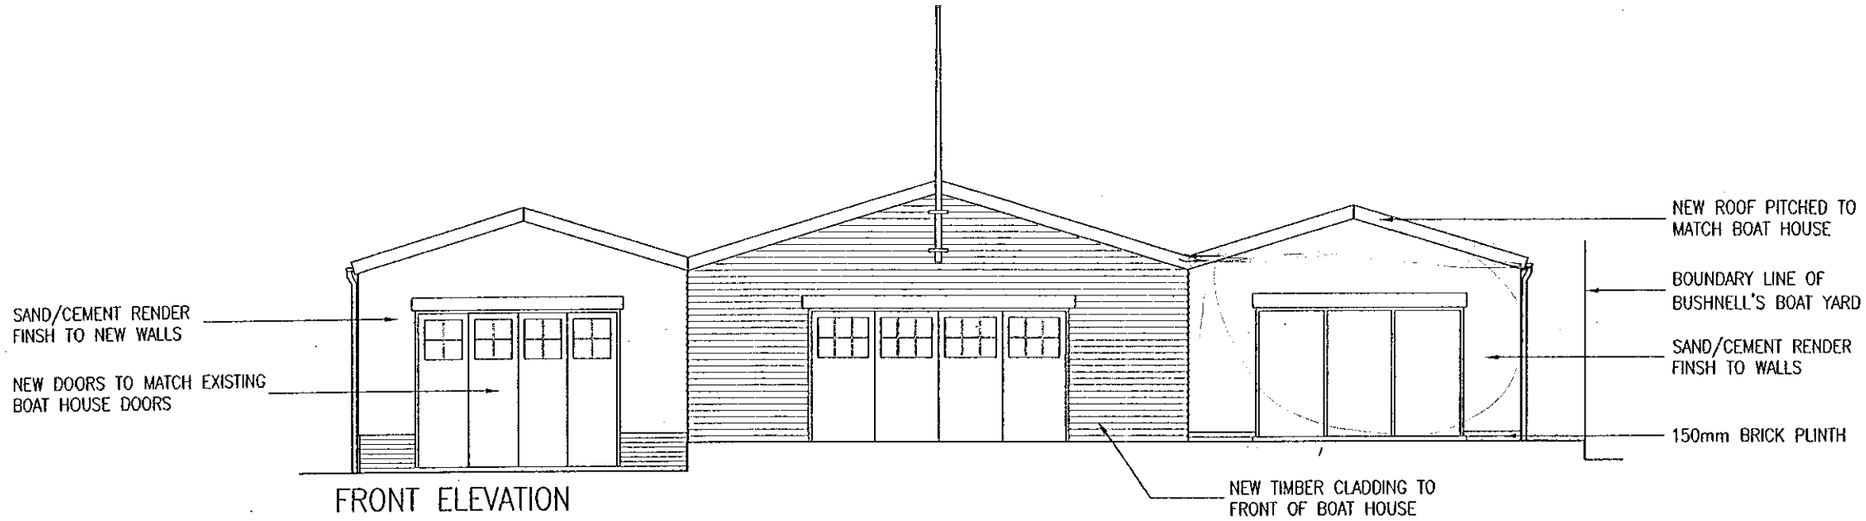

FRONT ELEVATION

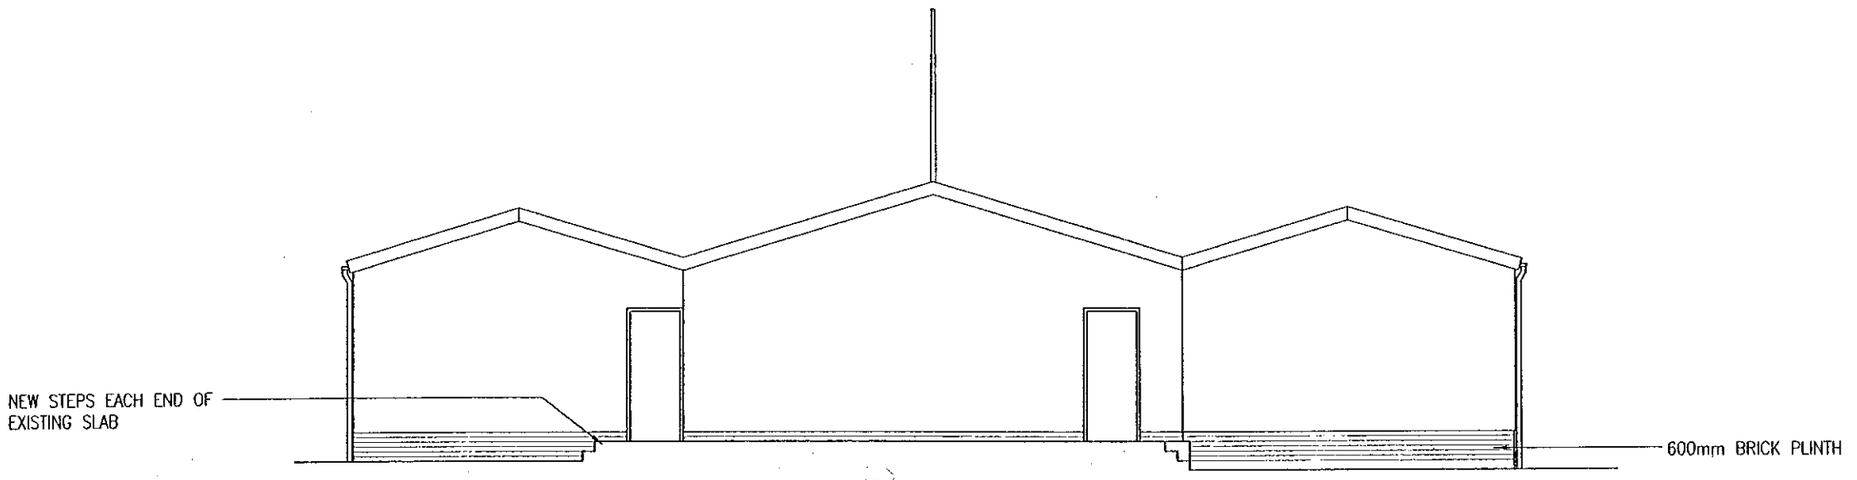

REAR ELEVATION

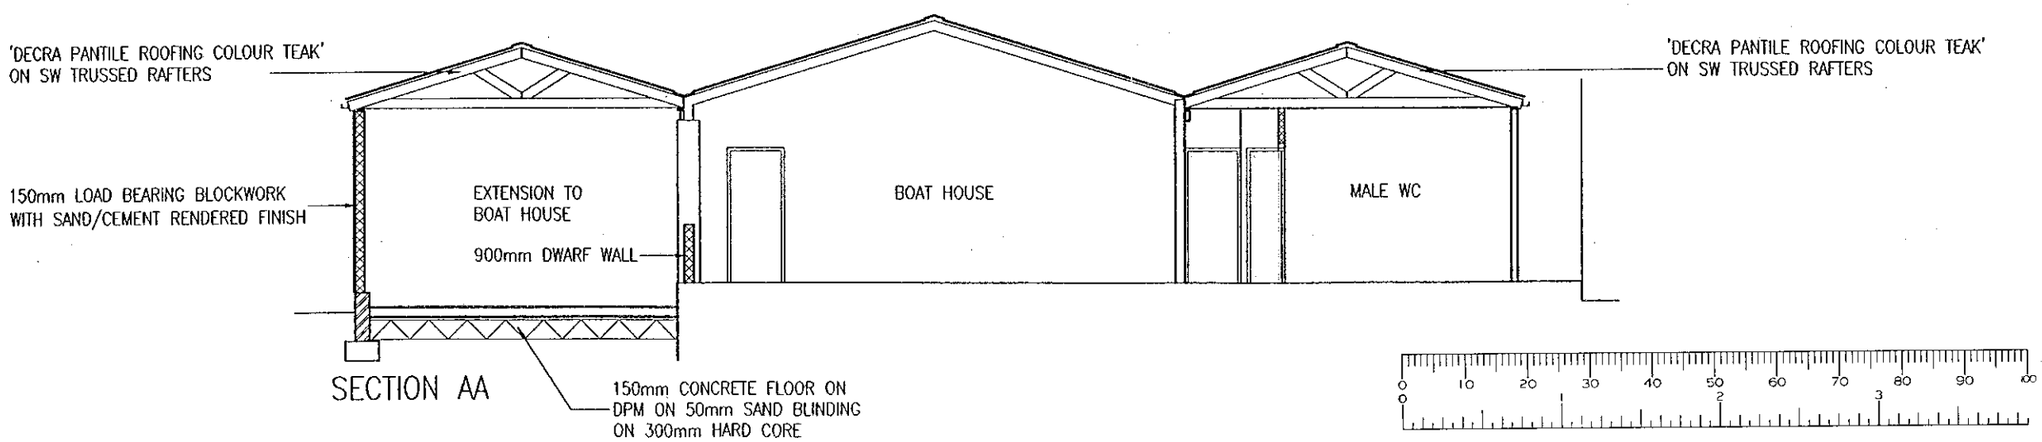

SECTION AA

0 10 20 30 40 50 60 70 80 90 100

0 1 2 3

Client
WARGRAVE BOATING CLUB
104 HIGH STREET
WARGRAVE, BERKS

Project
EXTENSION TO BOATHOUSE

Drawing
PROPOSED FRONT & REAR ELEVATIONS AND SECTION

Scales 1:100
Status PLANNING
Drawn S RICHARDS
Date APRIL 2000
Drawing Nr. 004
Revision

NOTES:
DO NOT SCALE FROM THIS DRAWING

26.MAY2000* 1599

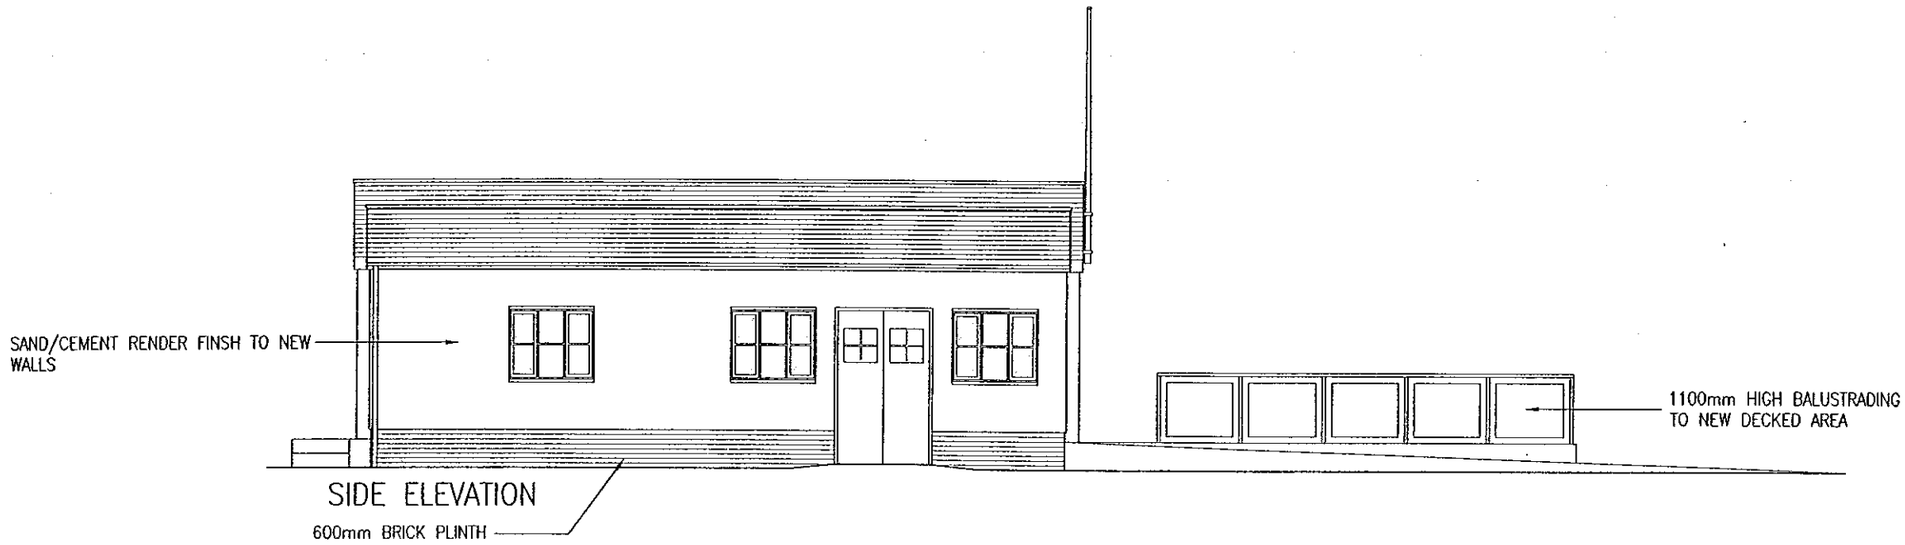

SIDE ELEVATION

600mm BRICK PLINTH

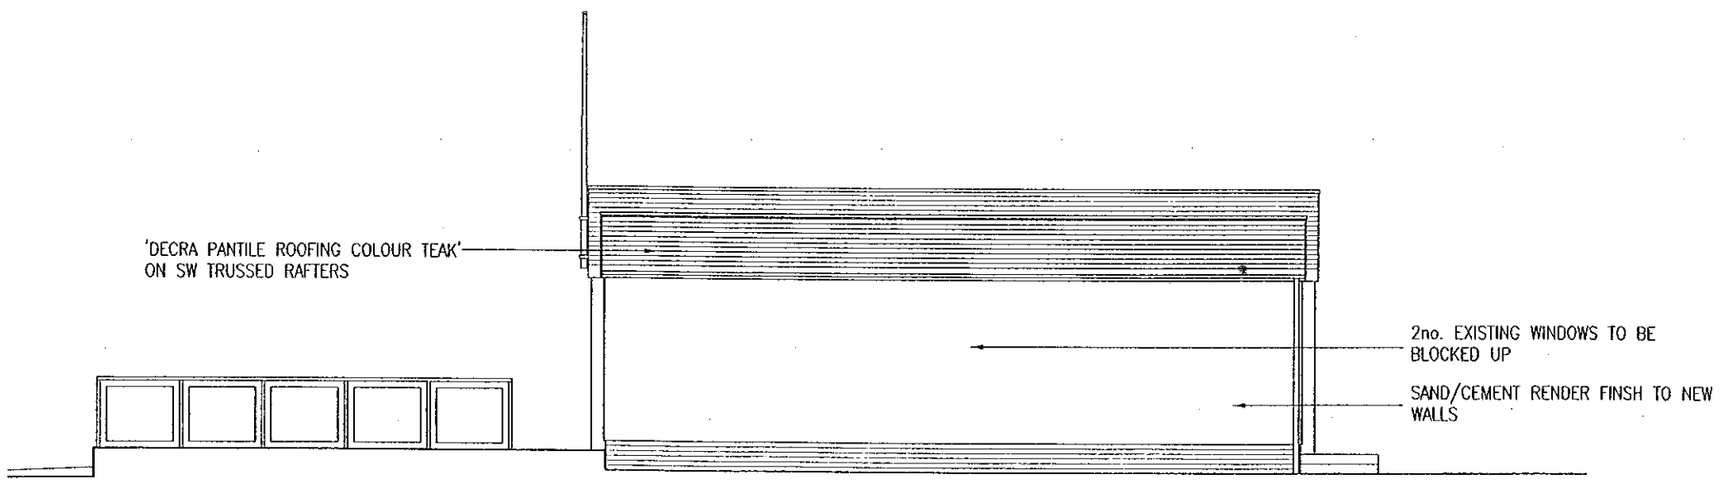

SIDE ELEVATION

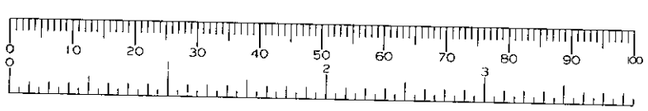

Client
WARGRAVE BOATING CLUB
104 HIGH STREET
WARGRAVE, BERKS

Project
EXTENSION TO BOATHOUSE

Drawing
PROPOSED SIDE ELEVATIONS

Scales 1:100
Status PLANNING
Drawn S RICHARDS
Date APRIL 2000
Drawing Nr. 005
Revision

NOTES:
DO NOT SCALE FROM THIS DRAWING

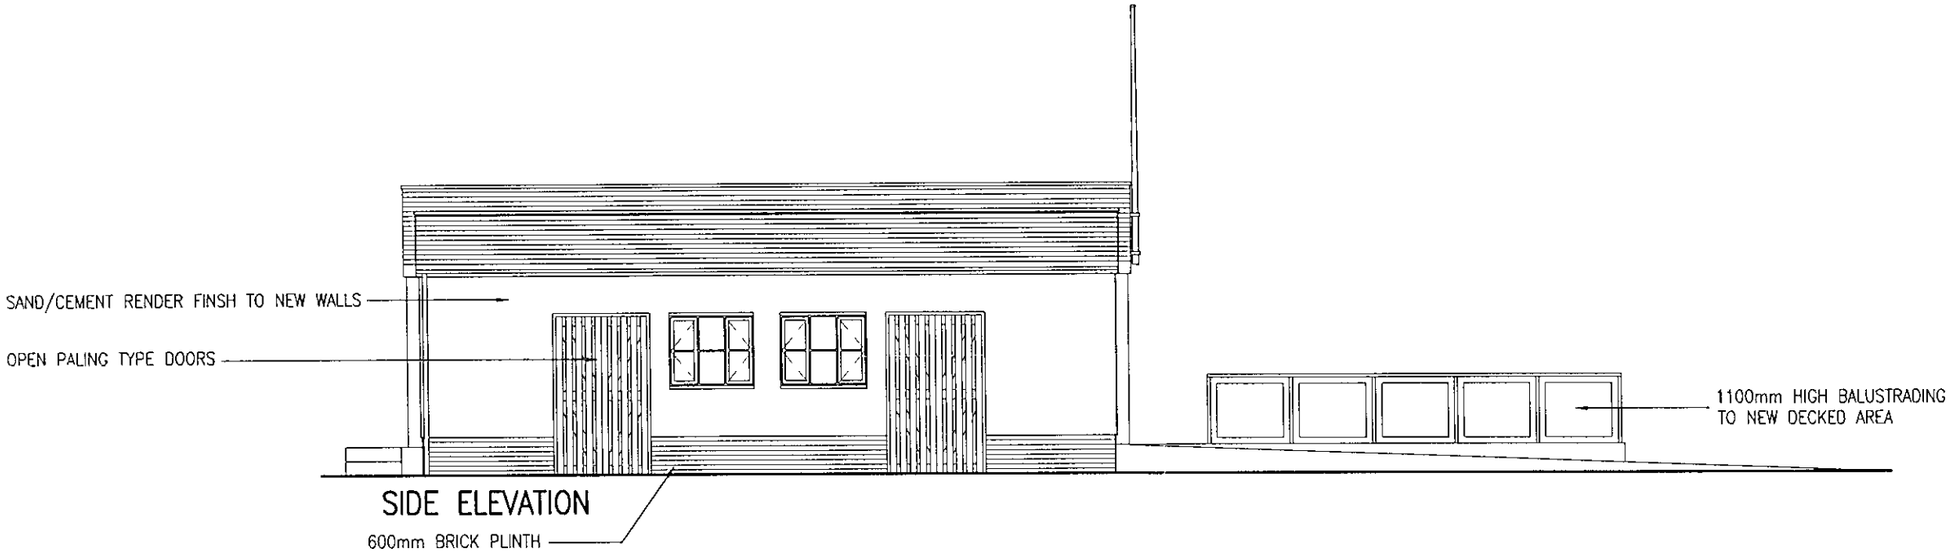

SIDE ELEVATION

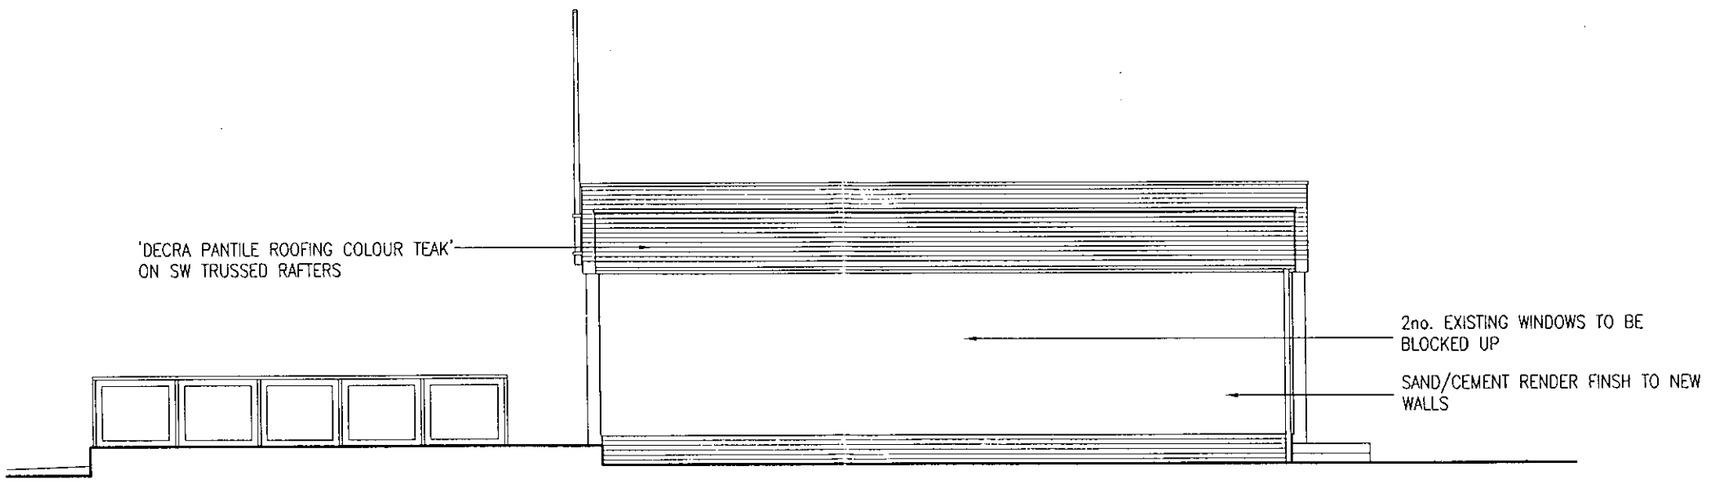

SIDE ELEVATION



REVISED PLAN

1599

Client
WARGRAVE BOATING CLUB
104 HIGH STREET
WARGRAVE, BERKS

Project
EXTENSION TO BOATHOUSE

Drawing
PROPOSED SIDE ELEVATIONS

Scales 1:100
Status PLANNING
Drawn S RICHARDS
Date APRIL 2000
Drawing Nr. 005
Revision

NOTES:
DO NOT SCALE FROM THIS DRAWING

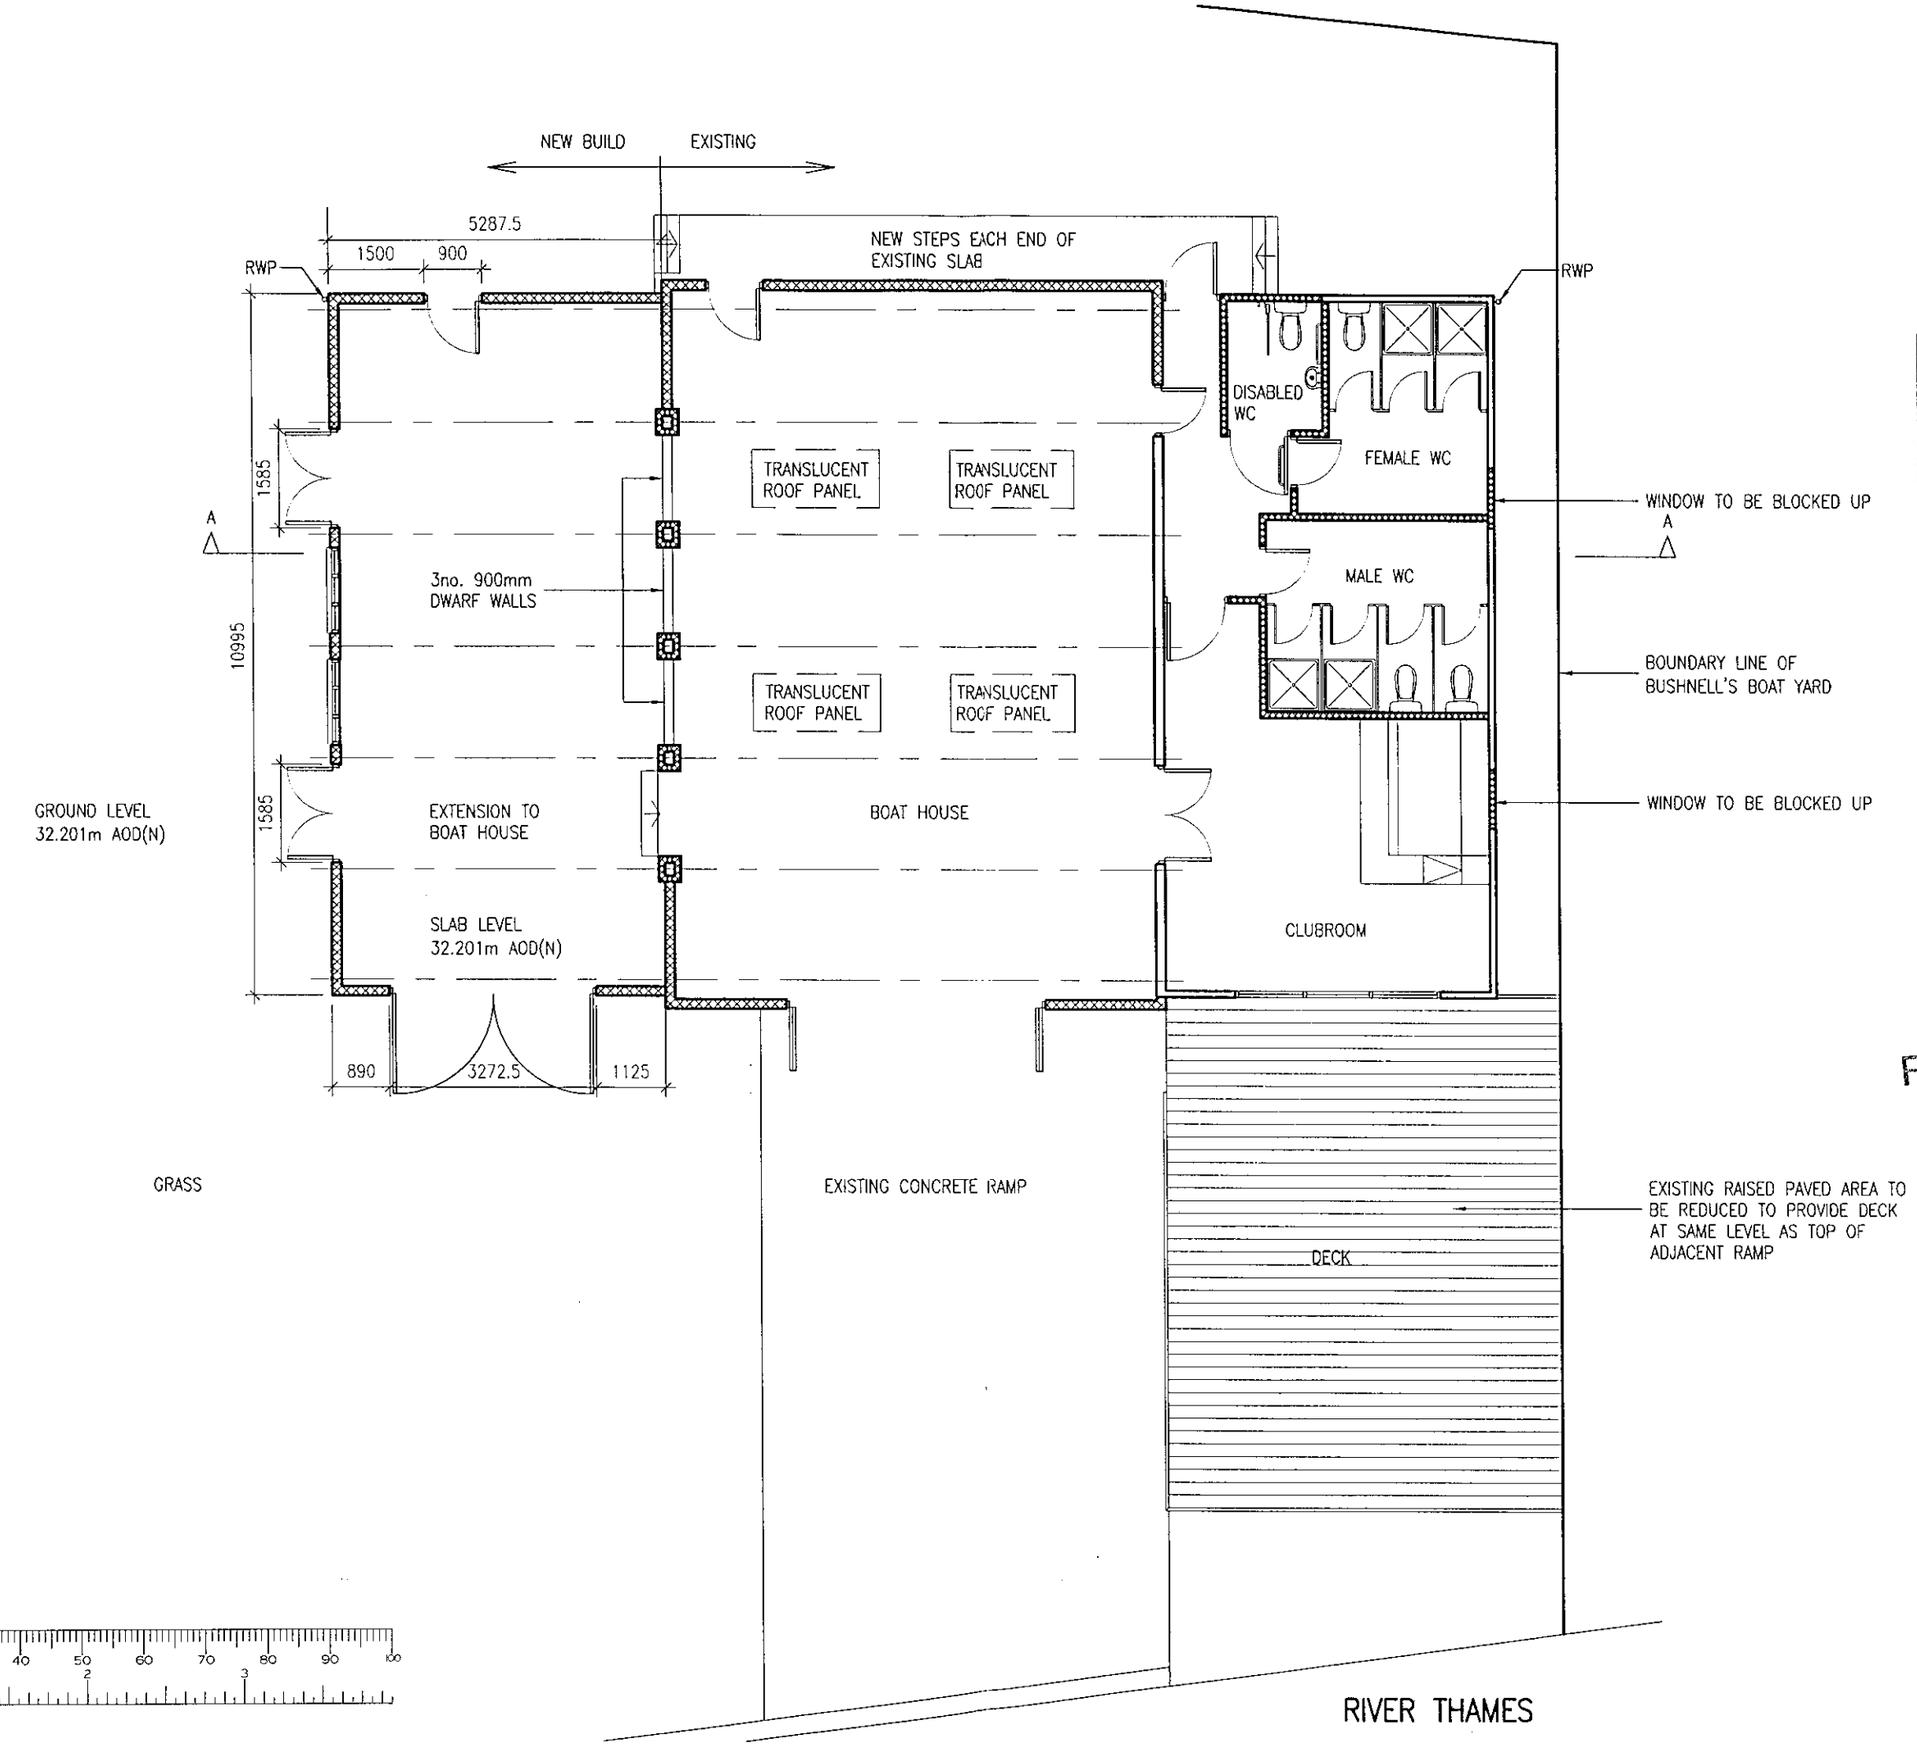

PLANNING SERVICES | HPT | TLS | EHF | DC | APP | CS | COPIES TO: | ACK: | FILE:
17 OCT 2000

REVISED PLAN
1599

Client
WARGRAVE BOATING CLUB
104 HIGH STREET
WARGRAVE, BERKS

Project
EXTENSION TO BOATHOUSE

Drawing
PROPOSED PLAN

Scales 1:100 | Status PLANNING

Drawn S RICHARDS | Date APRIL 2000

Drawing Nr. 003 | CS 24/10/01

Revision

NOTES:
DO NOT SCALE FROM THIS DRAWING

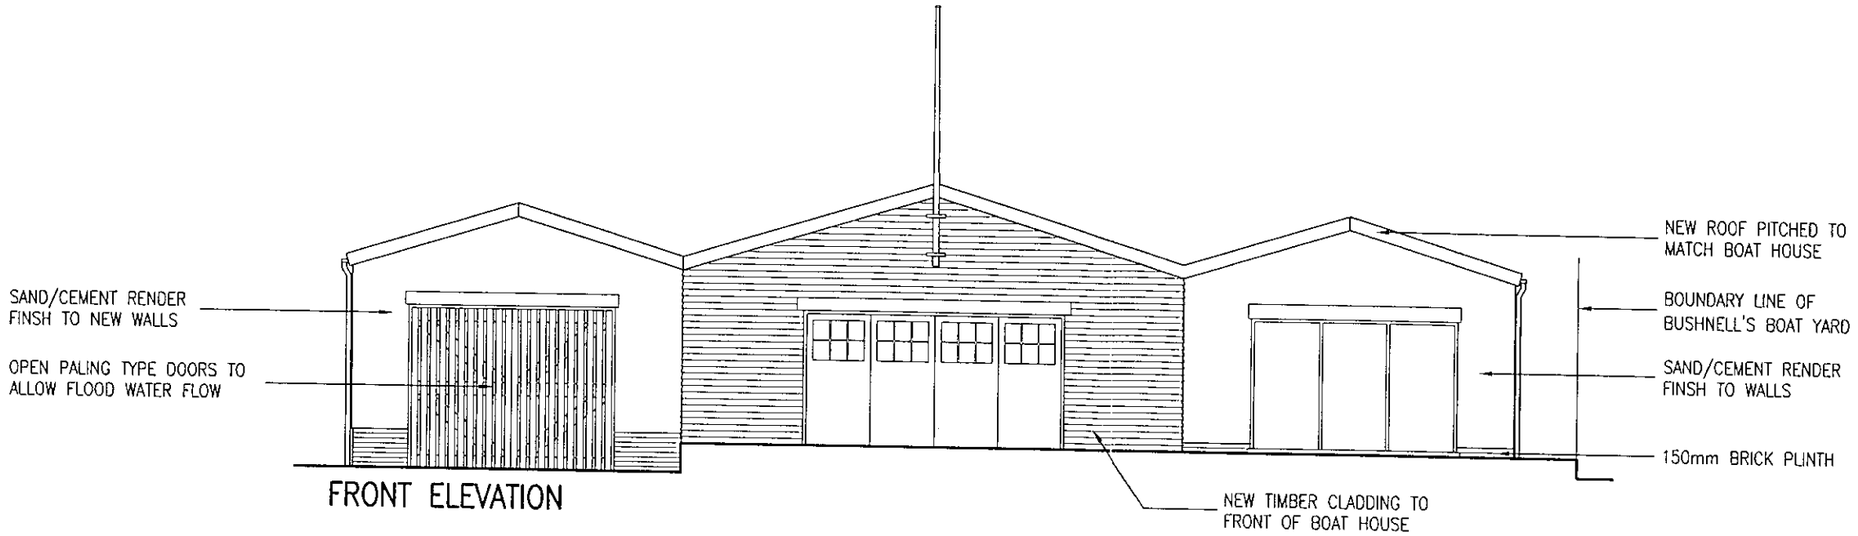

FRONT ELEVATION

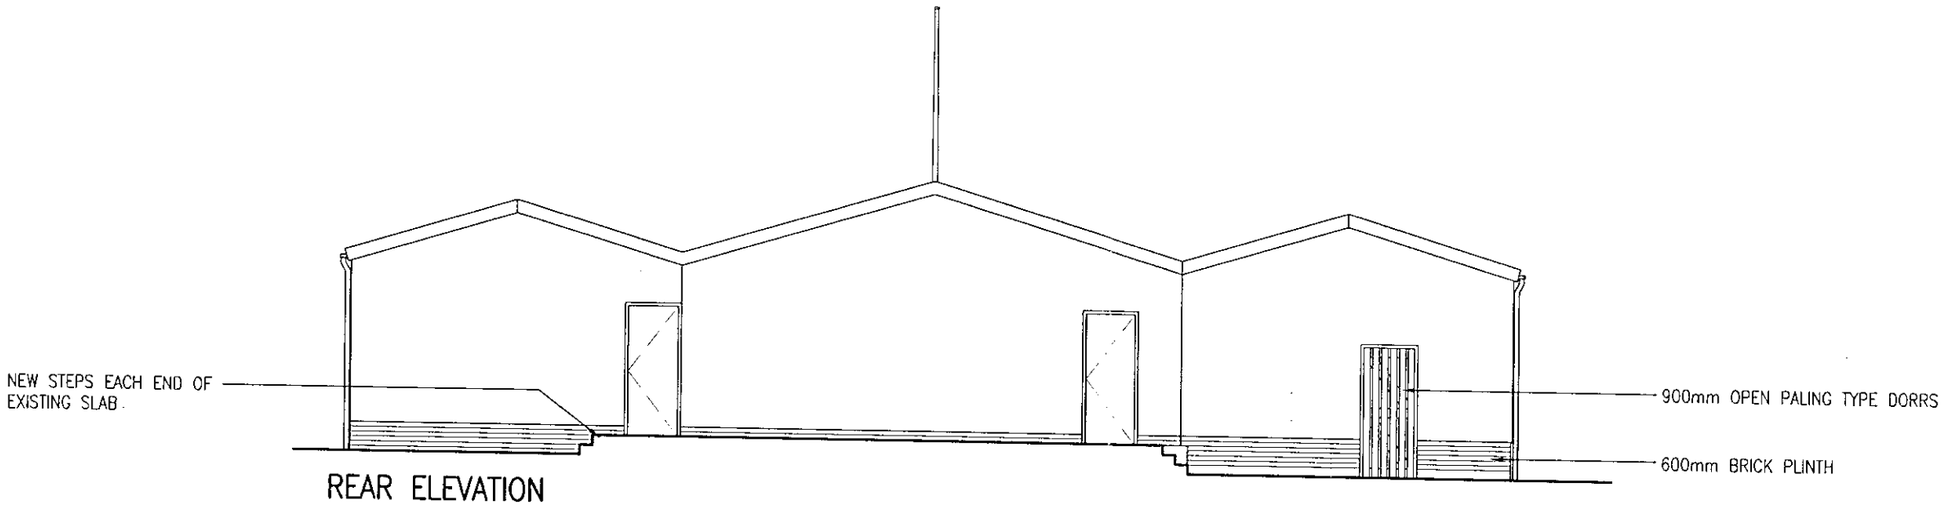

REAR ELEVATION

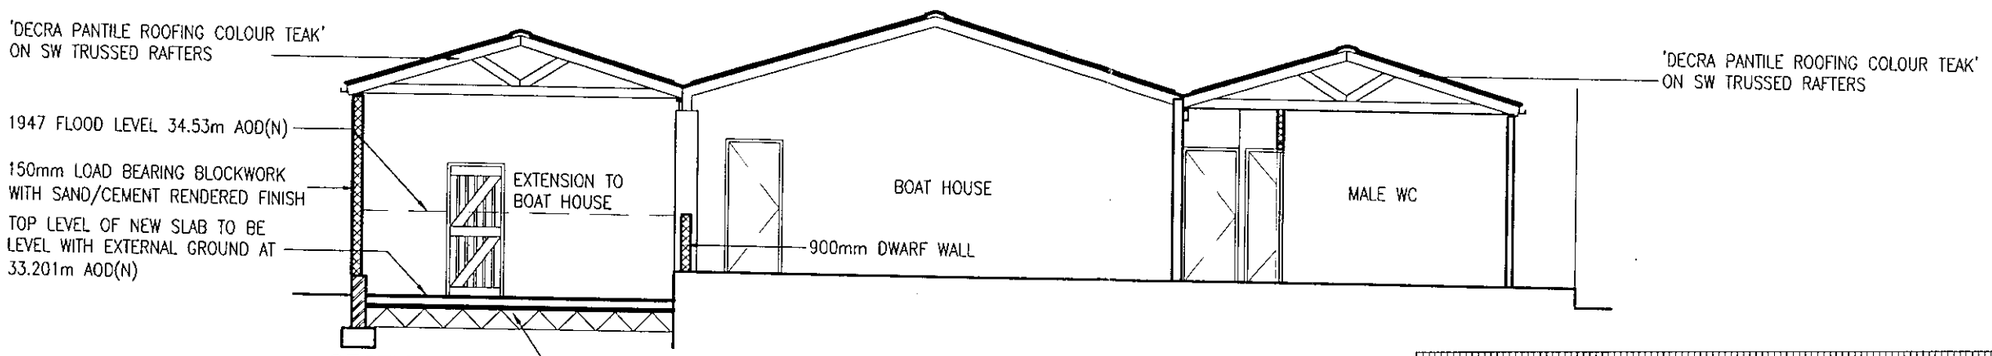

SECTION AA

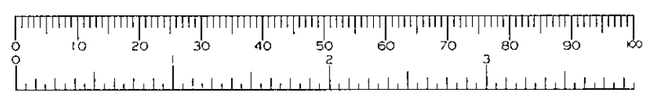

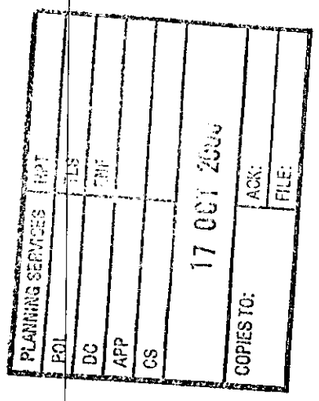

1599

REVISED PLAN

Client
WARGRAVE BOATING CLUB
104 HIGH STREET
WARGRAVE, BERKS

Project
EXTENSION TO BOATHOUSE

Drawing
PROPOSED FRONT & REAR ELEVATIONS AND SECTION

Scales: 1:100
Status: PLANNING

Drawn: S RICHARDS
Date: APRIL 2000

Drawing Nr.: 004

Revision