CLOSE BOARDED PANELLED FENCE
1800mm HIGH WITH 300mm TRELLIS ON TOP

GRASS

PATIO

37

SSL 49.730

39

33

BLOCK PAVIORS : ANTIQUE
BRINDLE RUSTIC BLEND

PEA SHINGLE DRIVE

JUNIPEROUS SENTINEL

JUNIPEROUS SENTINEL

EXISTING LAUREL HEDGE

EXISTING HEDGE

EXISTING LAUREL TREE

GRASS

CUPRESSUS GLAUCA

HYPERICUM

HYPERICUM

HYPERICUM

EXISTING HOLLY TREE

HYPERICUM

ESCALLONIA E MACRANTHA

HEBE VERONICA

HEBE VERONICA

HEBE VERONICA

JUNIPEROUS CHINENSIS KETEIEERI

HEBE VERONICA

JUNIPEROUS CHINENSIS KETEIEERI

EXISTING OAK TREE

ESCALLONIA E MACRANTHA

1.5

2.4m

BOUNDARY WALL AT FRONT 1000mm HIGH

GATES 1500mm HIGH

37 NEW ROAD, RUSCOMBE, TWYFORD
LANDSCAPING PLAN
Scale 1:100

Superseded By plan dated .
3 Oct 2000 .

NOTE

DO NOT SCALE FROM THIS DRAWING

THIS DRAWING HAS BEEN PREPARED WITHOUT THE BENEFIT OF AN ACCURATE SITE SURVEY

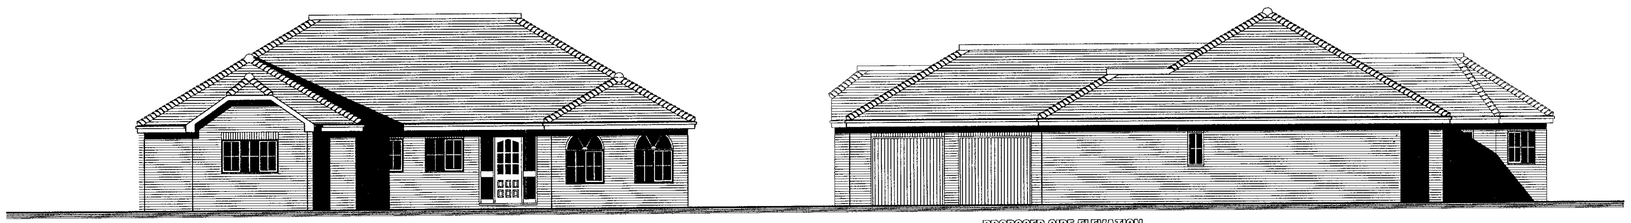

PROPOSED FRONT ELEVATION

PROPOSED SIDE ELEVATION

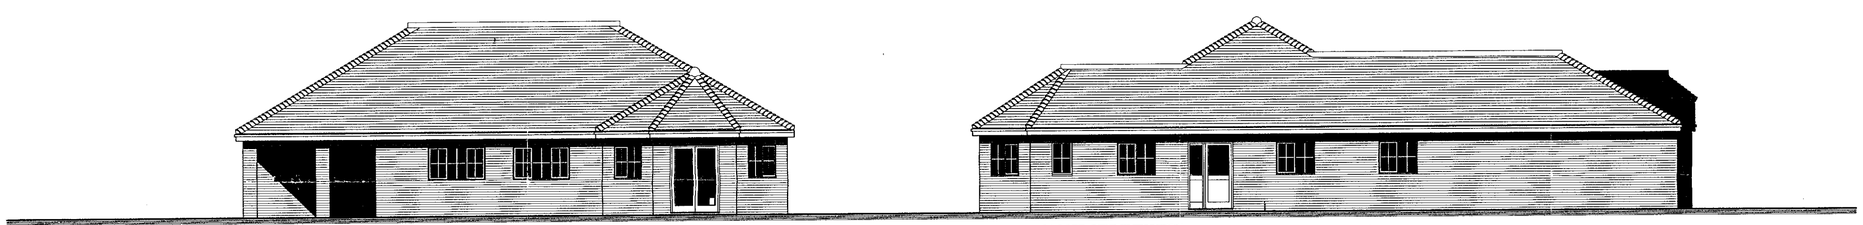

PROPOSED REAR ELEVATION

PROPOSED SIDE ELEVATION

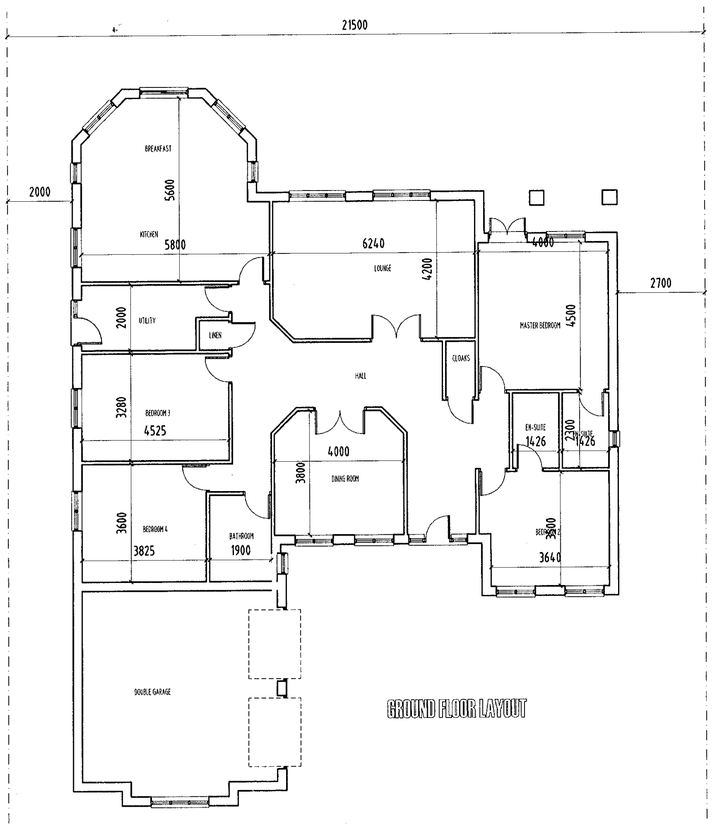

GROUND FLOOR LAYOUT

APPROVED

0 10 20 30 40 50 60 70 80 90 100

RICHARD FENN DESIGNS LIMITED

11 HARRIER CLOSE, WOODLEY, READING, BERKSHIRE, RG5 4PE.

Telephone READING (0118) 9691684

Fax (0118) 9623818 E-Mail : RFENNDES@aol.com

PROPOSED NEW BUNGALOW TO REPLACE EXISTING BUNGALOW AT 87 NEW ROAD, TWYFORD, BERKSHIRE for MR AND MRS TREVOR WOOLFORD

GENERAL ARRANGEMENT DRAWING

DATE	SCALE
MAY 4th 2000	1:100

DRAWING No. TW.200

REVISION

25/8/00