RAILEX SYSTEMS LTD
SOUTHPORT U.K Tel 0704-26866 Fax.0704-25814
LONDON OFFICE Tel.071-377-1777 Fax.071-247-6181

TL/2000/ 2435

DIVISION: 261

(0118) 974 6451 (Direct Line)
Fax: (0118) 974 6484

Date: 15 November, 2000

My ref: EC/TL/2000/2435

Your ref:

Environmental Services Department
Planning Services
P.O. Box 157
Shute End, Wokingham
Berkshire RG40 1WR
Tel: (0118) 974 6000
Fax: (0118) 974 6484
Minicom No: (0118) 974 6991
DX: 33506 – Wokingham

Mr A Roberts
Terracom Estates Ltd
The Lodge
18-21 Church Gate
Thatcham
Newbury
West Berkshire
RG19 3PN

Dear Mr Roberts

TELECOMMUNICATIONS NOTIFICATION FOR THE ERECTION OF A REPLACEMENT 12 M MAST WITH 6 ANTENNAS AND EXTENSION TO THE EXISTING EQUIPMENT CABIN

Thank you for your letter of the 20th October 2000, following our request for prior approval of the above scheme.

I write to advise that the Council GRANTS prior approval for the erection of a replacement 12m mast with 6 antennas and an extension to the equipment cabin at The Blackboy Inn, Shinfield Road, Shinfield, subject to the conditions, as set down in the Town and Country Planning (General Permitted Development) Order 1995 and as amended in 1999.

I hope this information is of assistance to you.

Yours sincerely

JOHN MITCHELL
Development Control Manager

Tel: (0118) 974 6451 (Direct Line)

Fax: (0118) 974 6484

Date: 15 November, 2000

My ref: EC/TL/2000/2435

Your ref:

Environmental Services Department
Planning Services
P.O. Box 157
Shute End, Wokingham
Berkshire RG40 1WR
Tel: (0118) 974 6000
Fax: (0118) 974 6484
Minicom No: (0118) 974 6991
DX: 33506 – Wokingham

Mr A Roberts
Terracom Estates Ltd
The Lodge
18-21 Church Gate
Thatcham
Newbury
West Berkshire
RG19 3PN

Dear Mr Roberts

TELECOMMUNICATIONS NOTIFICATION FOR THE ERECTION OF A REPLACEMENT 12 M MAST WITH 6 ANTENNAS AND EXTENSION TO THE EXISTING EQUIPMENT CABIN

Thank you for your letter of the 20th October 2000, following our request for prior approval of the above scheme.

I write to advise that the Council GRANTS prior approval for the erection of a replacement 12m mast with 6 antennas and an extension to the equipment cabin at The Blackboy Inn, Shinfield Road, Shinfield, subject to the conditions, as set down in the Town and Country Planning (General Permitted Development) Order 1995 and as amended in 1999.

I hope this information is of assistance to you.

Yours sincerely

JOHN MITCHELL

Development Control Manager

TL/2000/2435

NEIGHBOURS TO BE CONSULTED:

1) BLACK BOY PH
SHINFIELD ROAD
READING.
RG2 9BP

2) LANE END VILLAS
SHINFIELD RD
RG2 9BH

3) ST KILDA

4) LANE END FARM HOUSE
SHINFIELD RD
READING
RG2 9BE

5) COACH HOUSE COTTAGE
RG2 9BP

1327

WOKINGHAM DISTRICT COUNCIL

To _____

Date _____ Time _____

WHILE YOU WERE OUT

Name _____

Of _____

Phone No. _____ Ext. _____

Phoned		Please call back	
Called to see you		Will call back	
Wants to see you		Urgent	

MESSAGE _____

_____

_____

_____

_____

_____

Signed _____

[redacted]

TERRACOM

PLANNING SERVICES	HPT 35586
POL	TLS
DC EC	ENF
APP	
CS	
20 OCT	
COPIES TO:	ACK:
	FILE:

Our ref: AR/dp/1264-U001/THOR01
Your ref: EC/TL/2000/2435

19 October 2000

M.L. Thorp Esq.
Principal Development Control Officer
Wokingham District Council
Environmental Services Department
Planning Services
P.O. Box 157
Shute End
Wokingham
Berkshire
RG40 1WR

Dear Mr Thorp,

Re: Proposed Replacement of Existing Monopole with a 12 Metre Monopole Plus an Extension to the Existing Equipment Cabin

I acknowledge receipt of your letter dated 17th October 2000 following my telephone conversation with your office on Thursday 19th October 2000.

The scheme in question has been carefully designed to provide the necessary coverage required by Vodafone's statutory licence obligations, and taking into account the improvements in technology that are ongoing within the telecommunications industry, as set out in the accompanying letter to the Notification. As such, it is not considered appropriate to revise the scheme or to locate it in an alternative location as we are clearly dealing with an existing telecommunications site. This follows guidance provided in Government Policy that wherever possible existing structures should be used, rather than constructing new ones within the same general vicinity.

I trust that the above helps to clarify the position, but if there are any further queries then please do not hesitate to contact me.

Yours sincerely

Andrew Roberts BSc (Hons) ARICS FAAV
Project Manager

Terracom Estates Ltd
The Lodge
18-21 Church Gate
Thatcham
Newbury
West Berkshire
RG19 3PN

Tel: 01635 866488
Fax: 01635 866471
Mobile: 07974 147701

Email:
Andrew.Roberts@
Terracom.co.uk

www.terracom.co.uk

Terracom Estates Limited is a Crown Castle International Group Company
Offices located in Newbury (Head Office), Harrogate, Edinburgh, Birmingham, Bristol, Belfast and Dublin
Registered Office: The Lodge, 18-21 Church Gate, Thatcham, Newbury, West Berkshire, RG19 3PN, UK. Registered In England No. 3120642

Applicationo	Name & Address
TL/2000/2435	Mr & Mrs M Hedges 2 Lane End Villas Shinfield Road Reading RG2 9BS

App. granted
Letter sent 21/11/00

WORK SHEET FOR : Elaine Connor

Application Number : TL/2000/2435

Applicant : Vodafone Ltd C/O Terracom Estates Ltd (FAO. ANDREW ROBERTS).

Location : Black Boy Inn, Shinfield Road, Shinfield, Reading.

Proposal : Proposed replacement of existing telecommunications mast with a new 12 metre mast and 6 antennas & extension to existing equipment cabin

Site Notice Displayed ? :

YES	NO	DATE
✓		20 10 00

Date of Neighbour Notifications : .....

Date of Site Visit : .....

Date Registered : 03/10/2000

Earliest Date for Decision : 26/10/2000

Latest Consultation Date/Site Notice Expiry Date : 26/10/2000

This application will have expired on: 14/11/2000. You need to make a decision 1 day prior to this date for this application to count as determined in less than 8 weeks.

Consultation Responses :

OBS: 1 - 2, LANE END VILLAS.

Planning Issues : SITING & DESIGN.

Application Number: TL/2000/2435

Appraisal:

The prior approval being considered is for the replacement of the existing 8m monopole with three antennas, with a 12m monopole with 6 antennas at The Blackboy Public House, Shinfiled Road, Shinfield.

The proposed replacement mast will be located approx. 52m back from the main road, to the side of the car park to the rear of the pub. The proposed siting lies adjacent to the M4 and is well screened by vegetation. One letter of objection has been received from a concerned local resident worried about health risks and the affect of the installation on the value of their property, as the proposed installation is within 50m of their dwelling. It is considered however, that given the siting of the existing mast, the proposed alterations to provide a larger installation are not unreasonable and are therefore, acceptable. With reference to the perceived health risks, as there is no evidence to suggest that this is a valid concern it can not be taken into account in consideration of telecommunication installations.

It is considered in terms of siting the proposed mast will not have a negative impact upon the character of the area.

RECOMMENDATION: Approve prior notification

Application Number TL/2000/2435
Conditions/Reasons for Refusal

No	Std Con	Std Reas	Non Std Conditions / Reasons for Refusal

RECORD OF SITE VISIT

SITE ADDRESS: Black Boy Inn
Shinfield Road Shinfield Reading.

APPLICATION NUMBER: TL/2000/2435

OFFICER: Elaine Connor

DATE OF SITE VISIT: 20.10.00

1 SITE/STATUTORY NOTICE DISPLAYED ? yes - on front fence

2. DESCRIPTION OF SURROUNDINGS

adjacent to M4 - Shinf. Rd
behind Blackbay P.H.

3. DESCRIPTION OF SITE/BUILDING

B. Bay PH - 2st detached prop w. car park to rear
- planting to side of car ph around
existing installation

4. RELATIONSHIP TO ADJOINING PROPERTIES

properties to the S.E of the site along
Shinfield Road / Hollow Lane.

5. SITE CONSTRAINTS

TREES

ACCESS/PARKING

LEVELS

BOUNDARY TREATMENT

OTHERS

TL/2000/2435

[redacted]

TERRACOM FEE £35-00 Rec'd.

TL 42 DAY RESPONSE COMMENCING 3/10/00

Our ref: AR/1264-U001/Woki02

02 October 2000

PLANNING SERVICES	HPT
POL	TLS
DC	GHT
APP	
CS	
03 OCT 2000	
COPIES TO:	ACK:
	FILE:

Chief Planning Officer
Wokingham District Council
Council Offices
Shute End
Wokingham
Berkshire
RG40 1WH

Dear Sirs

Re: **Proposed Vodafone Alterations to existing mast at Black Boy Public House, Shinfield.**

Further to our letter to you dated 15th September, we now enclose a GPDO application submitted on behalf of Vodafone Ltd in respect of their proposals at the above existing mast site.

The proposal is as set out on the attached Notice, and as detailed in the Code of Practice. The requirement comes about as a result of the need to provide for data transmission, and the 3rd generation telecommunications technology. With data transmission, there is a reduced propogation and thus a reduction in the area served by any single installation. This is what has brought about the requirement for the alterations to overcome this problem, so far as possible, and if this is not acceptable, then there will be a requirement for an additional installation in the vicinity of this mast.

If there is anything further that you require, or if you wish to discuss matters in the first instance then please do not hesitate to contact me.

Yours faithfully

Andrew Roberts

Andrew Roberts BSc (Hons) ARICS FAAV
Project Manager

Terracom Estates Ltd
The Lodge
18-21 Church Gate
Thatcham
Newbury
West Berkshire
RG19 3PN

Tel: 01635 866488
Fax: 01635 866471
Mobile: 07974 147701

Email:
Andrew.Roberts@
Terracom.co.uk

www.terracom.co.uk

Terracom Estates Limited is a Crown Castle International Group Company
Offices located in Newbury (Head Office), Harrogate, Edinburgh, Birmingham, Bristol, Belfast and Dublin
Registered Office: The Lodge, 18-21 Church Gate, Thatcham, Newbury, West Berkshire, RG19 3PN, UK. Registered In England No. 3120642

vodafone

SITE NOTICE

Proposed development at **The Black Boy Public House, Shinfield, Reading, Berks**
OS Grid Ref: 473082, 168815 , *Cell ref:1264*

I give notice that ***Terracom Estates Limited***

On behalf of ***Vodafone Limited***

is applying to ***Wokingham District Council***

under paragraph A.2(4A) of Part 24 of Schedule 2 to the Town and Country Planning (General Permitted Development) Order 1995 for its determination as to whether the prior approval of the authority will be required to the siting and appearance of :

> **The existing monopole with 3 antennas is proposed to be replaced with a new 12m monopole on top of which 6 No. antennas will be placed. Each of the three additional antenna will be similar in size and appearance to the existing antenna. In addition, there is proposed an extension to the existing equipment cabin from dimensions of 2.4m x 2.4m x 2.8m (h) to dimensions of 2.4m x 3.6mx 2.8m (h) the total volume of which will not exceed 90 cubic metres.**

Under Part 24 of the Town and Country Planning (General Permitted Development) Order 1995, ***Wokingham District Council*** are allowed 42 days from the date of application to consider whether prior approval will be required to the siting and appearance of the development proposed and, if so, to grant or refuse such approval and to serve that decision upon the applicant.

Members of the public may inspect copies of the application and accompanying plans at ***The Council Offices, Shute End, Wokingham, Berks*** during normal office hours.

Individuals and organisations wishing to make representations about the siting and appearance of the proposed development are invited to forward their views in writing no later than ***24th October 2000*** to ***Wokingham District Council, Council Offices, Shute End, Wokingham, Berks*** clearly stating that comments are being forwarded in relation to the proposed development of a ground based mast at **The Black Boy Public House, Shinfield, Reading, Berks**

SIGNED: *Terracom Estates Limited*

ON BEHALF OF: **Vodafone Limited**

DATED: ***3rd October 2000***

Sch 2/(4) Eng & Wales – July 1999/Version 1

Site Notice

Vodafone Limited
The Courtyard, 2-4 London Road, Newbury, Berkshire, RG14 1JX, England
Telephone: +44 (01635) 33251, Facsimile: +44 (01635) 45713

Registered Office: The Courtyard, 2-4 London Road, Newbury, Berkshire, RG14 1JX, England. Registered in England No. 1471587

BY RECORDED DELIVERY

TO: Director of Planning

NOTICE OF INTENTION TO INSTALL TELECOMMUNICATIONS APPARATUS PURSUANT TO: -

1. **THE TOWN AND COUNTRY PLANNING (GENERAL PERMITTED DEVELOPMENT) ORDER 1995 (SCHEDULE 2 PART 24) AS AMENDED BY THE TOWN AND COUNTRY PLANNING (GENERAL PERMITTED DEVELOPMENT) (AMENDMENT) ORDER 1999.**

2. **SCHEDULE 4 OF THE LICENCE GRANTED TO VODAFONE LIMITED UNDER SECTION 7 OF THE TELECOMMUNICATIONS ACT 1984.**

VODAFONE LIMITED hereby give notice as required under Schedule 4 of our Licence and make application pursuant to Part 24, Class A, Condition A.2(4) of the Town and Country Planning (General Permitted Development) Order 1995 as amended by The Town and Country Planning (General Permitted Development) (Amendment) Order 1999 in respect of the following development: -

The existing monopole with 3 antennas is proposed to be replaced with a new 12m monopole on top of which 6 No. antennas will be placed. Each of the three additional antenna will be similar in size and appearance to the existing antenna. In addition, there is proposed an extension to the existing equipment cabin from dimensions of 2.4m x 2.4m x 2.8m (h) to dimensions of 2.4m x 3.6mx 2.8m (h) the total volume of which will not exceed 90 cubic metres.

AT: The Black Boy Public House, Shinfield, Reading. Berks

OS Grid Ref: 473082, 168815

Enclosures: Planning Drawings - Ref. No's 1264A-M1, 1264A-T1, 1264A-T2,
Telecommunication Prior Approval Procedures - Code of Best Practice
Prescribed Fee - Value £35.00

All communications about this NOTICE should be made IN WRITING to:

Terracom Estates Ltd
The Lodge
18 – 21 Church Gate
Thatcham
Berkshire
RG19 3PN

Quoting reference site no.1264/AR/vf and marked "For the attention of Andrew Roberts".

ENQUIRIES TEL NO: 01635 866488

DATED THIS **3rd** DAY OF **October 2000**

Signed .....Terracom Estates.....Terracom Estates Ltd.

FOR AND ON BEHALF OF VODAFONE LIMITED

THIS SUPPLEMENTARY INFORMATION SUPPORTS AN APPLICATION FOR PRIOR APPROVAL DETERMINATION UNDER PART 24 OF THE TOWN AND COUNTRY PLANNING (GENERAL PERMITTED DEVELOPMENT) ORDER AS AMENDED BY THE TOWN AND COUNTRY PLANNING (GENERAL PERMITTED DEVELOPMENT) (AMENDMENT) ORDER 1999, IN RESPECT OF PERMITTED DEVELOPMENT BY A TELECOMMUNICATIONS CODE SYSTEM OPERATOR AS SPECIFIED IN THE **TELECOMMUNICATIONS PRIOR APPROVAL PROCEDURES CODE OF BEST PRACTICE. PART2.1.(ii)**

1. *PRE-APPLICATION CONSULTATION WITH LOCAL PLANNING AUTHORITY*

(i) Licence notification i.e. pre rollout of network	Date
Name of LPA contact	

(ii) On sites in specific cell(s)	Date	**15th September**
Name of LPA contact	**Letter to Chief Planning Officer**	

2A. *NAME AND ADDRESS OF APPLICANT*

Name	**Vodafone Ltd**
Address	**The Courtyard** **2-4 London Road** **Newbury** **Berks.**
Postcode	**RG14 1JX**
Tel	**01635 33251**

2B. *AGENT'S NAME, ADDRESS AND CONTACT*

Name	**Andrew Roberts**
Address	**Terracom Estates Ltd.** **The Lodge** **18-21 Chuch Gate** **Thatcham** **Berks.**
Postcode	**RG19 3PN**
Tel	**01635 866488**

2C. *LOCATION OF PROPOSAL*

Location	**The Black Boy Public House, Shinfield, Reading. Berks**

2D *O.S. SHEET/GRID REFERENCE*

Sheet and six figure grid reference of proposed development	
Sheet	**Landranger 175**
Grid Reference	**473082 168815**

3. *PURPOSE OF DEVELOPMENT*

To improve network coverage and capacity due to increased traffic, and to provide for data transmission provision and the 3rd Generation telecommunications technology.

4. *THE PROPOSED STRUCTURE* (Please enclose a site plan and indicate details of cell boundaries, and whether shared mast/tower or free-standing)

(I) *Type of structure* (e.g. tower, mast, etc)
Monopole

Overall height **12m**

Height of existing building (where applicable) **N/A** metres

(ii) *Equipment housing*

length **3.6** Metres width **2.4** metres height **2.8** metres

(iii) *Materials (as applicable)*
tower/mast etc:- type of material and external colour
Same colour and materials as existing

Equipment housing:- type of material and external colour
Prefabricated steel cabin, olive green in colour

(iv) *Location of and distance to nearest residential or commercial property (where applicable)*:-
Situated adjacent to car park of public house

5. *DISTANCE FROM AIRFIELD OR AERODROME*

Please tick as appropriate

Will the structure be within 3km of an aerodrome or airfield?	YES		NO	X
Has the Civil Aviation Authority or Secretary of State for Defence (as appropriate) been notified?	YES		NO	X

Signed Terracom Estates .....Terracom Estates

Date ***3rd October 2000***

On behalf of Vodafone Limited.

(Code BP – Version 1 22/7/99)

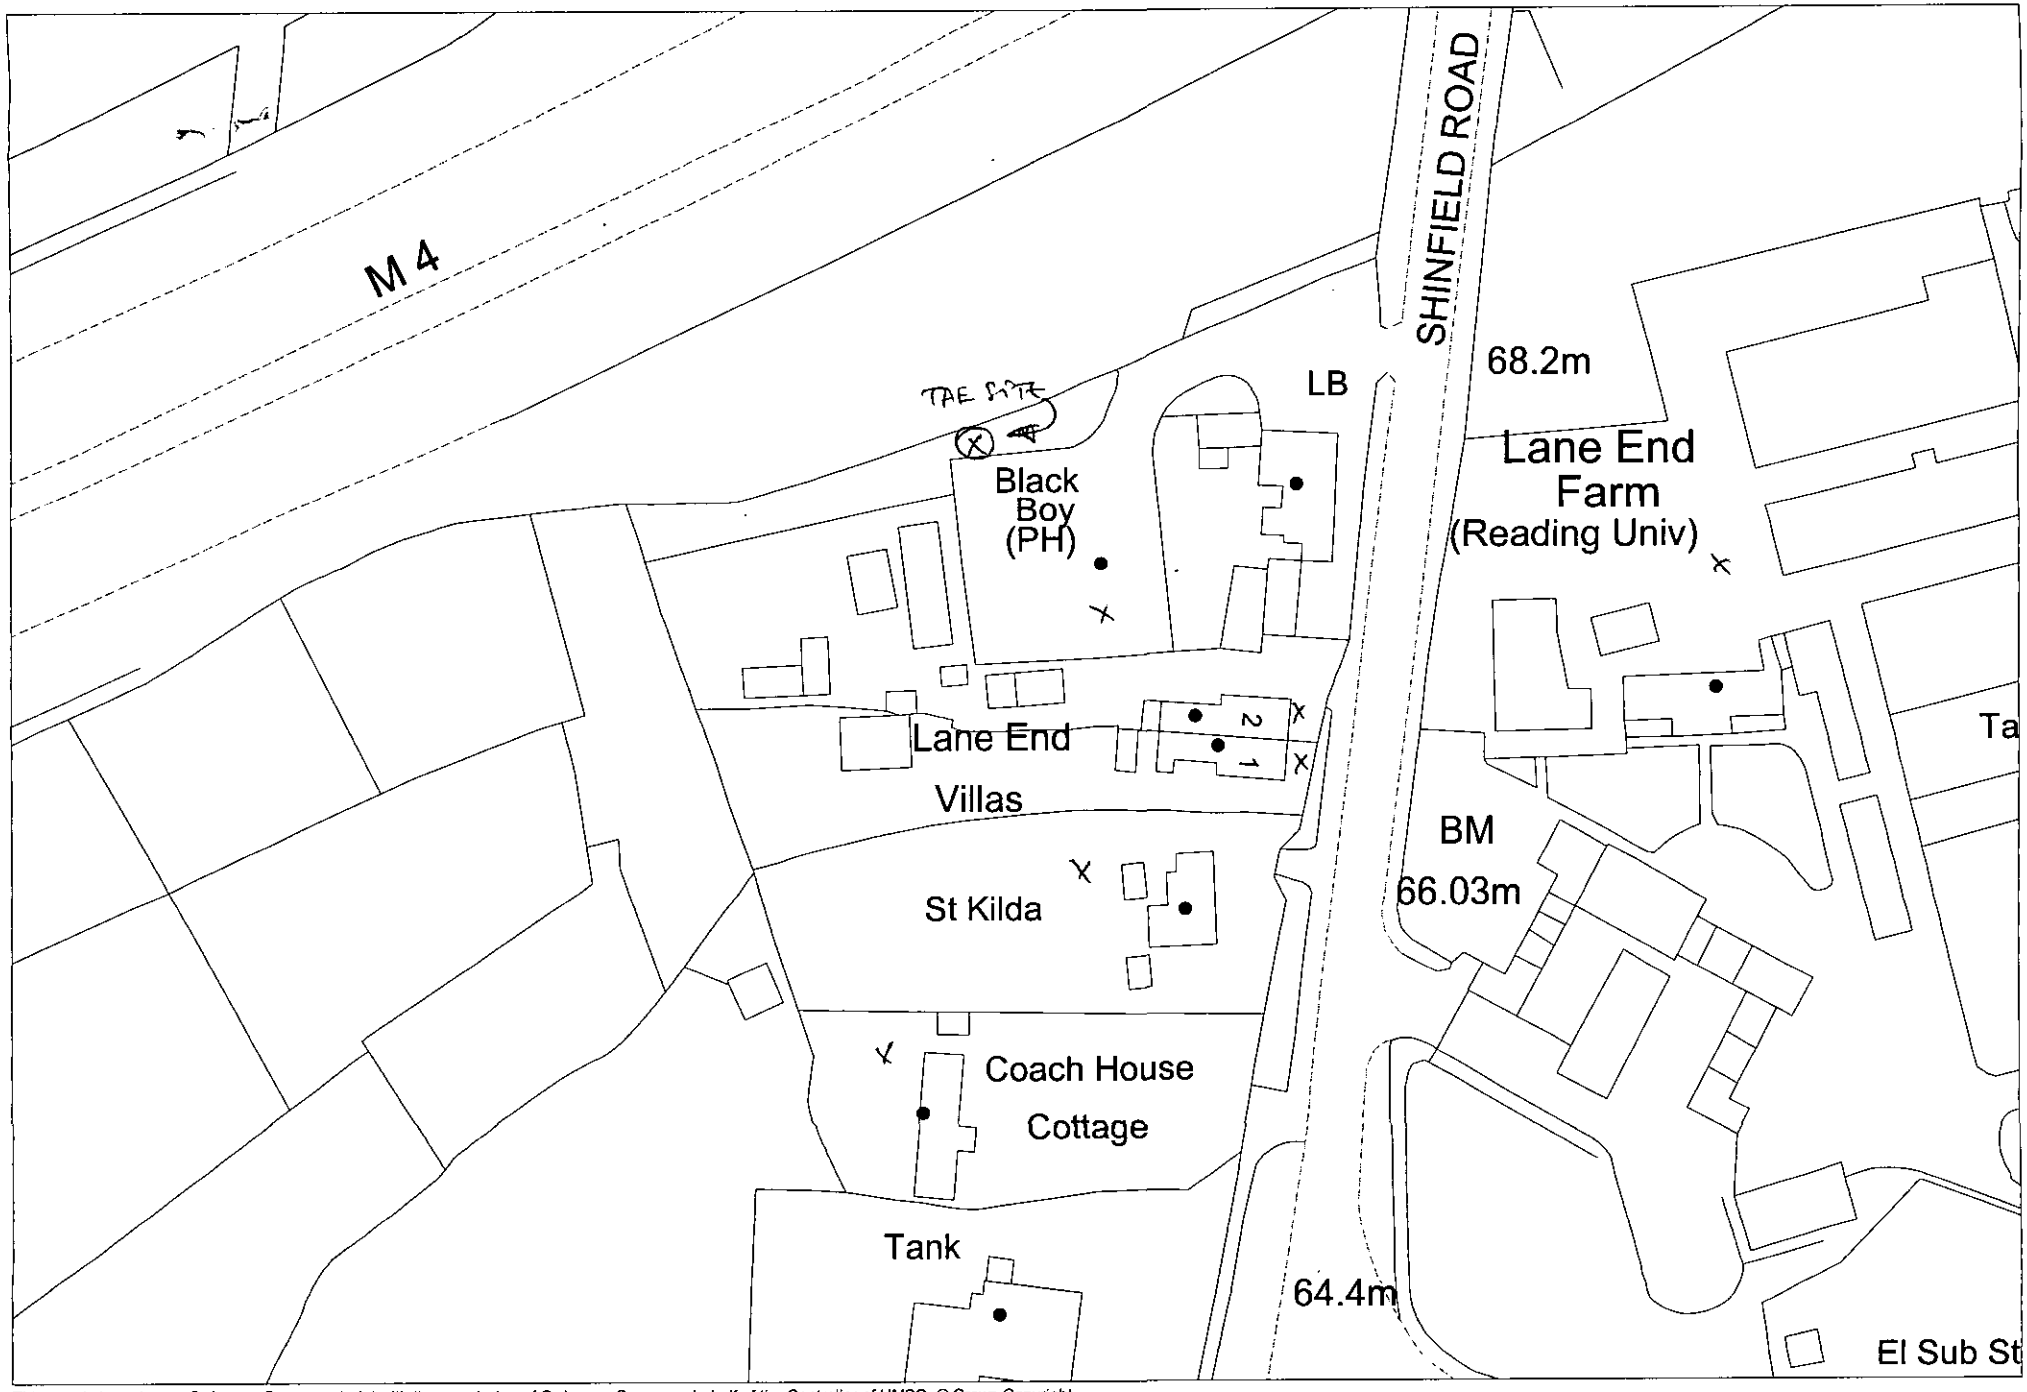

This map is based upon Ordnance Survey material with the permission of Ordnance Survey on behalf of the Controller of HMSO. © Crown Copyright.
Unauthorised reproduction infringes Crown Copyright and may lead to prosecution or civil proceedings.Wokingham District Council Licence LA086134

Central Support Section, Environmental Services, Wokingham District Council.

3 October 2000

Scale: 1 : 1000

N
W E
S

Tel: (0118) 974 6451 (Direct Line)

Fax: (0118) 974 6484

Date: 17 October, 2000

My ref: EC/TL/2000/2435

Your ref:

Environmental Services Department
Planning Services
P.O. Box 157
Shute End, Wokingham
Berkshire RG40 1WR
Tel: (0118) 974 6000
Fax: (0118) 974 6484
Minicom No: (0118) 974 6991
DX: 33506 – Wokingham

Mr A Roberts
Terracom Estates Ltd
The Lodge
18-21 Church Gate
Thatcham
Newbury
West Berkshire
RG19 3PN

Dear Mr Roberts

RE: PROPOSED REPLACEMENT OF EXISTING MONOPOLE WITH THREE ANTENNAS WITH A 12M MONOPOLE WITH 6 ANTENNAS, PLUS EXTENSION TO EXISTING EQUIPMENT CABIN
TL/2000/2435

I refer to your notification for replacement of the existing mast with a 12m monopole with 6 antenna, and extension of the existing equipment cabinet, at The Black Boy Public House, Shinfield Road, Shinfield.

I write to formally advise you that the Local Planning Authority requires Prior Approval of this scheme, in view of the proximity of the proposed mast to residential properties as well as the public house as a place of work and leisure.

I would be grateful if you would advise me in writing within 7 days of this letter, if you are able to revise the scheme and locate it in alternative location, which would be significantly further away from any residential properties and the public house.

Yours sincerely

MLT

M L THORP

Principle Development Control Officer

To. W D C
ENVIRONMENTAL SERVICES DEPT,
PLANNING SERVICES,
PO BOX 157
STATE END,
WOKINGHAM
BERKS
RG40 1WR.

PLANNING SERVICES	RPT
POL	TLS
DC	ENF
APP	
CS OBS	
24 OCT 2000	
COPIES TO:	ACK:
	FILE:

Mr & Mrs M.S. HEDGES,
2 LANE END VILLAS,
SHINFIELD RD,
SHINFIELD,
READING,
BERKS
RG2 9BS

20/10/00

To. ELAINE CONNOR,

WITH REF TO THE ABOVE PLANNING APPLICATION NO TL/0002435
BLACK BOY INN, SHINFIELD RD.

BOTH M/ WIFE AND I, ARE VEHEMENTLY OPPOSED TO THIS PROPOSED TELECOMMUNICATIONS MAST, AS IT DRASTICALLY AFFECTS OUR PROPERTY & ANY RESALE VALUE WE MAY HAVE.

PREVIOUS TO THE EXISTING MAST BEING ERECTED WE WERE APPROACHED BY VODAFONE LTD, TO SITE THIS ON OUR LAND AT THE REAR OF OUR PREMISES, WHICH WE REFUSED, ONLY TO FIND IT HAD BEEN SITED WITHIN 20 METRES OF OUR BORDER LINE IN REAR OF BLACK BOY CAR PARK. WE DID AT THIS TIME PROTEST TO YOUR OFFICE, BUT WERE TOLD THAT DUE TO ITS HEIGHT, WE OR YOU, COULD NOT STOP THIS BEING INSTALLED.

WITH REFERENCE TO PROPOSED INCREASE TO A 12 METRE MAST & ASSOCIATED ANTENNAS, WE ENCLOSE DIAGRAM SHOWING THE CLOSENESS OF THIS MAST TO OUR PROPERTY ETC.

AS YOU CAN SEE FROM OUR KITCHEN & LOUNGE WINDOWS

IT IS AT A DISTANT OF APPROX 50 METRES, AND FROM OUR HORSE STABLES A DISTANCE OF APPROX 10 METRES.

IN VIEW OF RECENT PRESS & TV PROGRAMS ON THE EFFECTS TO HEALTH & ANIMAL DISEASES OF THE ELECTRICAL RAYS OF THESE TYPE OF ARRIALS, WE INTEND TO TAKE, IF NECESSARY LEGAL ACTION TO STOP THIS GOING AHEAD, NOT ONLY DOES THIS PROVIDE A HEALTH HAZARD, IT ALSO PROVIDES AN UNSIGHTLY MESS FROM THE SIDE OF OUR HOUSE, AND WE ARE CONCERNED @ WHAT EFFECT THIS WILL HAVE ON US SELLING OUR PROPERTY.

PLEASE FIND ENCLOSED PRESS CUTTINGS FROM SUNDAY 22ND OCT NEWSPAPER + DIAGRAM OF OUR PREMISES.

WE WOULD BOTH LIKE YOU, NOT TO ALLOW THIS PLANNING APPLICATION TO PROCEED.

YOURS SINCERELY

H.S. HODGES

A. H. HODGES.

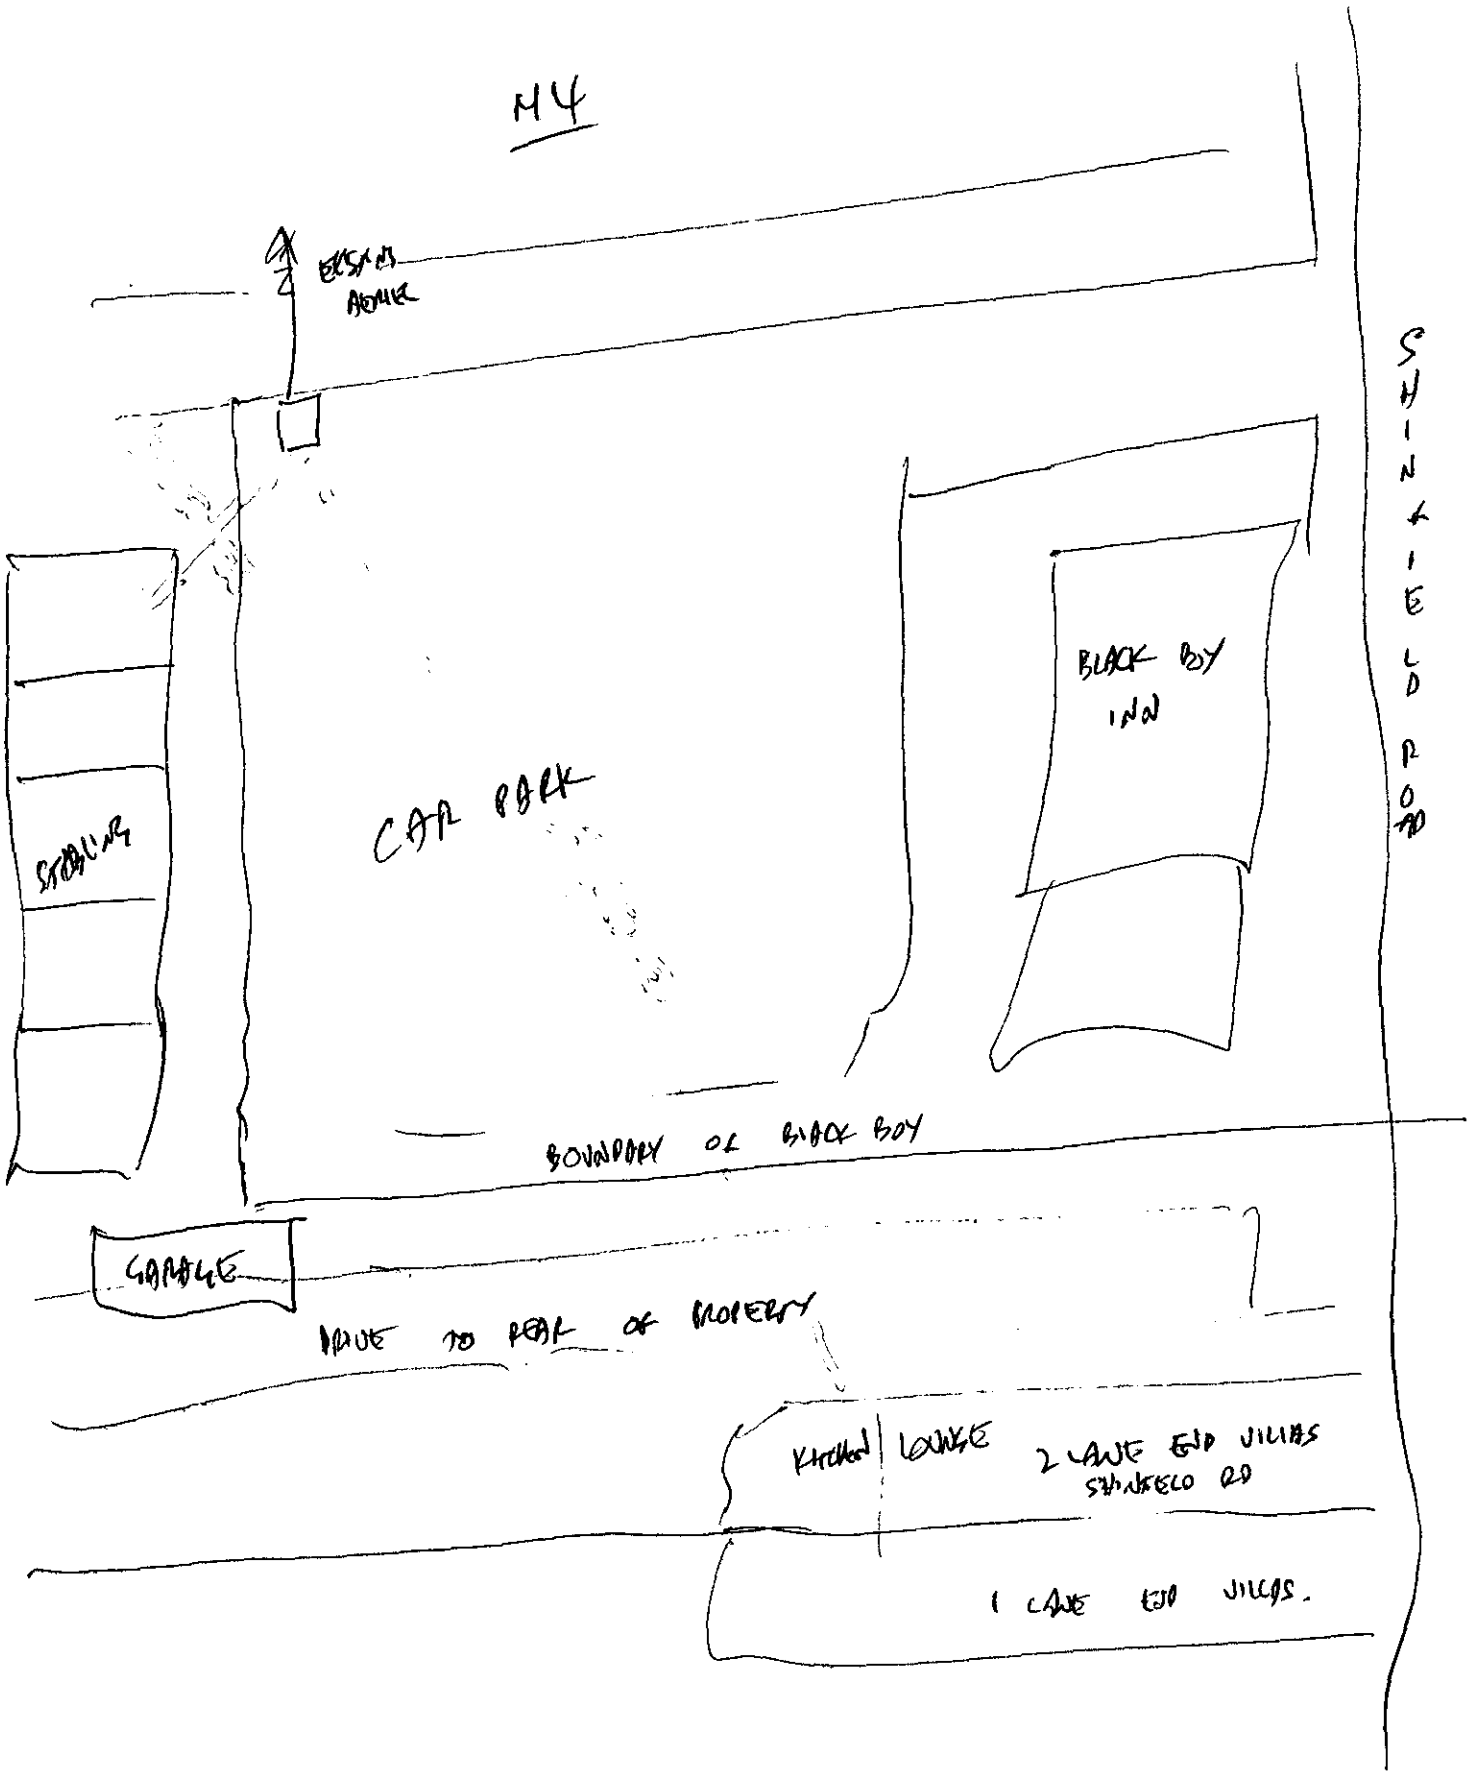
M4
ELECTRICITY POLE
SHINFIELD ROAD
BLACK BOY INN
CAR PARK
STABLING
BOUNDARY OF BLACK BOY
GARAGE
DRIVE TO REAR OF PROPERTY
KITCHEN
LOUNGE
2 CAVE END VILLAS SHINFIELD RD
1 CAVE END VILLAS.

Mobile phone masts linked to birth defects

EXCLUSIVE by RUPERT HAMER

NEW evidence has been revealed to link mobile phone masts with serious birth defects.

A huge rise in miscarriages, deformities and tumours has been found in a study by respected German scientists.

They discovered the problems in cows grazing next to masts. Some are giving birth to calves without eyes. Others have no mouths – and some no legs.

Hundreds of cows have been slaughtered on 38 farms in Bavaria, Germany, where the study was carried out by the country's Ministry For Land Development.

Farmer Joseph Altenweger, 50, said: "About six months after they put a mast on my cow shed, some cows developed cataracts and huge wart-like growths. Others got brain cancer.

"And calves started being born with deformities. Their feet were like those of a donkey. Some had no legs others were blind. A vet has certified that 95 per cent of my herd is sick from the



DANGER: Cow and mast

electro-magnetism from mobile phone masts."

Fellow farmer Xaver Echtler, 55, who also has a mast on his land said: "I have lost thousands, but the money is only part of it... seeing calves born without legs, without mouths is hard to take."

A spokesman for the British National Farmers Union said: "We will be looking into this study very carefully. There are tens of thousands of farms in Britain which have mobile phone masts on their land."

MOBILE PHONE HEALTH WATCH

Mirror

Johnny

Bags I go first at the shopping centre protest

A DISTURBING environmental report revealed this week that as a nation we get through eight billion plastic bags a year (enough to cover Oxford Street 200,000 times), using, on average, 137 per person, per year.

Our nation of shopkeepers has become a nation of shoppers – and the significance of this cannot be overlooked. A spokesperson for the Department of the Environment has warned: "Britain is rapidly running out of space for landfill and plastic bags take a long time to decompose. Everybody should do their bit for the environment."

Quite right too. I'm pleased to say that the Vaughan household went green some years back.

My wife and I have become a familiar sight in Budgens of Clapham on a Saturday morning as we stroll the aisles filling up our two-handled re-useable wicker log basket with the manager's specials – yet other shoppers have not taken our lead.

It breaks my heart to see

Men a talking

IN the most extraordinar of marketing research week, PeopleNews.com that men prefer to tal celebrity gossip thes rather than football.

Apparently two-thirds of that showbiz tittle-tattle ma feel happier, and 34 per cent that a grasp of celebrity tri them more popular.

Whether this is right or not sure. I certainly haven't not new trend amongst the chaps local, but perhaps they're jus out – as they continue to bang the suitability of Terry Ver Arsene Wenger as the next manager or the relative valu 4:4:2 and 3:5:2 formations.

Anyway, here are my celebrity nuggets for any g low on self-esteem and conversational leg-up in the lunchtime:

1 Kerry Catona from Atom

Tel. (0118) 974 6451

Date: 03 October 2000

My Ref: Elaine Connor TL/2000/2435

THE OWNER/OCCUPIER
2 LANE END VILLAS
SHINFIELD ROAD
READING
RG2 9BH

Environmental Services Department
Planning Services
P.O. Box 157
Shute End, Wokingham
Berkshire RG40 1WR
Tel: (0118) 974 6000
Fax: (0118) 974 6484
Minicom No: (0118) 974 6991
DX: 33506 – Wokingham

Dear Sir/Madam

Application Number: TL/2000/2435

Site Address: Black Boy Inn, Shinfield Road, Shinfield, Reading.

Proposal: Proposed replacement of existing telecommunications mast with a new 12 metre mast and 6 antennas & extension to existing equipment cabin

We have been consulted by Vodafone Ltd of their intention to carry out the above mentioned telecommunications development.

The application can be viewed at this office from 8.30am to 5.00pm Monday to Thursday and 8.30am to 4.00 Friday or at Woodley Library, Headley Road, Woodley from 9.30am to 7.00pm Monday, Thursday and Friday, 9.30am to 5.00pm Tuesdays and 9.30am to 1.00pm Saturdays. The library is closed all day on Wednesdays. If you are intending to view the details at Woodley Library please allow 3 days from the date of receipt of this letter for the plans to be delivered.

If you have any comments regarding this proposal they must be made in writing and addressed to the case office, **Elaine Connor**, quoting application number **TL/2000/2435** & should you have any queries please contact the case officer on **(0118) 974 6451**.

All comments must be received within 21 days of the date of this letter and will be open to public view.

Yours faithfully,

John Mitchell

Development Control Manager