

West Front Elevation 1:100



South Side Elevation 1:100



East Rear Elevation 1:100

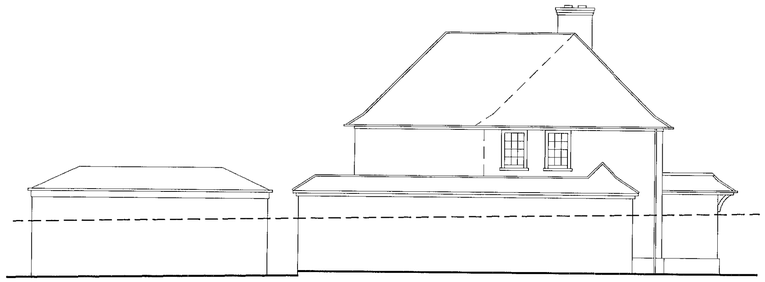

North Side Elevation 1:100

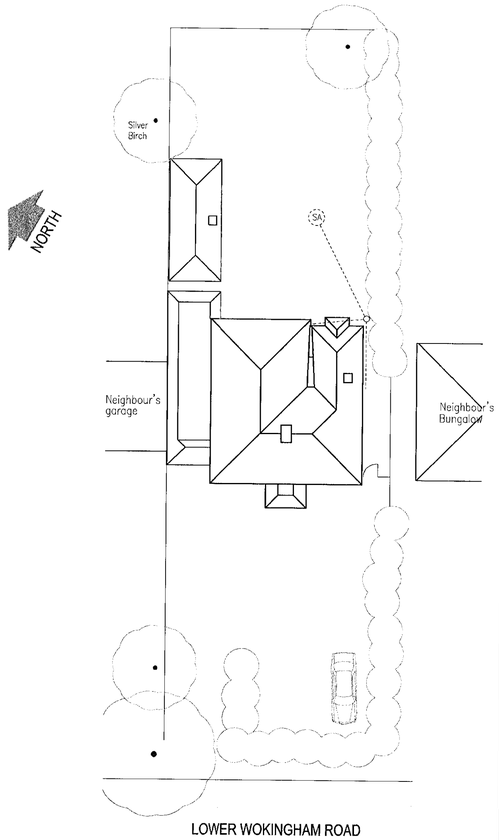

Site Plan 1:200

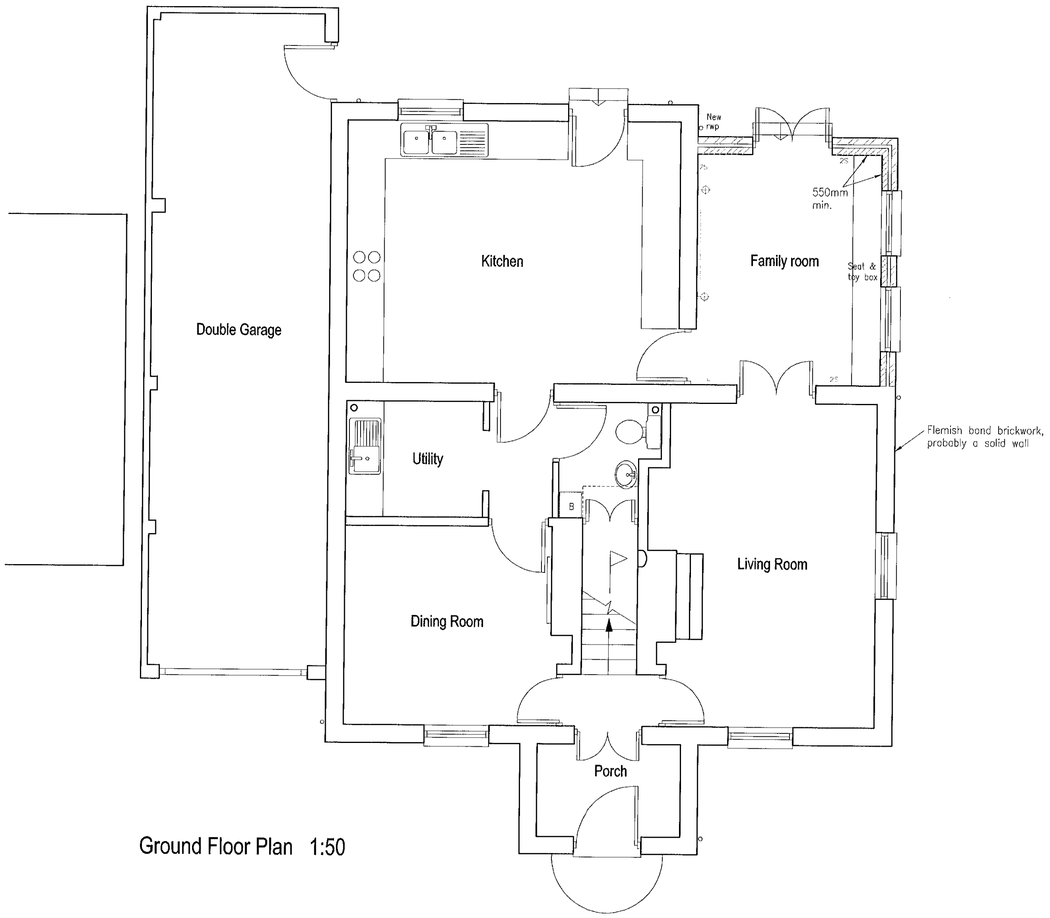

Ground Floor Plan 1:50

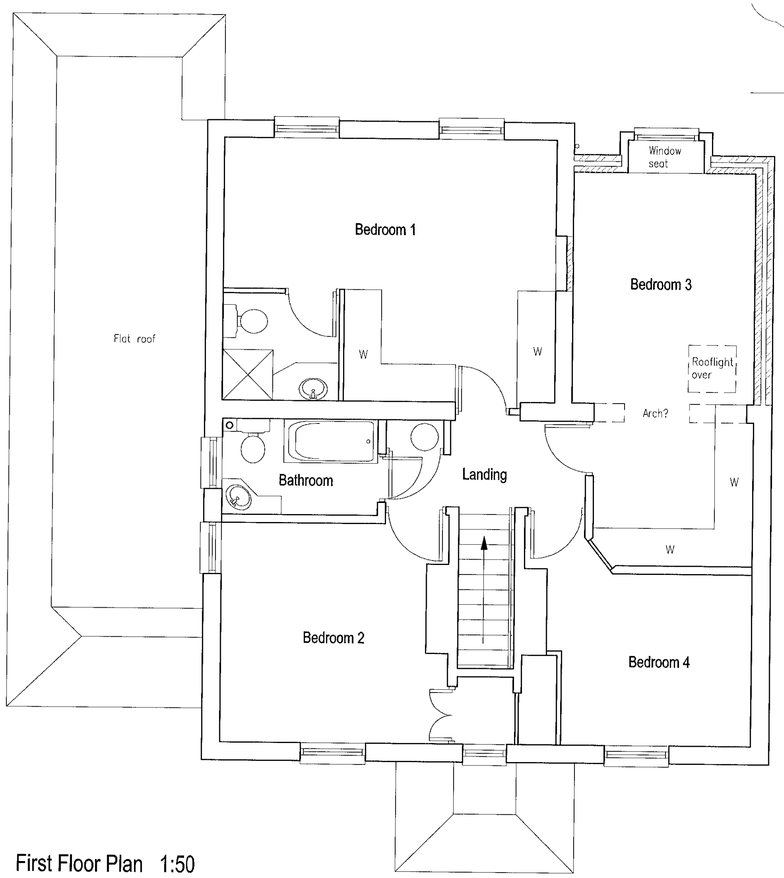

First Floor Plan 1:50

General notes:

Materials and details generally to match existing

Symbols key:

- Downlighter
- Fluorescent light and diffuser
- Ceiling spotlight point
- General ceiling light below ceiling
- Wall light
- Double 13 amp switched socket 250mm above floor
- Double 13 amp socket above worktop
- Appliance spur 250mm above floor with nearby labelled switch
- Gas point
- Electric cooker point
- Light switch
- 2 way light switch
- Thermostat
- Telephone point
- Electricity meter
- Gas meter
- Water
- I.C. Inspection Chamber
- S.D. Smoke Detector
- S.V.P. Soil and vent pipe
- Bell push
- Bell
- I.R. Infra red detector
- Alarm
- Alarm control
- T.V. T.V./F.M. socket linked to aerial
- Automatic extractor fan discharging externally
- B.I.G. Back inlet gully
- Hot water radiator

23 JUN 2000 1830

Date	Revisions

© copyright

...ABRACAD...
ARCHITECTURE • URBAN DESIGN • COMPUTER GRAPHICS
The Atrium, Broad Lane, Bracknell, Berkshire, RG12 9BX
Tel 01344 481047 Fax 01344 459152 Mob 0498 702028
e-mail alistair.lloyd@breathemail.net

Client
Mr & Mrs A. Draffin

Job Title
Proposed rear extension at 'Glenrise', Lower Wokingham Road, Crowthorne, Berks., RG11 6DB

APPROVED

Drawing Title
Proposed Plans & Elevations

Scale 1:50, 1:100 & 1:200

Date May 2000 | Drawn by A. Lloyd Architect

Drg No DRAF/02 | Rev

23/11/00



West Front Elevation 1:100



South Side Elevation 1:100



East Rear Elevation 1:100

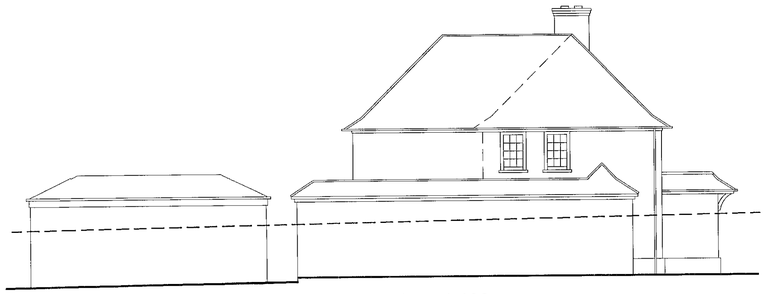

North Side Elevation 1:100

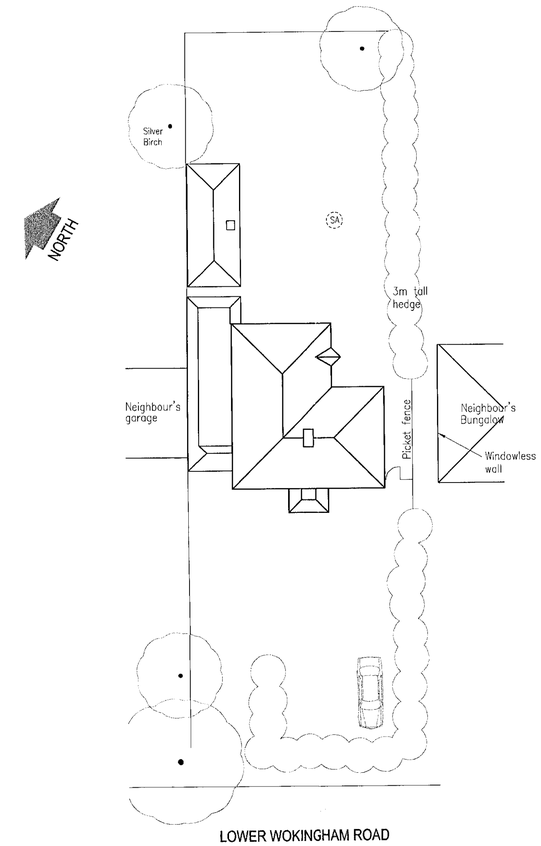

Site Plan 1:200

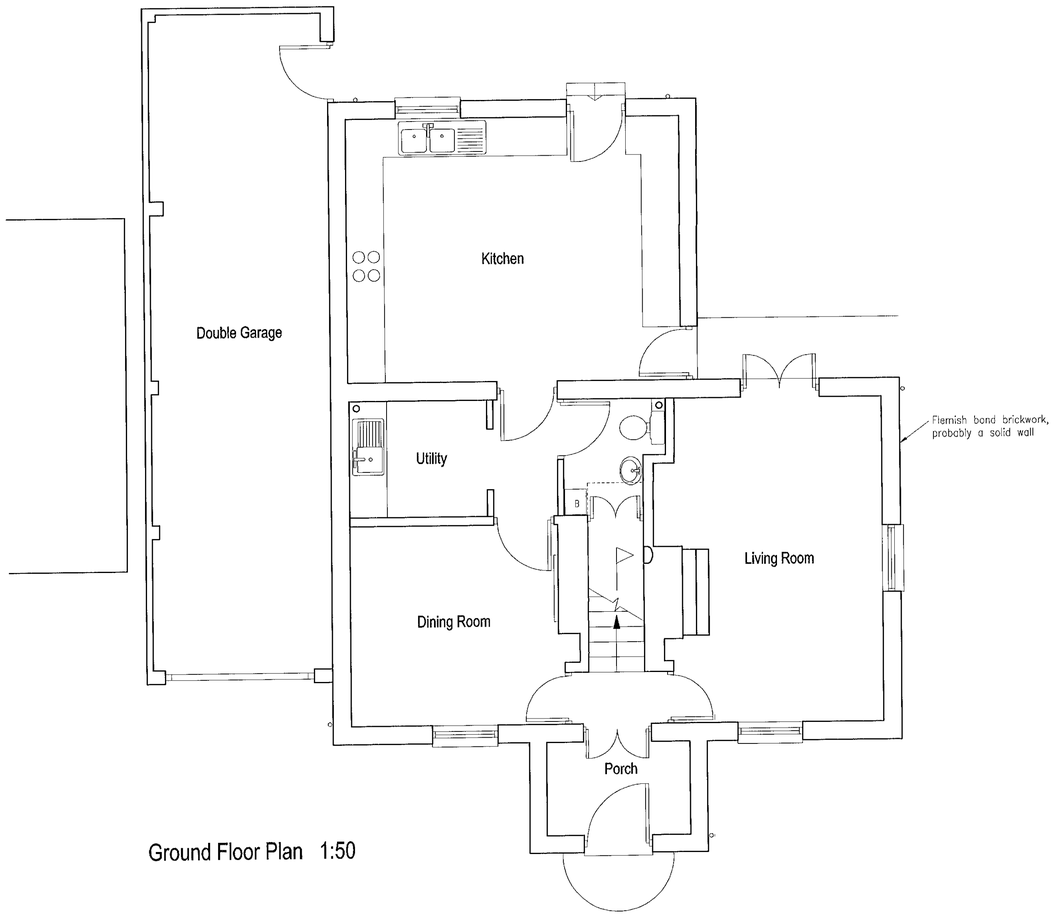

Ground Floor Plan 1:50

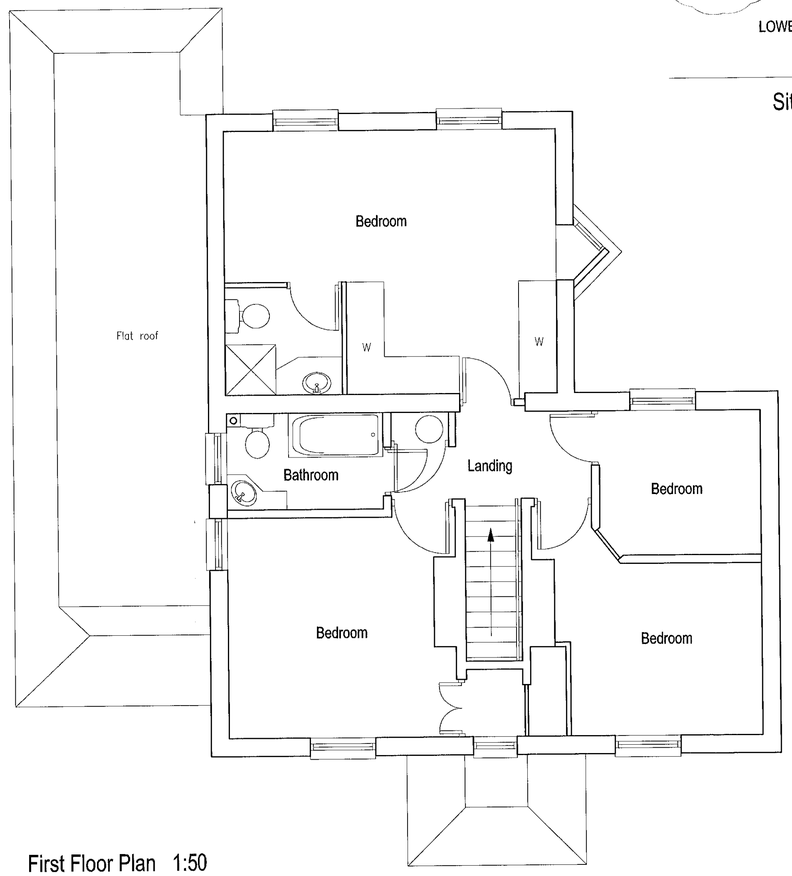

First Floor Plan 1:50

General notes:

23.JUN.2000* 1830

APPROVED

Date	Revisions

© copyright

...ABRACAD...
ARCHITECTURE • URBAN DESIGN • COMPUTER GRAPHICS
The Atrium, Broad Lane, Bracknell, Berkshire, RG12 9BX
Tel 01344 481047 Fax 01344 459152 Mob 0498 702028
e-mail alistair.lloyd@breathemail.net

Client
Mr & Mrs A. Draffin

Job Title
Proposed rear extension at:
'Glenrise',
Lower Wokingham Road,
Crowthorne,
Berks., RG11 6DB

Drawing Title
Existing Plans & Elevations

Scale 1:50, 1:100 & 1:200

Date May 2000 | Drawn by A. Lloyd Architect

Drg No DRAF/01 | Rev