

EXISTING SOUTH WEST ELEVATION (REAR)

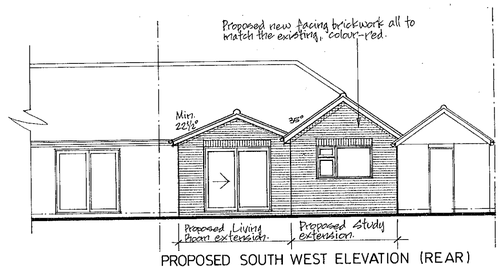

PROPOSED SOUTH WEST ELEVATION (REAR)

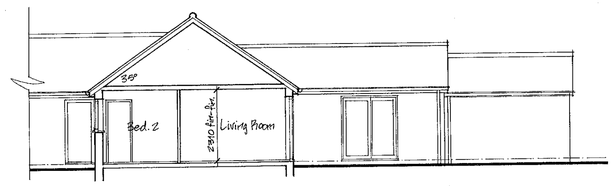

EXISTING SECTION A-A / NORTH WEST ELEVATION

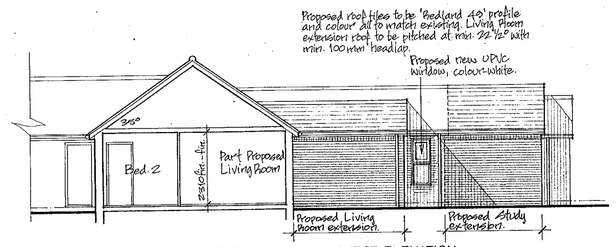

EXISTING SECTION B-B / PROPOSED NORTH WEST ELEVATION

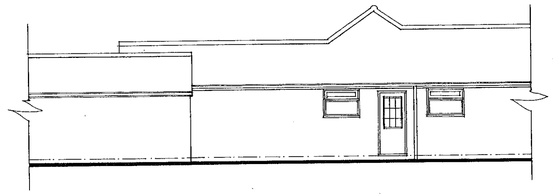

PART EXISTING SOUTH EAST ELEVATION

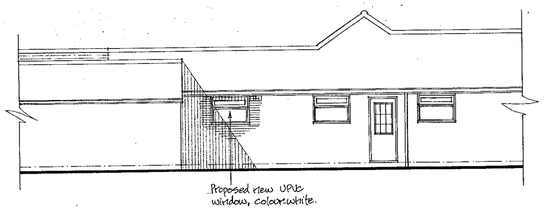

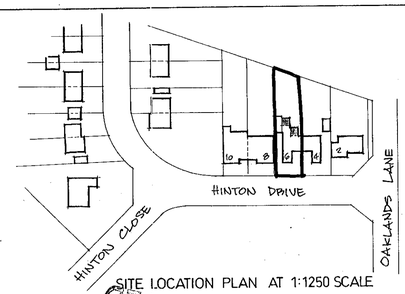

SITE LOCATION PLAN AT 1:1250 SCALE

APPROVED

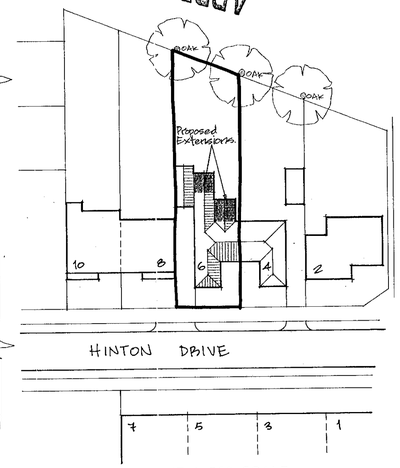

SITE BLOCK PLAN AT 1:500 SCALE

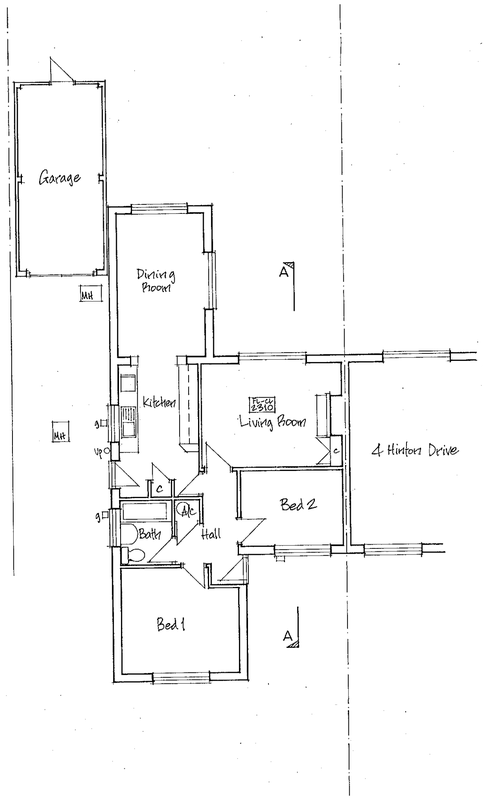

EXISTING FLOOR PLAN

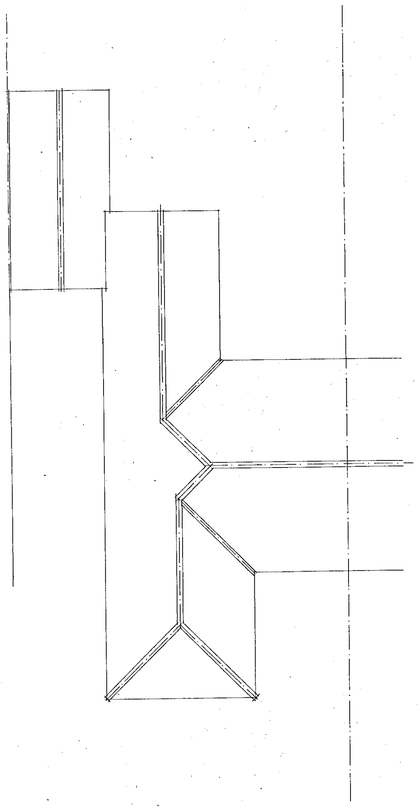

EXISTING ROOF PLAN

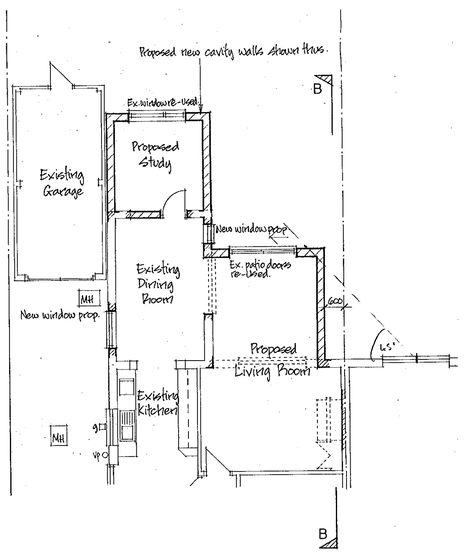

PART PROPOSED FLOOR PLAN

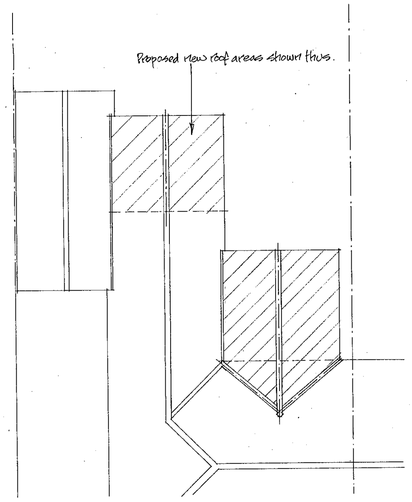

PART PROPOSED ROOF PLAN

APPROVED

0 10 20 30 40 50 60 70 80 90 100

Notes

1. DO NOT SCALE THIS DRAWING.
2. CONTRACTOR TO CHECK ALL DIMENSIONS ON SITE.
3. THIS DRAWING MUST NOT BE REPRODUCED WITHOUT PERMISSION.

Revisions

23. JUN. 2000* 1832

Drawing For Mr B. Gaines
PROPOSED SINGLE STOREY REAR EXTENSION PLANS / ELEVATIONS

Project
6 Hinton Drive
Crowthorne
Berkshire
RG45 6JY

Scale 1:100, 1:500 AND 1:1250

Date APRIL 2000

Drawn PJC

Peter Card Associates
51 THE BRACKENS
PINE RIDGE
CROWTHORNE - BERKSHIRE
TEL. 01344 777458

Drawing Number	Revision
PCA/30/01	

DAKOTA 497

9/9/00