

NORTHEAST ELEVATION

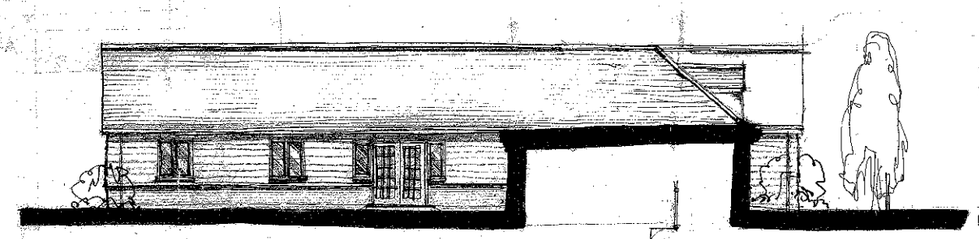

SOUTHEAST ELEVATION

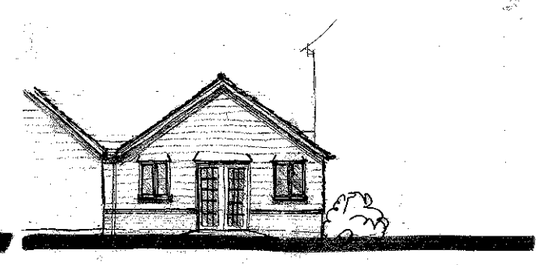

SOUTHWEST ELEVATION

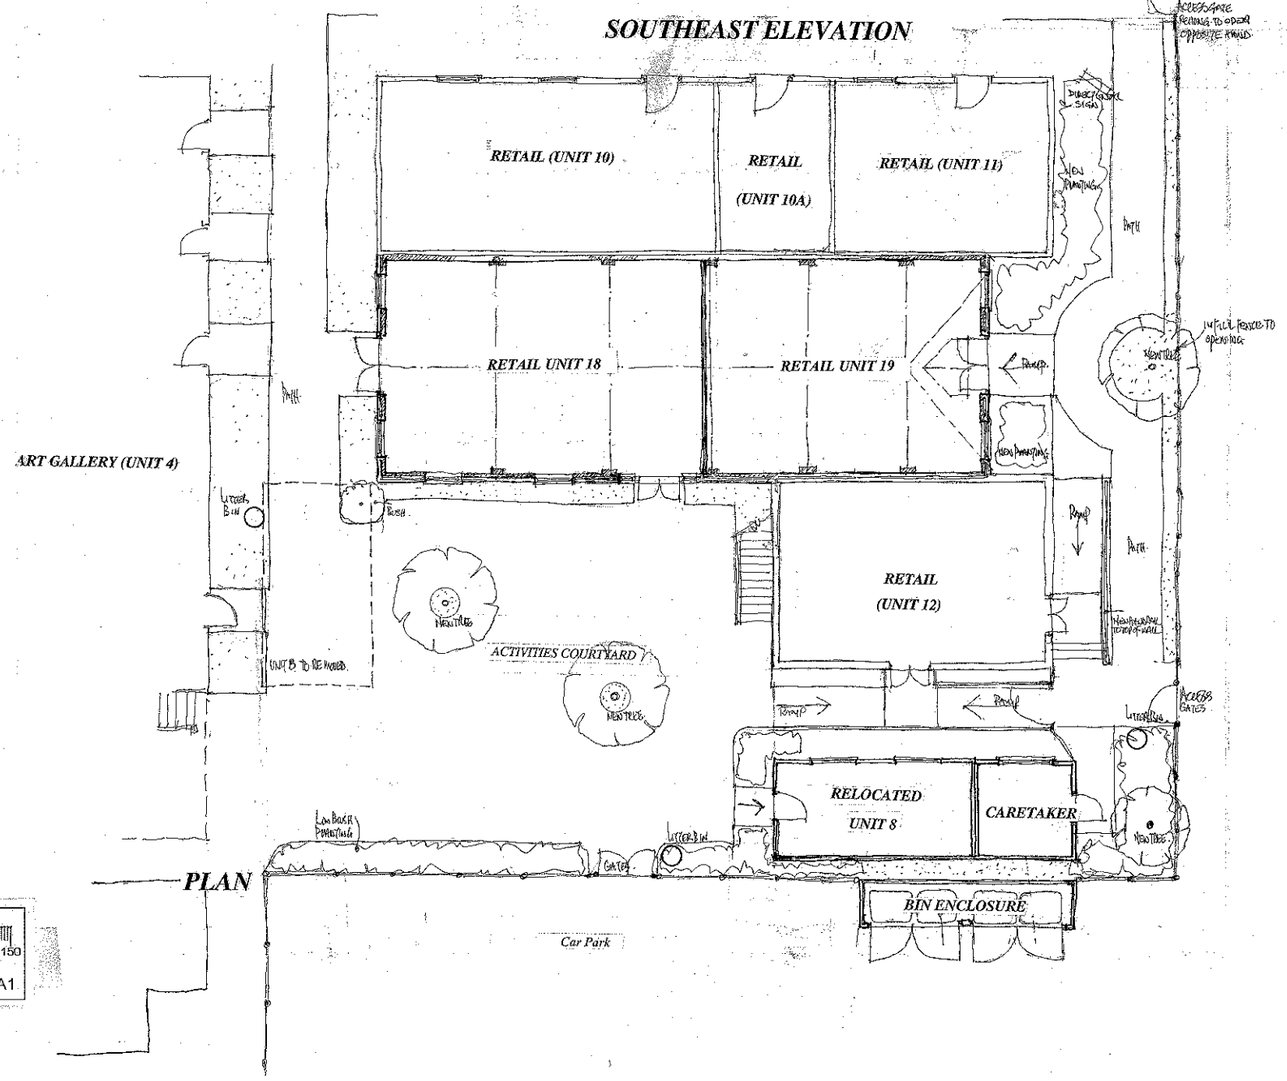

PLAN

INFILL RETAIL EXTENSION
UNIT 18 (74.36 M2 GROSS) UNIT 19 (74.36 M2 GROSS)

APPROVED

MIN. AMENDMENTS

--7758

General Specification of materials
Roof to be orange/red plain clay tiles.
Plinth walls to be red facing bricks
Darks Oak stained feather edged horizontal boarding
Dark Oak stained windows and doors

PLANNING SERVICES DEPT
-4 FEB 2005

Proposal: PROPOSED EXTENSIONS.
Drawing: SKETCH SCHEME
Site: HOLME GRANGE CRAFT VILLAGE, WOKINGHAM, BERKSHIRE

Date 6 April, 2002 Scale 1:100 Drawing No D 474-06-01F

COLIN DAWSON & ASSOCIATES
Architectural Design & Building Surveying.
MALVERN HOUSE
1 MALVERN WAY
TWYFORD
READING, BERKSHIRE. RG10 9FY.
Tel: (0118) 9343322 Fax: (0118) 9343322.

DO NOT SCALE
Do not scale from anything other than this ruler
ORIGINAL SIZE OF DRAWING A1