

NORTH EAST ELEVATION

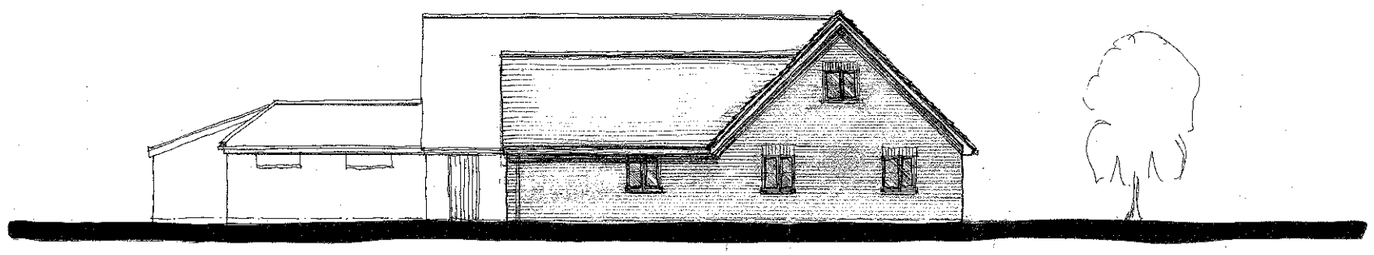

SOUTH EAST ELEVATION

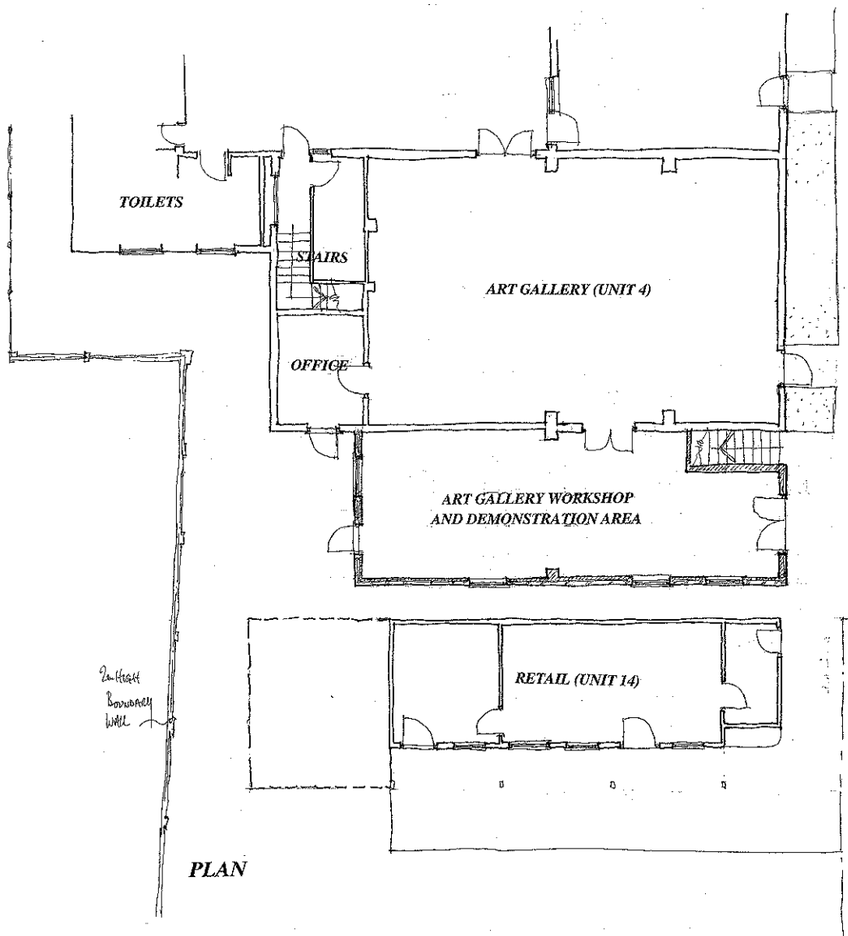

PLAN

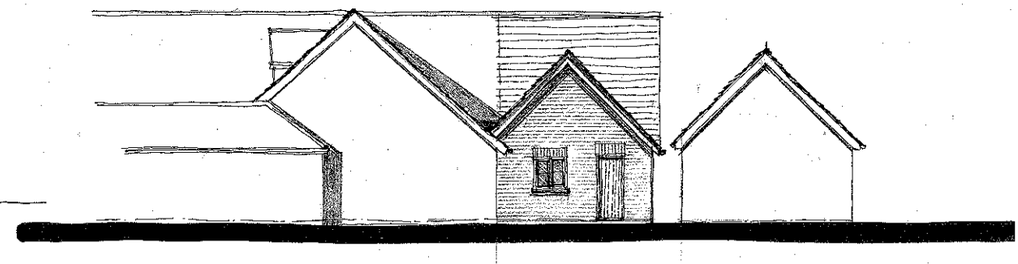

SOUTH WEST ELEVATION

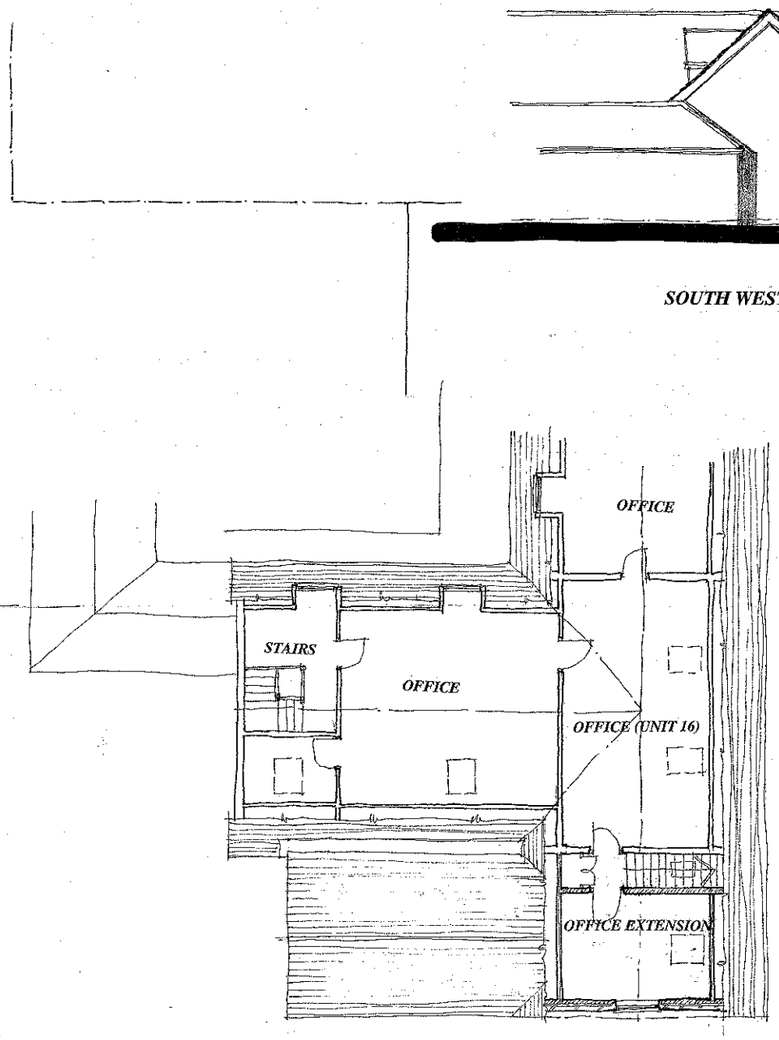

FIRST FLOOR PLAN

INFILL EXTENSION TO UNIT 4
(ART GALLERY WORKSHOP) (71.00m2gross)
AND FIRST FLOOR OFFICE EXTENSION
TO UNIT 16 (17.5m2gross)

MINO... ENTS
--7758
APPROVED

General Specification of materials
Roof to be orange/red plain clay tiles.
Plinth walls to be red facing bricks
Darks Oak stained feather edged horizontal boarding
Dark Oak stained windows and doors

PLANNING SERVICES
- 4 FEB 2003
COPIES TO:

Proposal: PROPOSED EXTENSIONS.
Drawing: UNIT 4 EXTENSION
Site: HOLME GRANGE CRAFT VILLAGE, WOKINGHAM, BERKSHIRE

Date: September 2002 Scale: 1:100 freehand Drawing No: D 474-06-.02 C

COLIN DAWSON & ASSOCIATES
Architectural Design & Building Surveying.
MALVERN HOUSE
1 MALVERN WAY
TWYFORD
READING, BERKSHIRE RG10 9PY.
Tel: (0118) 9343322 Fax: (0118) 9343322.

DO NOT SCALE
Do not scale from anything other than this ruler
ORIGINAL SIZE OF DRAWING A1