This drawing is copyright and may not be reproduced without the written consent of the Architect.

EXISTING



FRONT

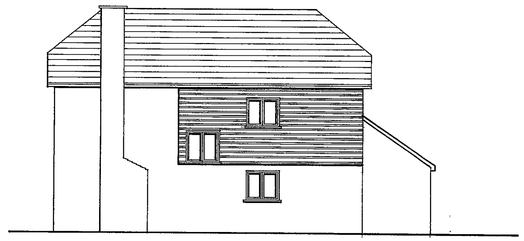

SIDE (FACING ROAD)



BACK

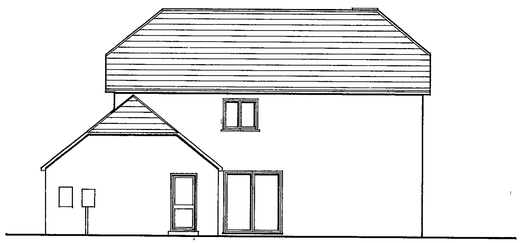

SIDE (FACING GARDEN)

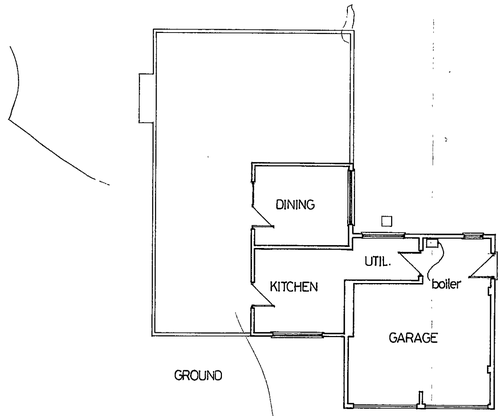

GROUND

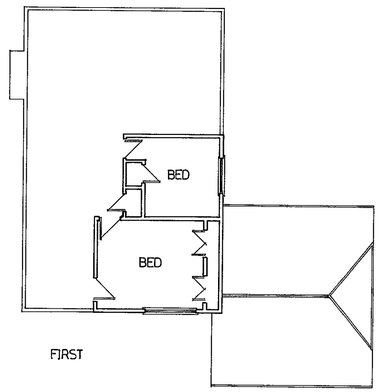

FIRST

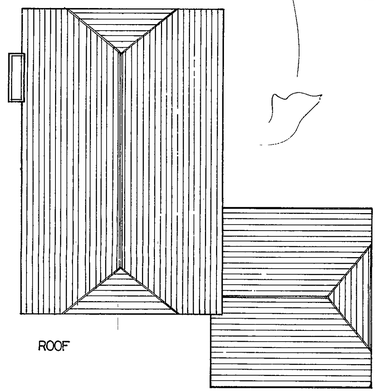

ROOF

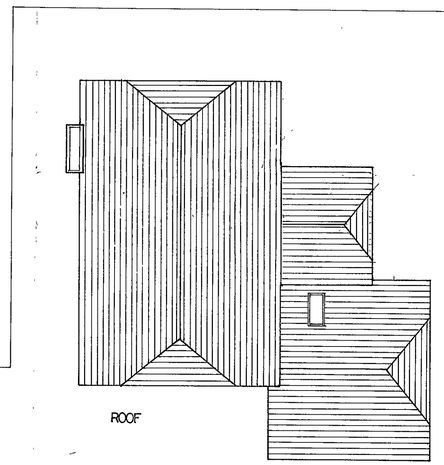

ROOF

PROPOSED



FRONT

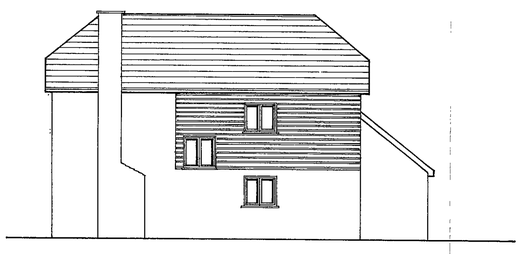

SIDE (FACING ROAD)



BACK

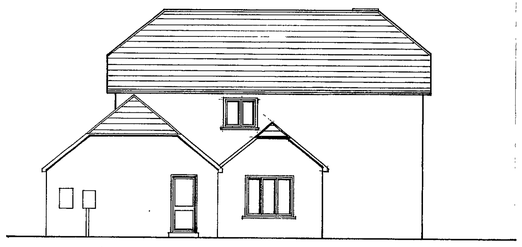

SIDE (FACING GARDEN)

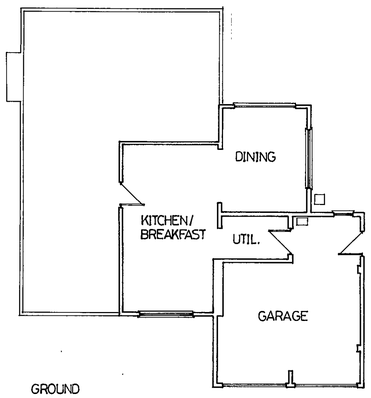

GROUND

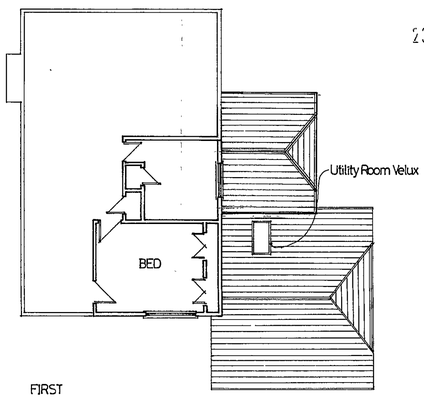

FIRST

23.OCT.2002
APPROVED

A 15·10·02

W. M. GRAHAM ASSOCIATES
CHARTERED ARCHITECTS
1 Rectory Road,
Wokingham,
Berkshire, RG40 1DJ,
Tel: 0118 9770464
Fax: 0118 9770482

Job
11 RIDLINGTON CLOSE
EARLEY

Title
EXISTING AND
PROPOSED

Scale	Date	Drawn By
1·100	SEPT '02	NT
Job No.	**Drawing No.**	**Revision**
2403	01	A

Artworker DS(UK).00129

9/1/03

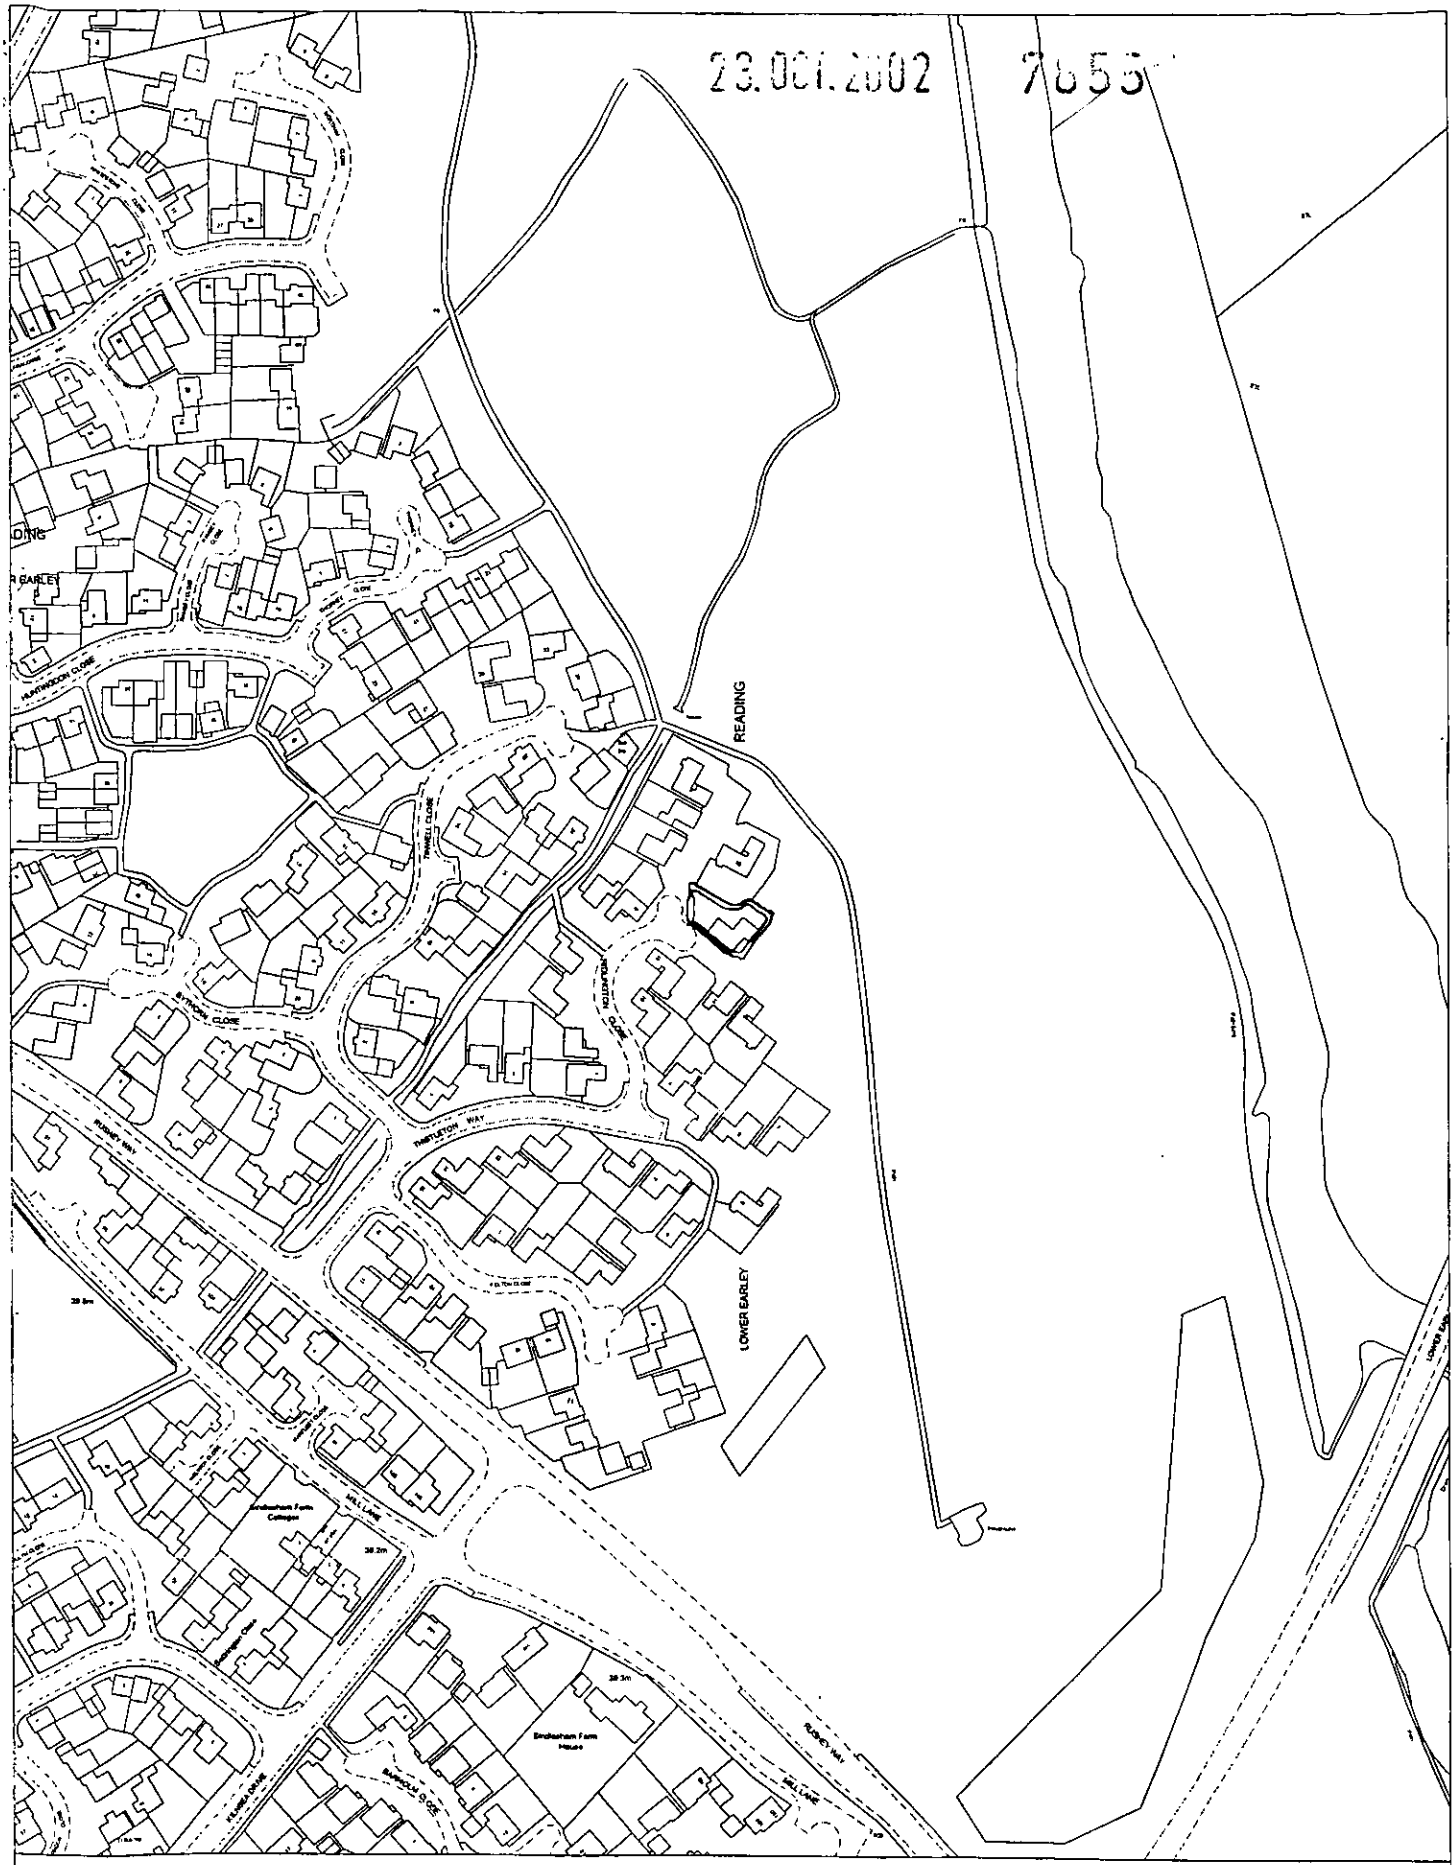

Site Plan, Scale: 1 to 2500

This copy has been produced specifically for the map return scheme purposes only. No further copies may be made.

This map is reproduced from Ordnance Survey material with the permission of Ordnance Survey on behalf of the Controller of HMSO Office. © Crown Copyright. Wokingham District Council, Licence No. LA086134

Date: 15 August 2002

N
W E
S

23. OCT. 2002 7655

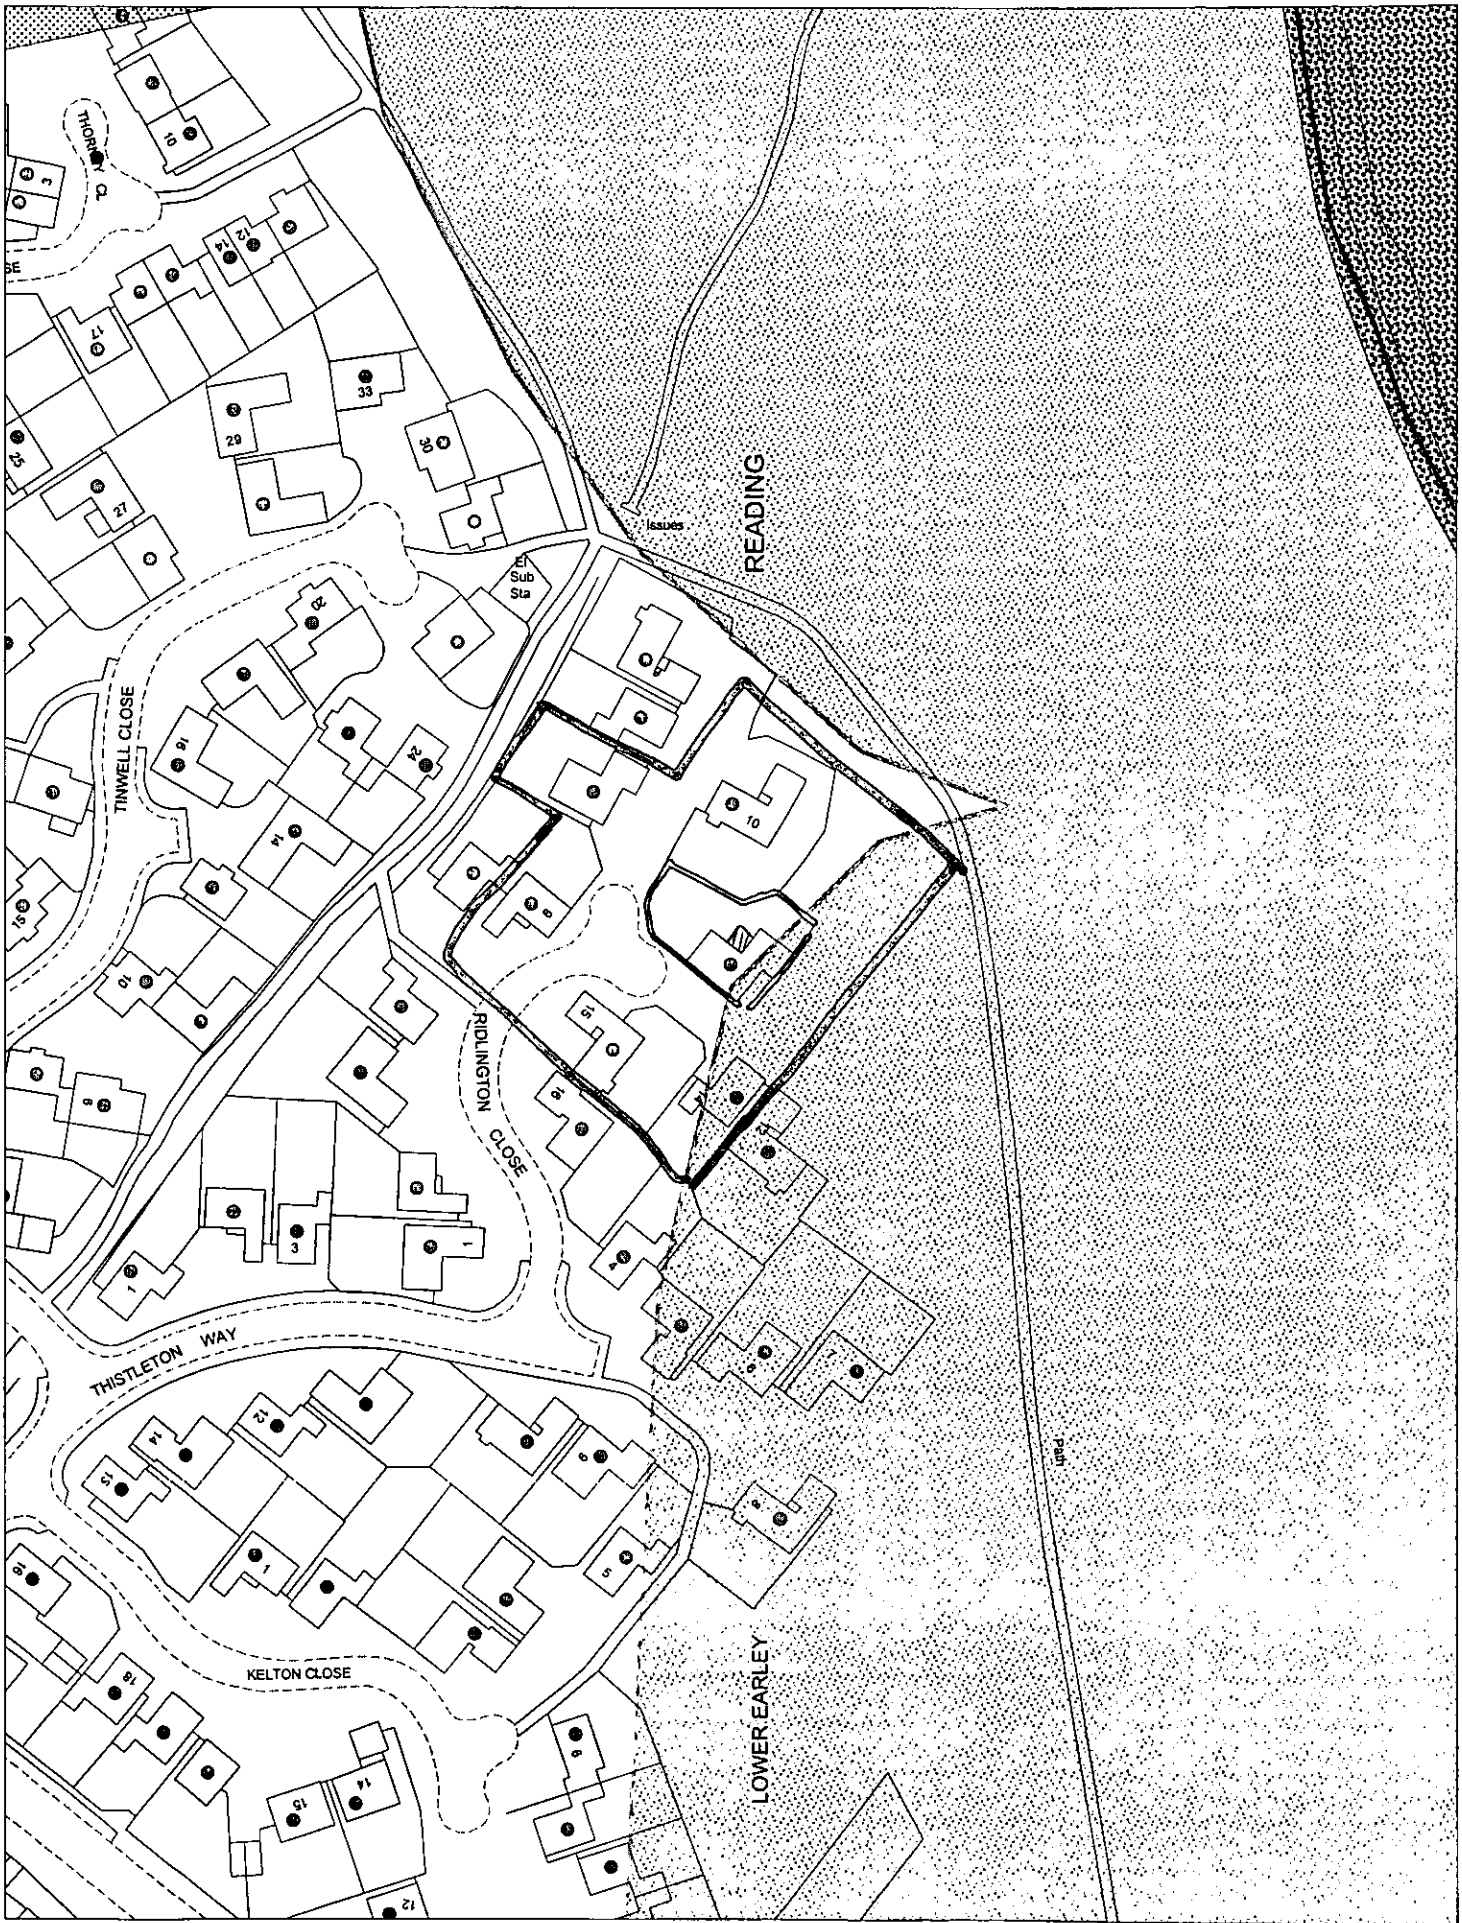

This map is based upon Ordnance Survey material with the permission of Ordnance Survey on behalf of the Controller of HMSO. © Crown Copyright. Unauthorised reproduction infringes Crown Copyright and may lead to prosecution or civil proceedings.Wokingham District Council Licence LA086134

Development Control,Wokingham District Council.
25 October 2002

Scale: 1 : 1250

N
W E
S



EXISTING. Site Plan, Scale: 1 to 500

This copy has been produced specifically for the map return scheme purposes only. No further copies may be made.

This map is reproduced from Ordnance Survey material with the permission of Ordnance Survey on behalf of the Controller of HMSO Office. © Crown Copyright. Wokingham District Council, Licence No. LA086134

Date: 15 August 2002

N
W E
S