This drawing is copyright and may not be reproduced without the written consent of the Architect.

M4

NORTH.

APPROVED CLOSE BD FENCE

APPROVED CLOSE BD FENCE

NEW FENCE & GATES

ST CATHERINES CLOSE.

PLAN
Scale 1:200

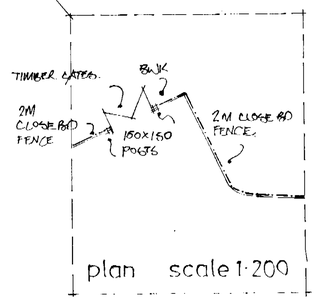

plan scale 1:200

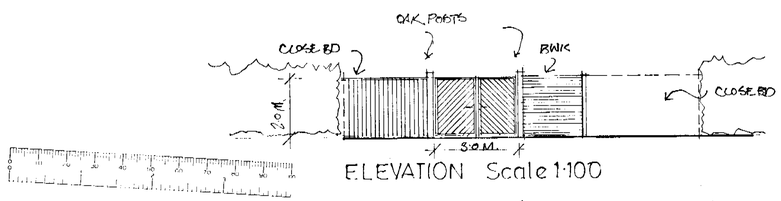

ELEVATION Scale 1:100

27 MAR 2002 6247

REFUSED

W. M. GRAHAM ASSOCIATES
CHARTERED ARCHITECTS
1 Rectory Road,
Wokingham,
Berkshire, RG40 1XL
Tel: 0118 9770464
Fax: 0118 9770482

Job
LAND ADJOINING
3 ST CATHERINES CLOSE
WOKINGHAM

Title
ENTRANCE GATES

Scale	Date	Drawn By
A 3	MAR'02	
Job No.	Drawing No.	Revision
2381	04	

This drawing is copyright and may not be reproduced without the written consent of the Architect.

M4

NORTH.

APPROVED CLOSE BRD FENCE

APPROVED CLOSE BRD FENCE

NEW FENCE & GATES

ST CATHERINES CLOSE.

PLAN
Scale 1:200

TIMBER GATES.

BRICK

2M CLOSE BRD FENCE

150X150 POSTS

2M CLOSE BRD FENCE.

plan scale 1:200

OAK POSTS

CLOSE BRD

BRICK

CLOSE BRD

2.0M.

3.0M.

ELEVATION Scale 1:100

6247

W. M. GRAHAM ASSOCIATES
CHARTERED ARCHITECTS
1 Rectory Road,
Wokingham,
Berkshire, RG40 1XL
Tel: 0118 9770464
Fax: 0118 9770482

Job
LAND ADJOINING
3 ST CATHERINES CLOSE
WOKINGHAM

Title
ENTRANCE GATES

Scale A.S	Date MAR'02	Drawn By
Job No. 2381	Drawing No. 04	Revision