

DO NOT THINK - ASK




PROPOSED REAR ELEVATION

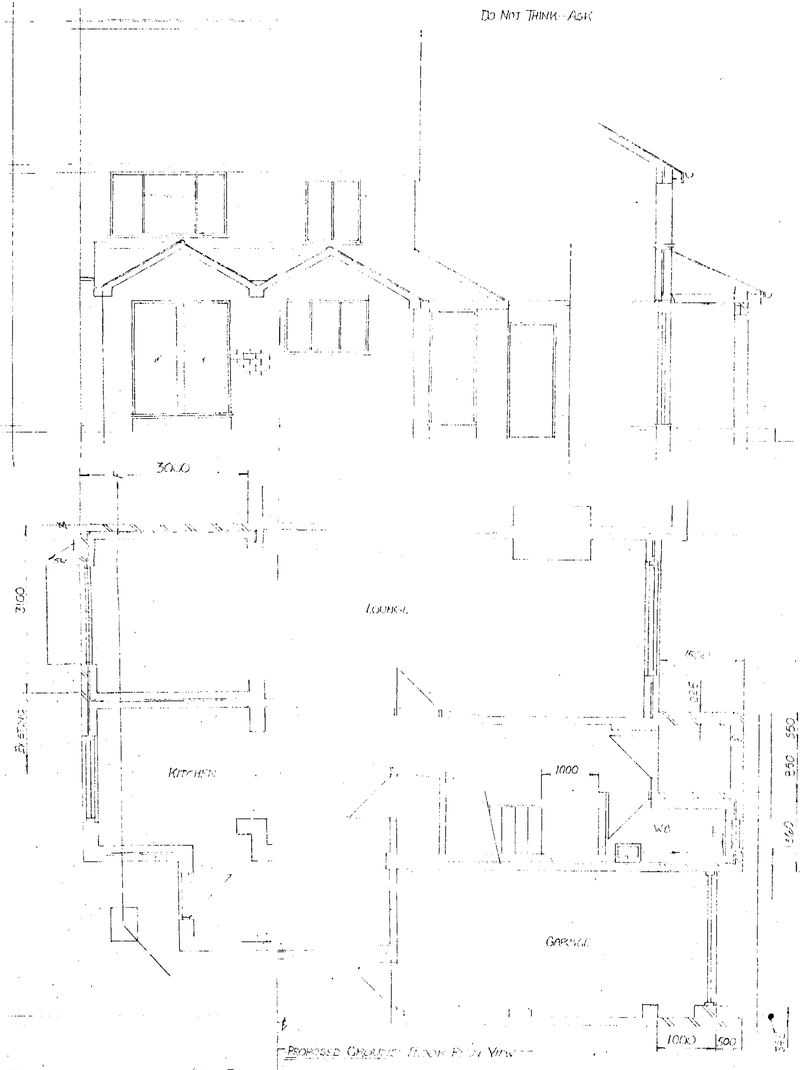

PROPOSED GROUND FLOOR PLAN

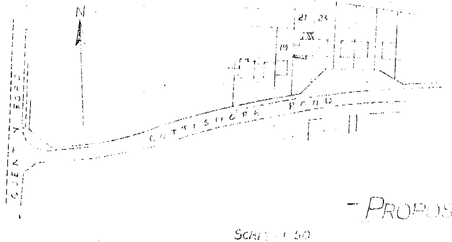

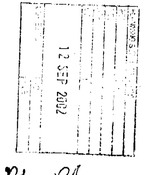

PROPOSED EXTENSIONS TO 21 COTTISMORE ROAD, LONDON


SCALE 1:50

DRAWN: CH


00 01 02 MAS [illegible] NEWICK CARE [illegible] TEL: 0118 9[illegible]

JAN 02


DO NOT THINK – ASK

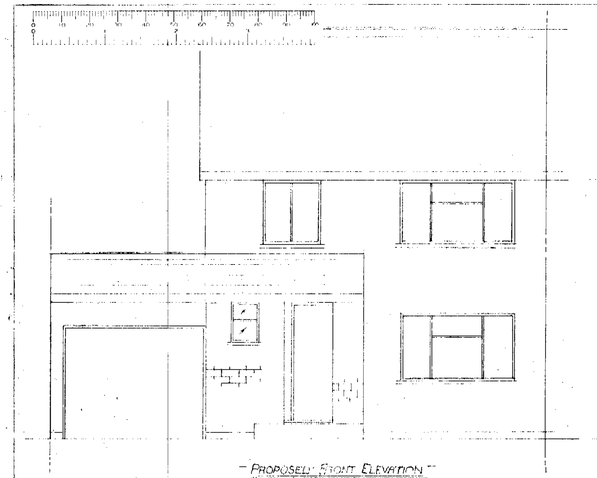


– PROPOSED SIGHT ELEVATION –

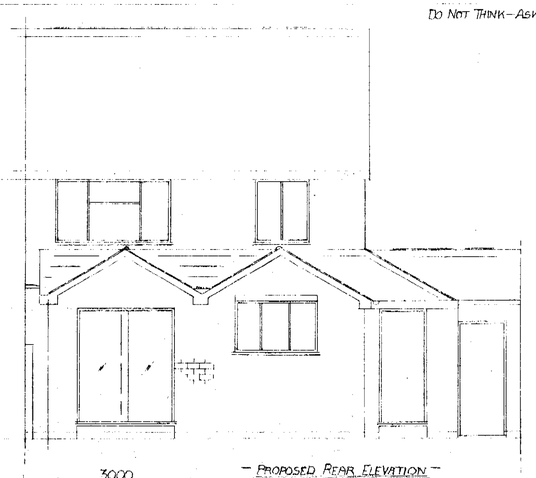


– PROPOSED REAR ELEVATION –

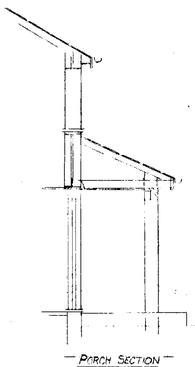


– PORCH SECTION –

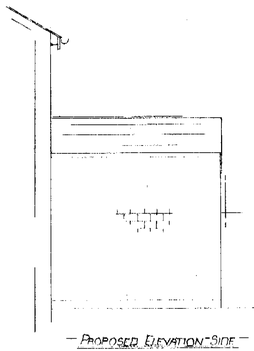


– PROPOSED ELEVATION SIDE –

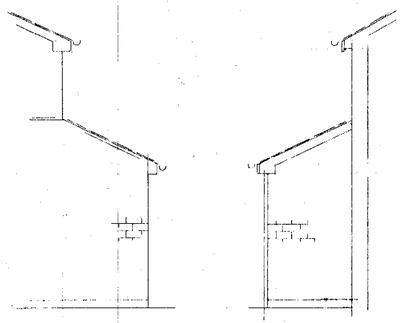

– PROPOSE PORCH SIDE ELEVATIONS –

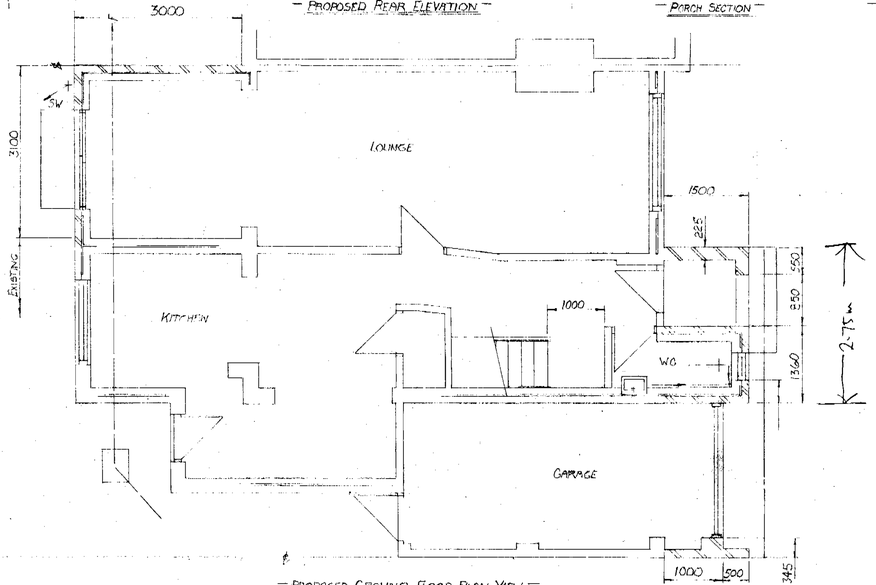

– PROPOSED GROUND FLOOR PLAN VIEW –

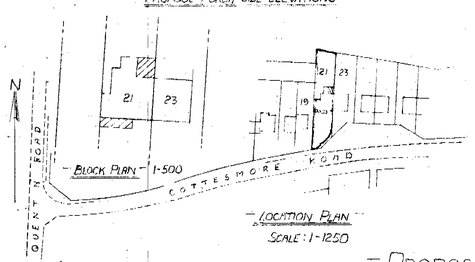

– BLOCK PLAN 1-500 –

– LOCATION PLAN –
SCALE: 1-1250

SCALE: 1:50

APPROVED

– PROPOSED EXTENSIONS TO 21 COTTESMORE ROAD, READING –

MR MORLAND
DRAWN: CHM 10-01-02 MADDOX, 15 KESWICK CLOSE, TILEHURST READING RG30 4SD TEL: 0118-9616605

SL_100/02
VAN 02

18/6/02

C&W 2.2.22 • 614