
Dwg. No.	Issue


© Copyright : Architectural Drawing Services
Note: All dimensions must be checked on site, and not scaled from this drawing
This is a note for contractor only

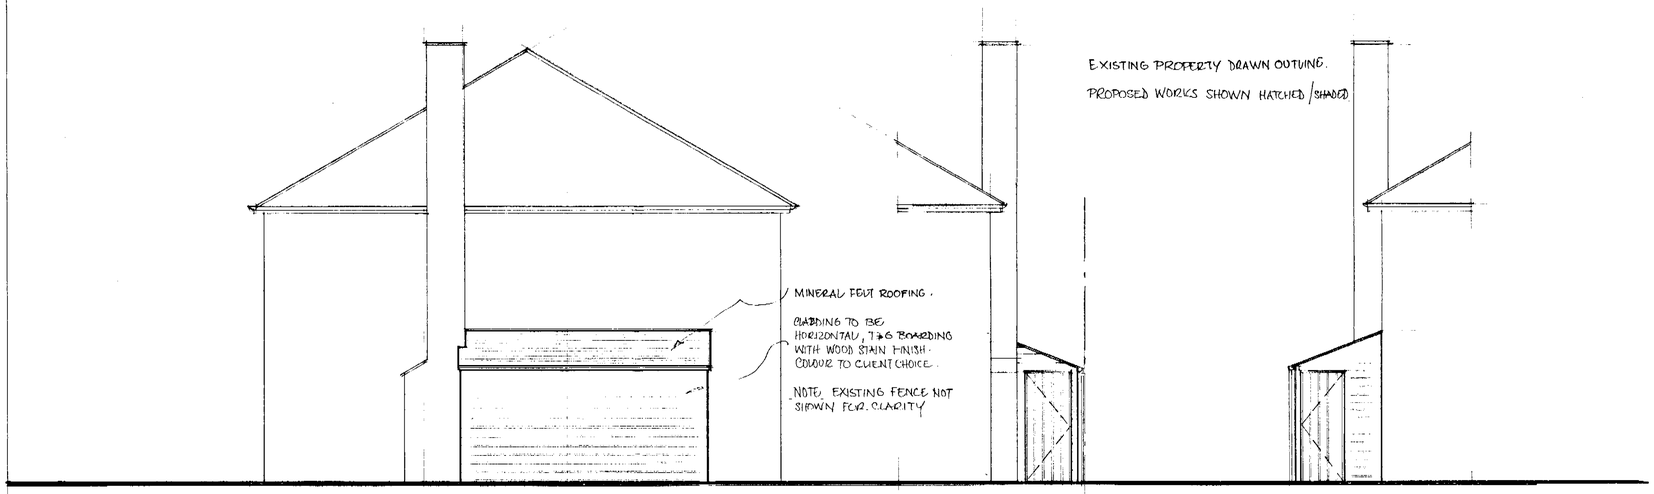


SIDE ELEVATION
1:50

FRONT

REAR

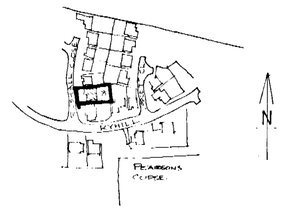

LOCATION PLAN
1:2500

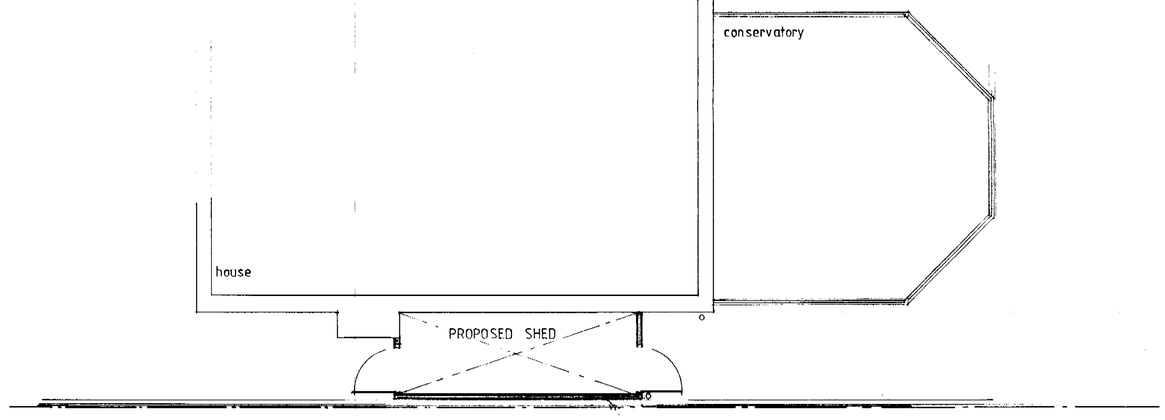

PROPOSED PLAN
1:50


SIDE WALL SET OUT TIGHT TO EXISTING BRICK WALL.

NO PART OF THE PROPOSAL SHALL OVERHANG OR ENCROACH ON THE ADJACENT PROPERTY.





SITE PHOTOGRAPHS

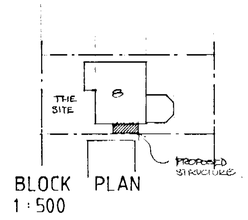

BLOCK PLAN
1:500

PROJECT DESCRIPTION

EXISTING CONSERVATORY HAS BEEN BUILT AS PERMITTED DEVELOPMENT.

APPLICATION IS FOR A NEW SHED, ATTACHED TO THE SIDE OF EXISTING HOUSE.

AREA OF SHED IS APPROX 7 M2.

APPROVED

21.MAR.2002. 6187

Issue Date	Revision

Client: MR & MRS KLEMM

Job Title: 8 RUSHALL CLOSE

Drawing Title: PROPOSED PLANS ELEVATIONS

Scale: 1:50 @ A1 Drawn By: [illegible]

Plot Date: Date: 03/02

Cad Ref:

Dwg. No: 2037 / 01 Issue:

ADS
Architectural Drawing Services
51 Kestrel Way Wokingham RG41 3HA
Tel: 0118 979 0331
E-mail: enquiry@arcds.freeserve.co.uk