

rev A 13.11.01 proposal reduced to single storey.

rev B 15.01.02 Roof line raised to height of main shop.


rev C. 13.03.02 Floor space extension omitted leaving just the vertical extension.

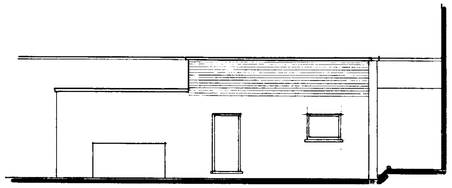


REAR. facing brickwork to match existing.

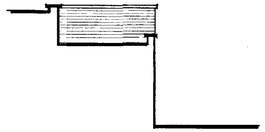


SIDE

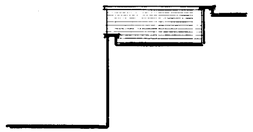


SIDE

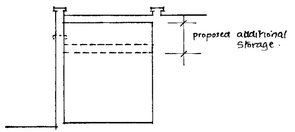

SECTION.

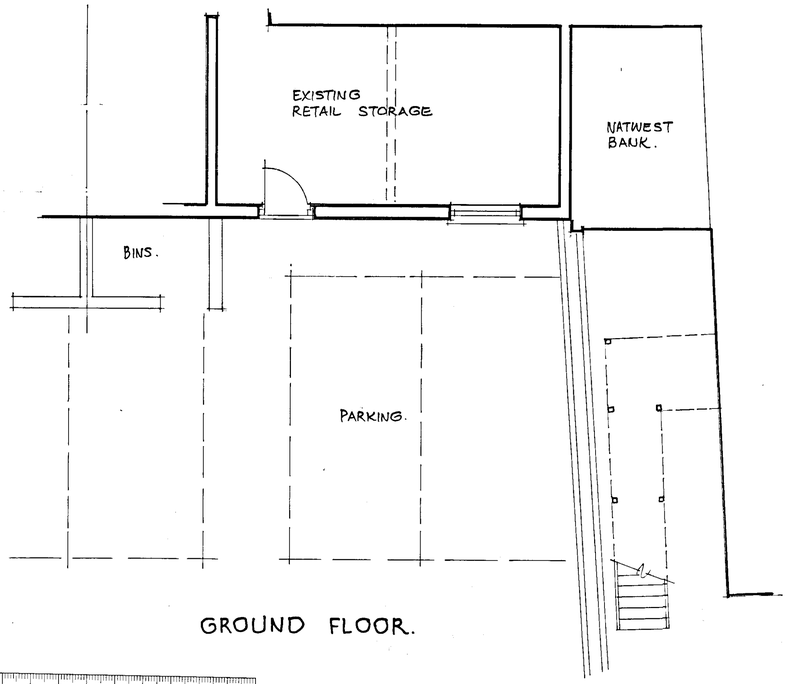

GROUND FLOOR.

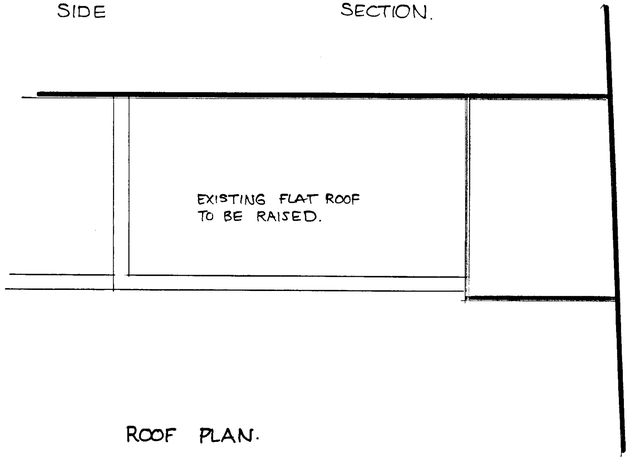

ROOF PLAN.

REVISED PLAN
5861

APPROVED

PLANNING SERVICES
11 MAR 2002

R. G BUTLER & ASSOCIATES.
11 STRATHMORE DRIVE CHARVIL READING
RG10 9QT Tel/fax 0118 934 3040.


PROPOSED REAR EXTENSION TO WOODLEY SPORTS & TACKLE SHOP.
139 CROCKHAMWELL ROAD
WOODLEY

scale 1:50 1:100

date Aug 2001

dwg no 535/1C

Rev A. 13.11.01. Proposal reduced to Single storey.

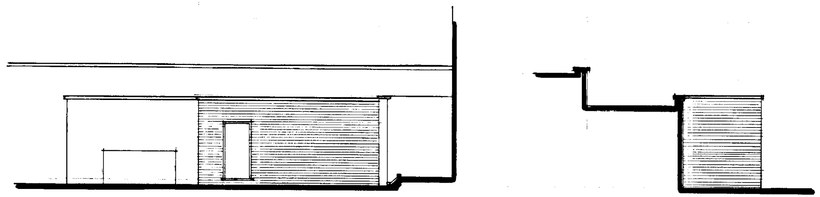


REAR. Facing brickwork to match existing.


SIDE




SIDE.

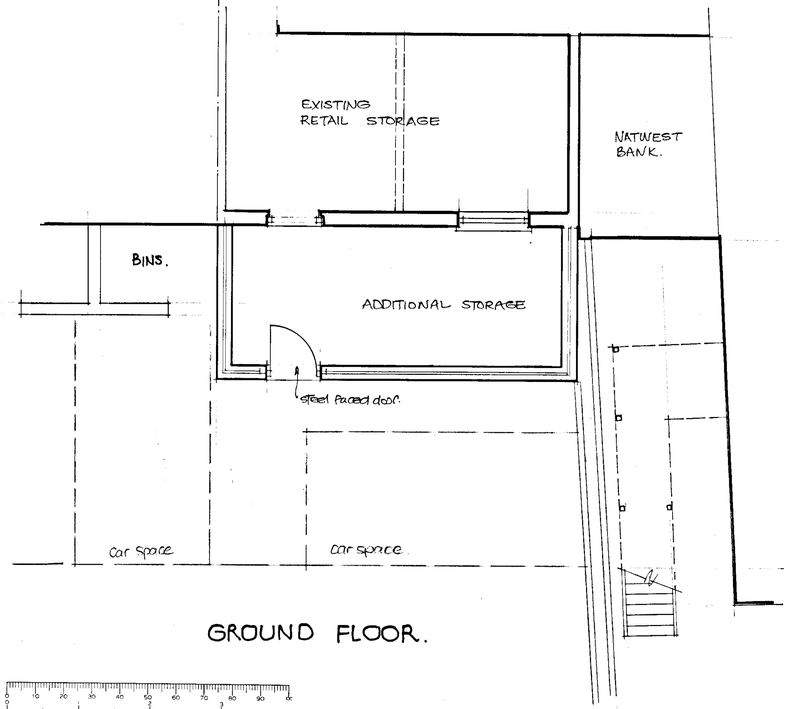

GROUND FLOOR.

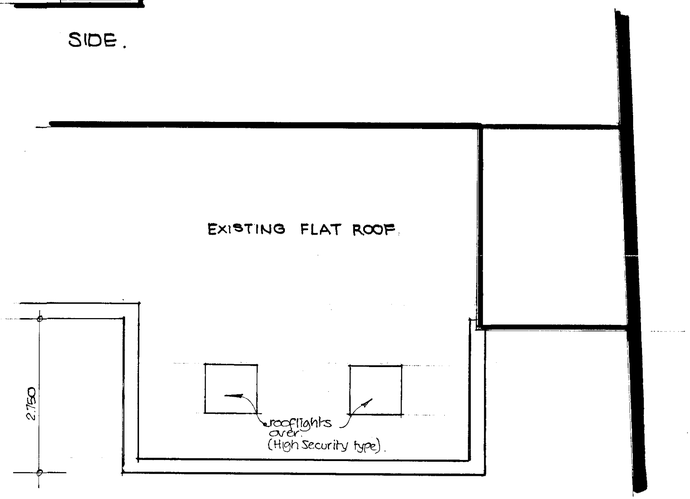

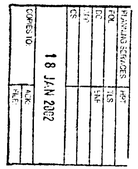

R. G. BUTLER & ASSOCIATES.
11 STRATHMORE DRIVE CHARVIL READING
RG10 9QT Tel/Fax 0118 934 3040.

PROPOSED REAR EXTENSION TO
WOODLEY SPORTS & TACKLE SHOP.
139 CROCKHAMWELL ROAD
WOODLEY


scales 1:50 1:100

dwg no 535/1A


date Aug 2001

Rev A. 19.11.01. Proposed reduced to Single storey.


Rev B. 15.01.02. Roof line raised to height of main shop.

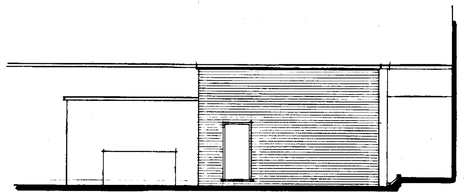


REAR. Facing brickwork to match existing.

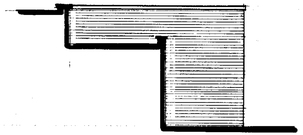


SIDE

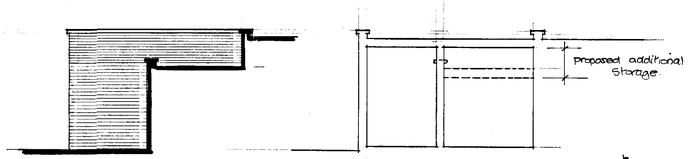


SIDE. SECTION.

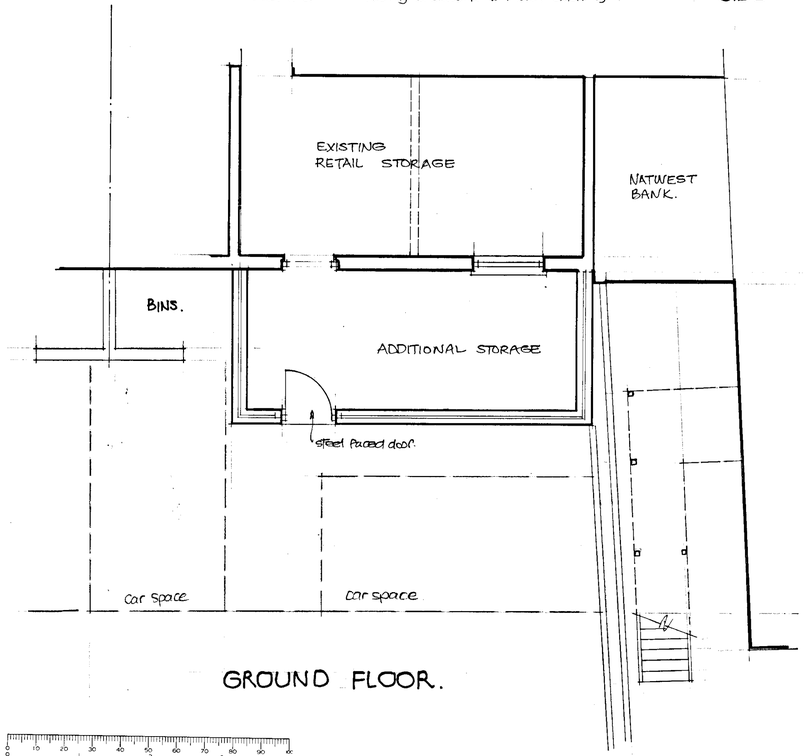

GROUND FLOOR.

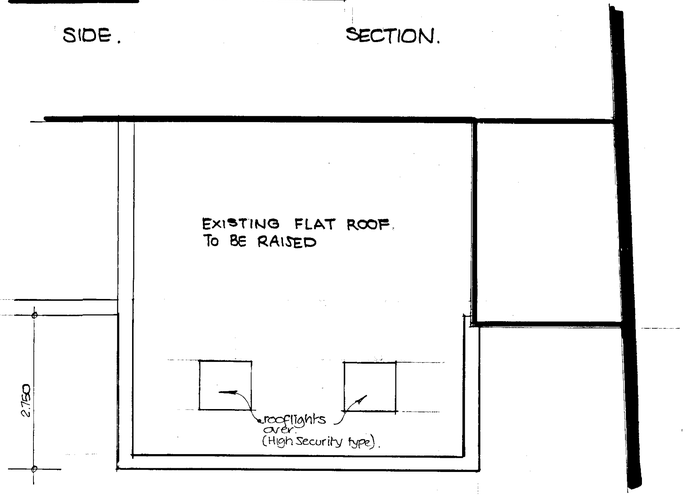

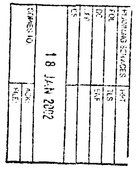

R. G. BUTLER & ASSOCIATES.
11 STRATHMORE DRIVE CHARVIL READING RG10 9QT Tel/Fax 0118 934 3040.

PROPOSED REAR EXTENSION TO WOODLEY SPORTS & TACKLE SHOP. 139 CROCKHAMWELL ROAD WOODLEY


scales 1:50 1:100

date Aug 2001

drg no 535/1B

Rev A. 15.11.01. Proposed reduced to single storey.

Rev B. 15.01.02. Roof line raised to height of main shop.

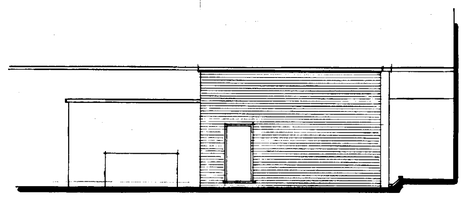


REAR. facing brickwork to match existing.




SIDE




SIDE.

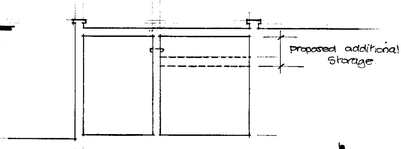

SECTION.

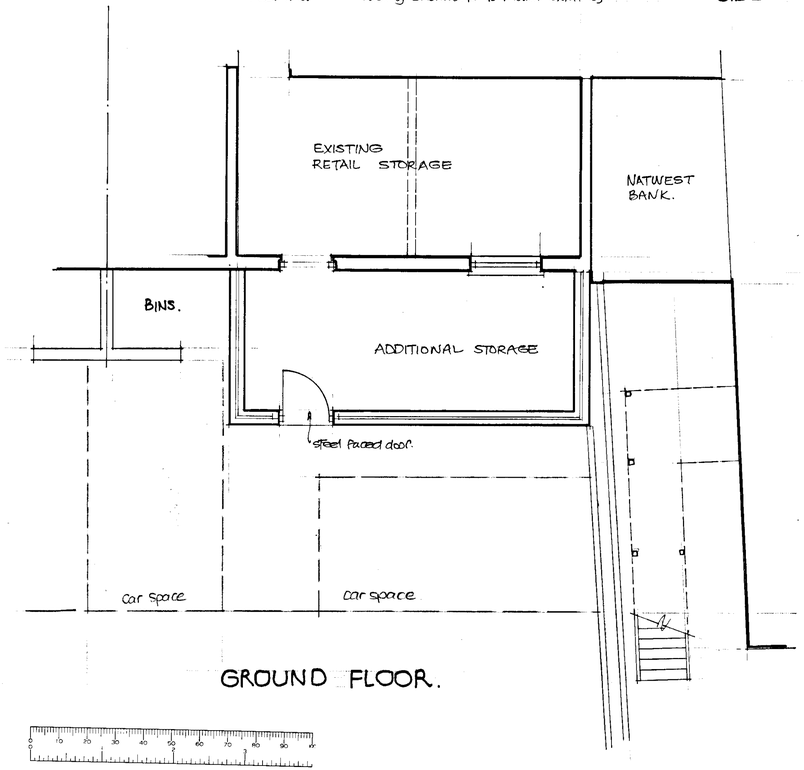

GROUND FLOOR.

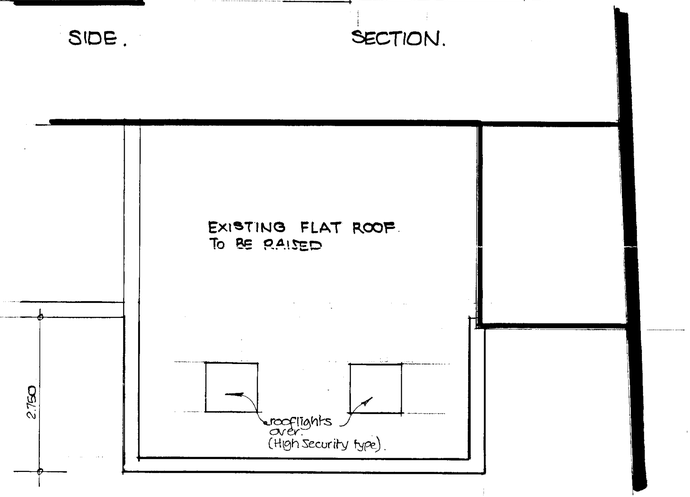

SUPERSEDED

R. G. BUTLER & ASSOCIATES.
11 STRATHMORE DRIVE CHARVIL READING RG10 9QT Tel/Fax 0118 934 3040.

PROPOSED REAR EXTENSION TO WOODLEY SPORTS & TACKLE SHOP. 139 CROCKHAMWELL ROAD WOODLEY

scales 1:50 1:100

date Aug 2001


dwg no 535/1B

WOKINGHAM BOROUGH COUNCIL
10 FEB 2002
RECEIVED


rev A 13.11.01 proposal reduced to single storey.

rev B 15.01.02 Roof line raised to height of main shop.


rev C. 13.03.02 Floor space extension omitted leaving just the vertical extension.

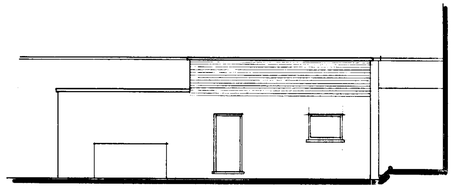


REAR. facing brickwork is match existing.

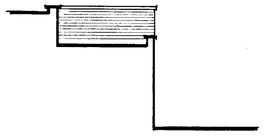


SIDE

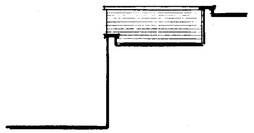


SIDE

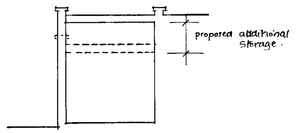


SECTION.

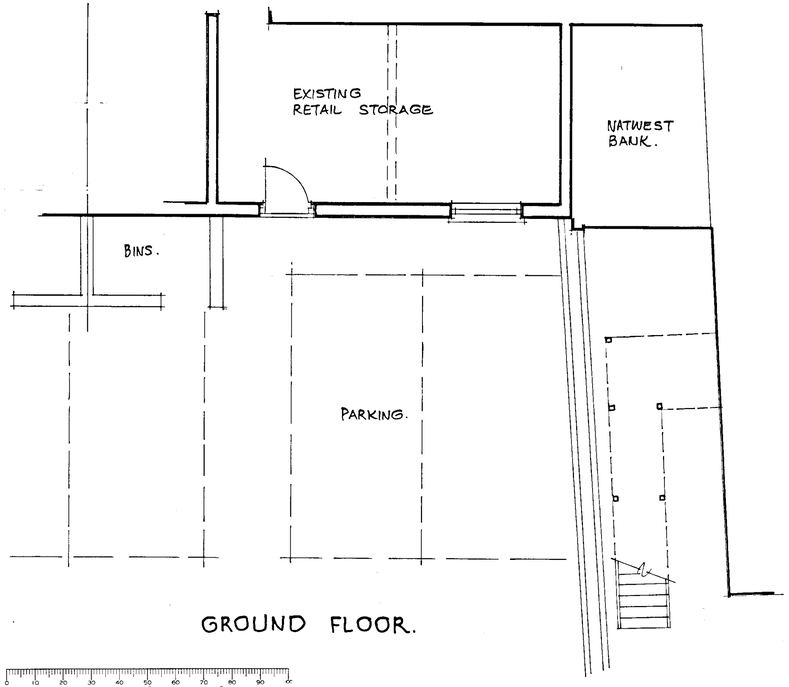

GROUND FLOOR.

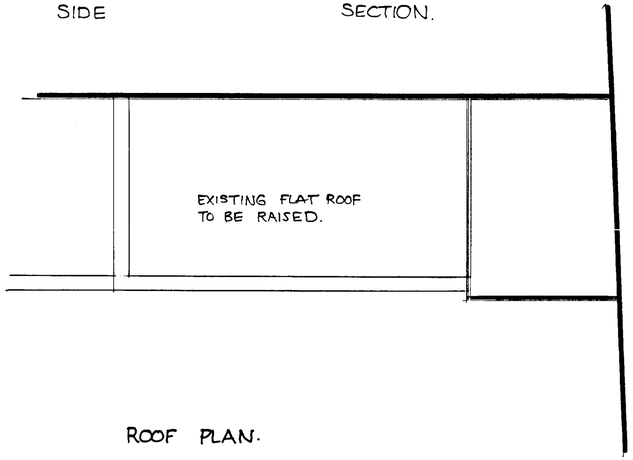

ROOF PLAN.

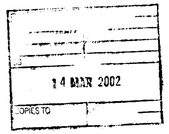

REVISED PLAN

APPROVED

R. G BUTLER & ASSOCIATES.
11 STRATHMORE DRIVE CHARVIL READING
RG10 9QT Tel/Fax 0118 934 3040.

PROPOSED REAR EXTENSION TO
WOODLEY SPORTS & TACKLE SHOP.
139 CROCKHAMWELL ROAD
WOODLEY

scale 1:50 1:100

date Aug 2001

drg no 535/1C