




FRONT ELEVATION

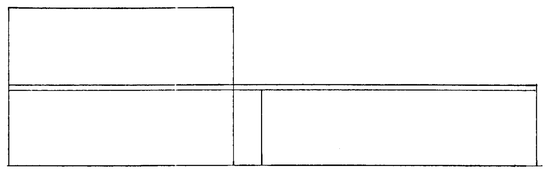


SOUTH ELEVATION

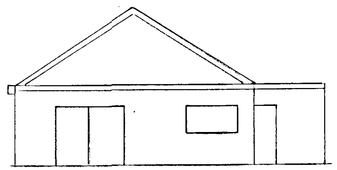


REAR ELEVATION

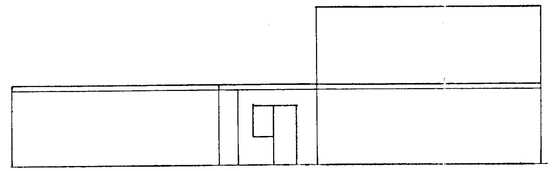


NORTH ELEVATION

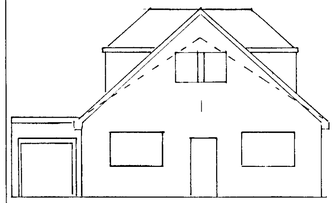


PROPOSED FRONT ELEVATION

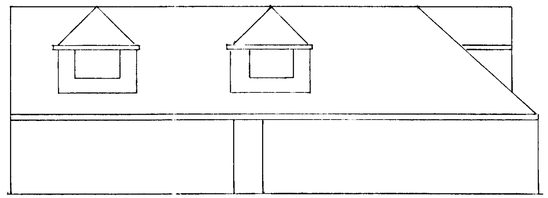


PROPOSED SOUTH ELEVATION

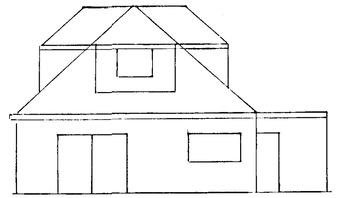


PROPOSED REAR ELEVATION

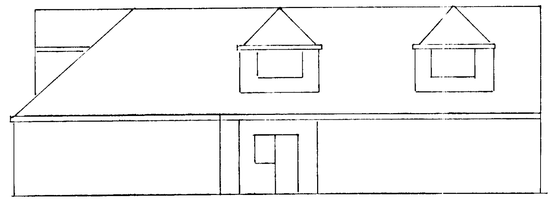

PROPOSED NORTH ELEVATION

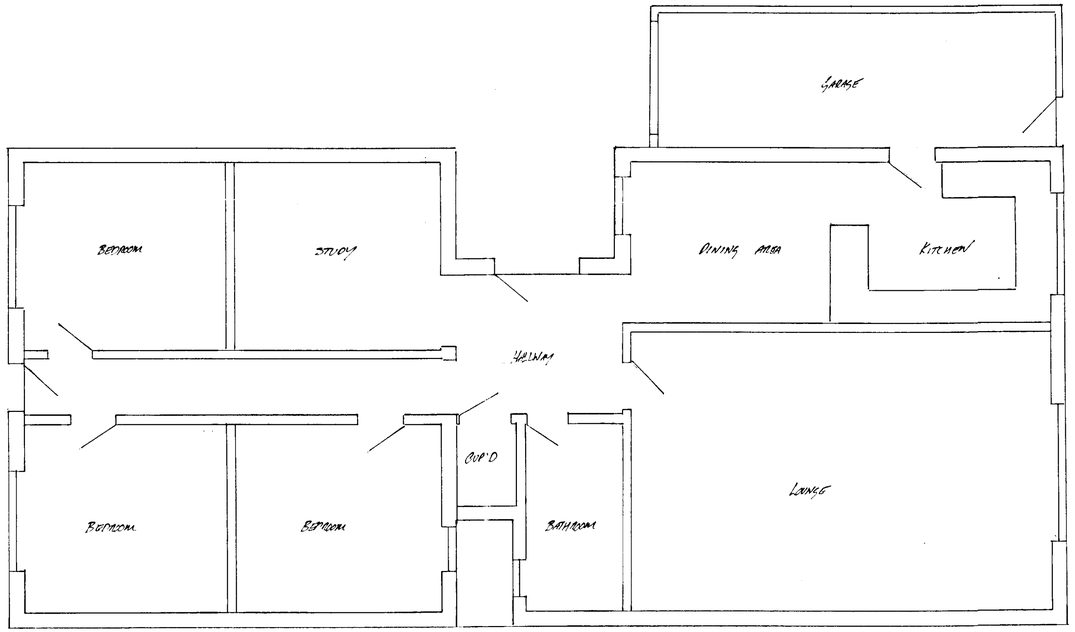

EXISTING GROUND FLOOR PLAN

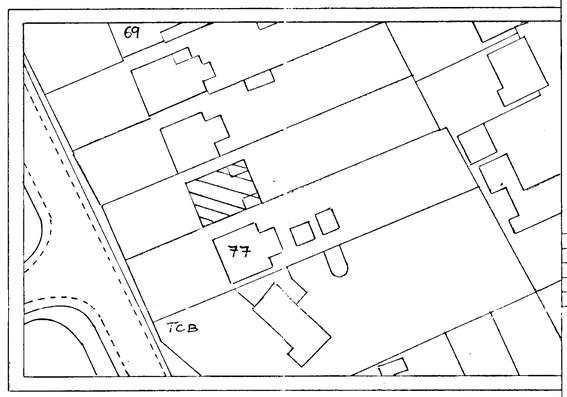

SITE PLAN SCALE 1:500

NOTES:

All dimensions must be checked on site and not scaled from this drawing.

A		
	Date	Revisions

© Copyright

30 JAN 2002 · 5711

Client

MR & MRS MILLS

Job Title

MR & MRS MILLS
75 BUTTS HILL ROAD
WOODLEY
READING
RG5 4NS

Drawing Title

PROPOSED LOFT CONVERSION

REFUSED

Scale 1:100 1:50

Date 6/01/02 | Drawn By WOODWARD


Org. No. MILLS:01 | Rev.

0 10 20 30 40 50 60 70 80 90


A PRODUCT OF THE LINO RANGE ARCHITECT CAT No 7311

594 x 841mm A1

167

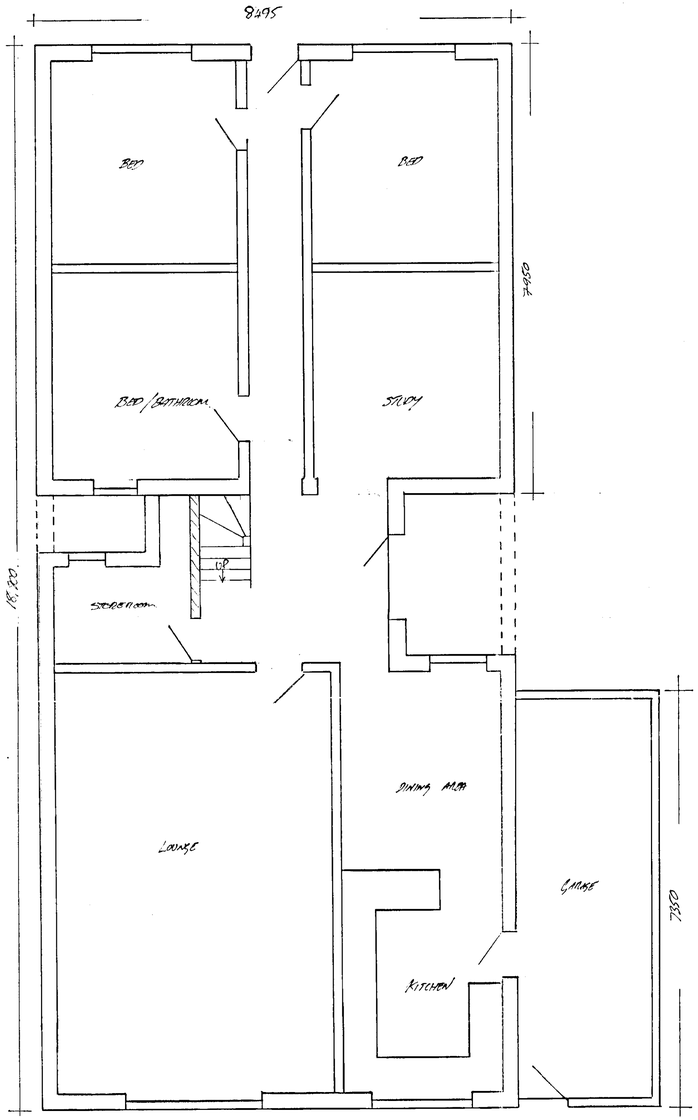

PROPOSED GROUND FLOOR PLAN

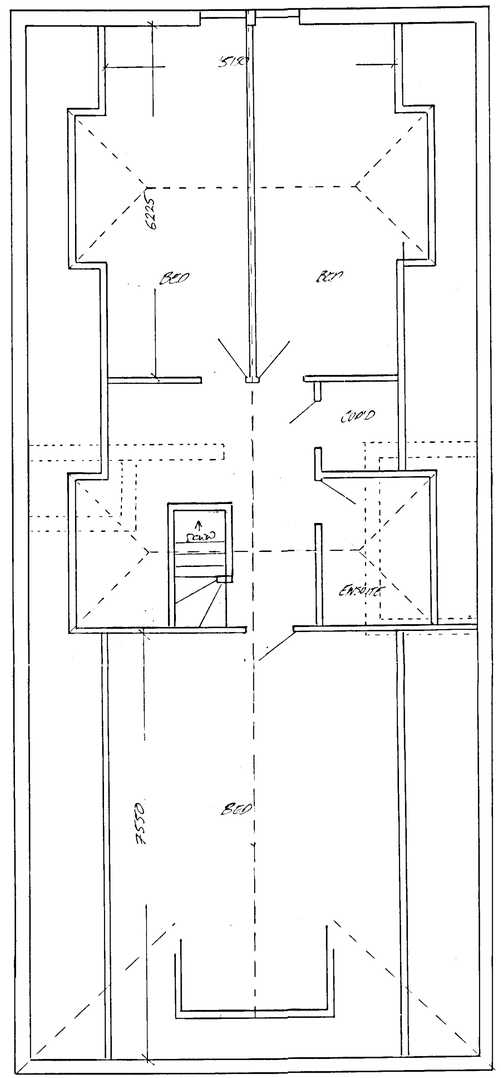

PROPOSED FIRST FLOOR LAYOUT & DORMER POSITIONS

0 10 20 30 40 50 60 70 80 90 100

A PRODUCT OF THE UNO RANGE - ARCHITECT CAT. No. 7311

NOTES:

All dimensions must be checked on site and not scaled from this drawing.

A		
	Date	Revisions

© Copyright

30 JAN 2002 5711

Client
MR & MRS MILLS

Job Title
MR & MRS MILLS
75 BOTTS HILL ROAD
WOODLEY
READING
RG5 4NJ

Drawing Title
PROPOSED FLOOR PLAN
GROUND & FIRST FLOOR


REFUSED

Scale 1:50


Date 13/01/02 | Drawn by WOODWARDS


Drg. No. MILLS : 02. | Rev.

594 x 841mm A1

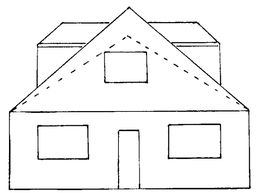


PROPOSED FRONT VIEW

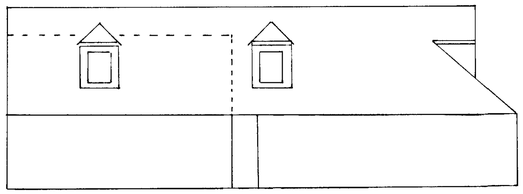


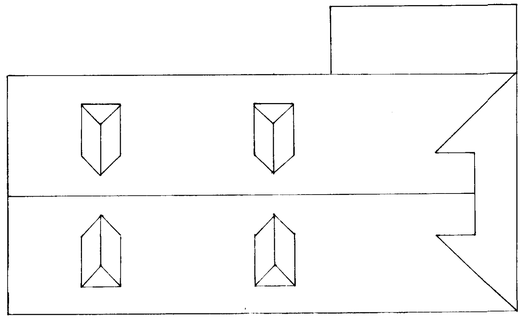


ROOF PLAN

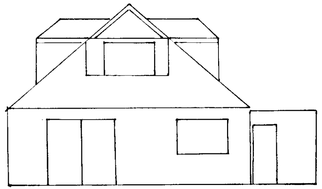

PROPOSED REAR VIEW

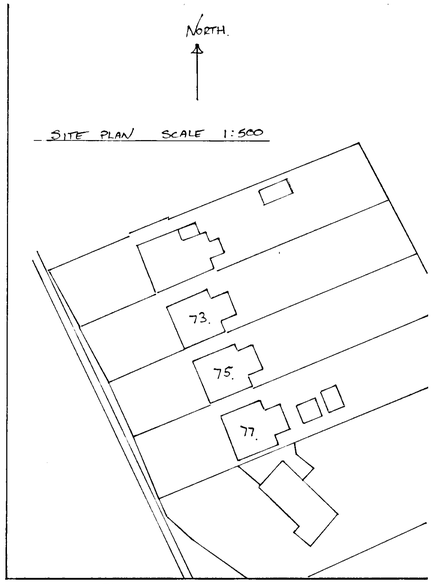

SITE PLAN SCALE 1:500

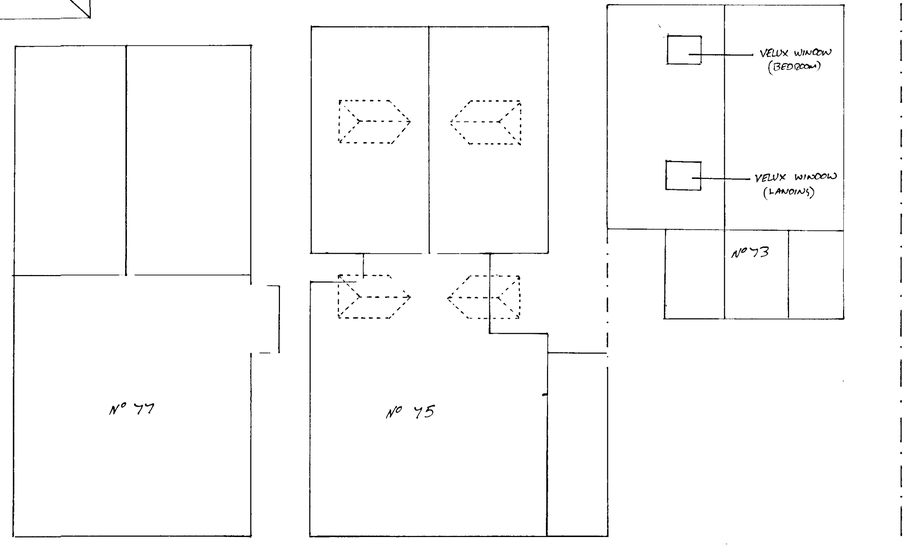

EXISTING PLANS OF 77, 75 & 73 (SHOWING PROPOSED DORMER VIEW)

PROPOSED LOFT CONVERSION
75 BUTTS HILL ROAD
WOODLEY

MR & MRS S. MILLS.

SCALE 1:100
1:500

