




FIRST FLOOR

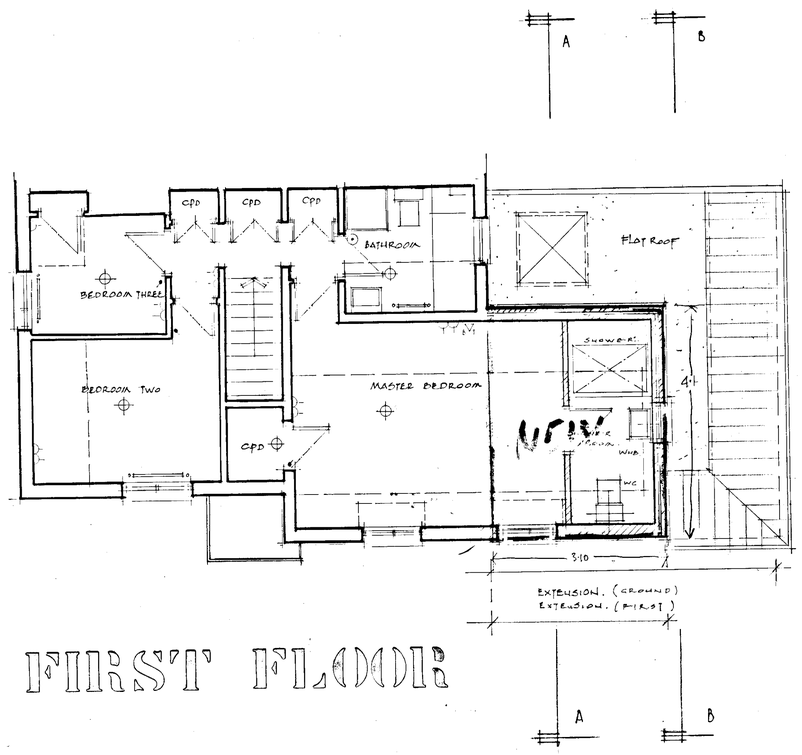


GROUND FLOOR

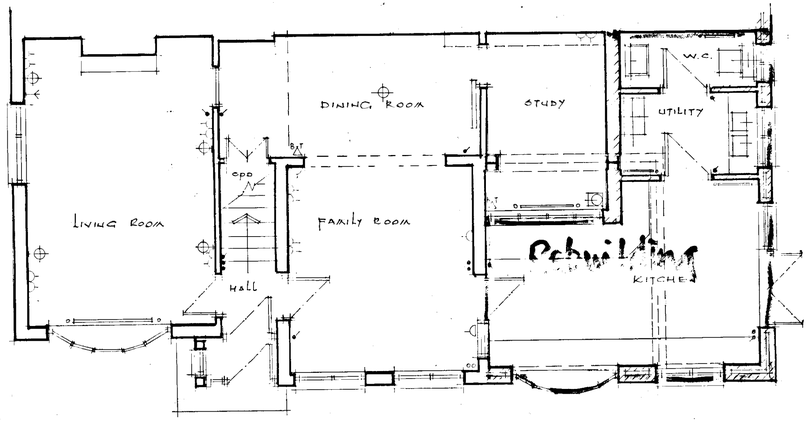


ELEVATIONS

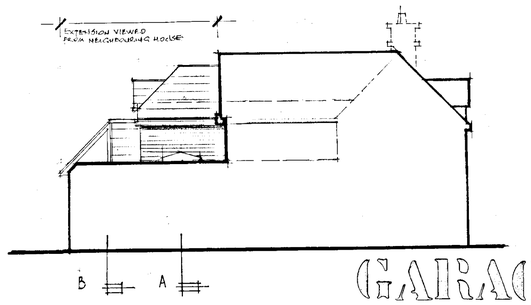



SOUTH

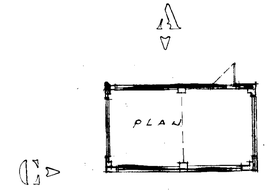

GARAGE

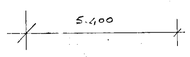

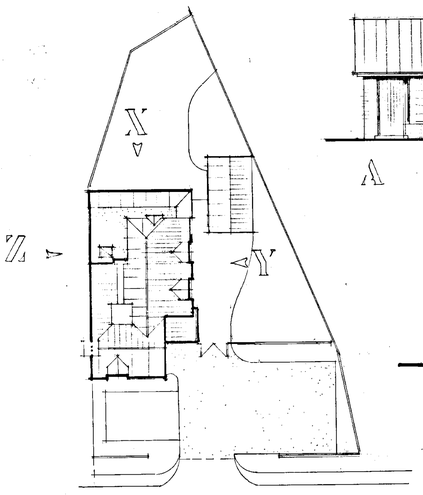

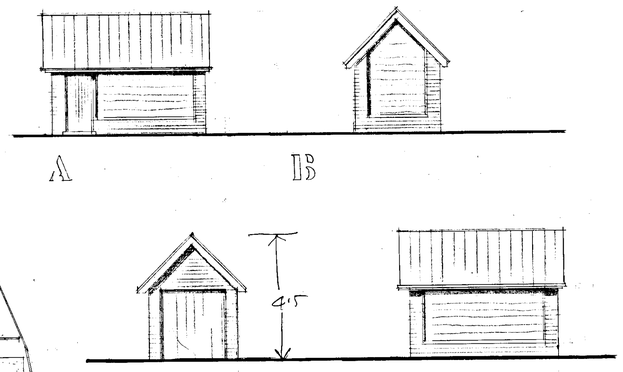

APPROVED

SITE PLAN

NOTES
1. Do not scale for construction purposes.
2. Dimension in mm (unless otherwise stated).
3. The contractor must verify all dimensions on site prior to commencement of works.
4. This is not a full specification of works or materials to be employed in this project.
5. This drawing is to be read in conjunction with appropriate consultants information where available.
6. Any discrepancy between drawings and or specifications should be reported prior to incorporation into the works.

SYMBOLS
- ONE WAY LIGHT SWITCH
- TWO WAY LIGHT SWITCH
- PENDANT LIGHT SWITCH
- 13 SOCKET OUTLET SHOWING CURRENT CAPACITY
- SINGLE SWITCHED SOCKET OUTLET AT SKIRTING LEVEL
- SINGLE SWITCHED SOCKET OUTLET AT WORKTOP LEVEL
- DOUBLE SWITCHED SOCKET OUTLET AT SKIRTING LEVEL
- DOUBLE SWITCHED SOCKET OUTLET AT WORKTOP LEVEL
- DB DISTRIBUTION OR FUSEBOARD
- METER
- ROSE PENDANT LIGHT FITTING
- WALL MOUNTED LIGHT FITTING
- FLUORESCENT LIGHT FITTING
- EMERGENCY LIGHT
- EXIT BOX (NORMAL & EMERGENCY SYSTEMS)
- BELL PUSH OUTLET
- BELL
- TELEPHONE POINT
- TELEVISION AERIAL POINT
- EARTH POINT
- IMMERSION HEATER
- RADIATOR
- DIRECTION OF FLOOR JOIST/BEAM SPAN
- SHAVER/LIGHT POINT
- MECHANICAL VENTILATOR
- BRICKWORK WALLING
- BLOCKWORK WALLING
- TIMBER STUD WALLING
- RECESSED LOW VOLTAGE DOWNLIGHTER
- RECESSED DOWNLIGHTER
- CLOCK
- LOUDSPEAKER
- GLAZING
- SMOKE DETECTOR
- HEAT DETECTOR
- UPLIGHTER

Revision	Date
A ADDITIONAL ELEVATION AS SEEN FROM NEIGHBOURING PROPERTY	NOV 01.

Client:
MR & MRS. C. COUSTON.

Project: 21 JAN 2002 5712
ALTERATIONS TO
BRIDGE COTTAGE
STANLAKE LANE
RUSCOMBE
BERKSHIRE


Title:
PROPOSED PLANS & ELEVATIONS

Christopher Chapman Associates
Chartered Architects
Interior Designers
Development Consultants
tel: 01628 788838
fax: 01628 788839
e-mail: enq@ccca.co.uk
Fowley Manor, Forest Green Road, Holyport, Berkshire SL6 2NW

Date: JAN 2002 Drawn by: A.
Drg. No: 395.00.07 Scale: 1:50 1:100 1:200

23/1/02

PRS 35

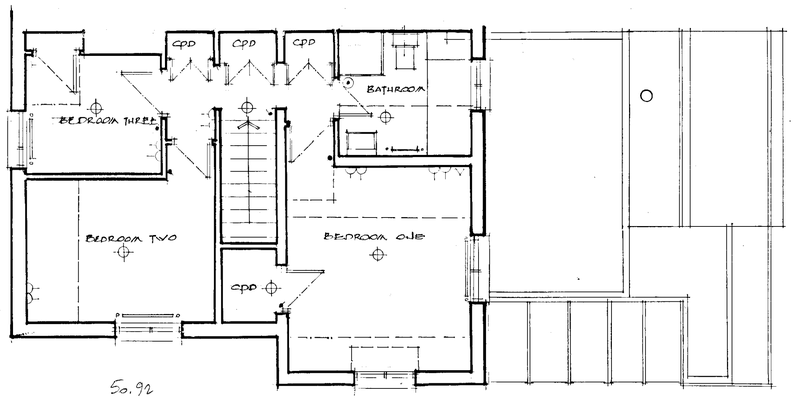



50.92


FIRST FLOOR




ELEVATIONS

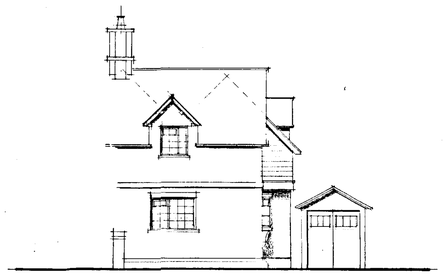


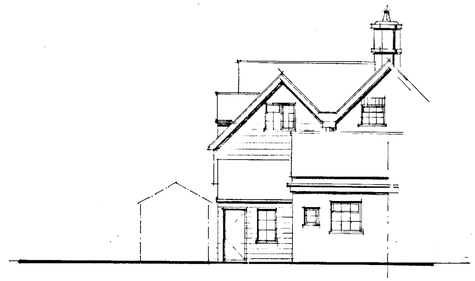

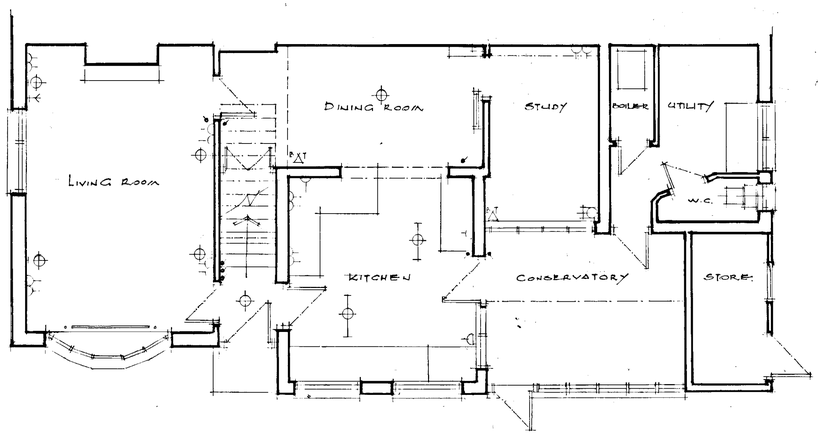

GROUND FLOOR

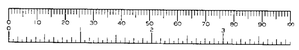

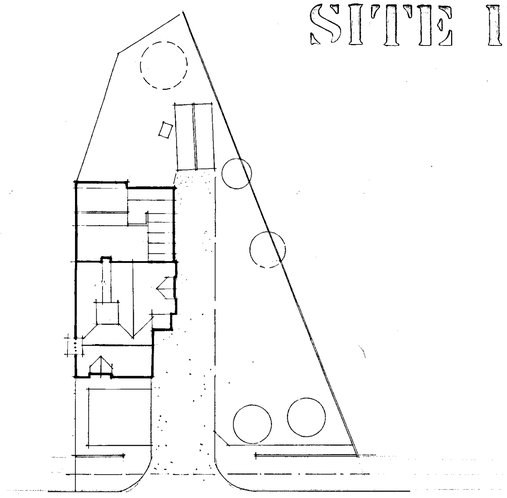

SITE PLAN

APPROVED

NOTES
1. Do not scale for construction purposes.
2. Dimension in mm (unless otherwise stated).
3. The contractor must verify all dimensions on site prior to commencement of works.
4. This is not a full specification of works or materials to be employed in this project.
5. This drawing is to be read in conjunction with appropriate consultants information where available.
6. Any discrepancy between drawings and or specifications should be reported prior to incorporation into the works.

SYMBOLS
- ONE WAY LIGHT SWITCH
- TWO WAY LIGHT SWITCH
- PENDANT LIGHT SWITCH
- SOCKET OUTLET SHOWING CURRENT CAPACITY
- SINGLE SWITCHED SOCKET OUTLET AT SKIRTING LEVEL
- SINGLE SWITCHED SOCKET OUTLET AT WORKTOP LEVEL
- DOUBLE SWITCHED SOCKET OUTLET AT SKIRTING LEVEL
- DOUBLE SWITCHED SOCKET OUTLET AT WORKTOP LEVEL
- DB DISTRIBUTION OR FUSEBOARD
- METER
- ROSE PENDANT LIGHT FITTING
- WALL MOUNTED LIGHT FITTING
- FLUORESCENT LIGHT FITTING
- EMERGENCY LIGHT
- EXIT BOX (NORMAL & EMERGENCY SYSTEMS)
- BELL PUSH OUTLET
- BELL
- TELEPHONE POINT
- TELEVISION AERIAL POINT
- EARTH POINT
- IMMERSION HEATER
- RADIATOR
- DIRECTION OF FLOOR JOIST/BEAM SPAN
- SHAVER/LIGHT POINT
- MECHANICAL VENTILATOR
- BRICKWORK WALLING
- BLOCKWORK WALLING
- TIMBER STUD WALLING
- RECESSED LOW VOLTAGE DOWNLIGHTER
- RECESSED DOWNLIGHTER
- CLOCK
- LOUDSPEAKER
- GLAZING
- SMOKE DETECTOR
- HEAT DETECTOR
- UPLIGHTER

Revision	Date
PLANNING	3/12

Client:
MR & MRS. C. COUSTON.

Project:
ALTERATIONS TO
BRIDGE COTTAGE
STANLAKE LANE
RUSCOMBE
BERKSHIRE.

Title:
EXISTING PLANS
& ELEVATIONS

Christopher Chapman Associates
Chartered Architects
Interior Designers
Development Consultants
tel 01628 788838
fax 01628 788839
e-mail arc@cca.co.uk
Fosley Manor, Forest Green Road, Holyport, Berkshire SL6 2NW

Date: OCT 2001 Drawn by: U.

Drg. No: 395 : 00 : 01 A Scale: 1 : 50, 200, 100