






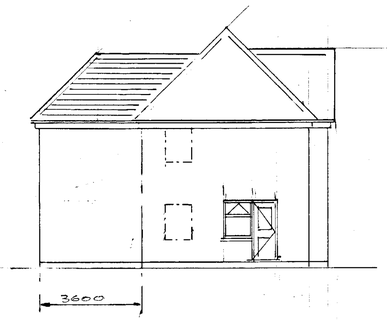


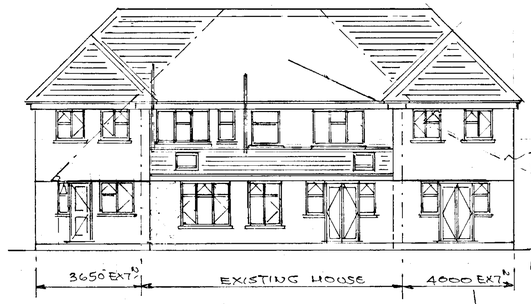

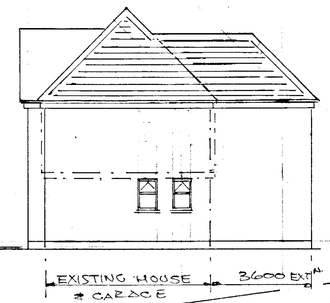

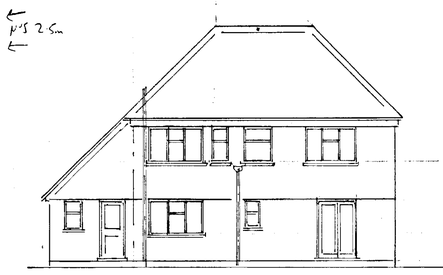

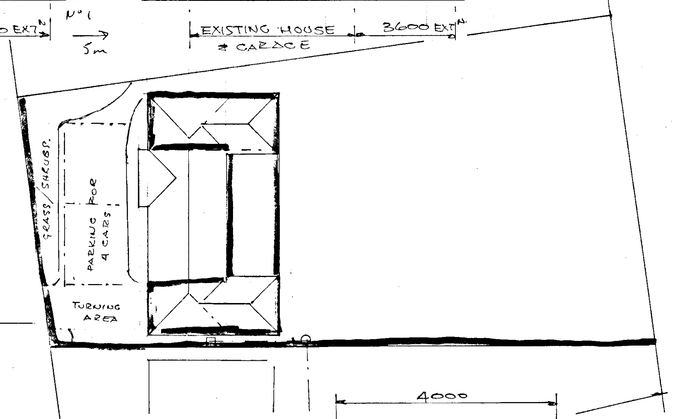

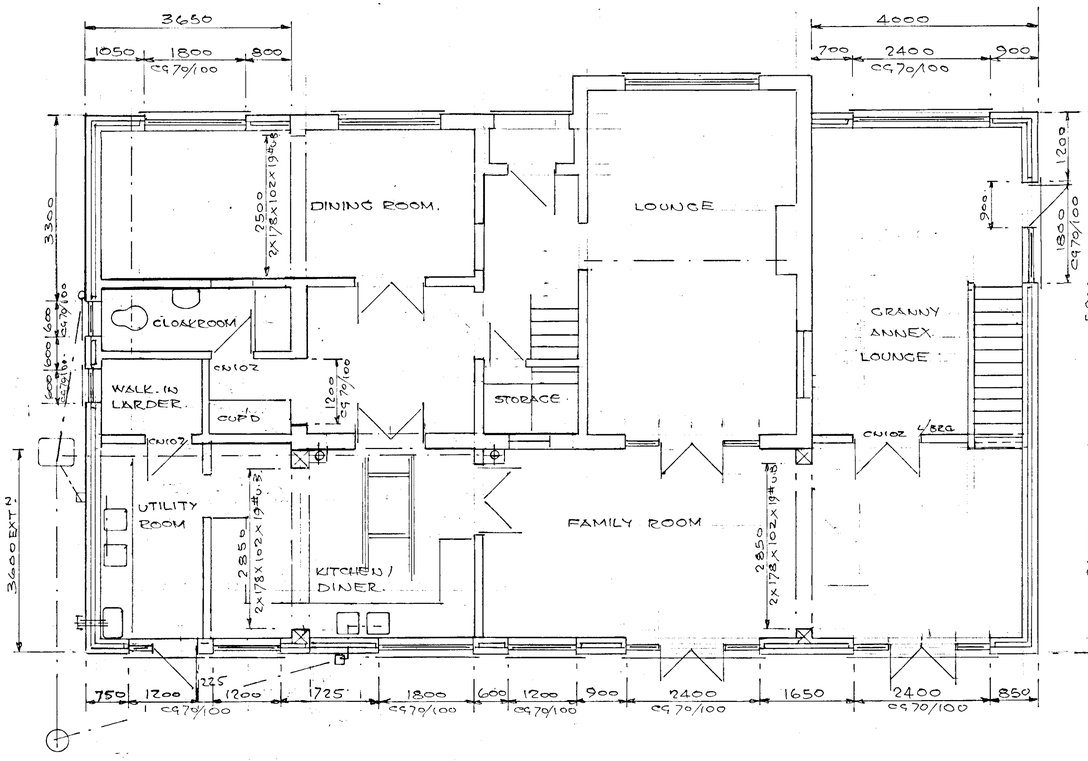

REFUSED
REFUSED

DRAWN	P.H.W.	PETER H. WATKINS. 48 BROOMFIELD ROAD, TILEHURST. READING RG30 6AL. 0118 9423696.
DATE	14.1.2002	CLIENT. MR. & MRS. S. BISRAM.
		TITLE TWO STOREY SIDE & SINGLE REAR EXTN.
		LOCATION 3 GLEBE LANE, SONNING.
SCALE 1:50,1:100,1:200,1:1250		DRAWING No PW 21215.