


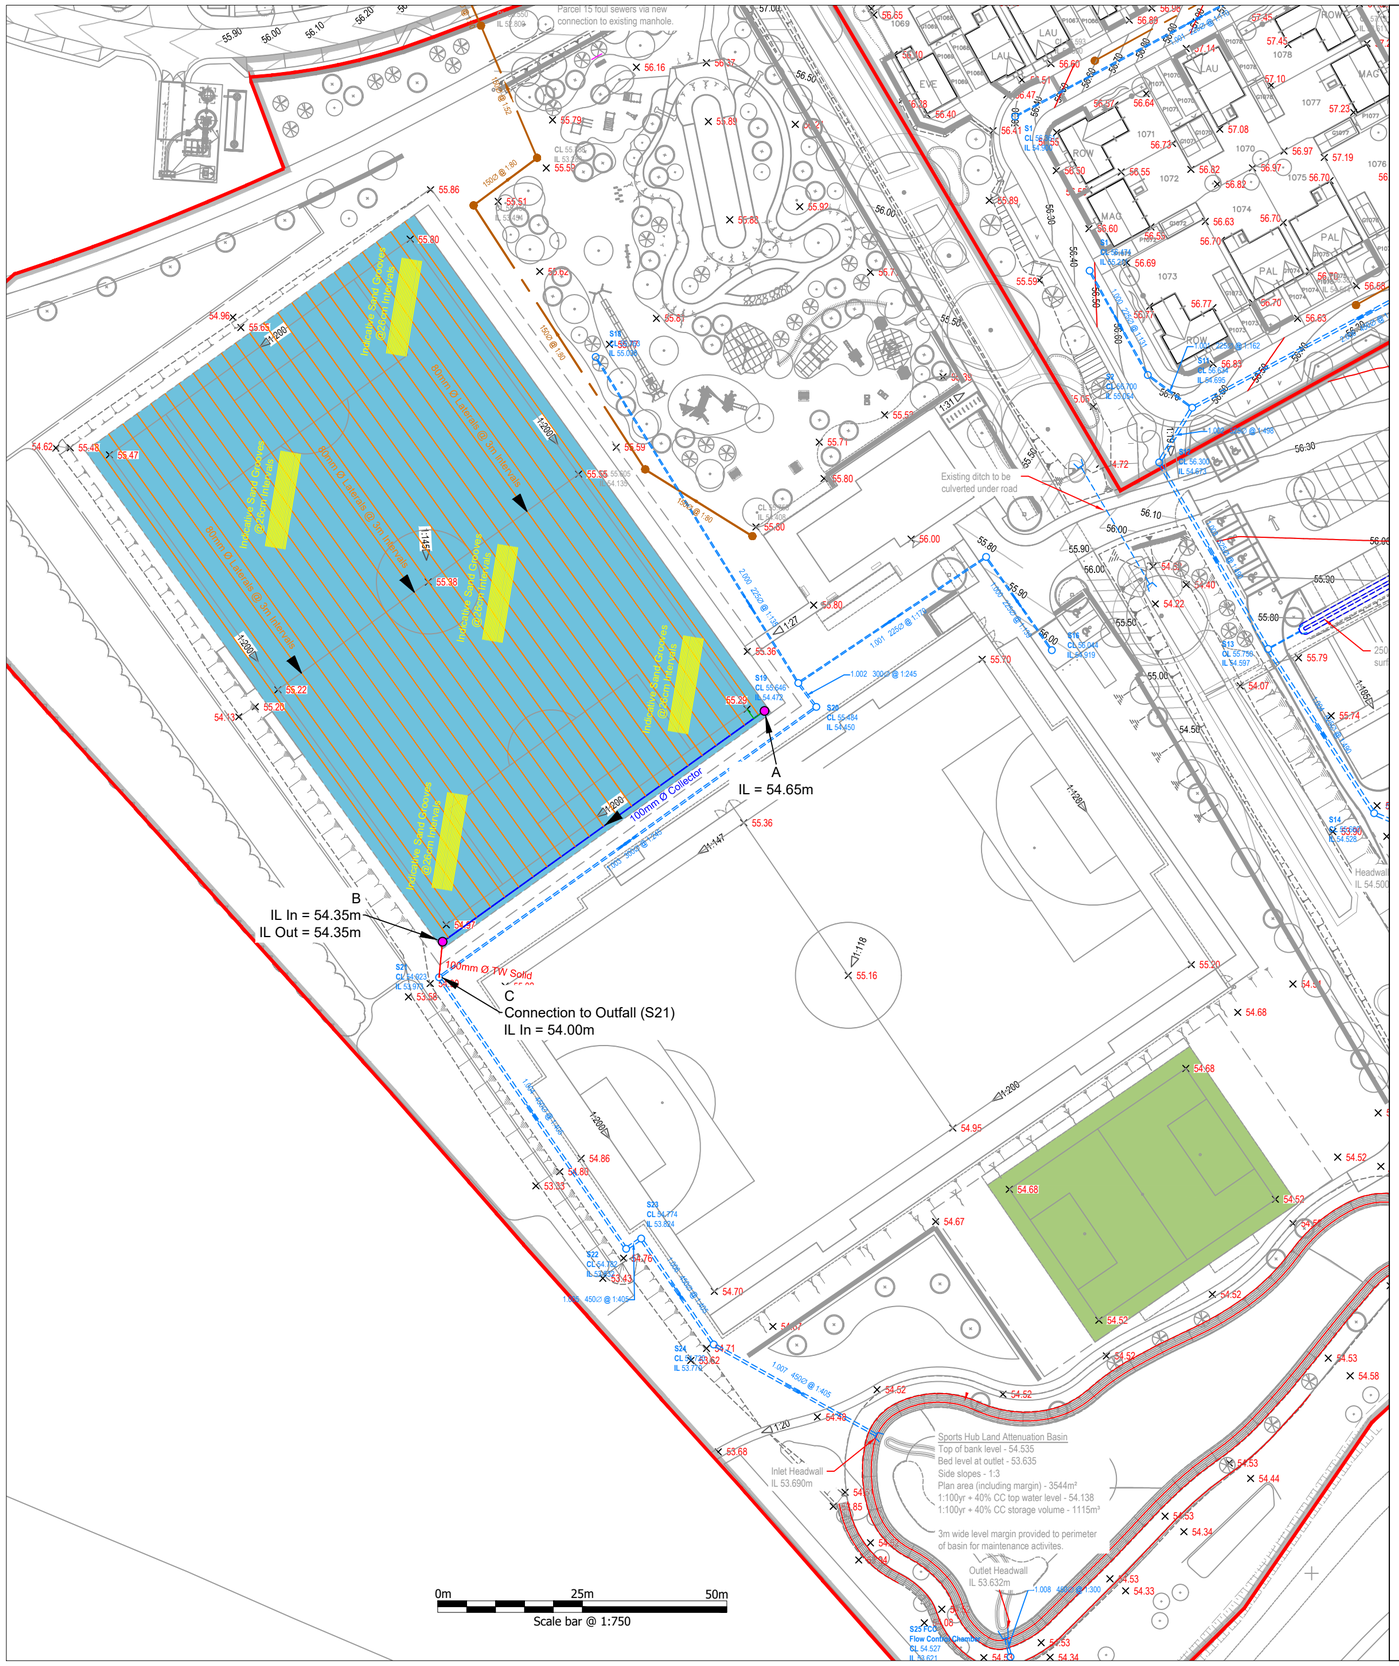


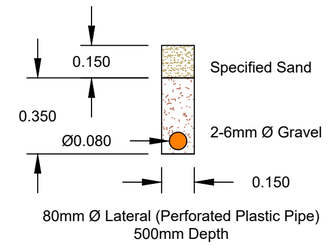


80mm Ø Lateral (Perforated Plastic Pipe)
500mm Depth

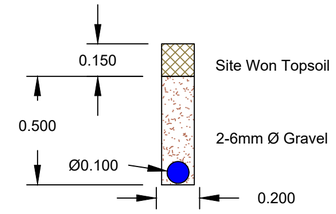


100mm Ø Collector (Twin Walled Plastic Pipe)
650mm Depth

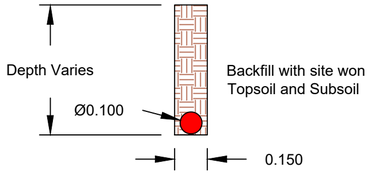

100mm Ø Twin Walled Solid

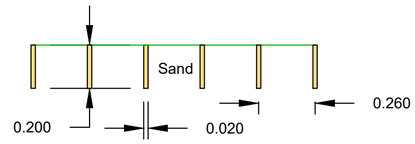

Sand Grooves @ 26cm Intervals

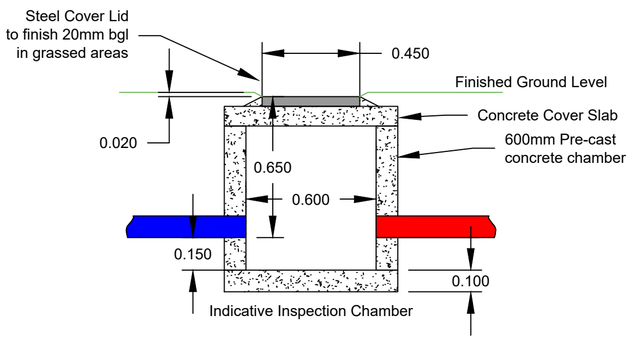

Indicative Inspection Chamber

Notes :
1) Background mapping, Pitch Layout and Levels taken from drawing M44541-JNP-90-XX-SK-C-7021 Sports Hub & P16 Levels Strategy by JNP Group.

2) Site wide drainage taken from drawing M44541-JNP-92-XX-SK-D-7020 P04 Sports Hub & P16 Drainage Strategy by JNP Group.

Revisions				
Rev	Date	Description	Drawn By	Checked By
1	30/06/2025	Chamber added at point A. Collector and Solid main Diameters reduced to 100mm.	OM	AV

Legend

- 80mm Ø Laterals @ 3m Intervals
- 100mm Ø Collector
- 100mm Ø Twin-Walled Solid
- Sand Grooves @ 26cm Intervals
- Sand Groove Area (7420m²)
- Inspection Chamber
- Kick about pitch (1396m²)
- Site Wide Drainage (By Others)

Drawing Status

Design

INDICATIVE ONLY

GROUNDS MANAGEMENT ASSOCIATION
Grounds Management Association
28 Stratford Office
Village Walker Avenue
Wolverton Mill
East Milton Keynes
MK12 5TW
Tel: 01908 312511

PROJECT: Finchwood Park	Job No. GMA0930.59
	Scale 1:750@ A2
	Drawn By OM
	Date 19th June 2025
	Consultant Alex Vickers
CLIENT: Kestrel Contracts	
DRAWING No.: GMA0930.59-1 Rev1	Drainage Design

Data copyright © GMA 2025