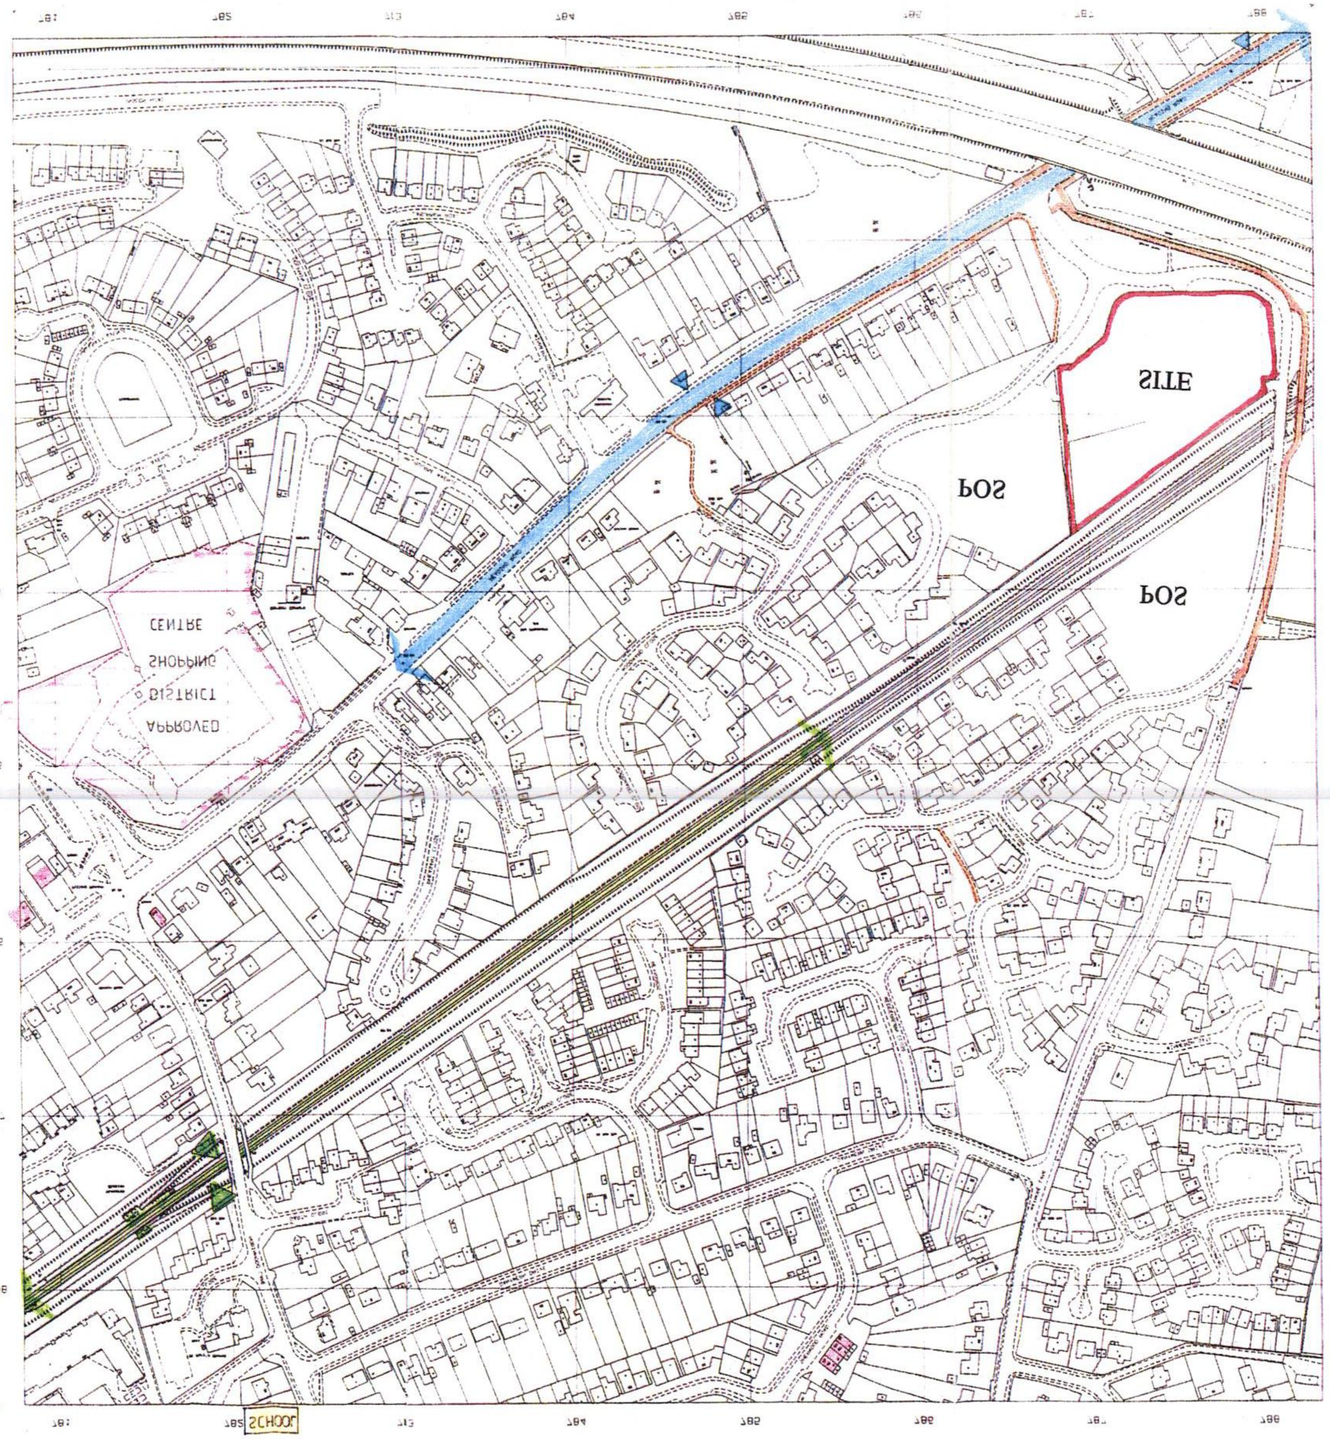

KEY

Cycleway \ Footpath

Shop

Bus route - main

Bus stop

Railway

Station

School

Redevelopment
Winnersh Farm
Wokingham

T.A.Fisher

LOCAL AMENITIES

1:2500

SEPT 96

1024/21

ANDREWS KALIK
Chartered
READING
BERKSHIRE
ROAD
ALEXANDRA
(0734)
ARCHITECTS
ASSOCIATES

Do not scale from this drawing. Verify all dimensions before setting out. Do not commencing work on making any sub-drawings. Report any discrepancies to supervising officer immediately.

25.APR.2000* 1334